




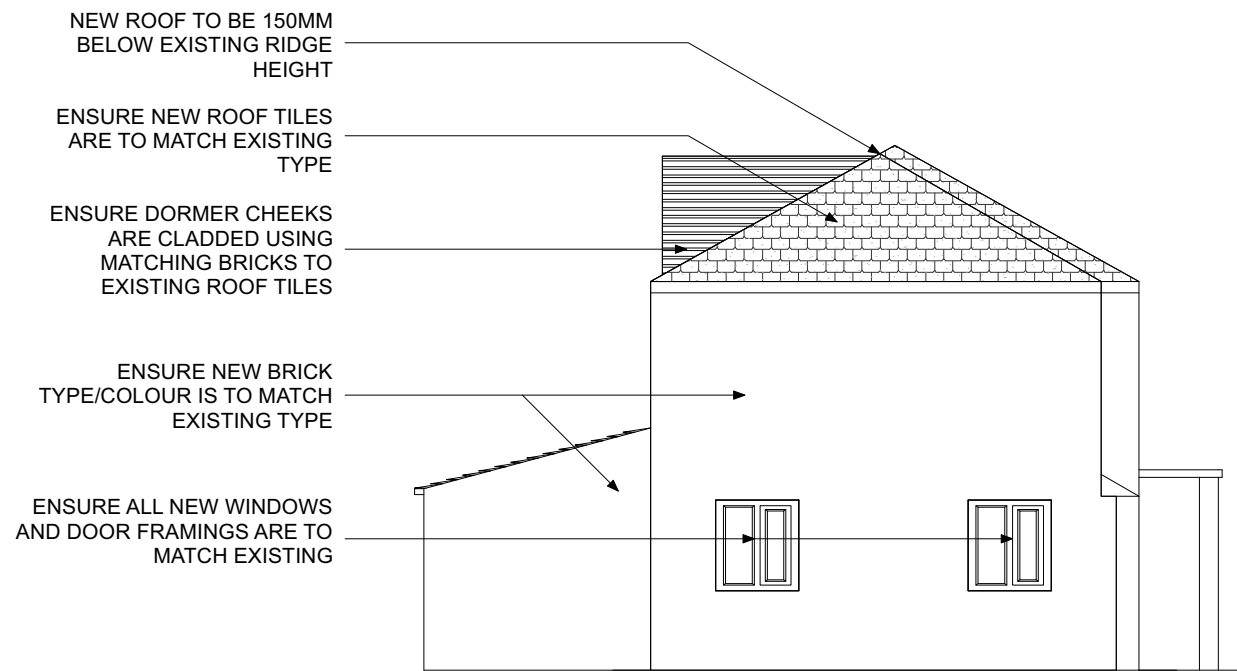

1 **Proposed Side Extension**
Scale: 1:100

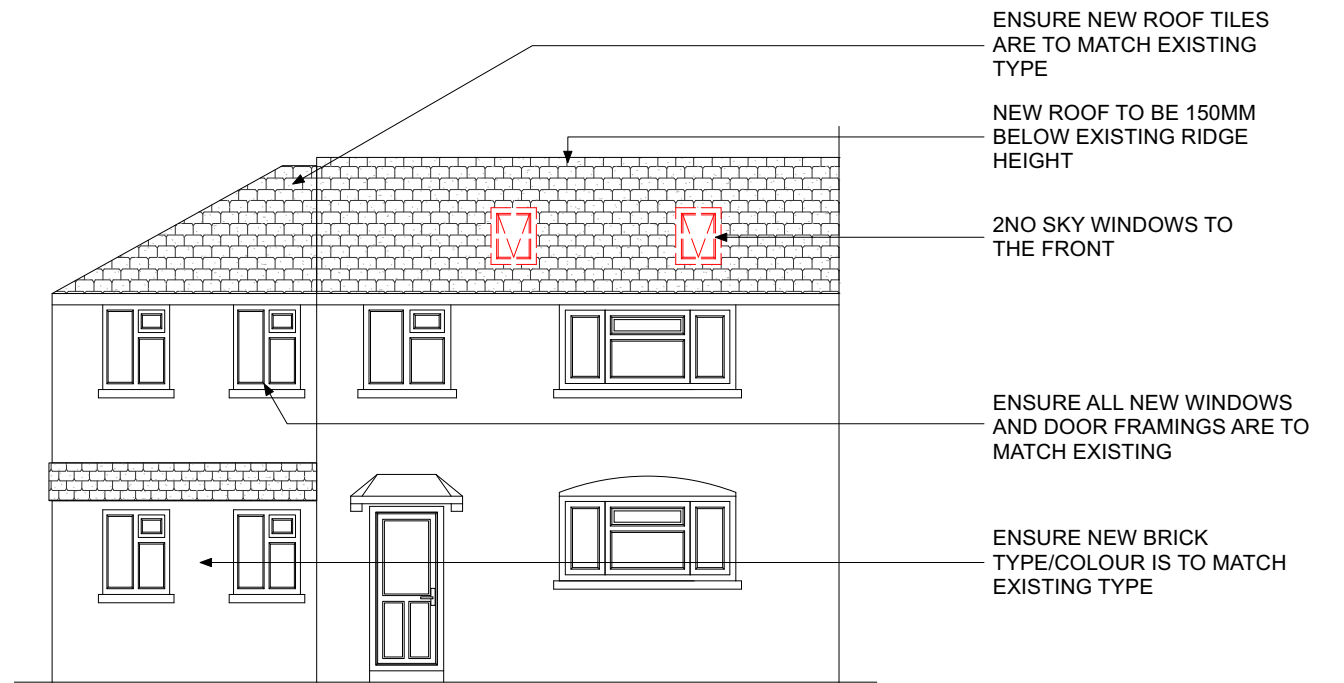

2 **Proposed Front Extension**
Scale: 1:100

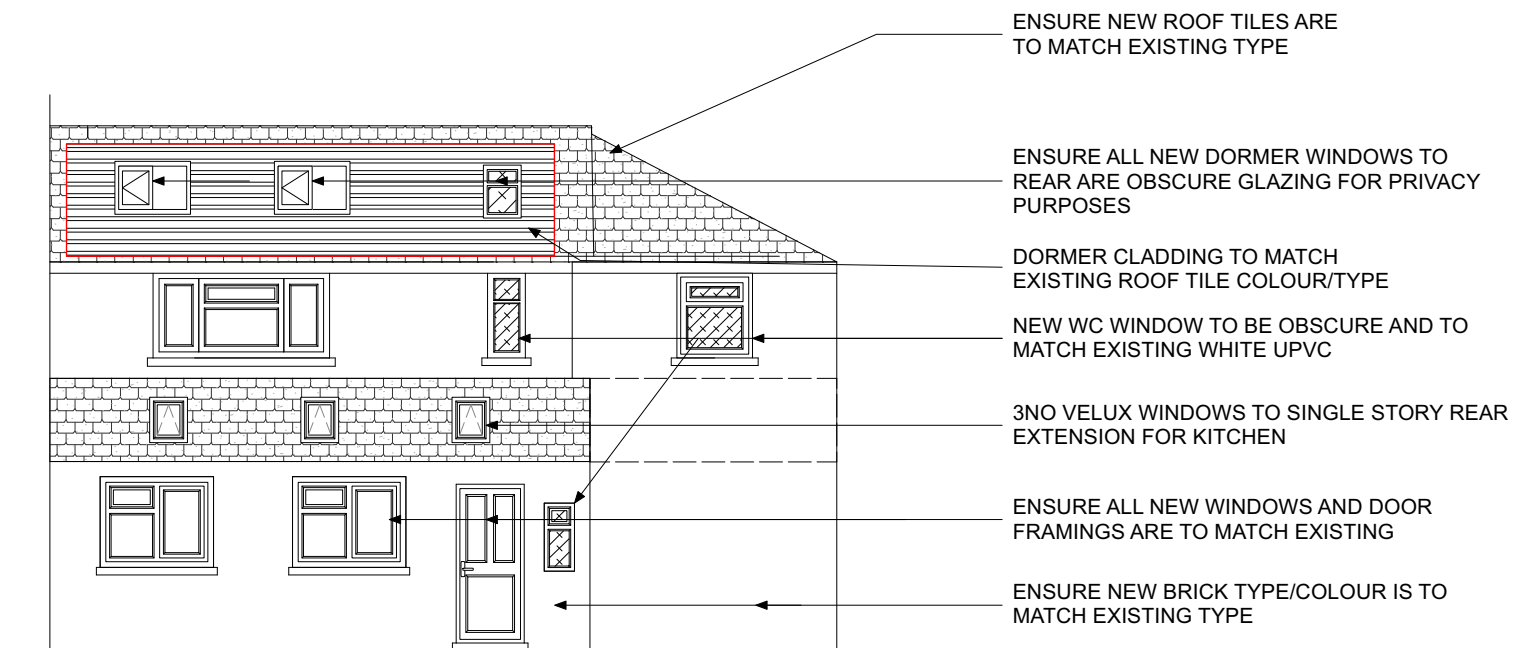

3 **Proposed Rear Extension**
Scale: 1:100

This drawing must not be reproduced without permission from NM Architectural Services LTD. DO NOT scale of this drawing. All Dimensions are to be checked on site by the contractor/sub contractor. Any discrepancies to be reported to NM Architectural services LTD.

Client Name: Mr Atif Abbas	Drawing Title: Proposed Elevations	Project Type: Double story extension to side, single story extension to rear with loft conversion with dormer			Check By: MN	Date: 18.11.2021		Revision Notes & Date:	25 Brown Lane, Heald Green, Cheadle, Stockport Cheshire SK8 3RR	
Project Address: 1 Heathwood Road, Burnage Manchester, M19 1WU	Drawing Type: Planning Approval	Dwg No:	HWD-004	Scale:	1:100	Rev:	A			