

General Notes

The Architect shall have no responsibility for any use made of this document other than for that which it was prepared and issued.  
All dimensions should be checked on site. Do not scale from this drawing. To be read in conjunction with all other Consultant's drawings. The Architect to be immediately notified of any discrepancies.

Copyright on this drawing retained by the Architect.

LEGEND

Site Boundary


Apartment1-1Bed

Apartment2-2B

Office

Retail01

Retail02

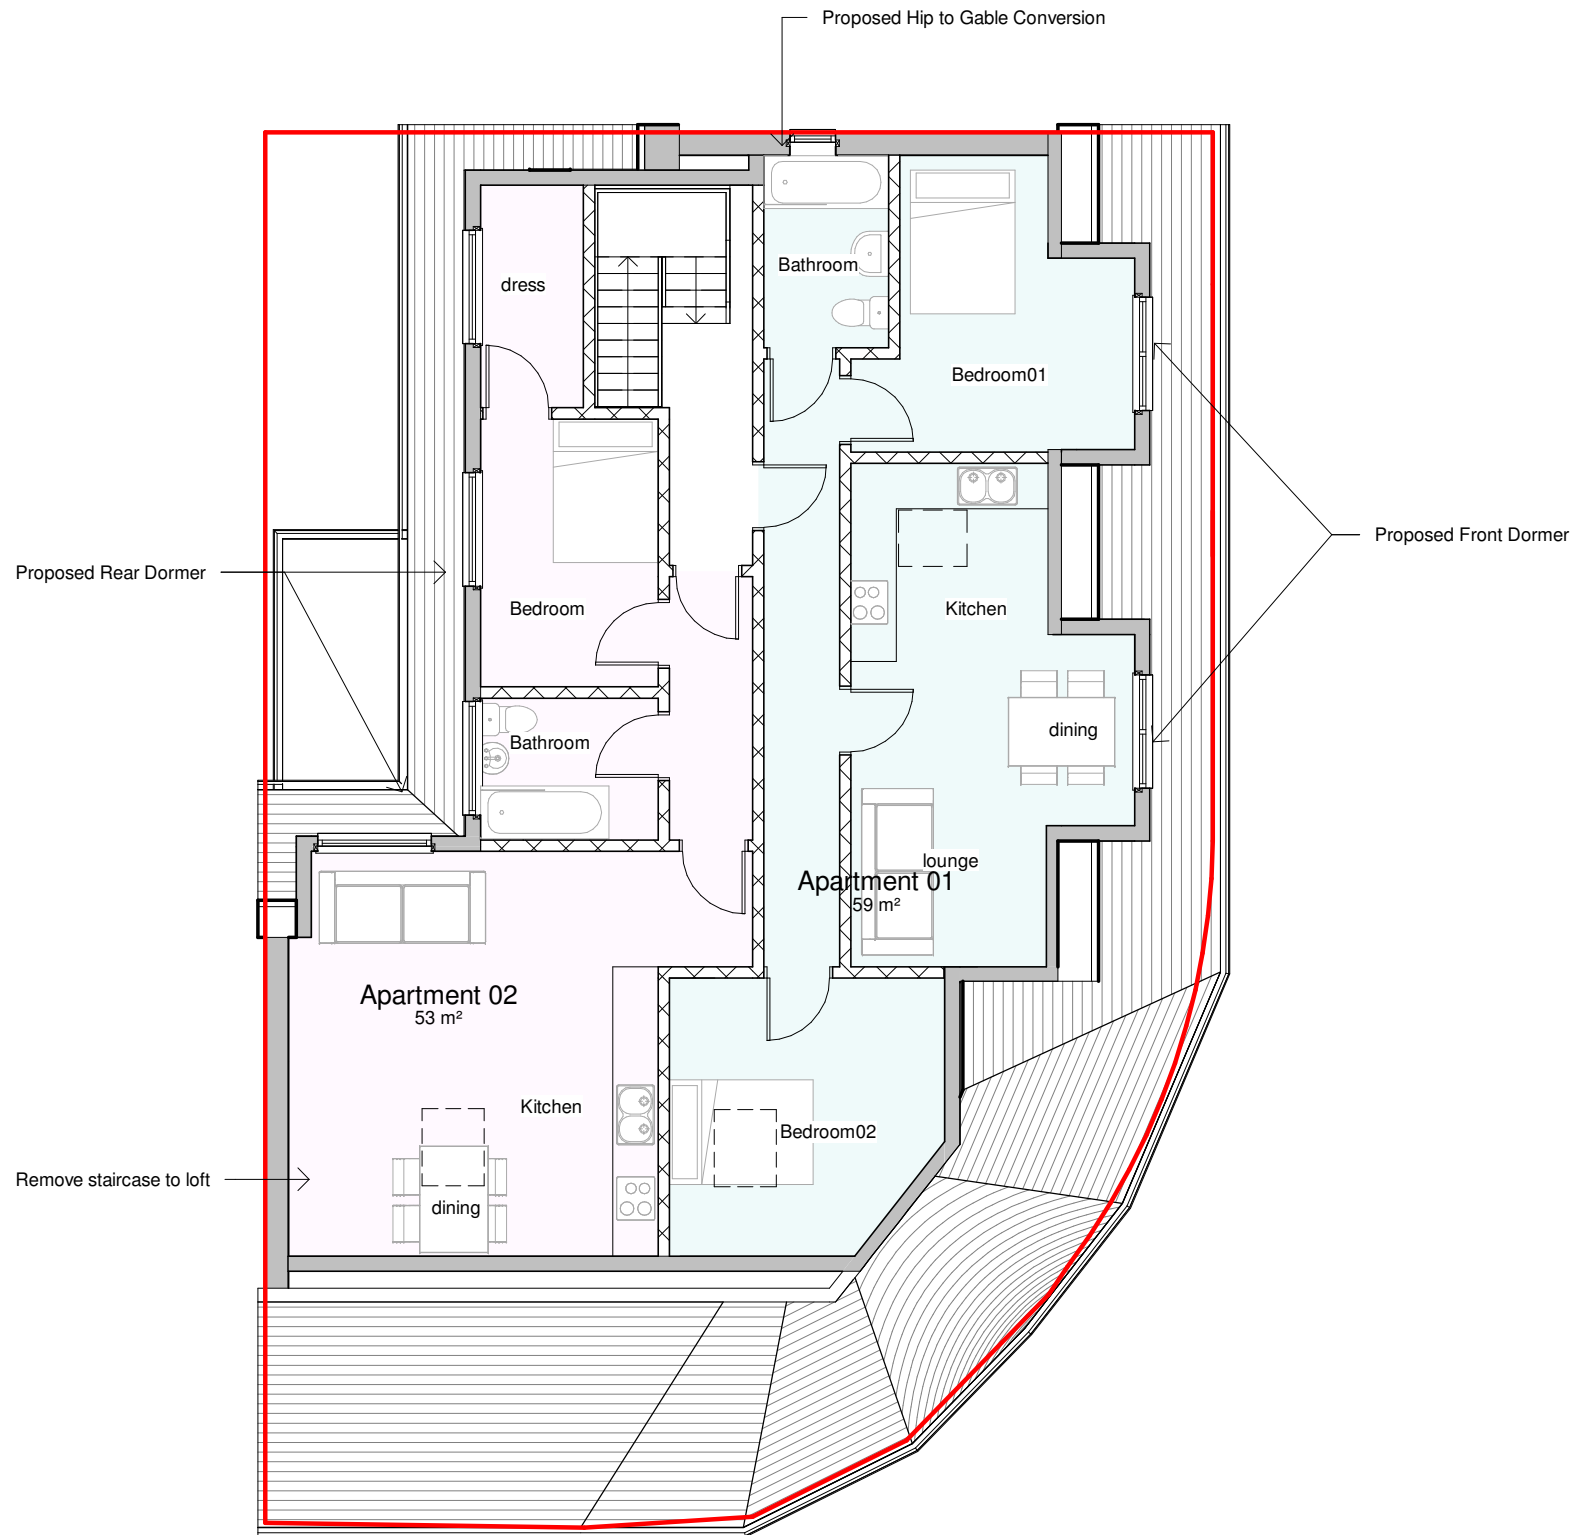

|     |          |     |     |                              |                              |
|-----|----------|-----|-----|------------------------------|------------------------------|
| J   | 25/10/21 | SA  | SH  | Amended Residential Entrance |                              |
| I   | 11/10/21 | HG  | SH  | Amended to Shed Dormer       |                              |
| H   | 04/10/21 | SH  | SH  | Amended Dormer Width         |                              |
| G   | 22/09/21 | HG  | SH  | Dormas & Bin Store Amended   |                              |
| F   | 02/09/21 | SA  | SH  | Amended Bin Store            |                              |
| E   | 24/08/21 | SA  | SH  | Amended Bin Store            |                              |
| D   | 08/06/21 | SA  | SH  | Amended Proposed             |                              |
| C   | 18/05/21 | SA  | SH  | Amended Proposed             |                              |
| B   | 12/05/21 | SA  | SH  | Amended Proposed             |                              |
| A   | 22/04/21 | SA  | SH  | Amended Proposed             |                              |
| -   | 14/04/21 | SA  | SH  | Initial Issue                |                              |
| No. | Date     | Dwn | Chk | App                          | Revision or reason for issue |

Client

Dhd & Co

create **it** studios  
Architects & Designers

Create It Studios (NW) Ltd  
Universal Square  
Devonshire Street North  
Manchester M12 6JH  
0161 974 6165  
www.createitstudios.co.uk  
info@createitstudios.co.uk

Project Title

296-298 Barlow Moor Road,  
651 Mauldeth Road West

Scale / North Point

1 : 100

Drawing Title

Proposed Loft Plan

|                |          |
|----------------|----------|
| Drawing Number | Revision |
| A1341(02)003   | J        |
| Drawing Status |          |
| Preliminary    |          |