




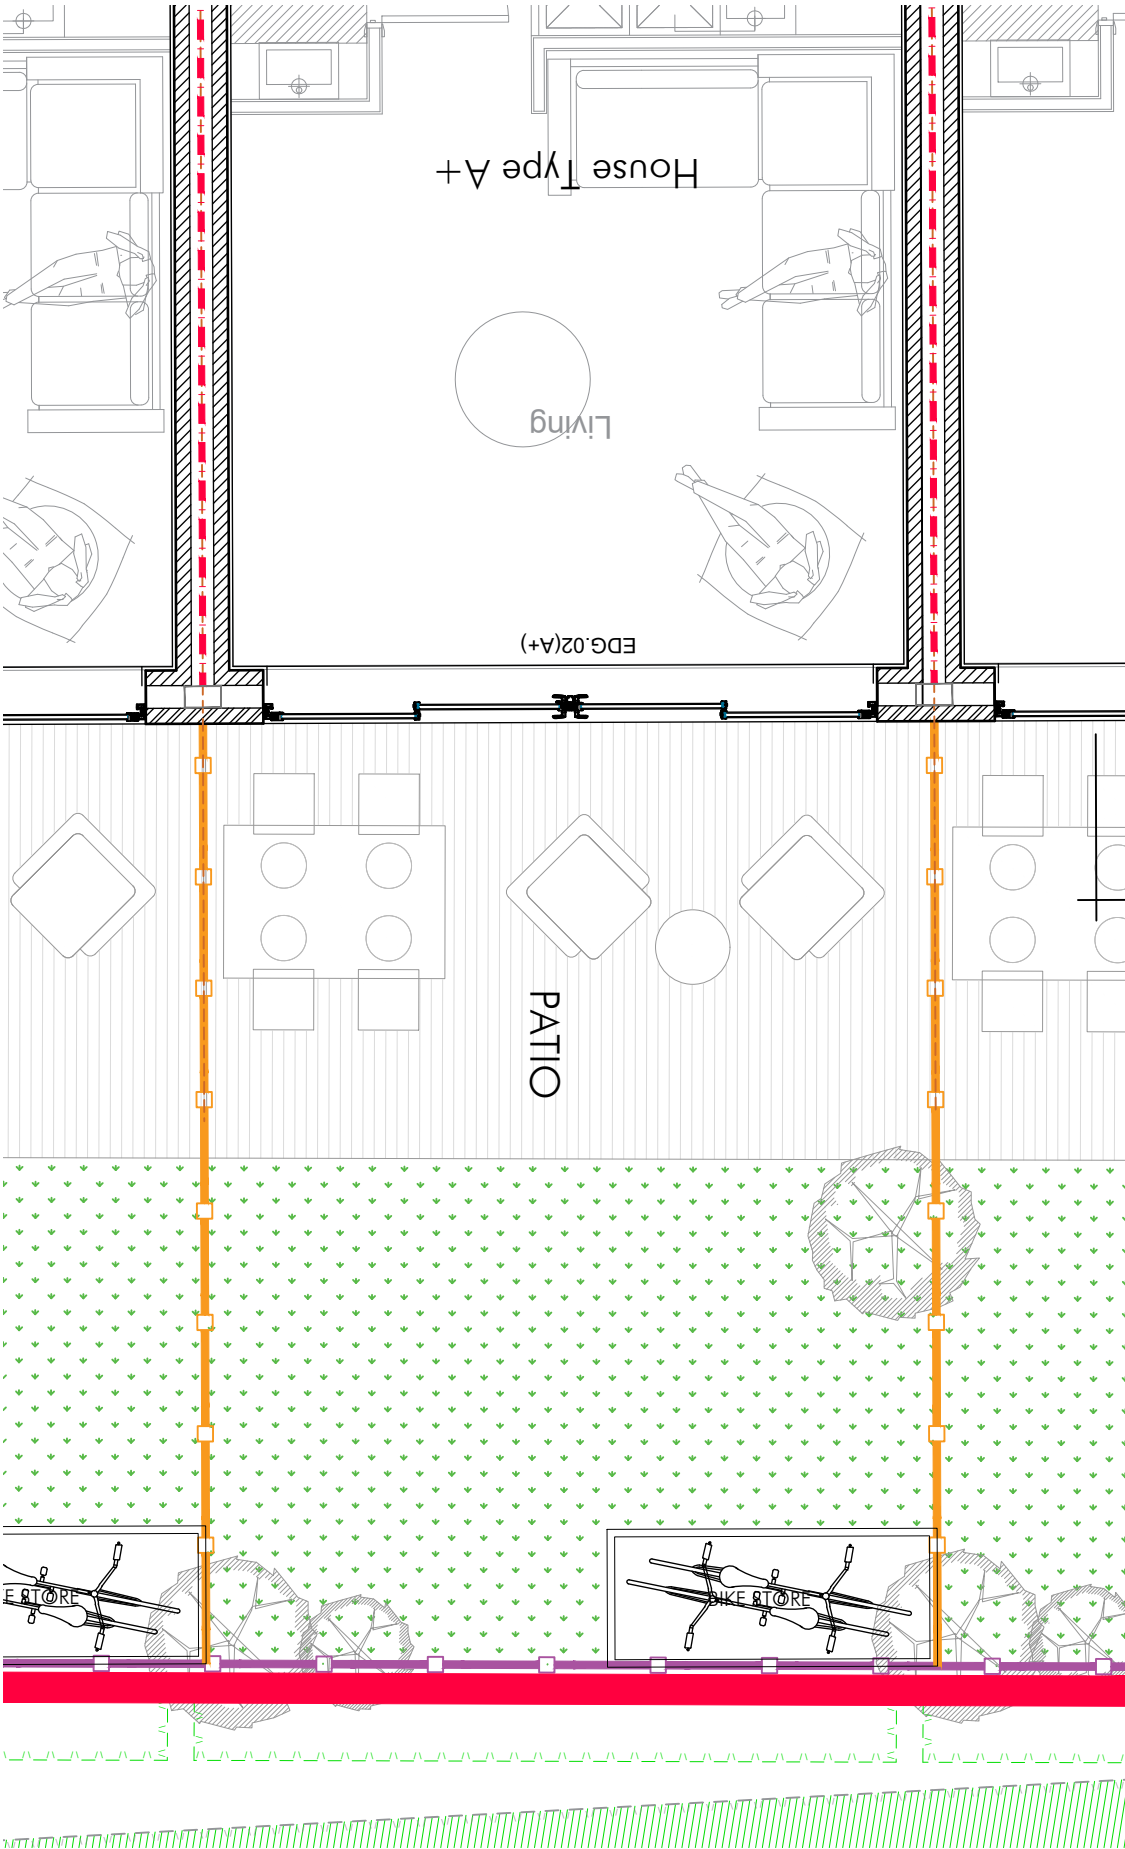


REAR GARDEN PLAN
1:50

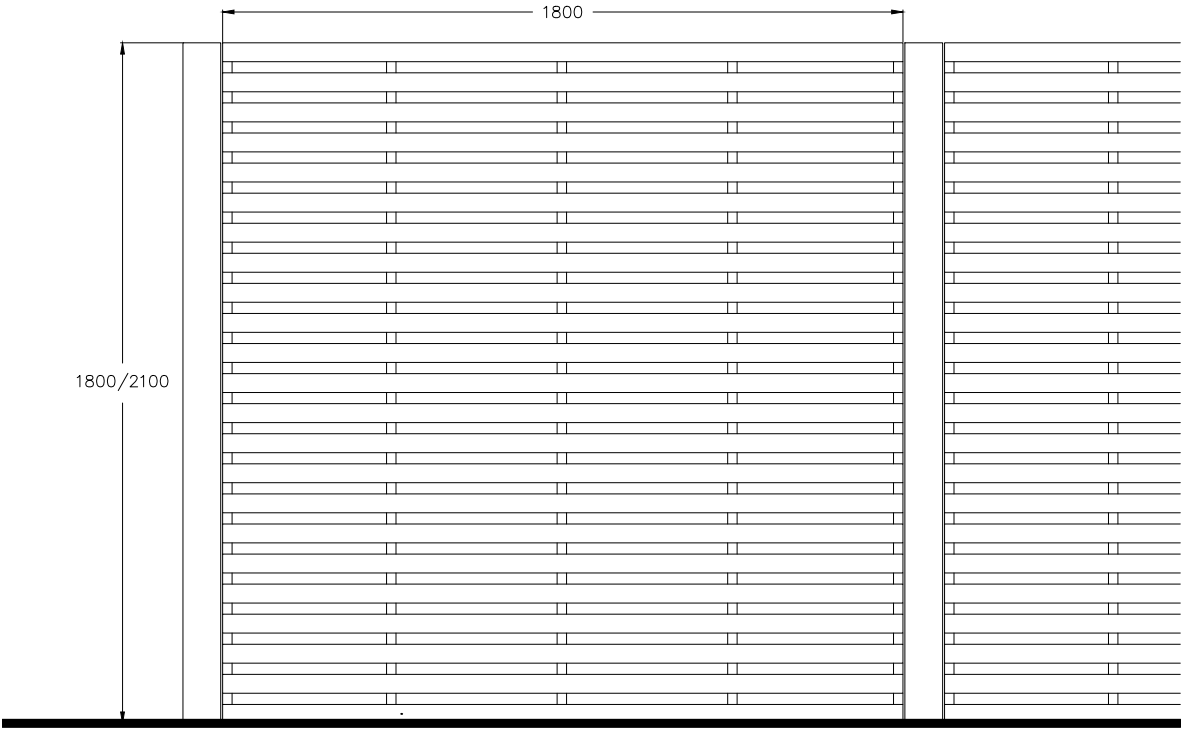

BOUNDARY FENCE- ELEVATION
1:20

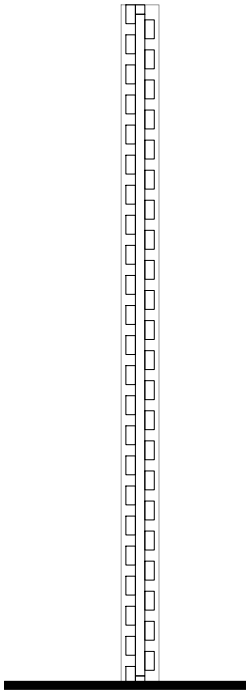

BOUNDARY FENCE - SECTION
1:20

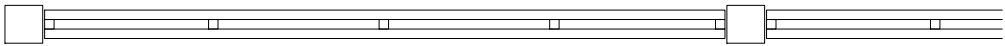

BOUNDARY FENCE - PLAN
1:20



BOUNDARY FENCE - PRECEDENTS



BOUNDARY FENCE - PRECEDENTS

REV	DESCRIPTION	DATE	DRAWN
1		00-00-00	

- LEGEND - BOUNDARY TREATMENTS**
- 2100mm High Wall
Rear & side boundary fencing 2100mm high done in 4800mm horizontal length of quality 50x25mm treated batten with no printed text facing out hit&miss for privacy
 - 2100mm High Wall
Front buff brick wall to match dwellings
 - 1800mm High Wall
Plot separating fencing 1800mm high done in 4800mm horizontal length of quality 50x25mm treated batten with no printed text facing out hit&miss for privacy

NOTE
Please refer to drawing 20096 (PL) 012 F Proposed Landscape Layout for boundary walls locations across the site

CHESHIRE	SURREY	SHEFFIELD	MANCHESTER	LIVERPOOL
Market Court 20-24 Church St Altrincham WA14 4DW 0161 929 7622	100 High St Esher Surrey KT10 9QJ 01372 203 335	Electric Works 3 Concourse Way Sheffield S1 2BJ 0114 250 7983	All Work and Social XYZ Building 2 Hardman Boulevard M3 3AQ 0161 929 7622	AvenueHQ 17 Mann Island Liverpool L3 1BP 0151 662 0122

SNELL STREET
BROOKFINCH

BOUNDARY FENCE - DETAILS
DWG: 20096 (PL) 412 *
DATE: 14.10.21
SCALE: N/A @ A3
DRAWN: SI