



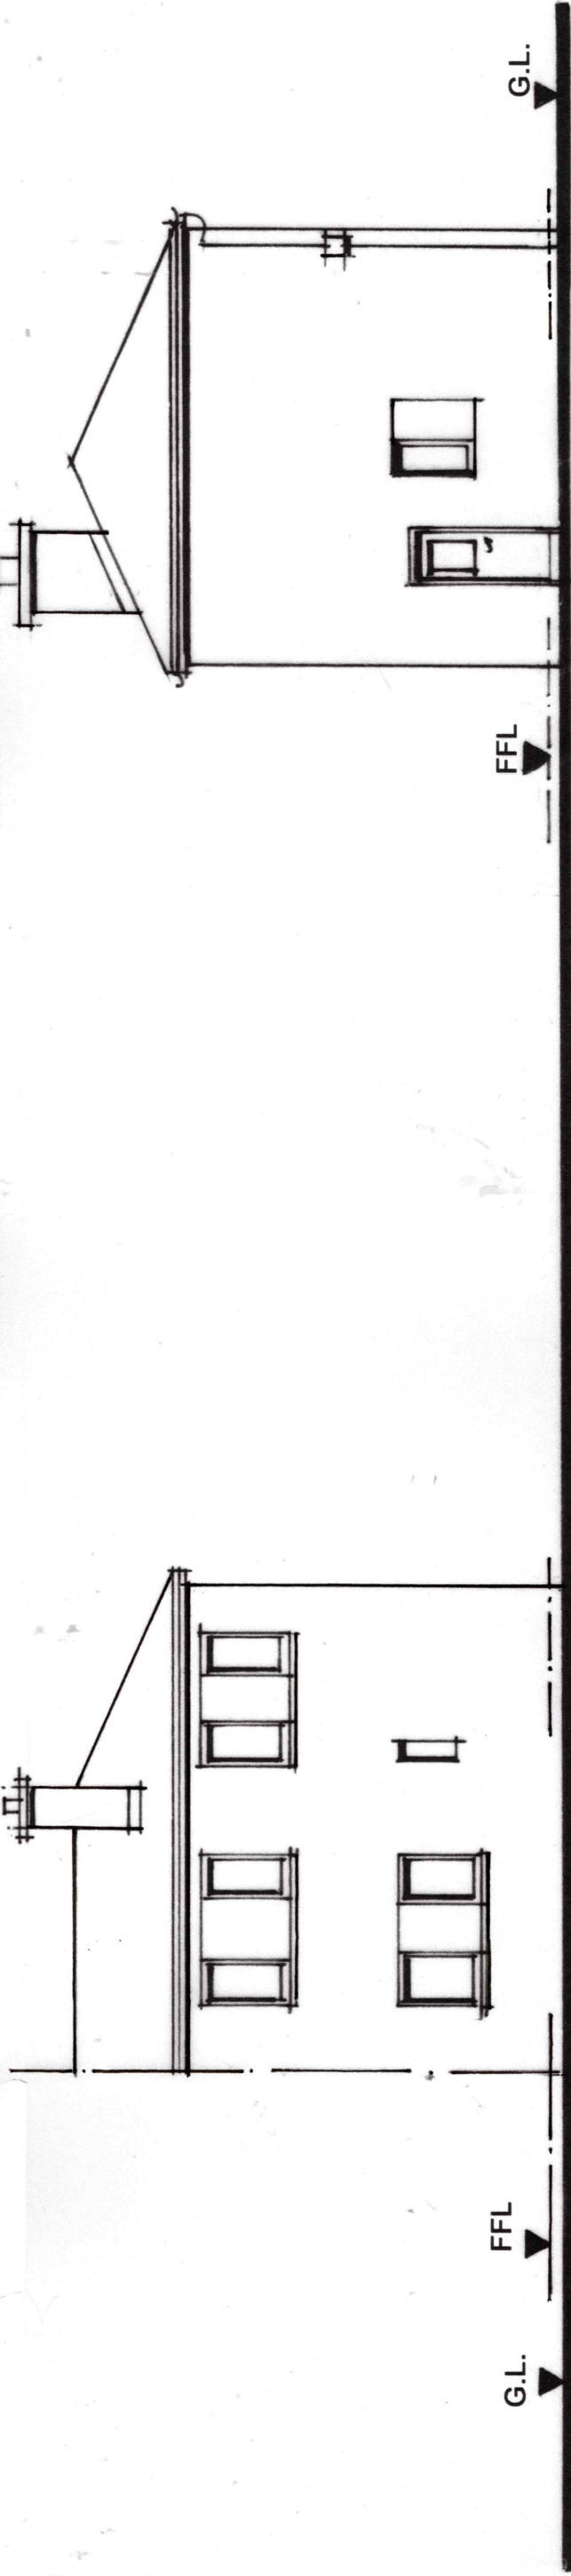

REAR ELEVATION. ( As Existing ) Scale ; 1 : 100

SIDE ELEVATION. ( As Existing )

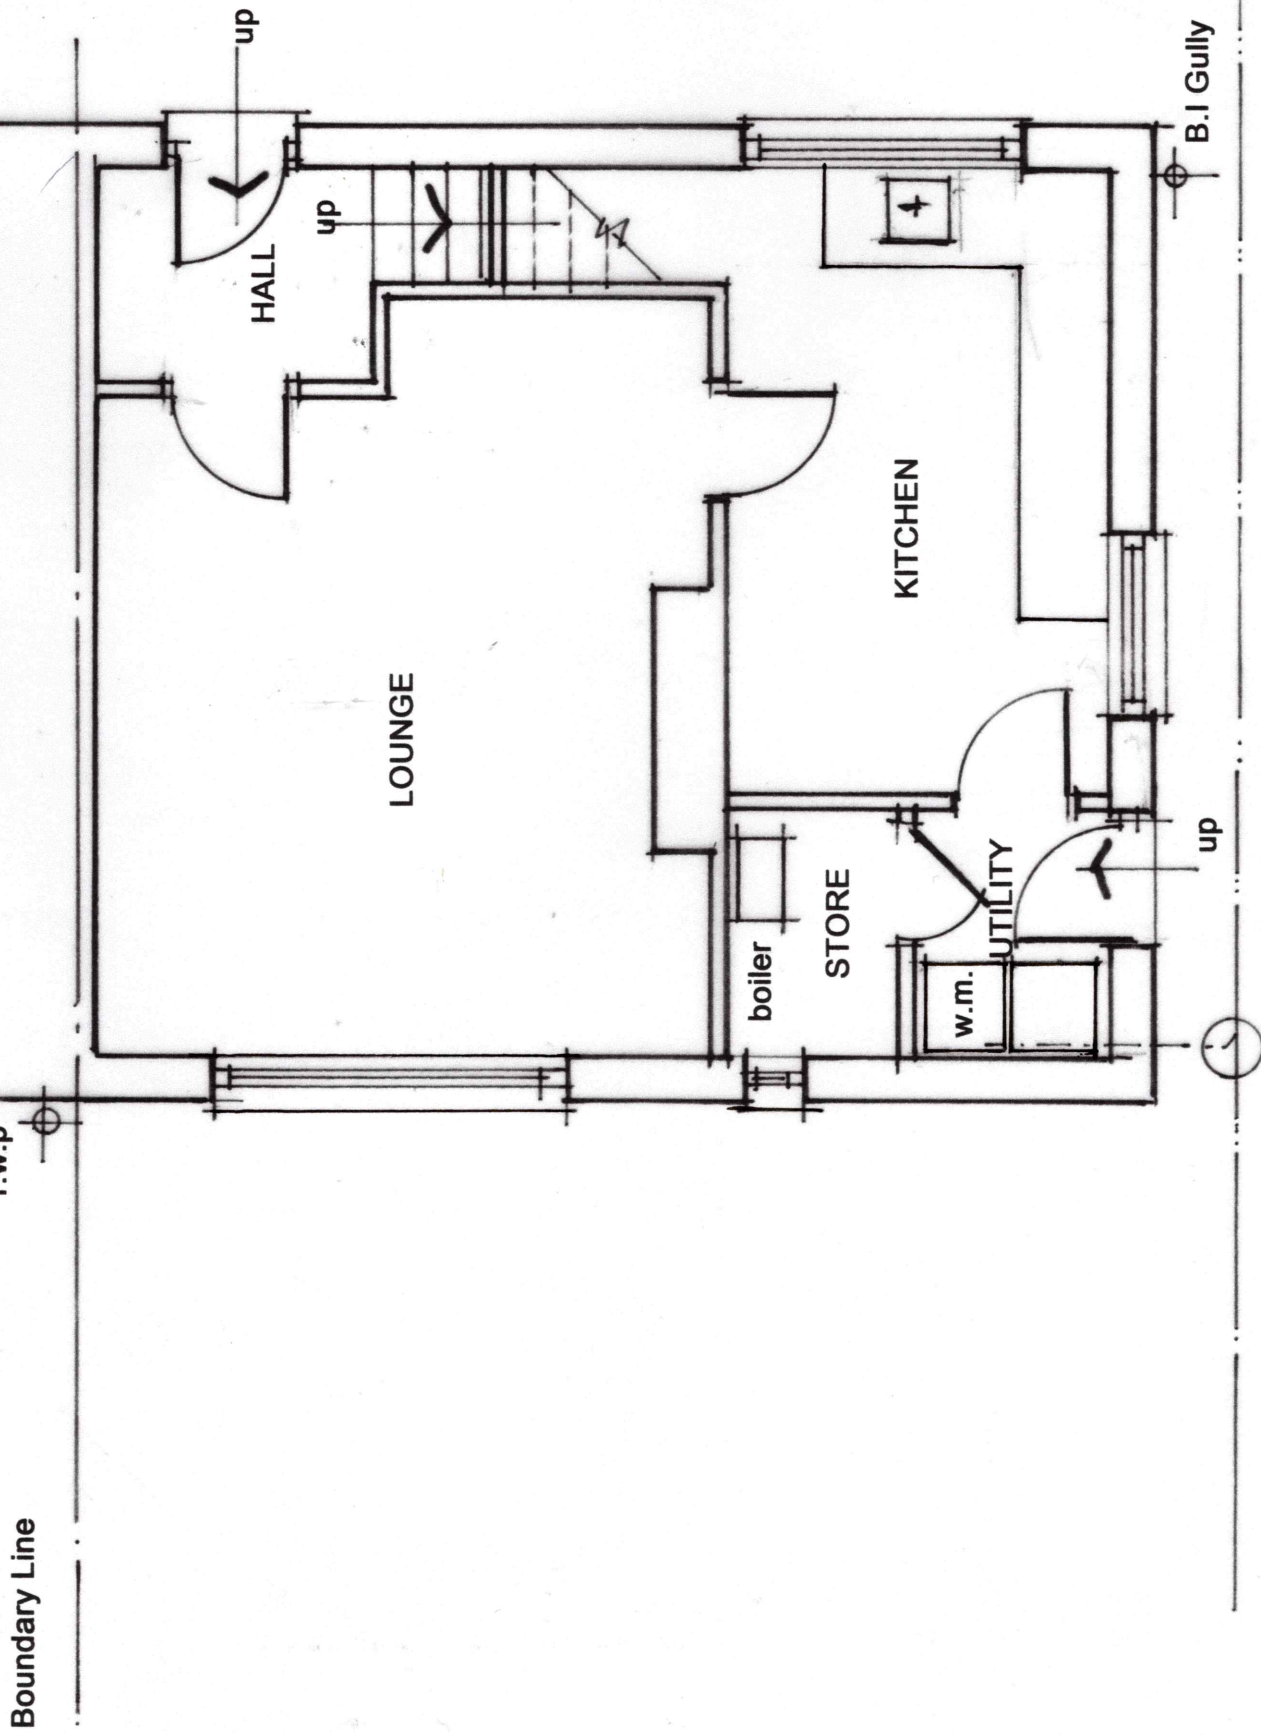

GROUND FLOOR PLAN. ( As Existing )

( Scale ; 1 : 50 )

DRWG. No ; RG / SP / 01  
Scale ; 1 : 50. & 1 : 100 @ A3