


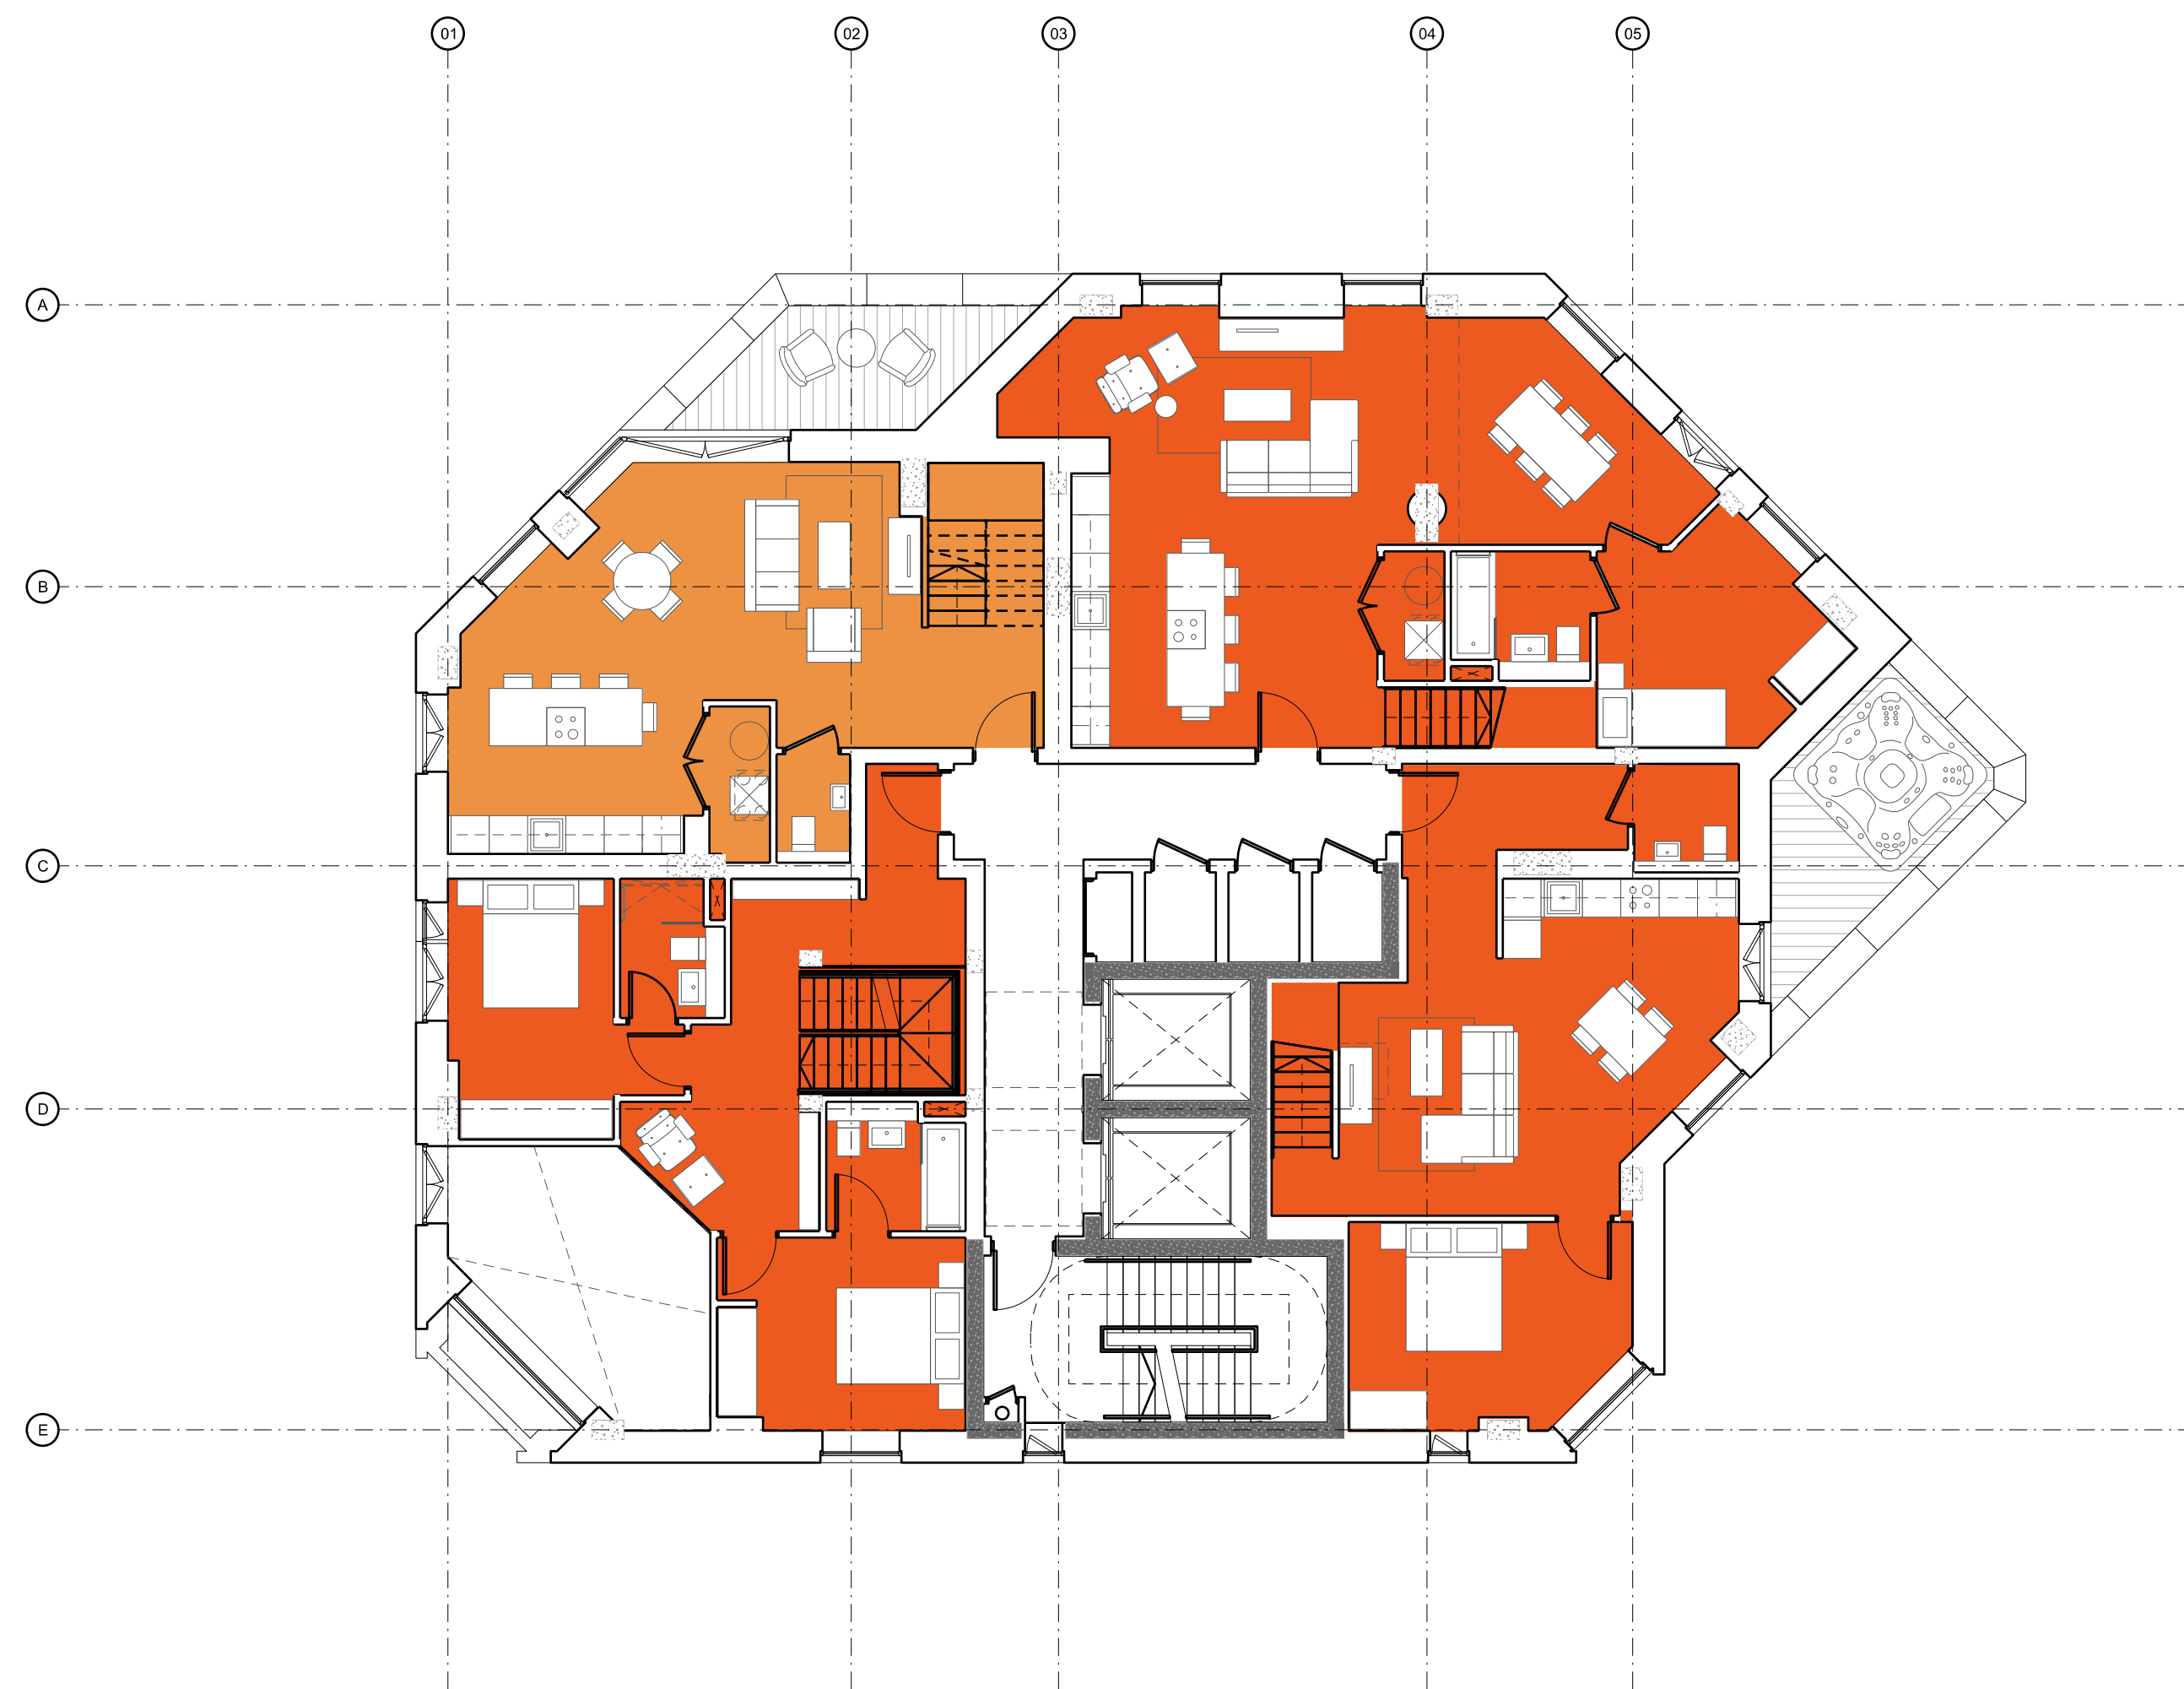

Copyright of this drawing is vested in 5plus Architects and it must not be copied or reproduced without written consent. Figures and dimensions only are to be taken from this drawing. Do not scale from this drawing.

All Contractors must take the site and are responsible for reading and checking all dimensions against the final work. 5plus Architects are to be advised of any variation between drawings and site conditions.

Structural steel drawings should be read only and should not be interpreted for construction.

All dimensions and levels should be 'fixed only' from those values stated in text, on the drawings.


CONSTRUCTION - It is considered that the proposed works are within the scope of a competent Contractor and as such no contract documents have been provided, refer to relevant Royal Institution of Chartered Surveyors (RICS) Assessment.

KEY PLAN:

- Application Boundary
- Studio
- One Bed Apartment
- Two Bed Apartment
- Two Bed Duplex
- Three Bed Duplex
- Reception
- Resident's Lounge
- Refuse / Cycle Store
- Plant Space
- Terrace

NOTE: Site and boundary information based on survey S20-S81-T provided by Geo UK Ltd, 14/01/21. Further detail for surrounding buildings based on Ordnance Survey data and leasehold information where access to survey private land was not permitted.

REV: | DATE: | DETAILS:

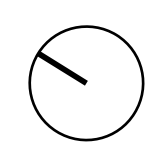

5plus architects

Manchester, 0161 228 0211
Fourth Floor, The Hive, 47 Lever Street,
Manchester M1 1FN

London, 0207 253 7644
Third Floor, 25 Chart Street,
London N1 6FA
5plusarchitects.com

PROJECT:
M1 Piccadilly
Store Street

TITLE:
Proposed General Arrangement Plans
3rd - 13th Floor

SCALE: 1:100 @ A1

ORIGIN DATE: 15/06/21

DRAWN: MS

CHECKED: PN

STATUS:
Planning

PROJECT: 05868_ B1_02_2203

DRAWING NO:

REV: 0