


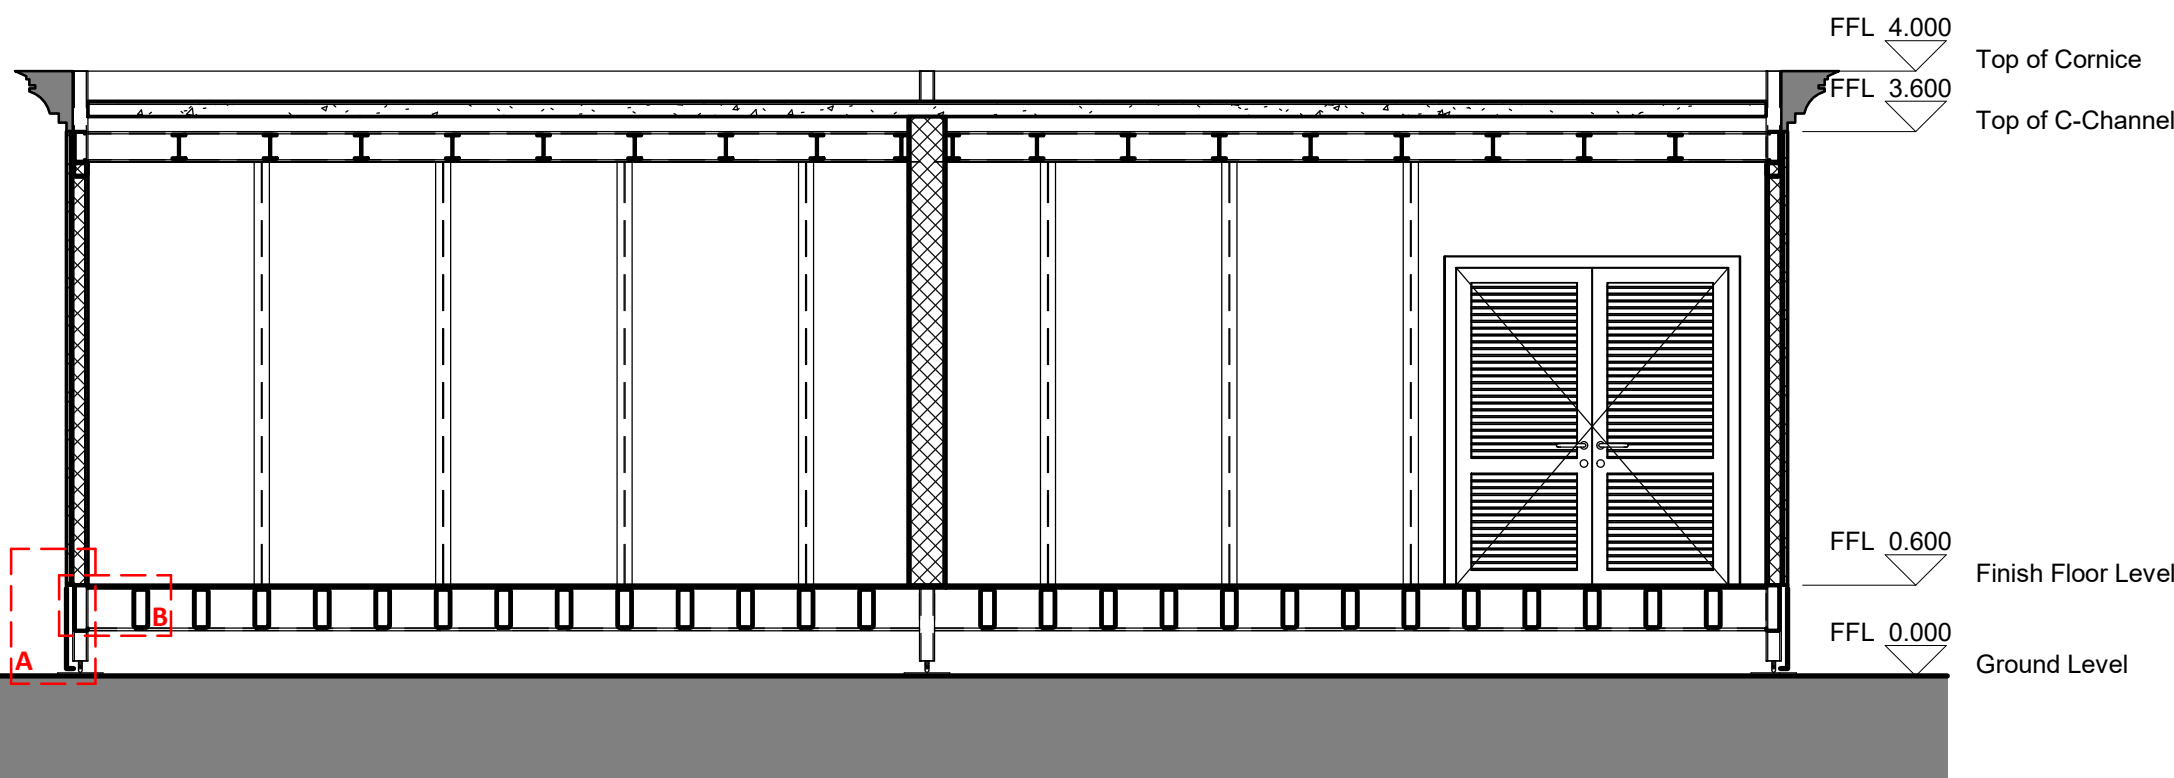


## STRUCTURAL SECTION AA



## STRUCTURAL SECTION BB

# STRUCTURAL PLAN

THIS DRAWING IS COPYRIGHT. ALL DIMENSIONS MUST BE CHECKED ON SITE. ONLY FIGURED DIMENSIONS ARE TO BE WORKED FROM. DISCREPANCIES MUST BE REPORTED IMMEDIATELY BEFORE PROCEEDING. IF IN DOUBT ASK.
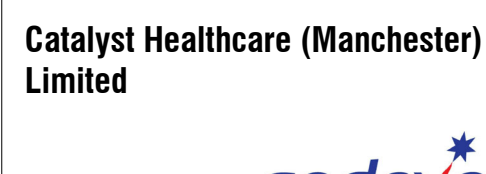
|                                                                                    |                                                                                     |                                                                                      |                                                                                       |                      |        |             |      |                                                   |                 |                            |                 |  |  |  |                                        |             |             |
|------------------------------------------------------------------------------------|-------------------------------------------------------------------------------------|--------------------------------------------------------------------------------------|---------------------------------------------------------------------------------------|----------------------|--------|-------------|------|---------------------------------------------------|-----------------|----------------------------|-----------------|--|--|--|----------------------------------------|-------------|-------------|
| CLIENT:                                                                            | Owner                                                                               |                                                                                      |                                                                                       | REV.                 | STATUS | DESCRIPTION | DATE | LC1839 - Lifecycle All Switchgear [Nelson Street] |                 |                            |                 |  |  |  |                                        |             |             |
| Principal Designer   Principal Contractor                                          | Architect   Lead Designer                                                           | Project   PFI Partners                                                               | Employer   End User                                                                   |                      |        |             |      |                                                   |                 |                            | Lifecycle Works |  |  |  |                                        |             |             |
|  |  |  |  | FOR INFORMATION ONLY |        |             |      |                                                   |                 |                            |                 |  |  |  | Modular Cabin - Structural Setting Out |             |             |
|                                                                                    |                                                                                     |                                                                                      |                                                                                       |                      |        |             |      |                                                   |                 |                            |                 |  |  |  |                                        |             |             |
|                                                                                    |                                                                                     |                                                                                      |                                                                                       |                      |        |             |      |                                                   |                 |                            |                 |  |  |  | SCALE: 1 : 50 (@A2)                    | DRAWING No. | SUITABILITY |
|                                                                                    |                                                                                     |                                                                                      |                                                                                       |                      |        |             |      | DRAWN BY: AD                                      | CHECKED BY: PDA | 1839-ELC-Z1-00-DR-A-41-100 | S4              |  |  |  |                                        |             |             |