


GENERAL NOTES

1. The contractor must check the site and the approved drawings before commencing the works and must take any working measurements as necessary and any discrepancy must be reported to the client.
2. Work shall comply with any current relevant BS/codes of practices and confirm to the Building Regulations including the latest amendment. The contractor is responsible for setting out the works.

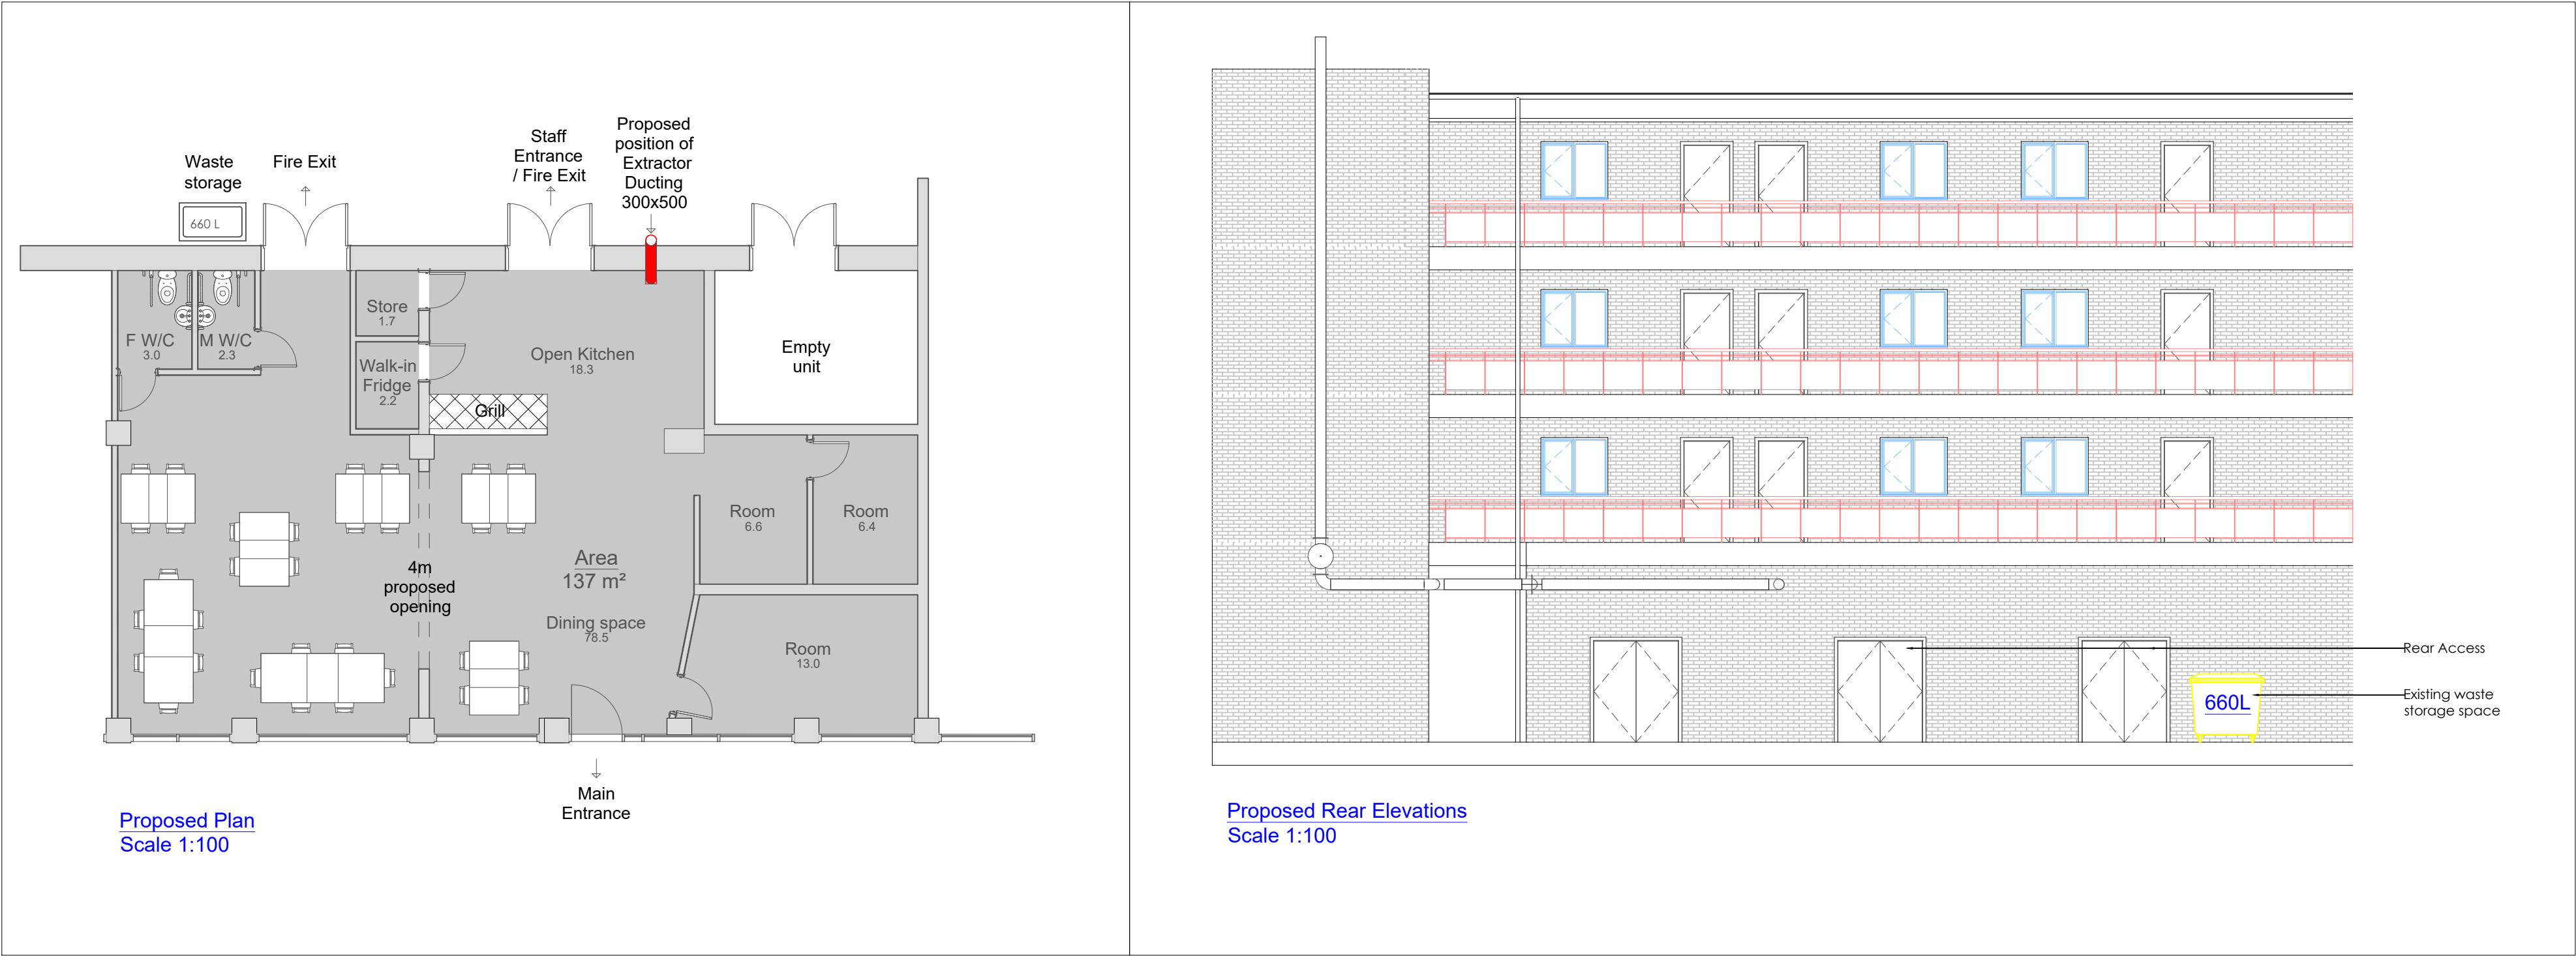

PROJECT ADDRESS

The South Point, Unit 1
Lane End Road
M19 1TU

PROJECT

Prior Notification for change of use
from Office (A2) to cafe and
restaurant Class (A3)

KEY

RWP	Rain water pipe
SVP	Soil Vent Pipe
I.C	Inspection Chamber
BIG	back inlet gully
-----	Structure to be demolished
-----	Boundary
HD	Heat Detector
SD	Smoke Detector

Drawing No
PPHA01-21

Scale
1:1250 @ A1
1:500 @ A1
1:200 @ A1
1:100 @ A1
Date
08.10.21

Drawn by
at

AT A. Design

Address:
12 Hastings Gardens
Stockport
SK5 8BF

T. 07830039347
E. ata_design@hotmail.com