

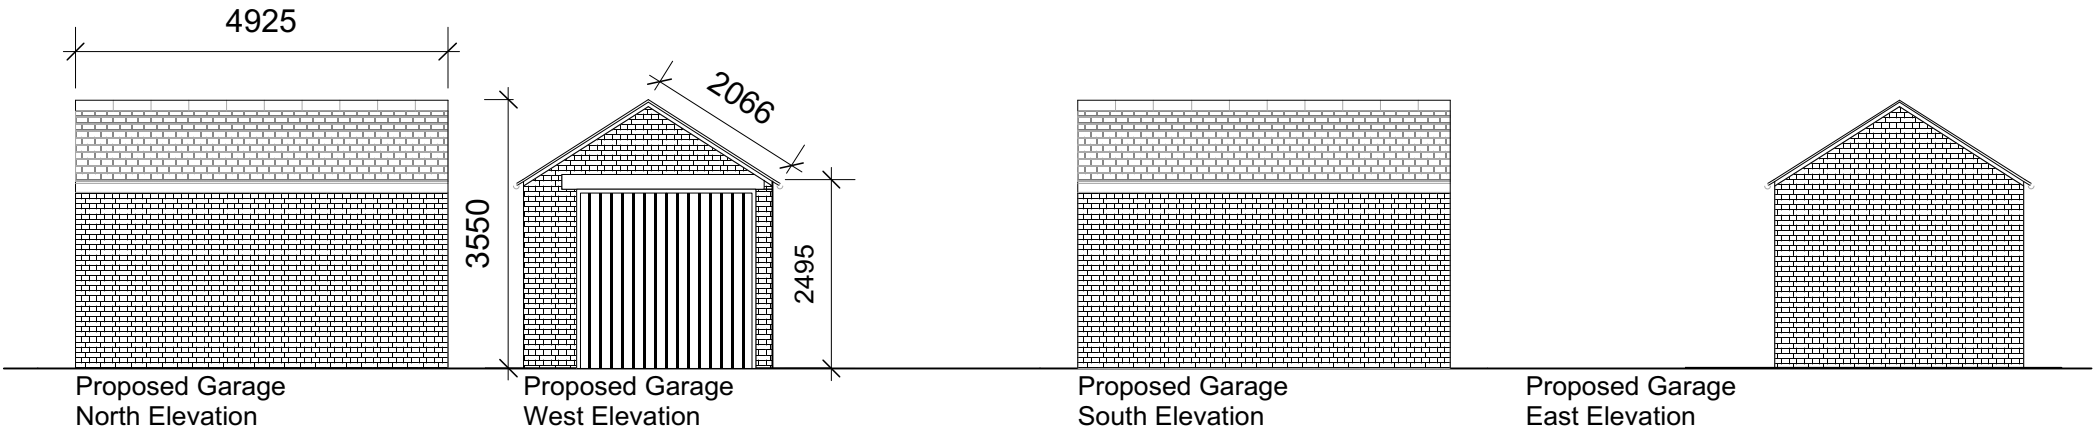
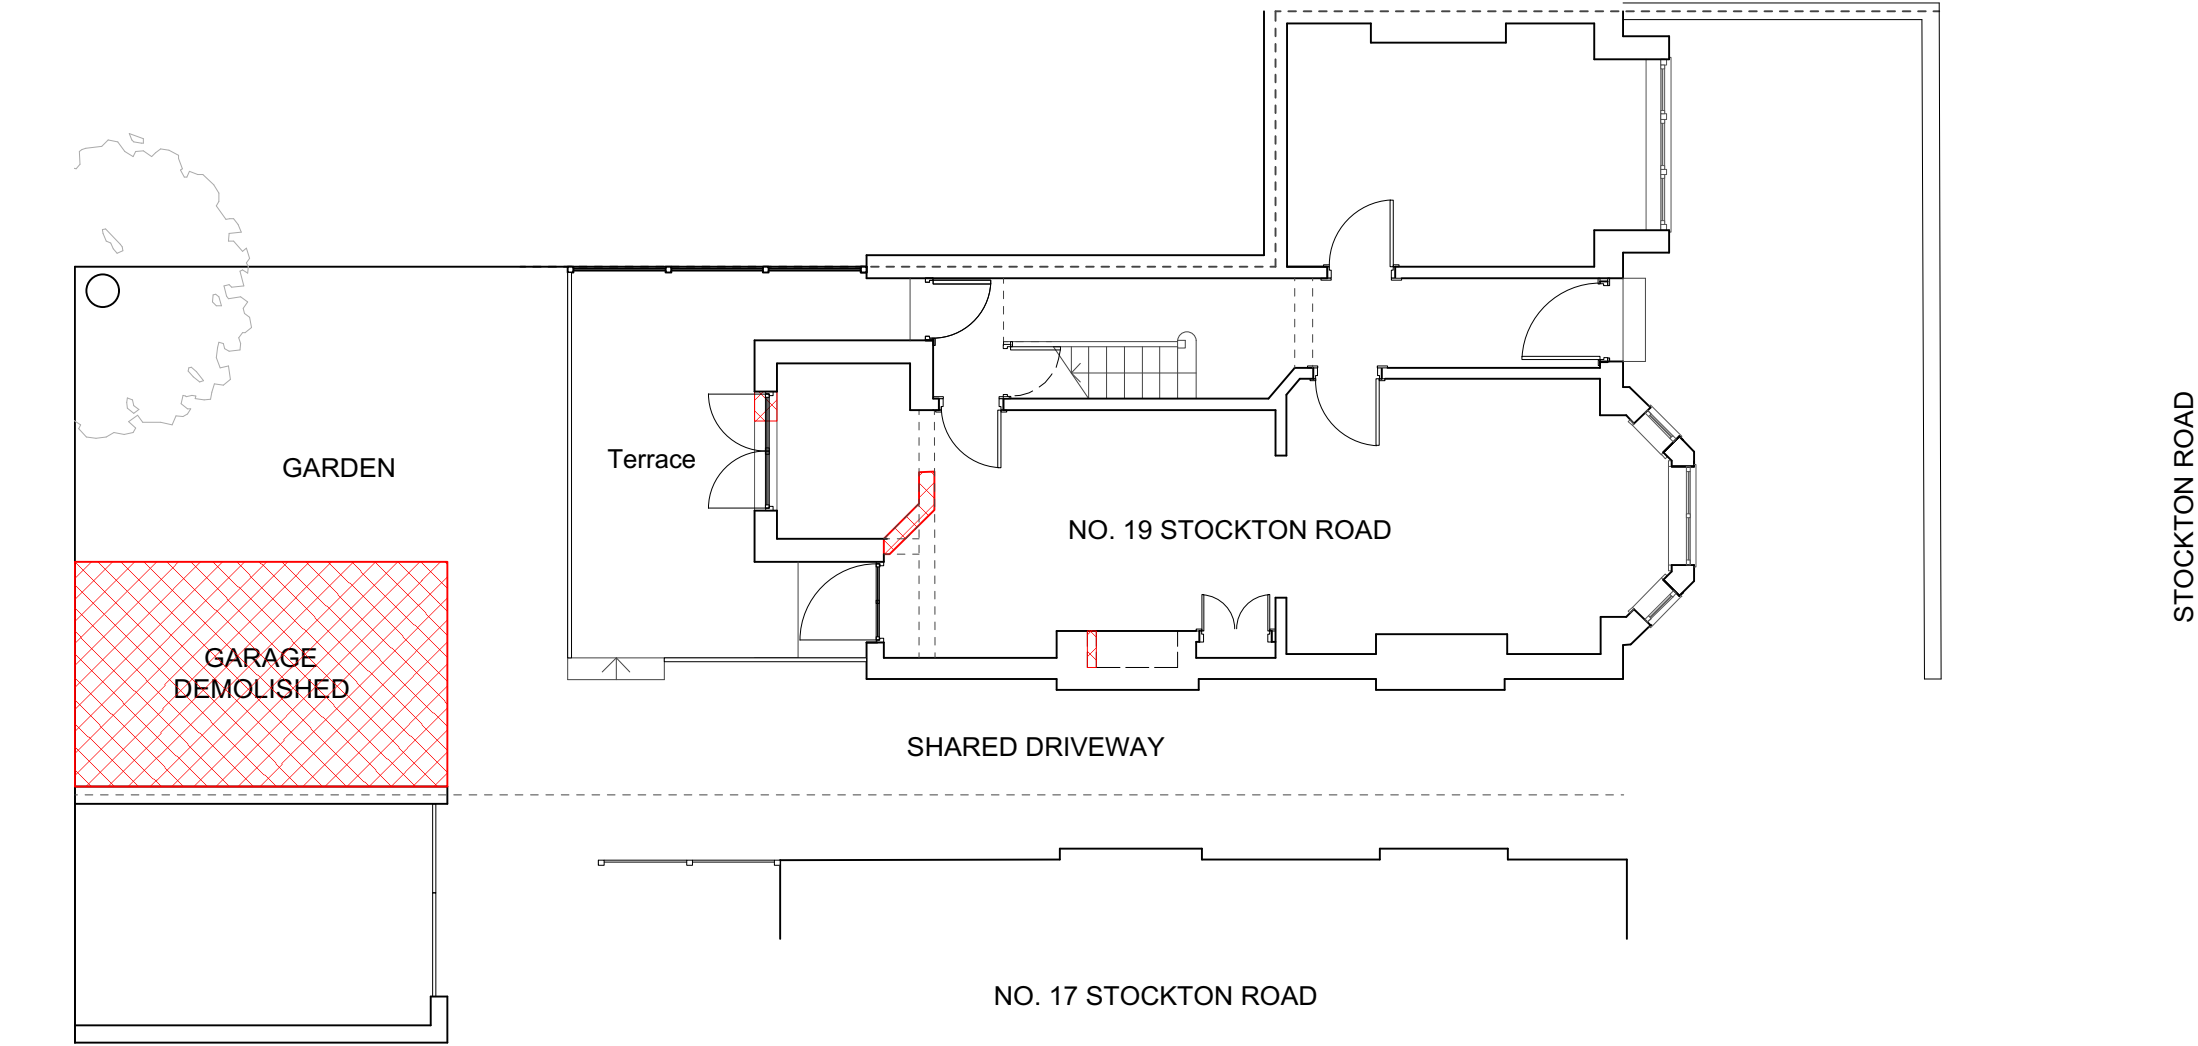



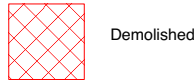


Revisions


Rev A - Planning
Rev B - 19/08/2021 - Site Boundary ammended
to include 17 Stockton Road


FOR PLANNING

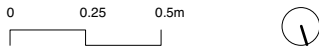

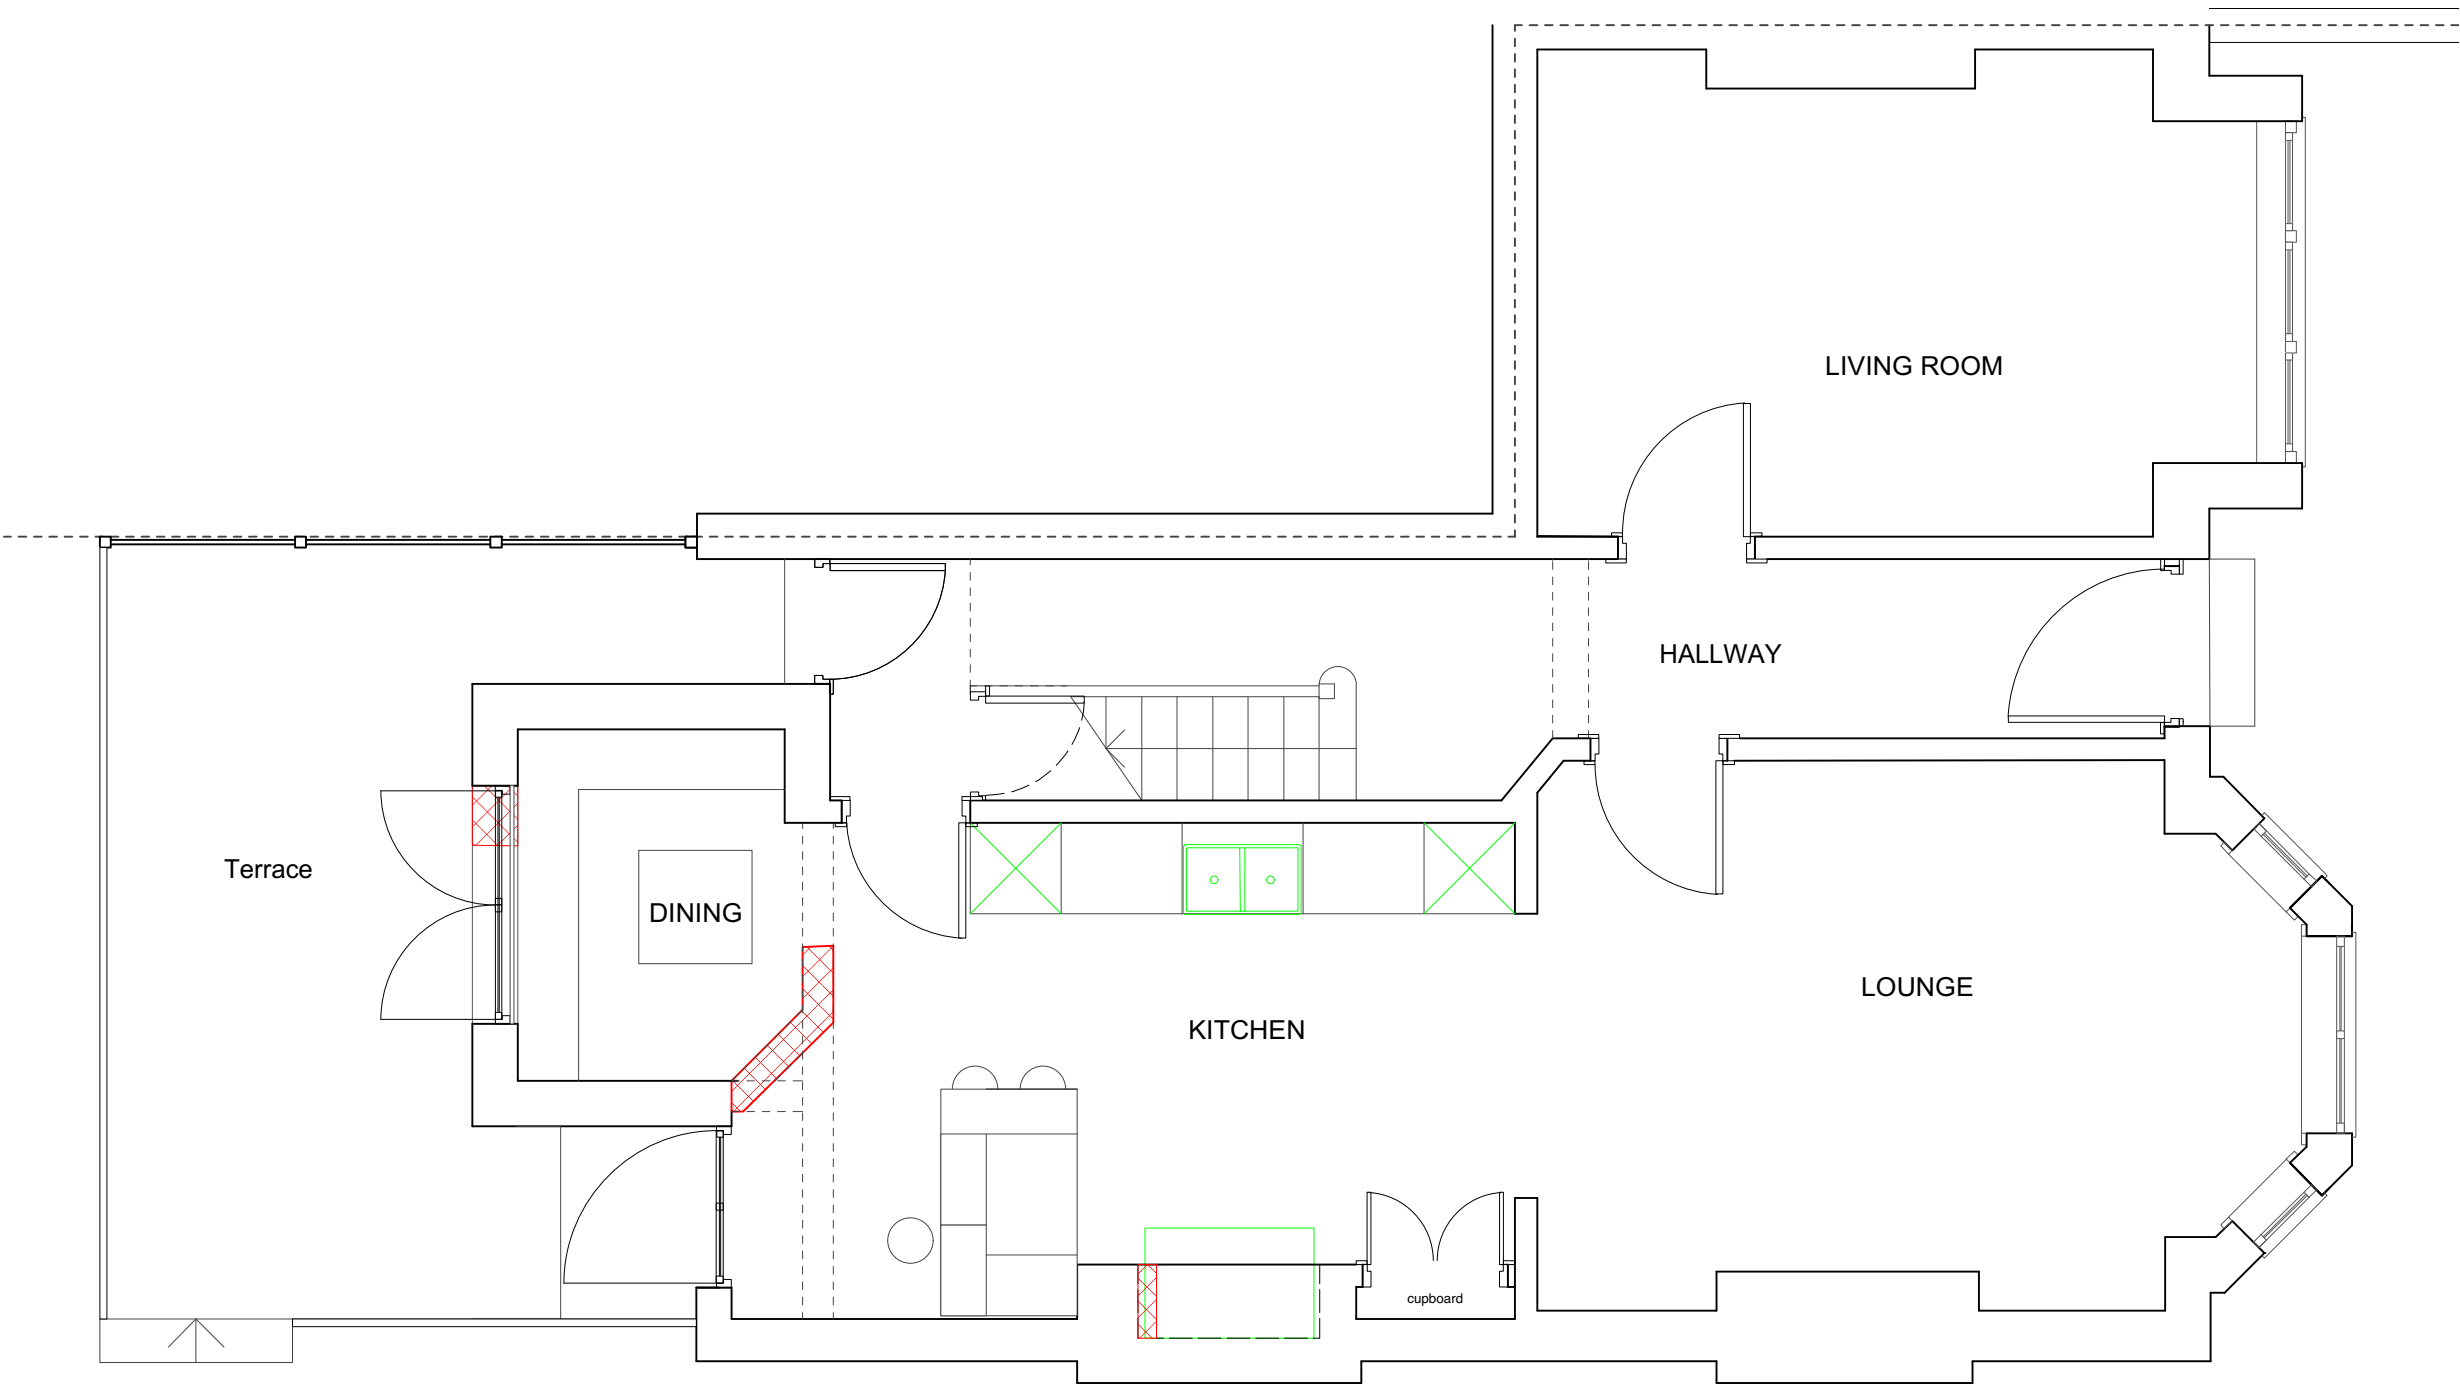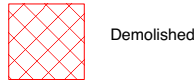


FOR PLANNING

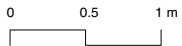


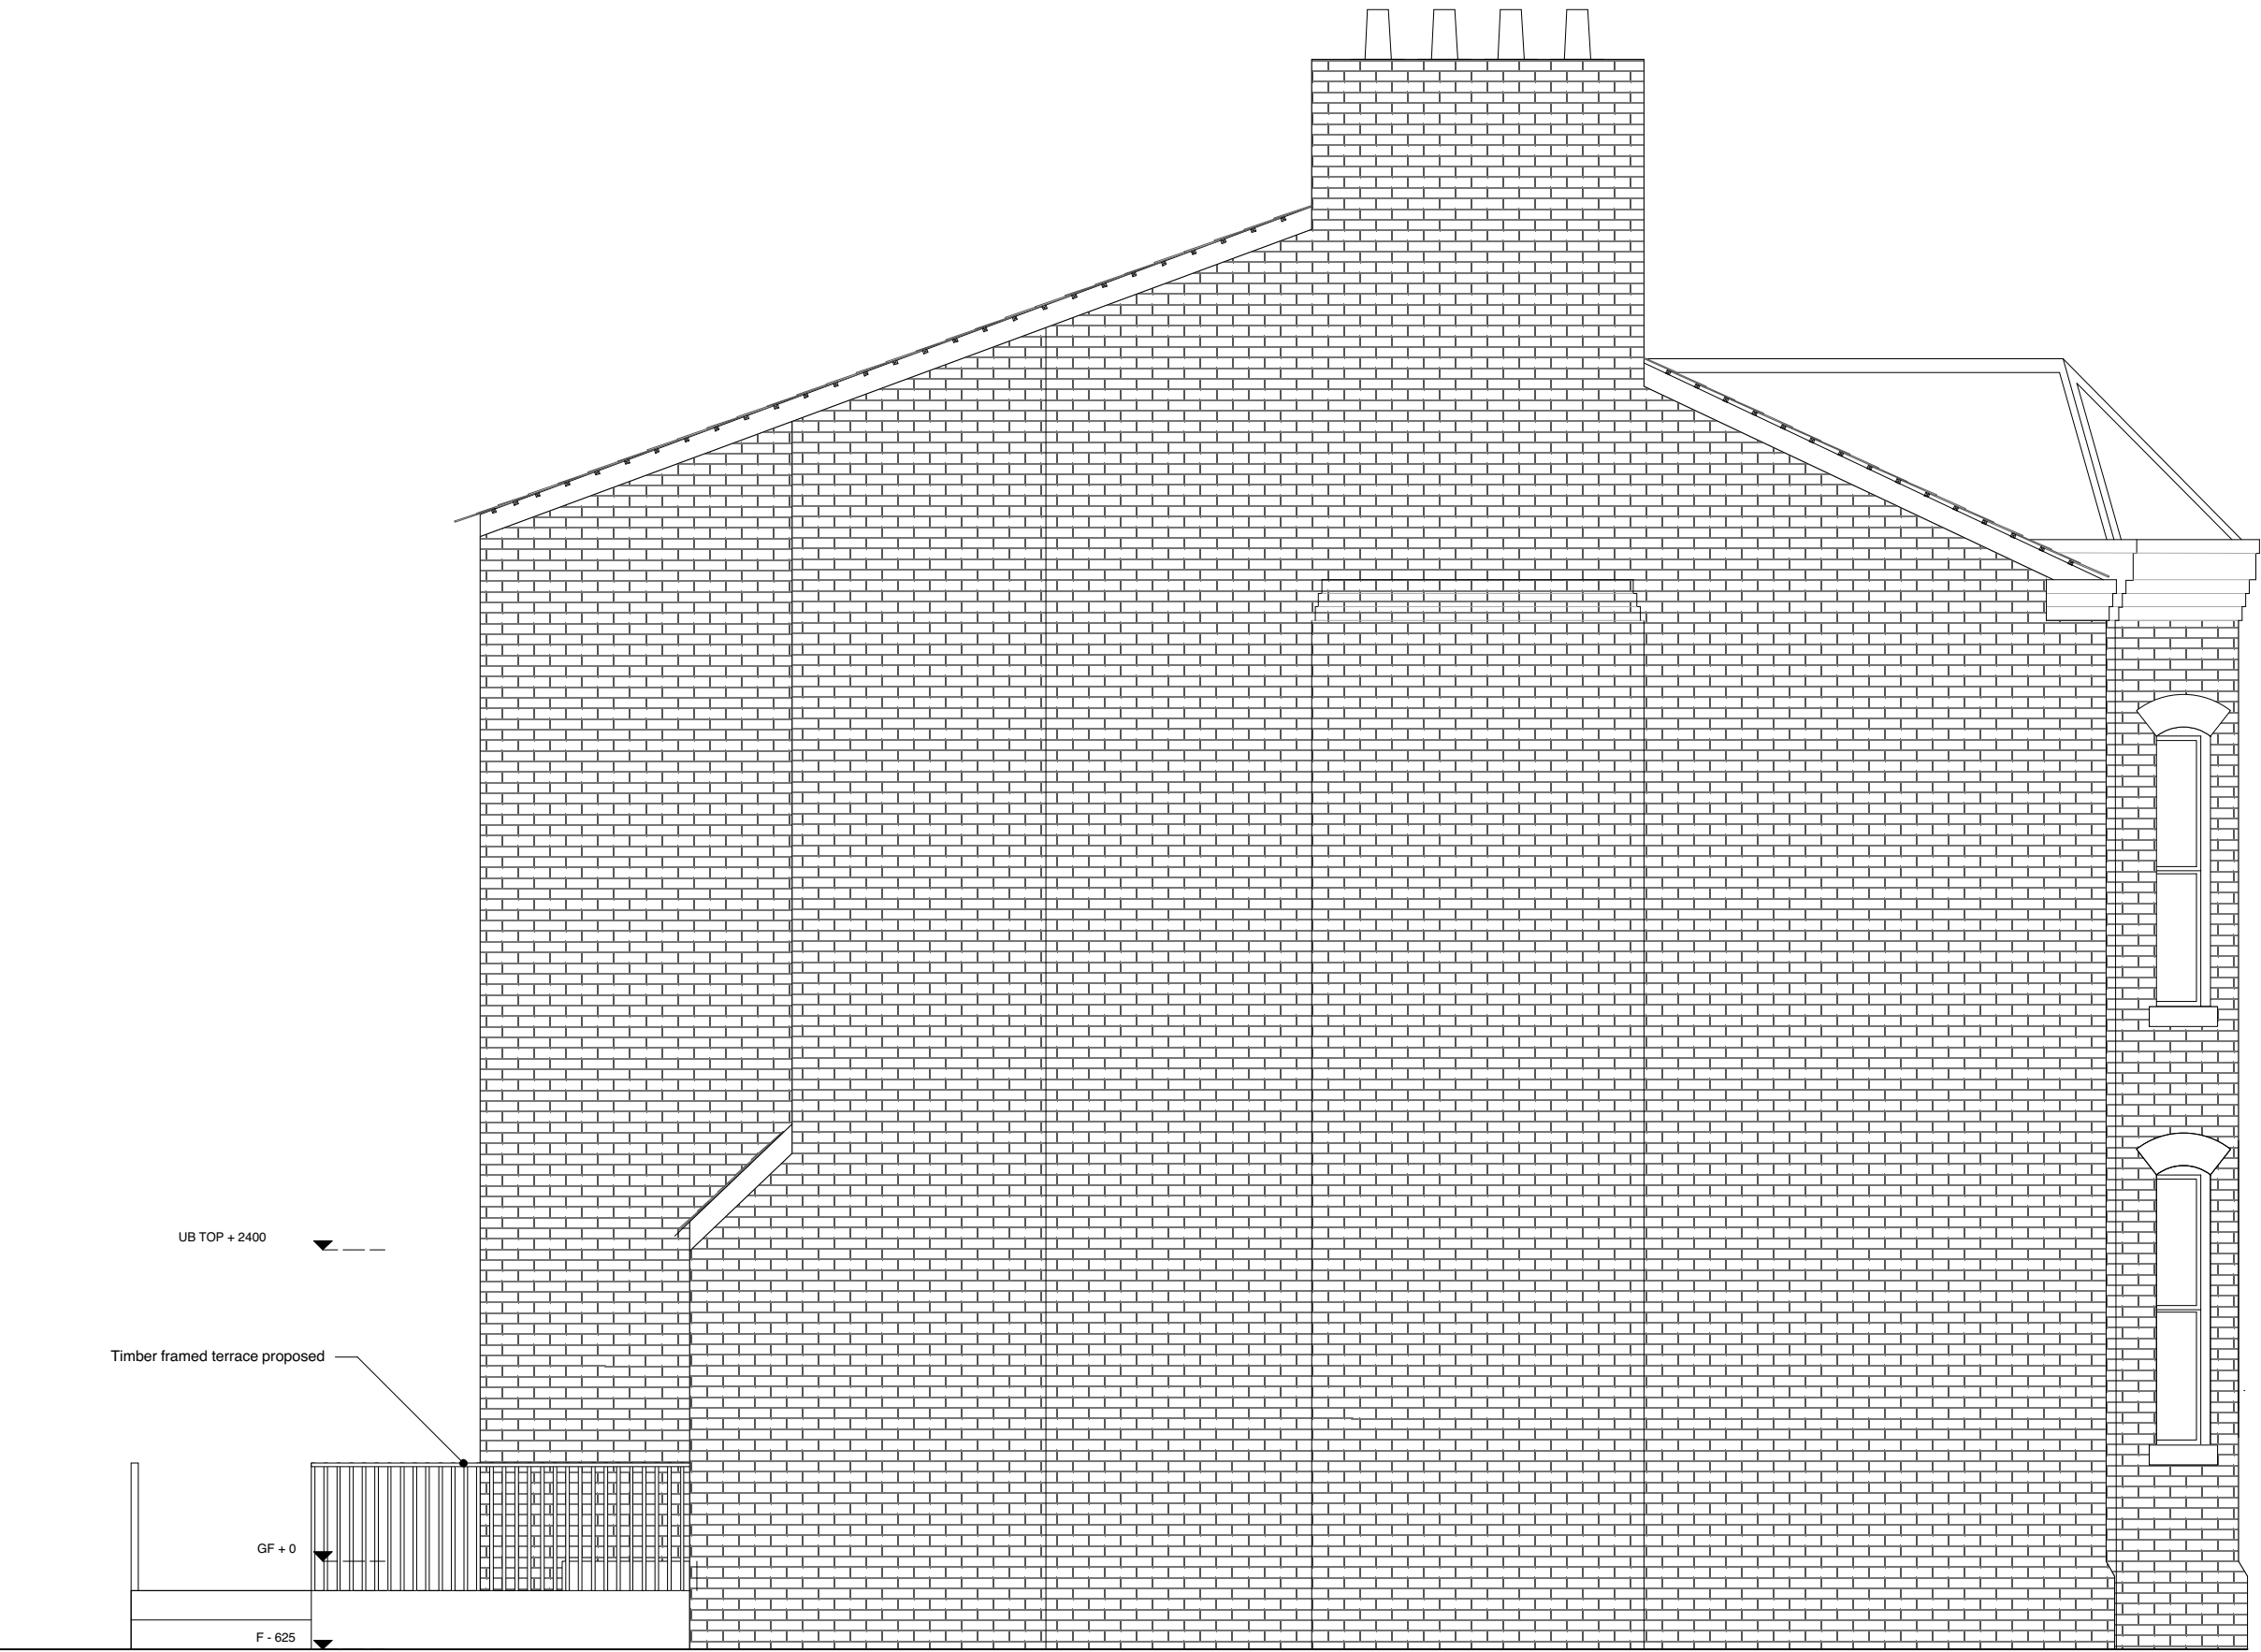

STOCKTON ROAD

FOR PLANNING

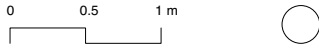

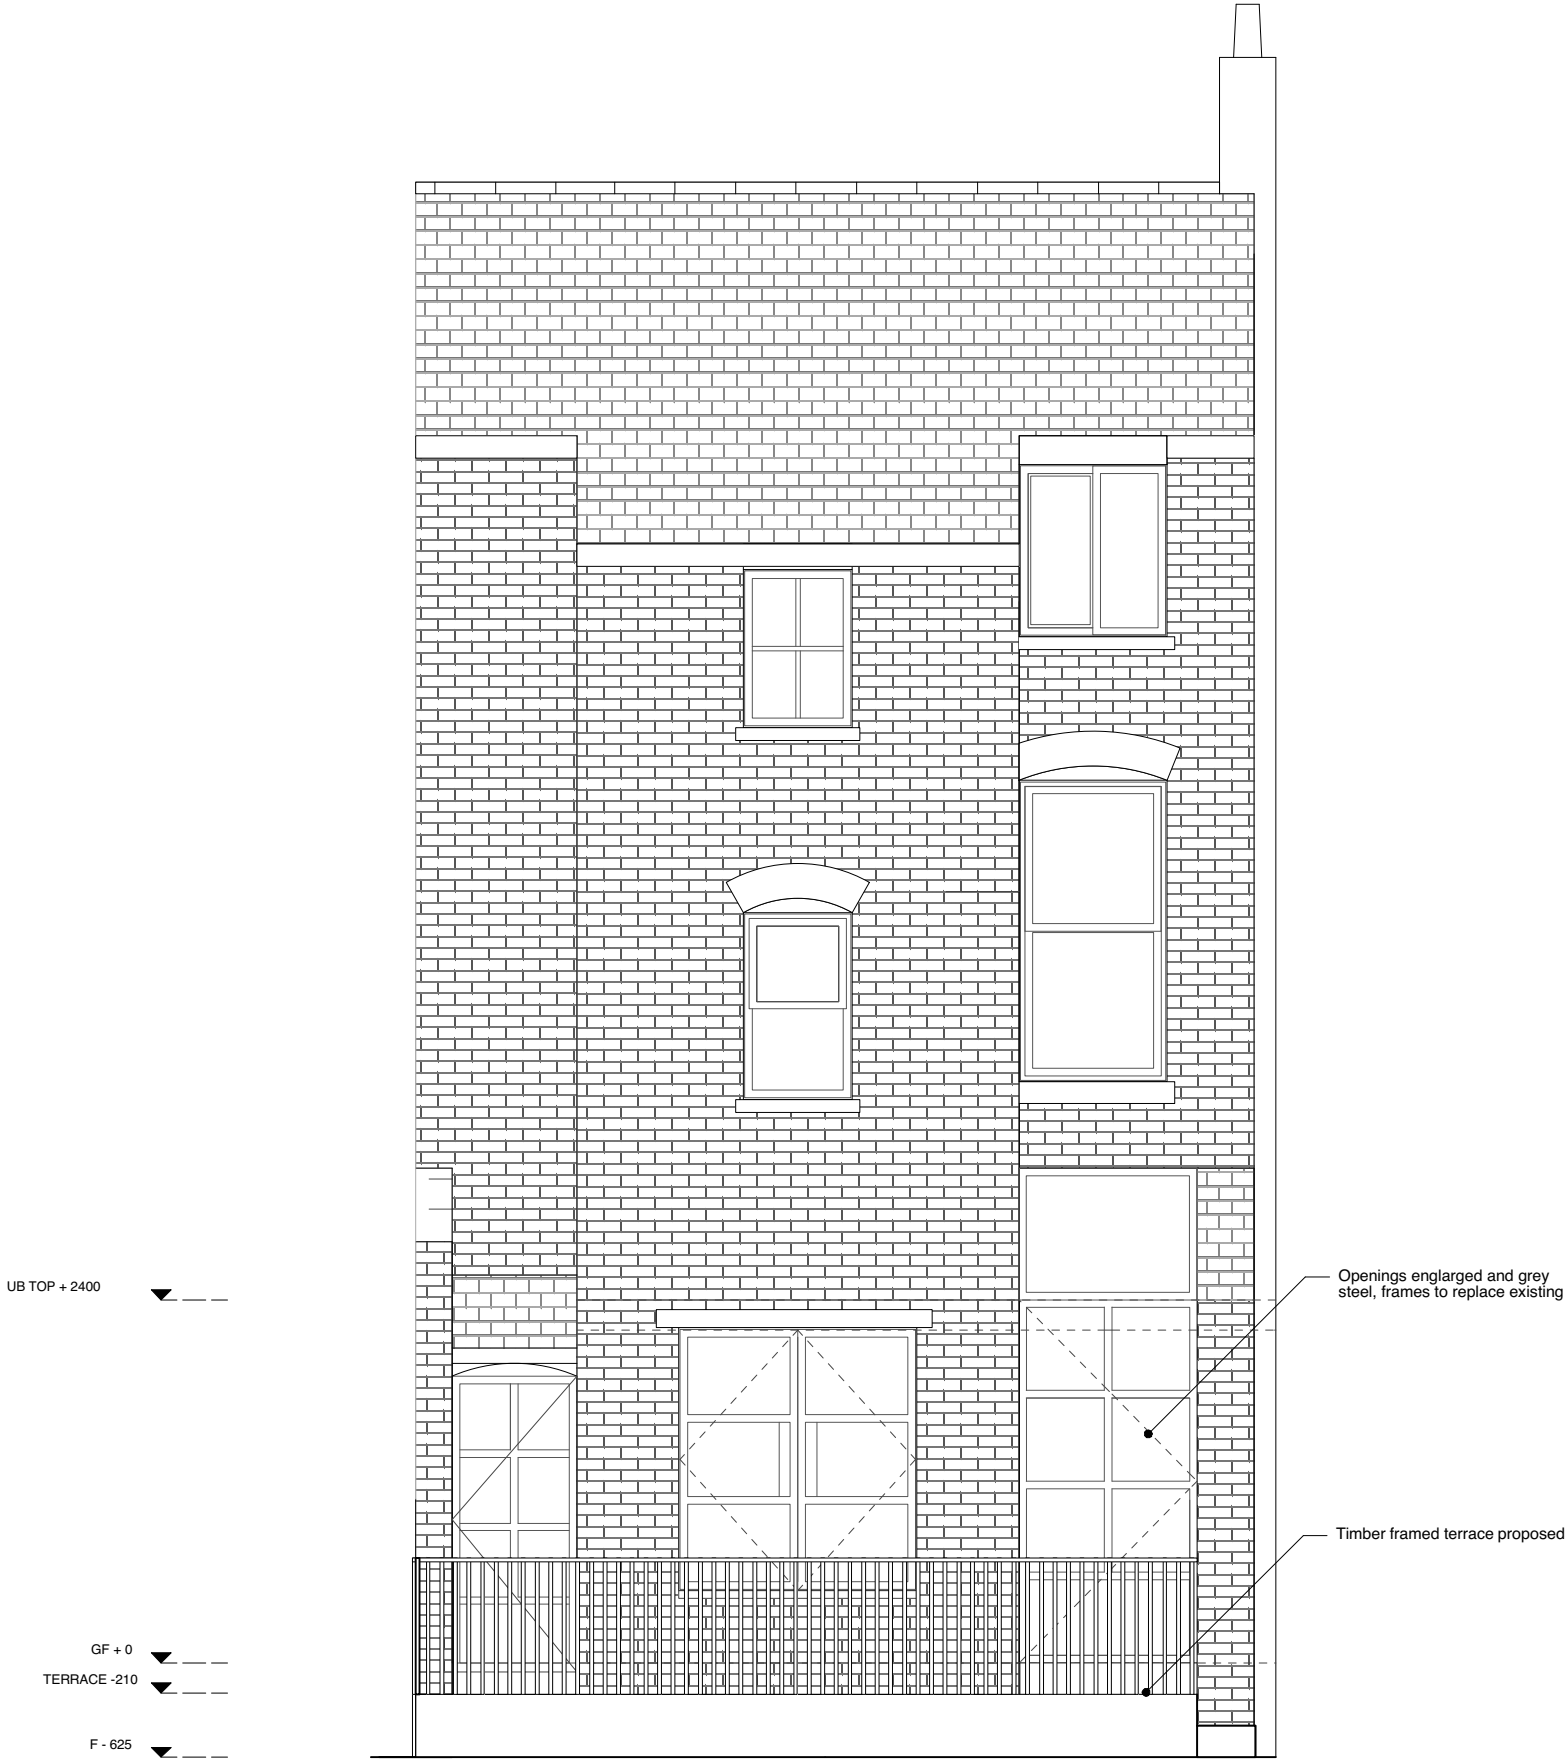

FOR PLANNING

