


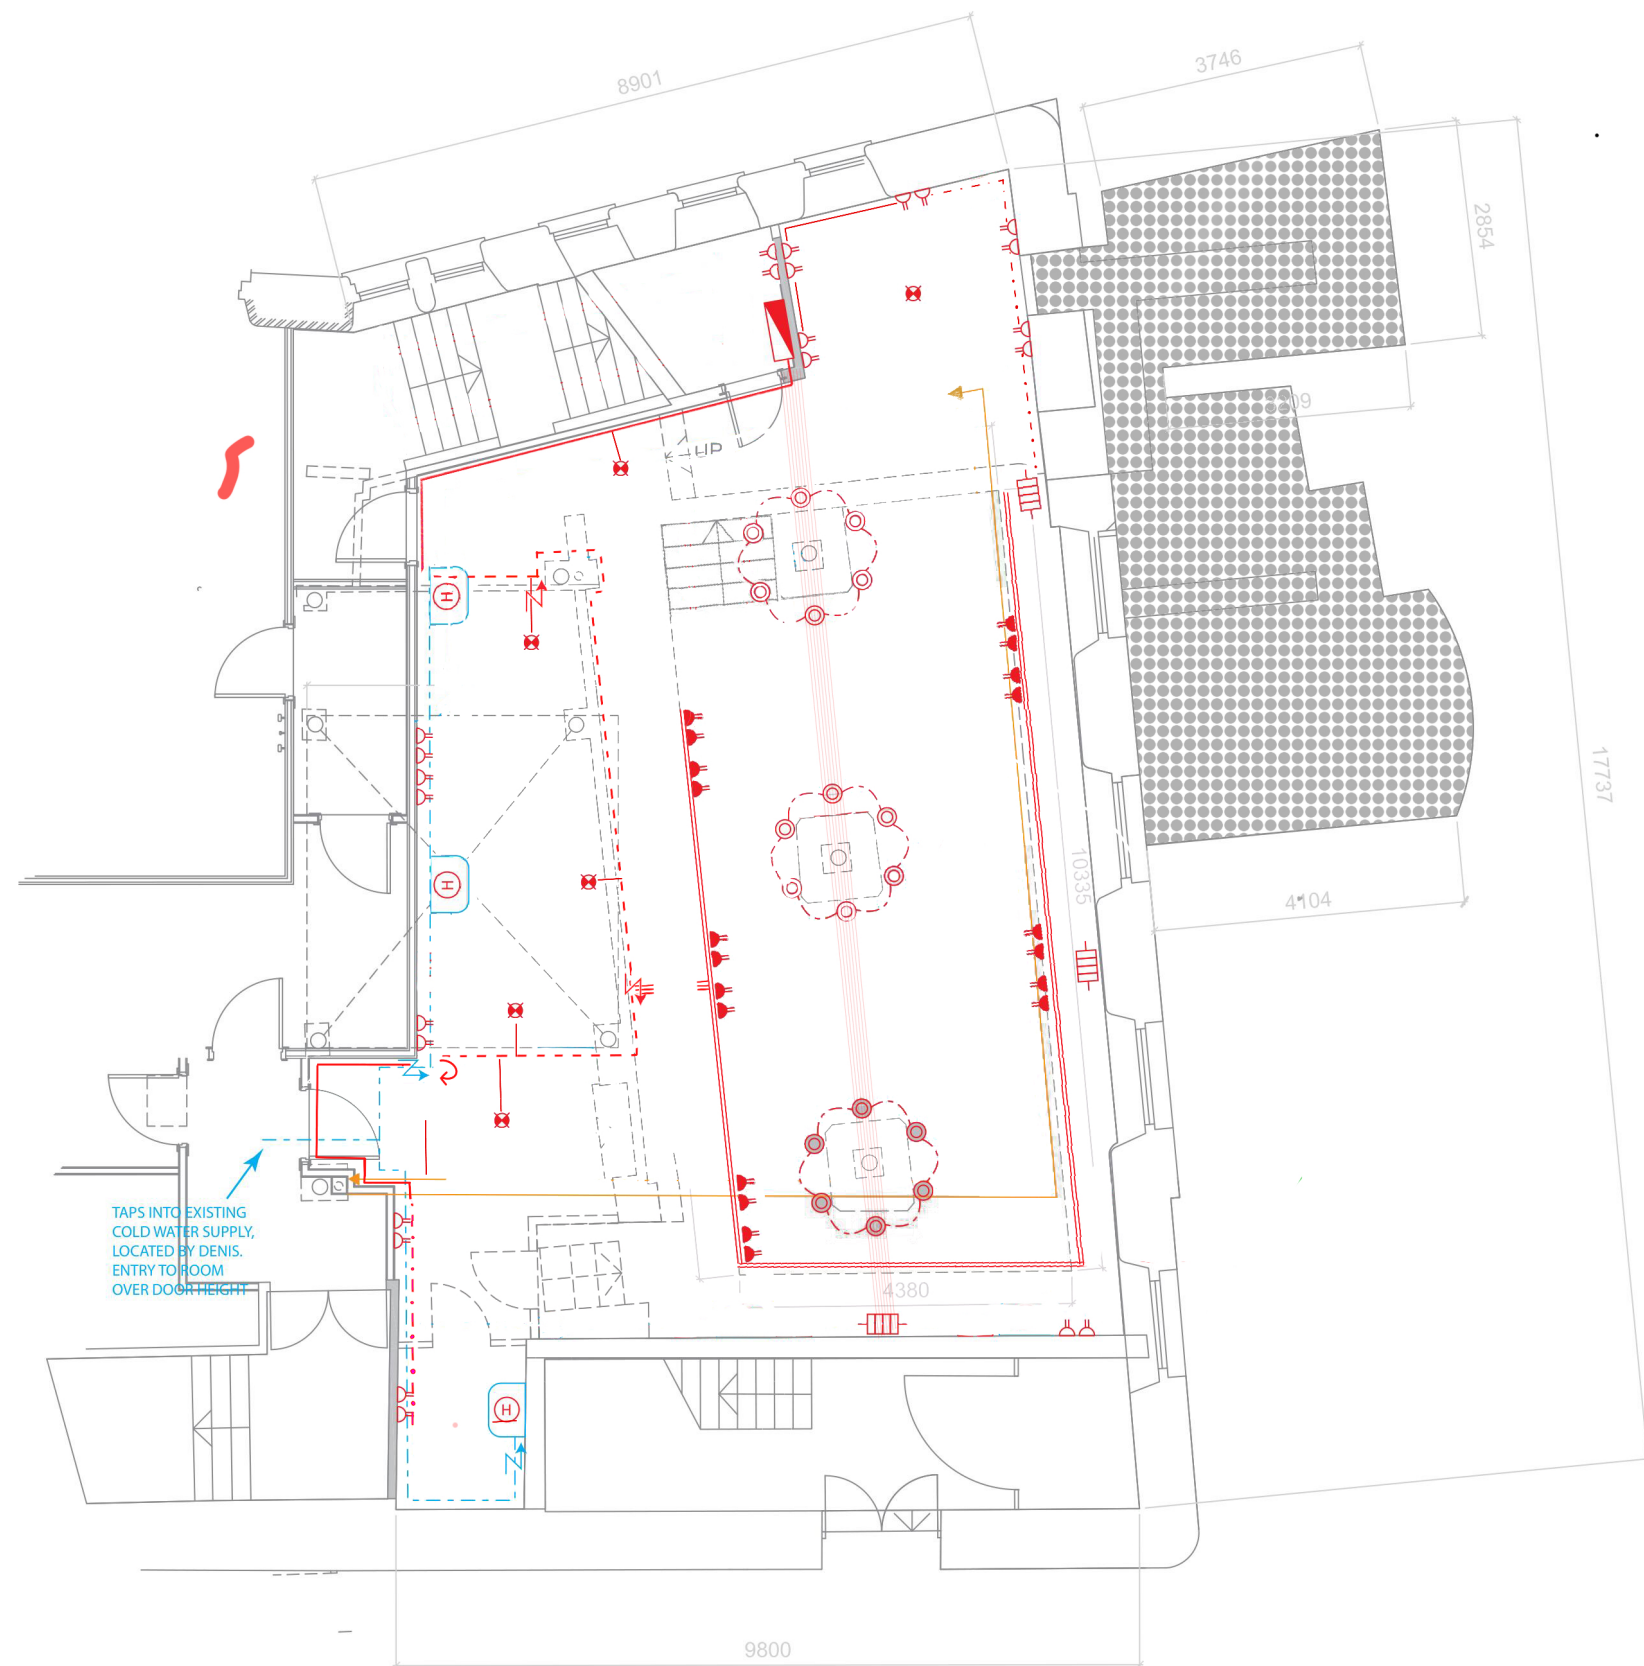

## KEY

### ELECTRICAL

- WALL MOUNTED SOCKET FLOOR LEVEL
- WALL MOUNTED SOCKET ABOVE 1500MM
- CEILING LIGHT
- SUSPENDED PENDENT LIGHT
- ELECTRICS ASCENDING
- ELECTRICS DESCENDING
- LIGHTING CIRCUIT CONDUIT (AFFIXED TO ORIGINAL FEATURE CEILING)
- LIGHT ON POLE
- CONDUIT/CABLE TRAY
- DISTRIBUTION BOARD
- ELECTRICAL WATER HEATER
- INFRARED SHORT WAVE HEATING PANELS

### PLUMBING AND VENTILATION

- COLD WATER
- PIPES ASCENDING
- PIPES DESCENDING
- VENTILATION PIPES (AFFIXED TO ORIGINAL FEATURE CEILING)
- DIRECTION OF AIRFLOW

### FURNITURE/CONSTRUCTION

- SINK
- NOT IN DEMISE
- DIMENSIONS
- EXISTING BUILDING

**THE SHALLOWS**

25/06/2021

Rebecca De Cadorette

SCALE

**1:100**

Printed at A3

LOCATION:  
ADDRESS:

NOTES

This plan is an indication of position not an accurate M&E technical specification and not for direct construction purposes.