



NW Elevation to Lightbowne Road

NE Elevation to Nuthurst Road

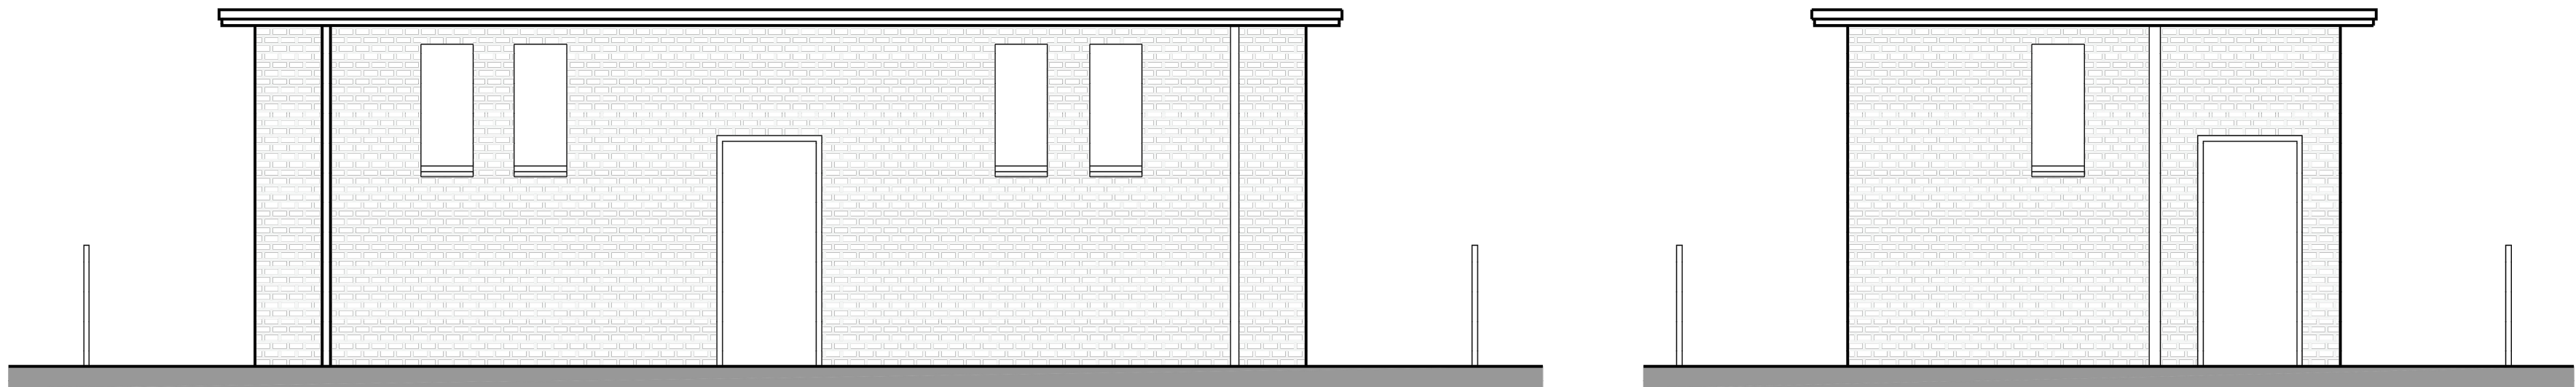

SE Elevation

SW Elevation

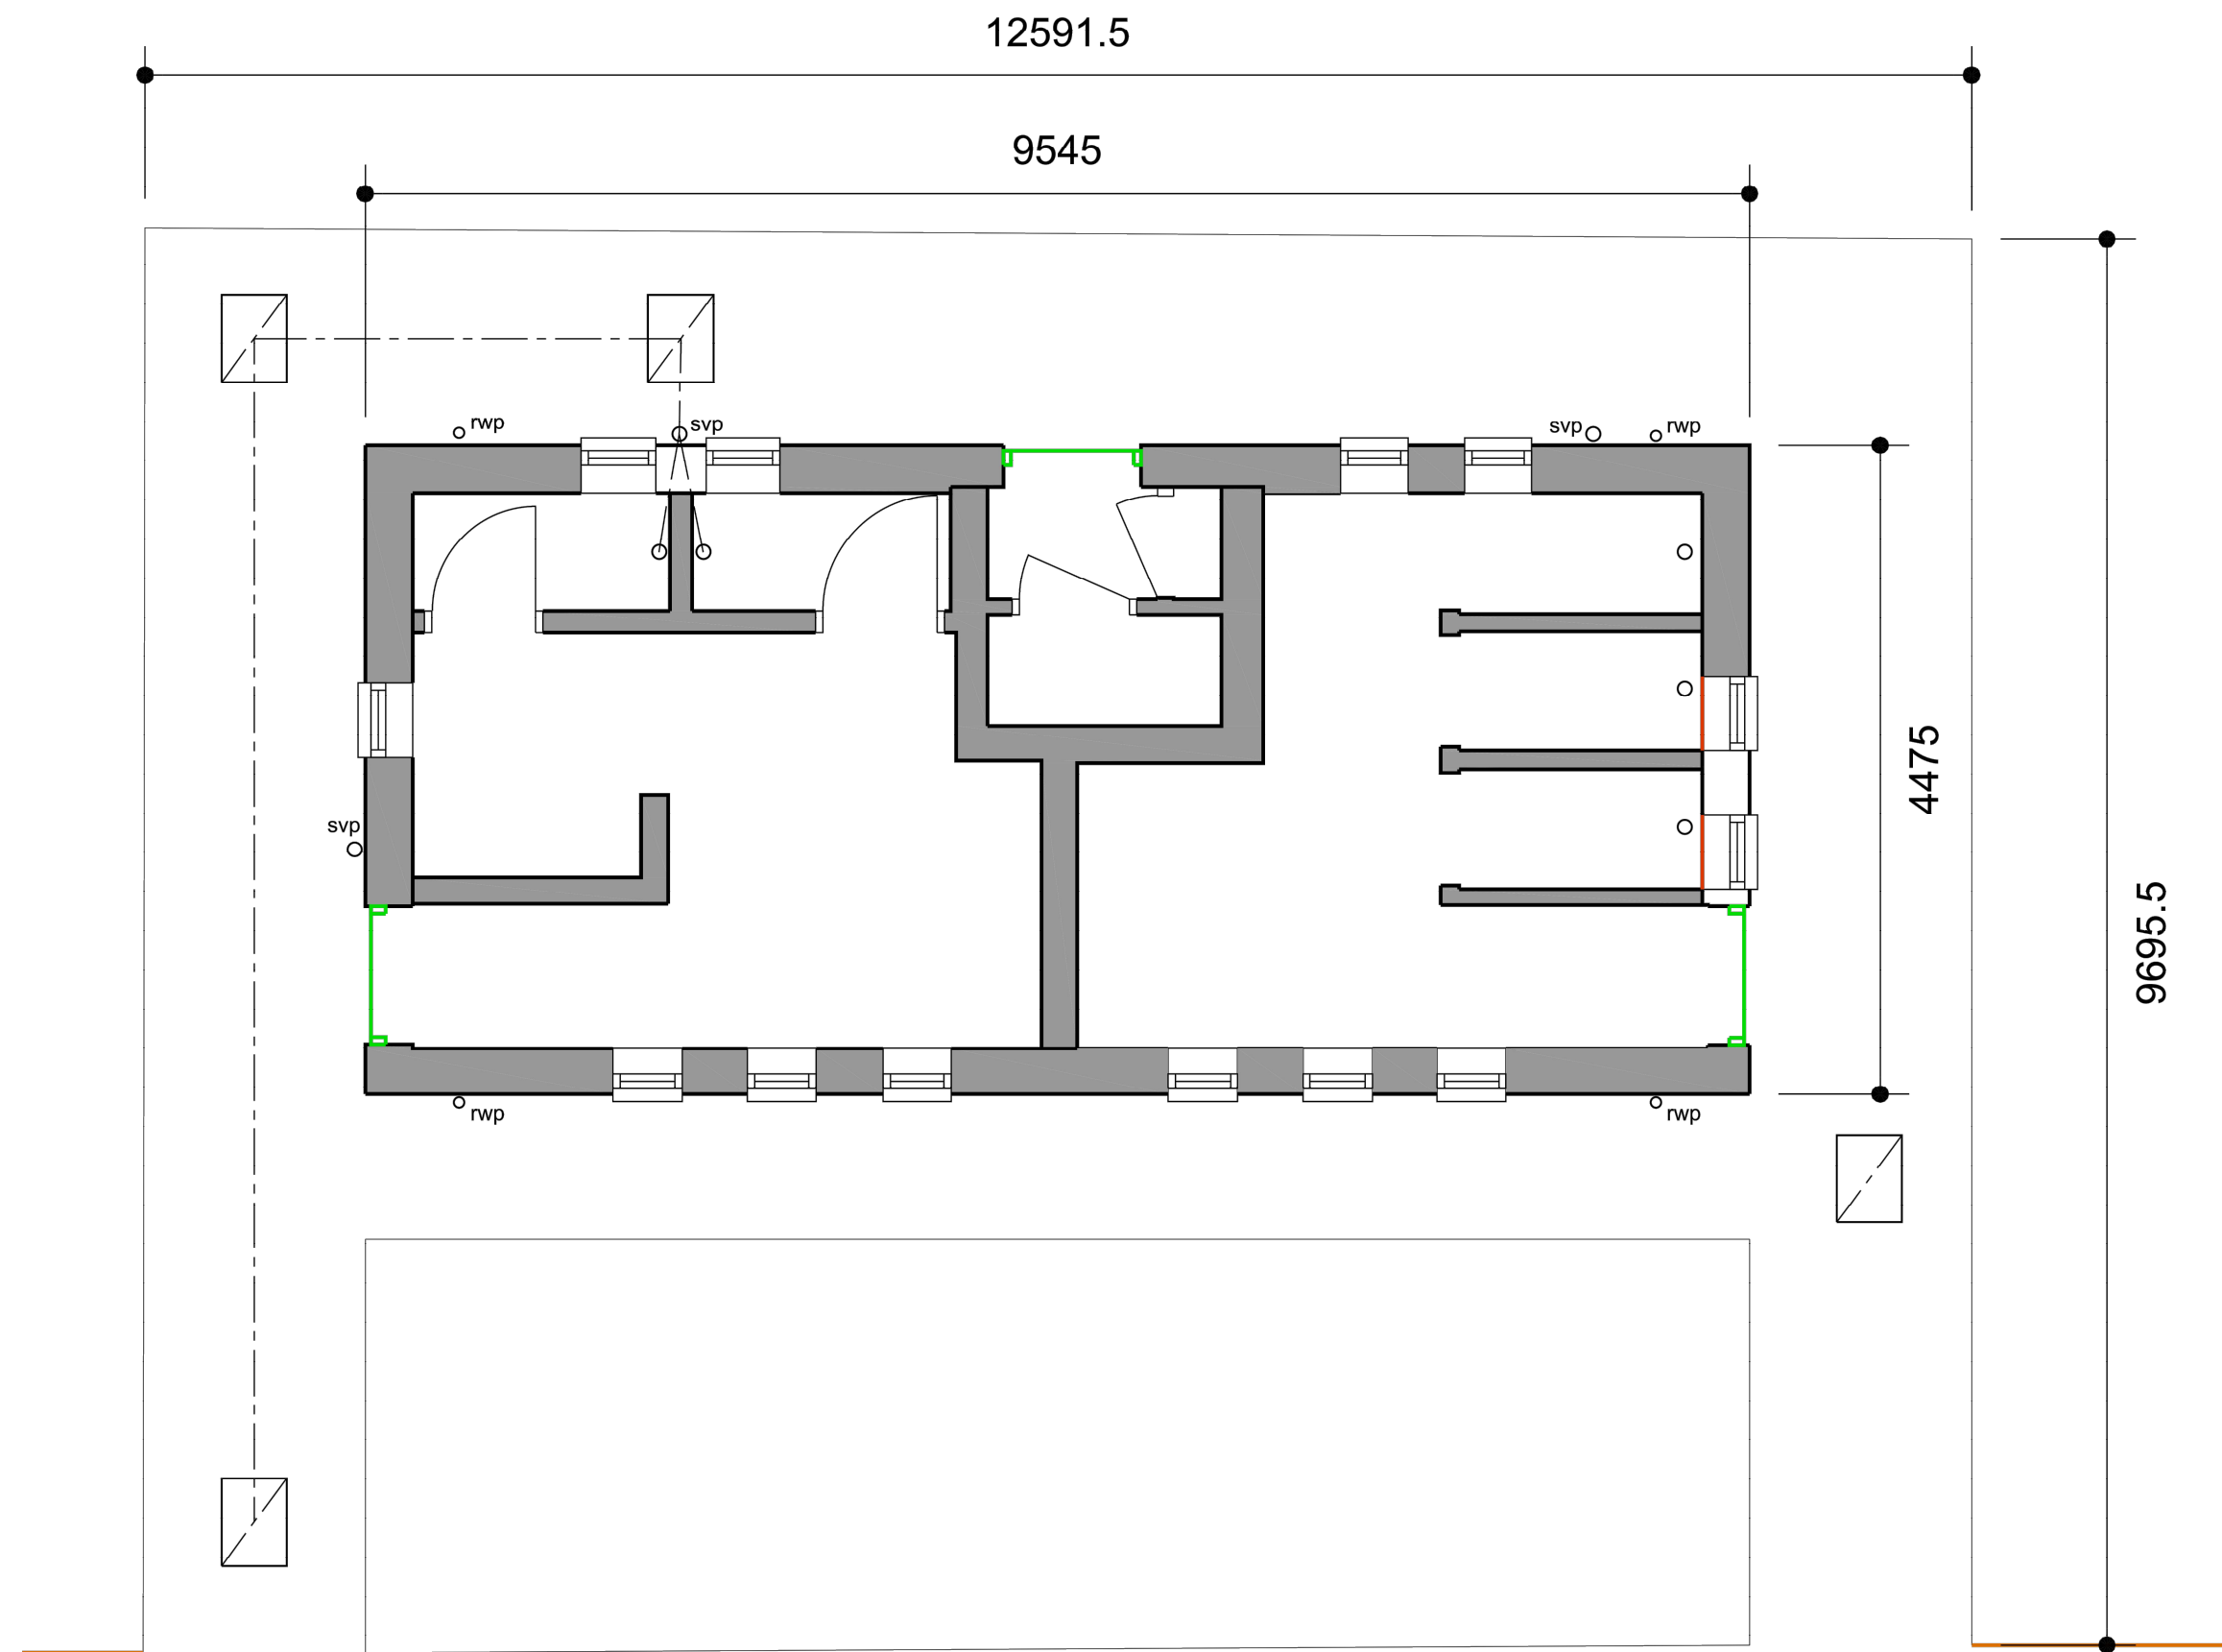

Notes:

NOTES

REV	DESCRIPTION	BY	DATE



Arch Designs
*Don't just dream it,
let us design it!*
ARCH DESIGNS www.archdesigns.co.uk

CLIENT:

Mr LEE PLATT
LIGHTBOWNE ROAD,, MOSTON,
MANCHESTER,
M40 0DF

ARCHITECT:

MR REUBEN RAMELIZE
ARCH DESIGNS, WILSONS PARK C/O MAS
MONSALL ROAD
MANCHESTER M40 8WN

DRAWN:

CHECKED:

DATE:

REVISION:

REUBEN

checked

OCT 2021

--

PROJECT NAME:

PROPOSED OFFICES

DRAWING TITLE:

EXISTING PLANS AND ELEVATIONS

SCALE:

SHEET SIZE:

SHEET NO:

1:50

A1

01

PROJECT NO:

STATUS:

2021/00

PLANNING ONLY

DRAWING NO:

A1/01