



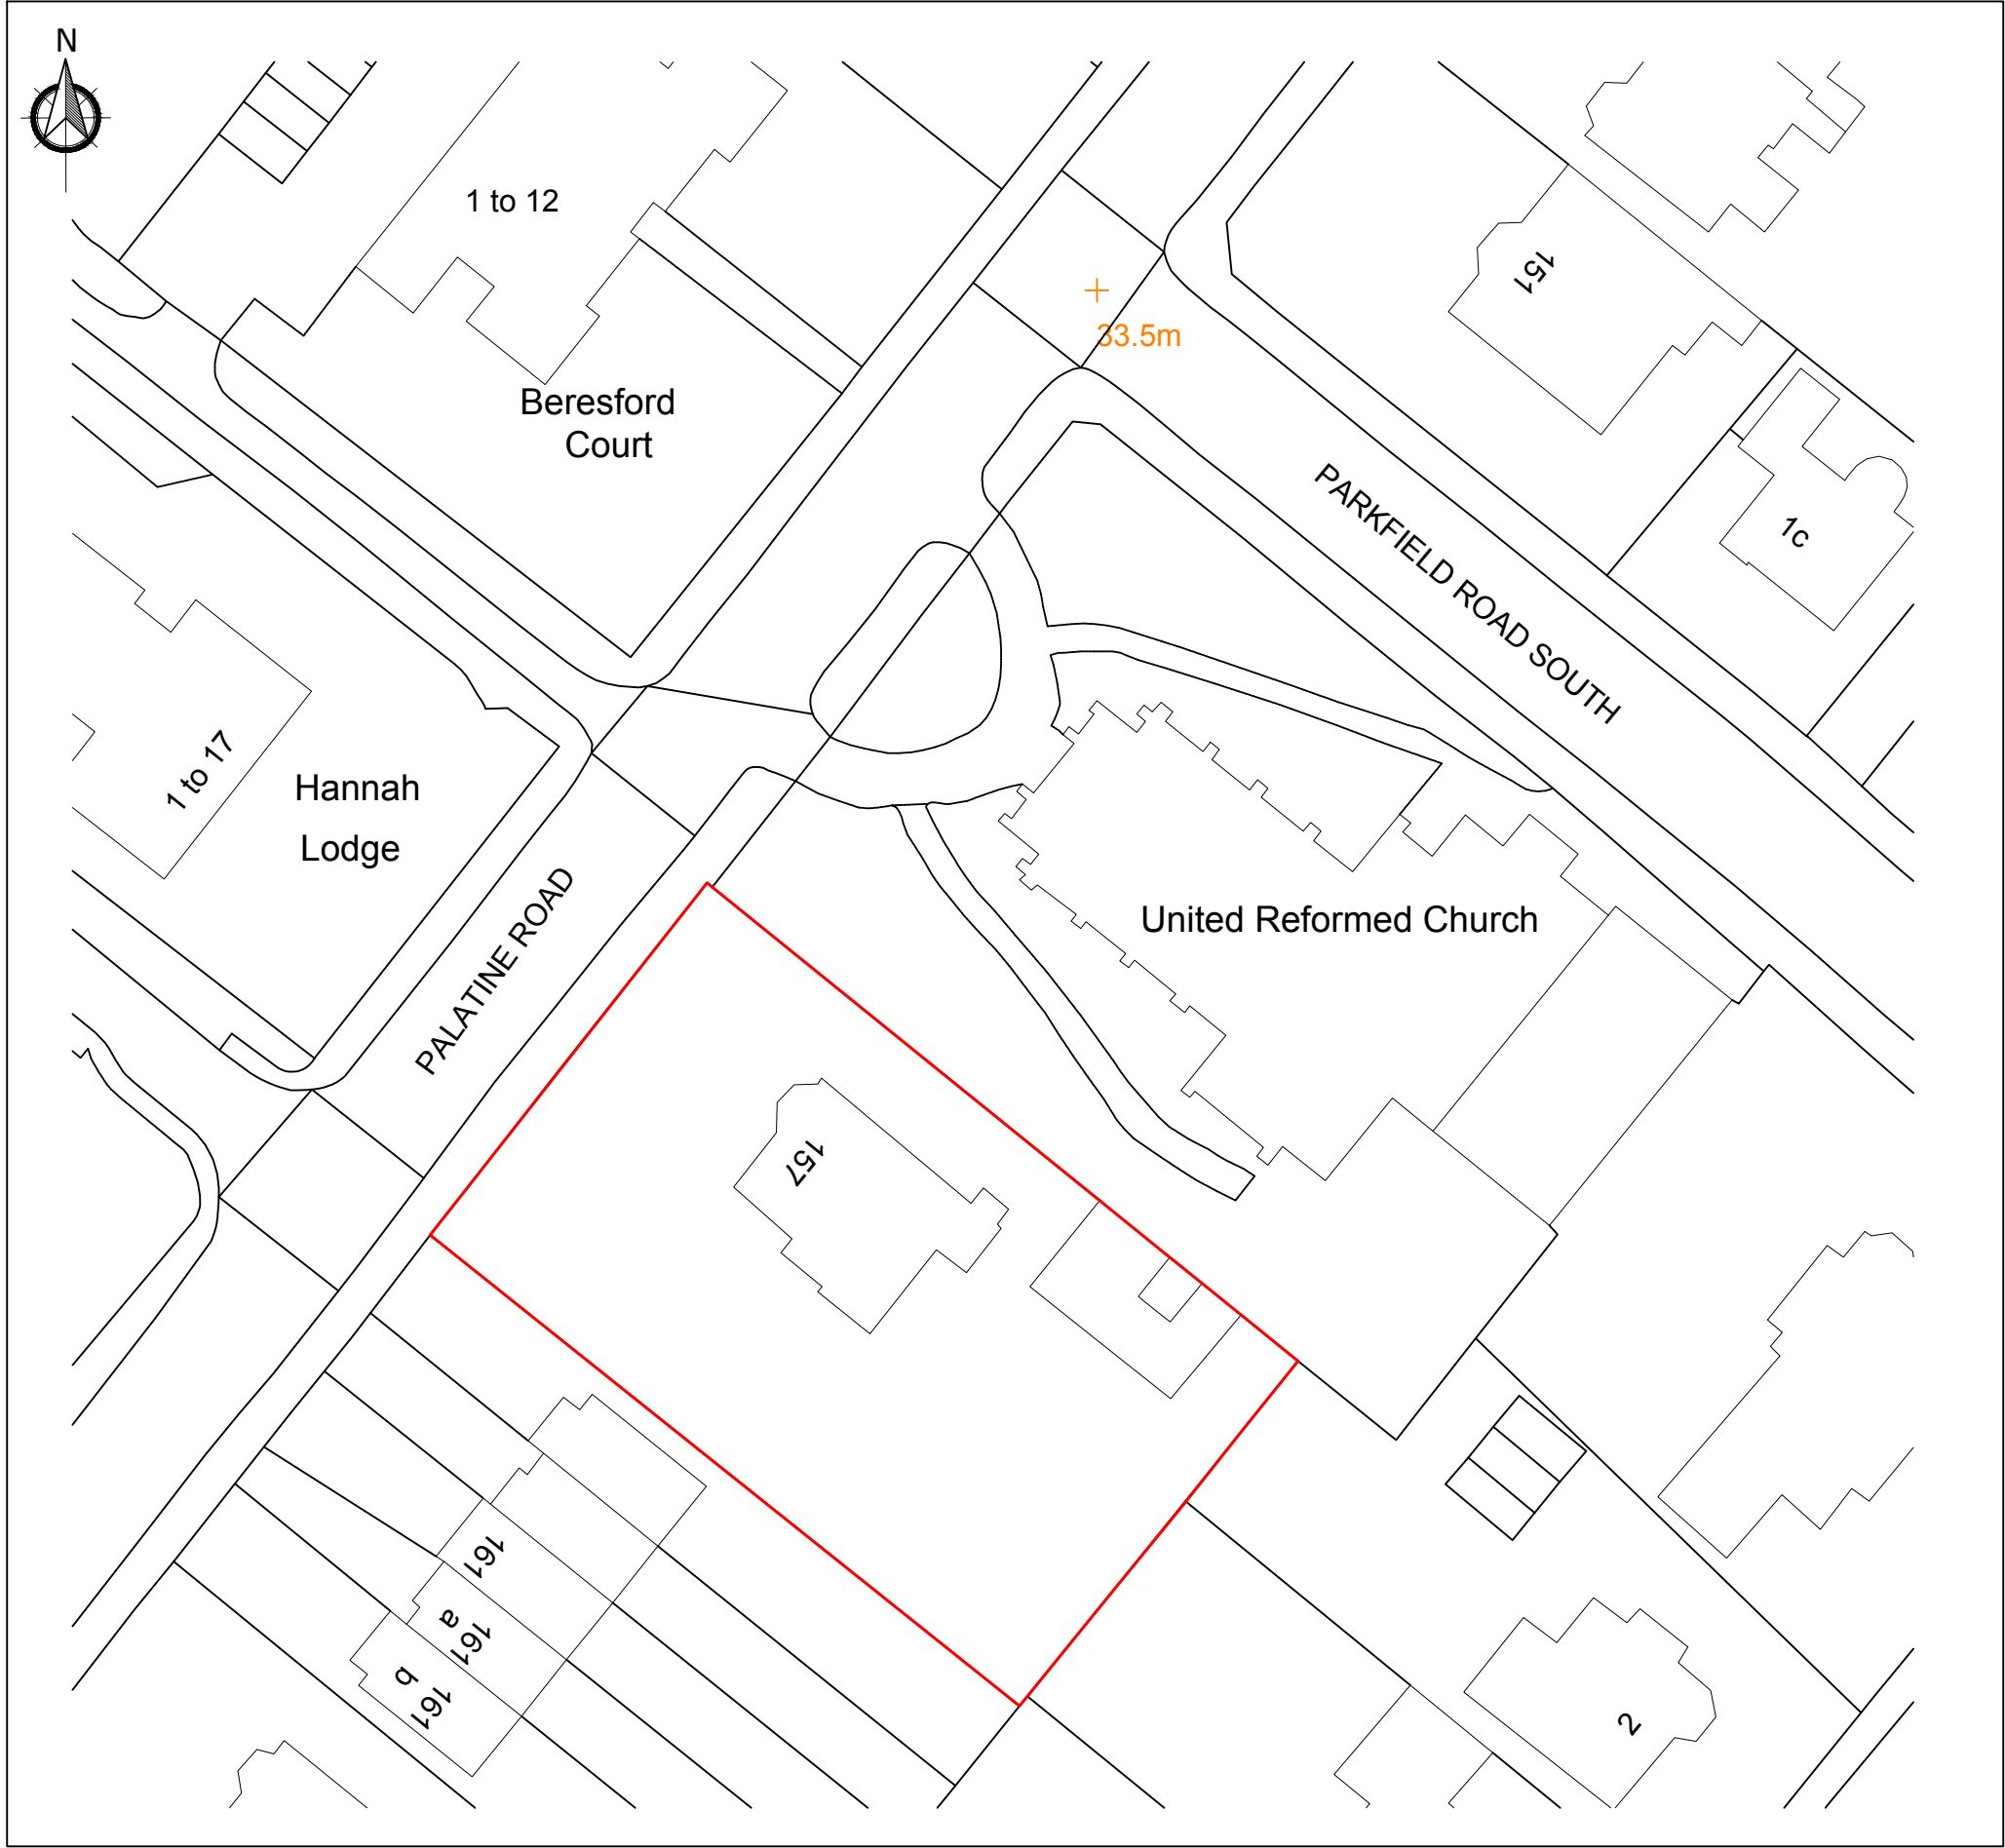

Block Plan 1:500

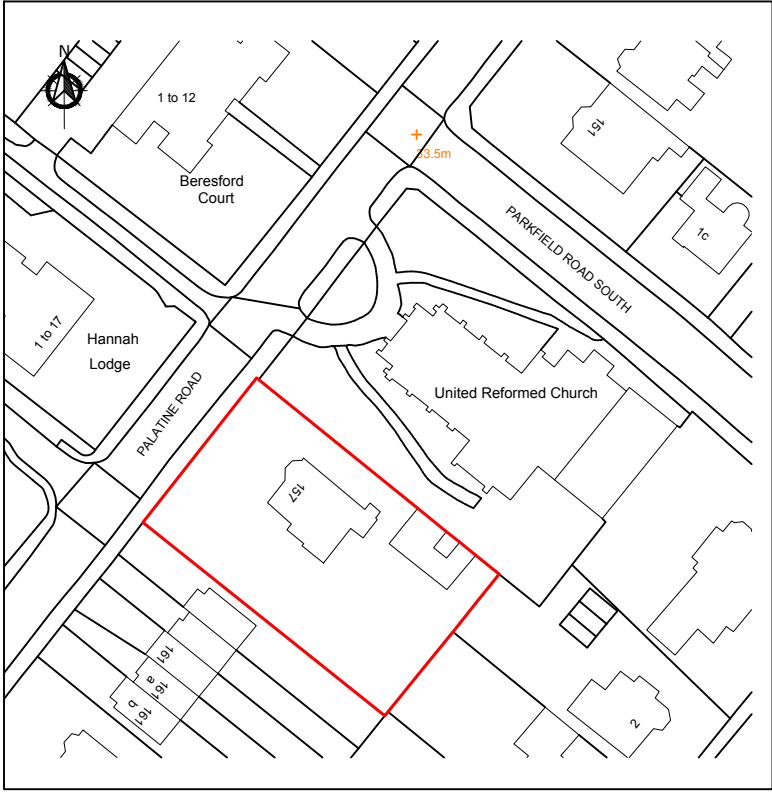

Block Plan 1:1250

LHG PROJECTS LTD Architectural Design & Surveying M: 07941 889 509 E: lhgprojects@gmail.com	
PROJECT 2nd Floor Flat, 157 Palatine Road, Didsbury	
CLIENT Peter Sherlock	
DRAWING TITLE Location & Block Plan	
DATE 08/10/21	SCALE As indicated at A3
DRAWING NUMBER 767.000	REVISION NO.