0 2 4 6 8 10m

CALDERPEEL.COM

© CALDERPEEL PARTNERSHIP LTD

NOTE: DO NOT SCALE FROM THIS DRAWING

REV.	DESCRIPTION	DATE	DRAWN
A	General Amendments	24.11.21	SI

ELEVATION A - FRONT

ELEVATION B - SIDE

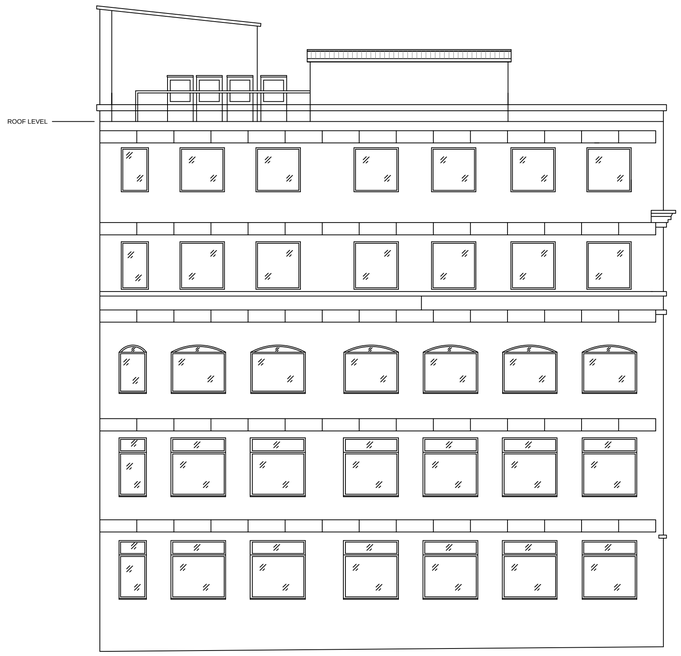

ELEVATION C - REAR

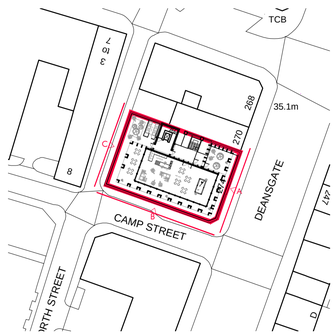

CHESHIRE	SURREY	SHEFFIELD	MANCHESTER	LIVERPOOL
Market Court	100 High St	Electric Works	All Work and Social	AvenueHQ
20-24 Church St	Esher	3 Concourse Way	XYZ Building	17 Mann Island
Altrincham	Surrey	Sheffield	2 Hardman Boulevard	Liverpool
WA14 4DW	KT10 9QJ	S1 2BJ	M3 3AQ	L3 1BP
0161 929 7622	01372 203 335	0114 250 7983	0161 929 7622	0151 662 0122

274 DEANSGATE

WHISPERING SMITH

EXISTING ELEVATIONS
DWG: 21075 (PL) 005 A
DATE: 15.11.21
SCALE: 1:100 @ A1 DRAWN: SI

CALDERPEEL ARCHITECTS