
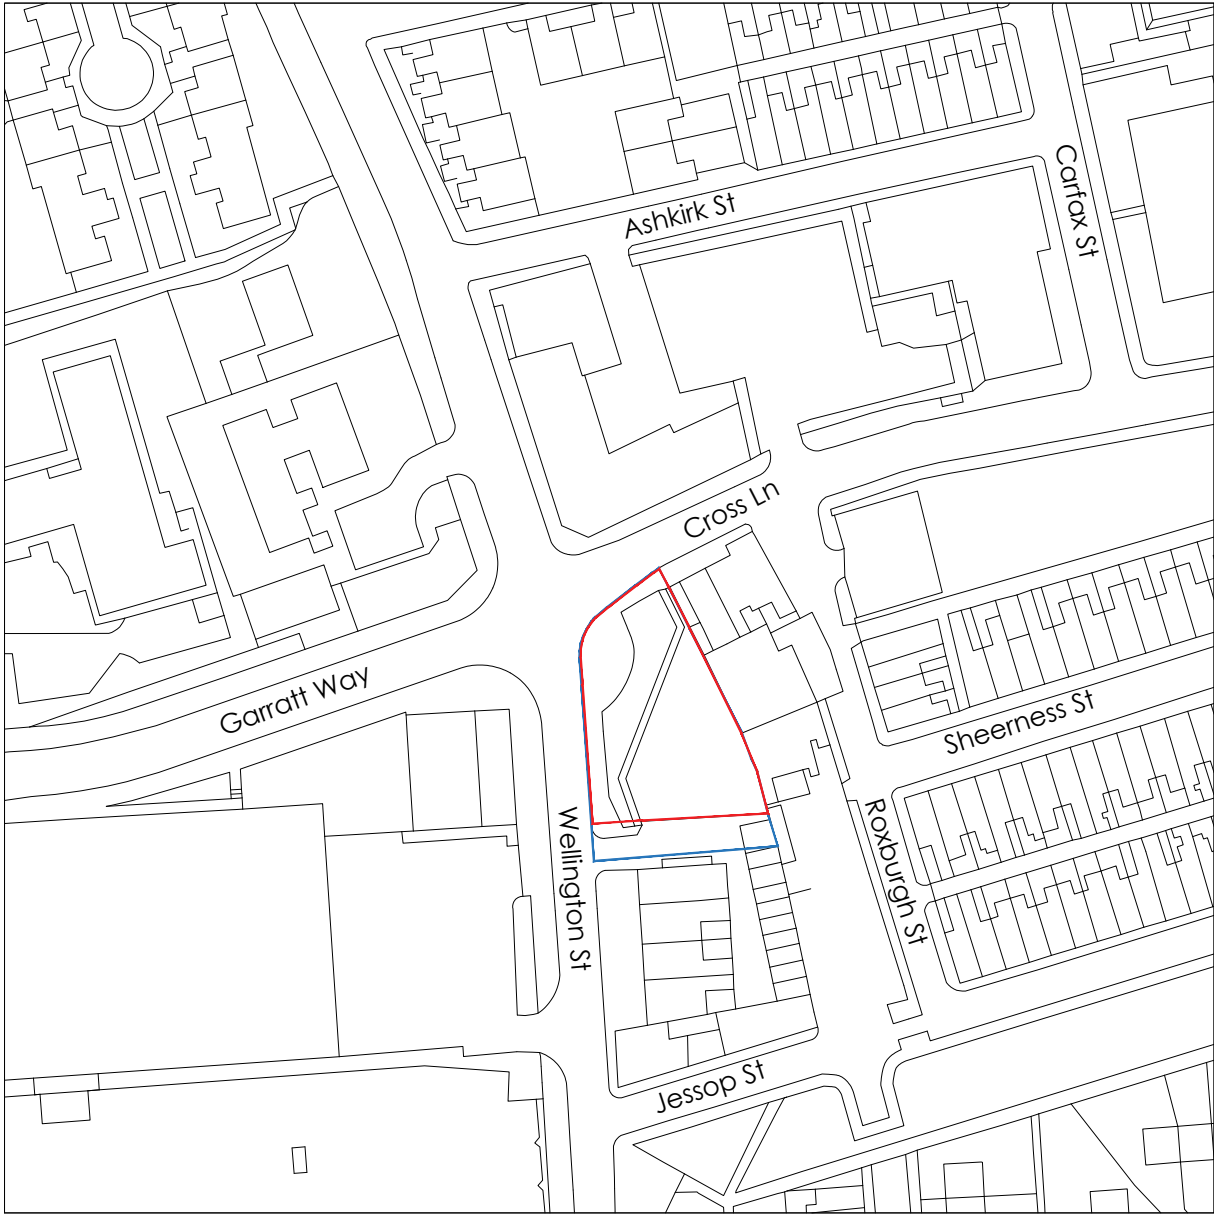


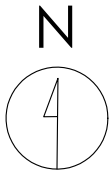

Title
Site Location Plan

Address
71 Wellington St, Manchester
M18 8WA

Client



Job No. 7937
Issued 02/06/21

Scale
1:1250 @ A3

Key

—	1. Site Boundary
—	2. Land Ownership

All information is to be checked on site for accuracy and fit. Only drawings with WD status with the most recent revision are to be used for construction.

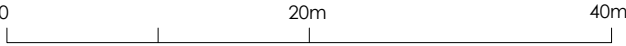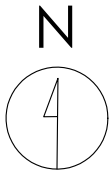

Title
Existing Site Plan

Address
71 Wellington St, Manchester
M18 8WA

Client


Job No.
7937

Issued
02/06/21

Scale
1:500 @ A3

- Key**
- 1. Site Boundary
 - 2. Land Ownership
 - 3. Existing Advertising Board

All information is to be checked on site for accuracy and fit. Only drawings with WD status with the most recent revision are to be used for construction.

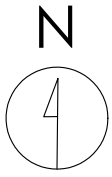

Title
Proposed Site Plan

Address
71 Wellington St, Manchester
M18 8WA

Client



Job No.
7937

Issued
02/06/21

Scale
1:500 @ A3

- Key**
- 1. Application Boundary
 - 2. Land Ownership
 - 3. Site Boundary
 - 4. Proposed Media Screen
 - 5. Proposed Wildflower Meadow
 - 6. Proposed Shrubby
 - 7. Proposed Birch Trees
 - 8. Self Seeded Vegetation (Not within site boundary)
 - 9. Hard standing / Access for Panel Maintenance
 - 10. Proposed Fence

All information is to be checked on site for accuracy and fit. Only drawings with WD status with the most recent revision are to be used for construction.

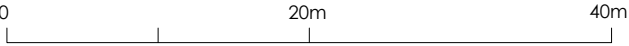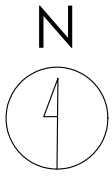

Title
Proposed Landscaping Plan

Address
71 Wellington St, Manchester
M18 8WA


Client

Job No. 7937 **Issued** 02/06/21


Scale
1:500 @ A3

- Key**
- 1. Site Boundary
 - 2. Land Ownership
 - 3. Application Boundary
 - 4. Proposed Media Screen

All information is to be checked on site for accuracy and fit. Only drawings with WD status with the most recent revision are to be used for construction.

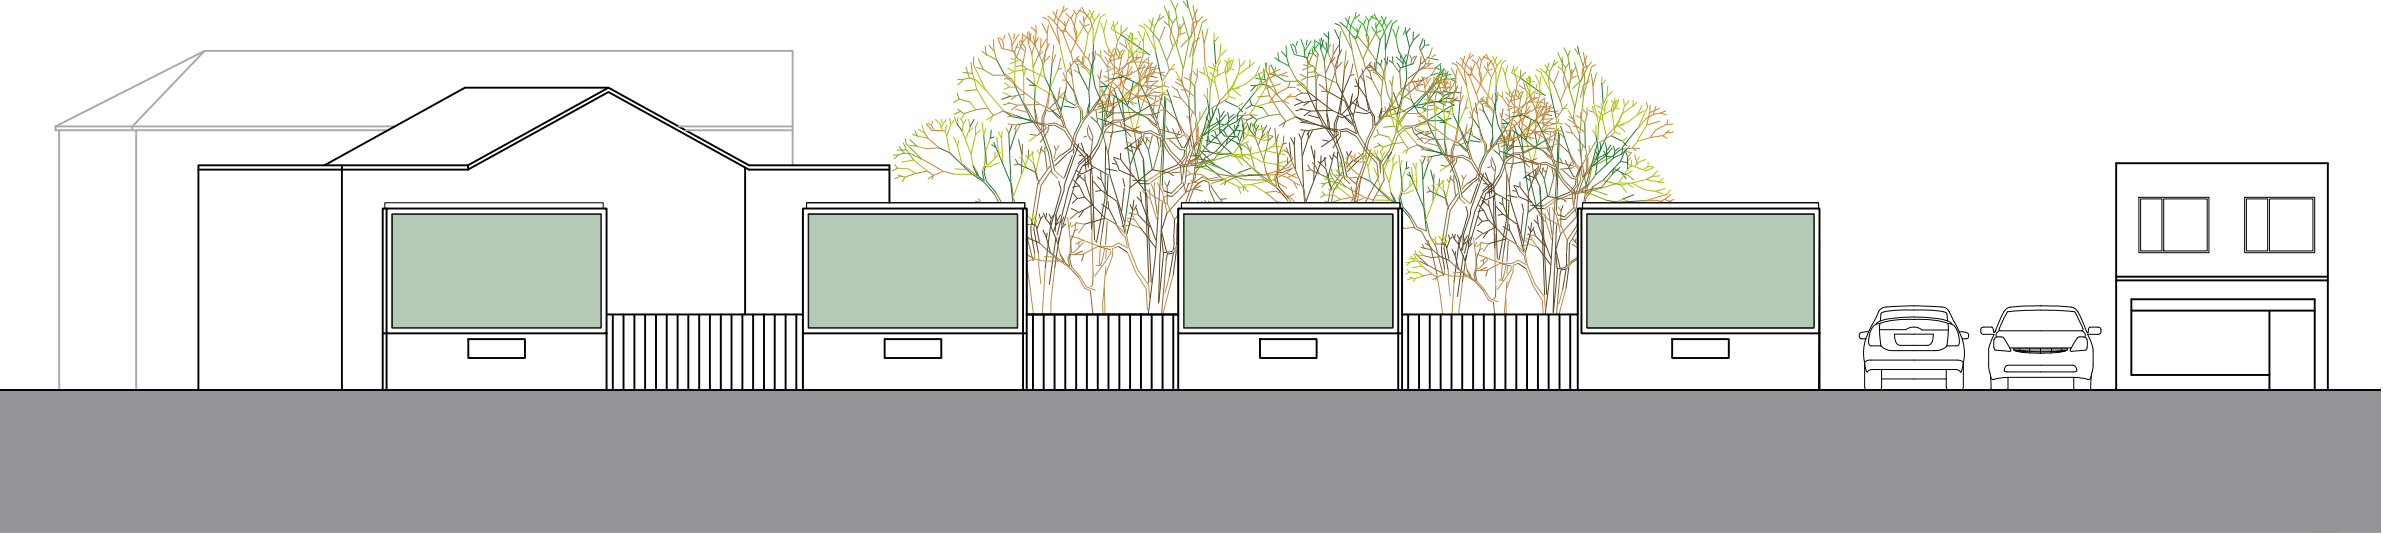

Existing

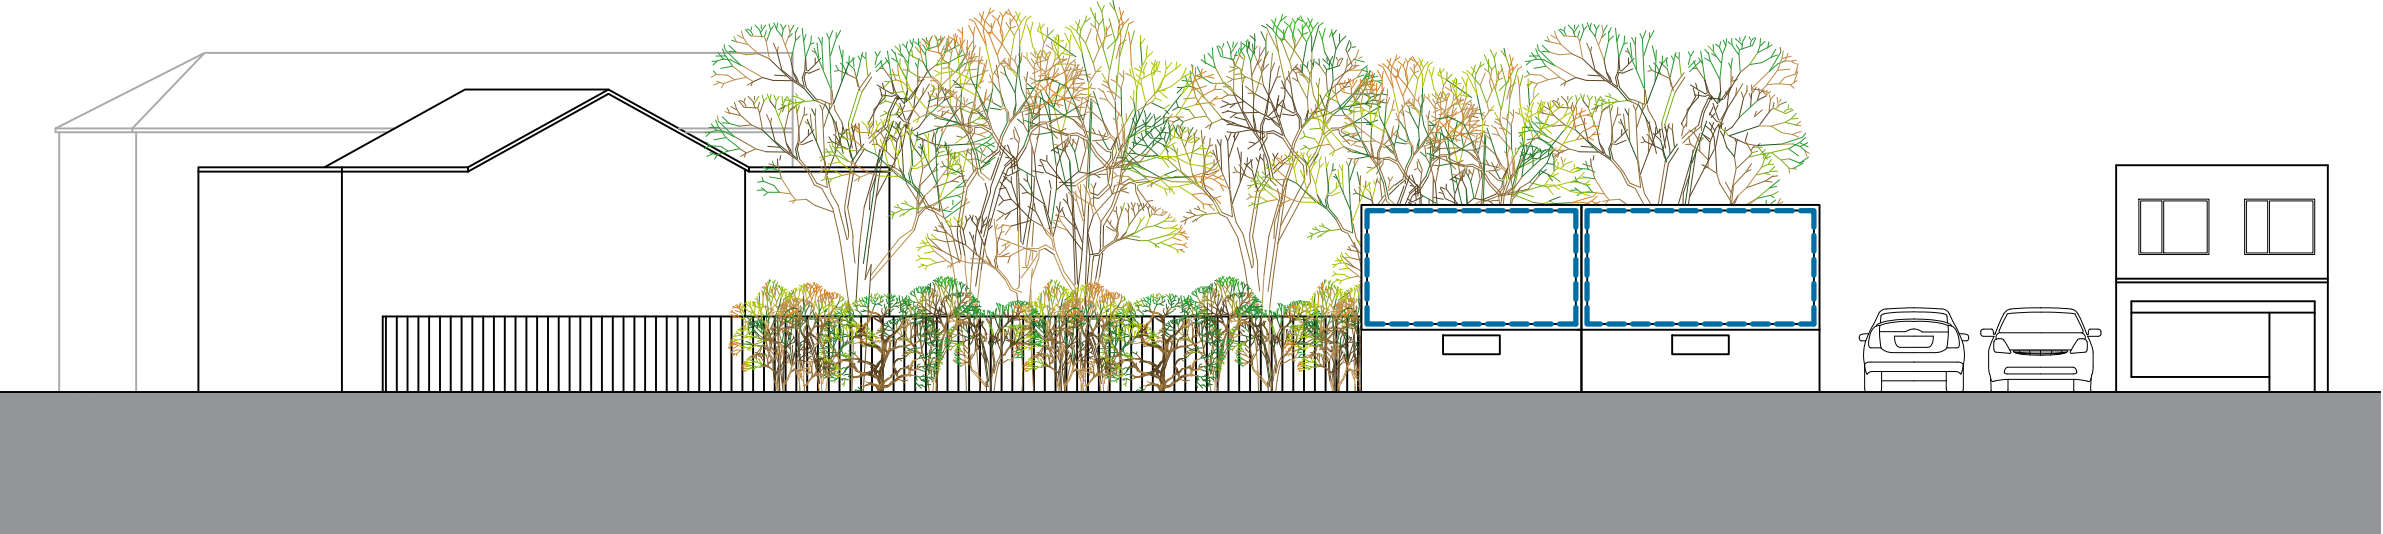

Proposed



Title
Elevation AA

Address
71 Wellington St, Manchester
M18 8WA


Client

Job No. 7937 **Issued** 02/06/21


Scale
1:200 @ A3

- Key**
- 1. Existing Advertising Board
 - 2. Proposed Media Screen


All information is to be checked on site for accuracy and fit. Only drawings with WD status with the most recent revision are to be used for construction.

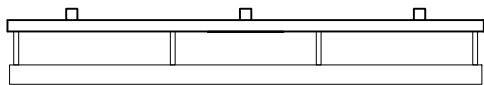

Plan

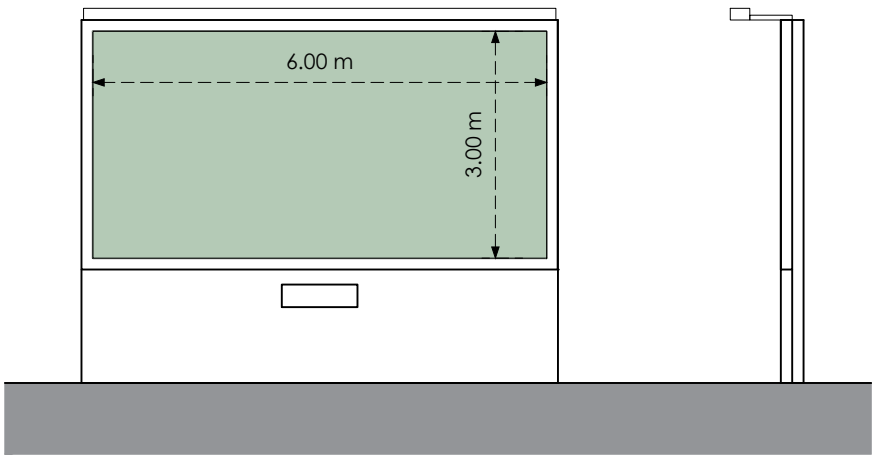


Front

 


Side


Existing

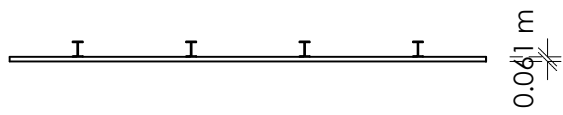

Plan

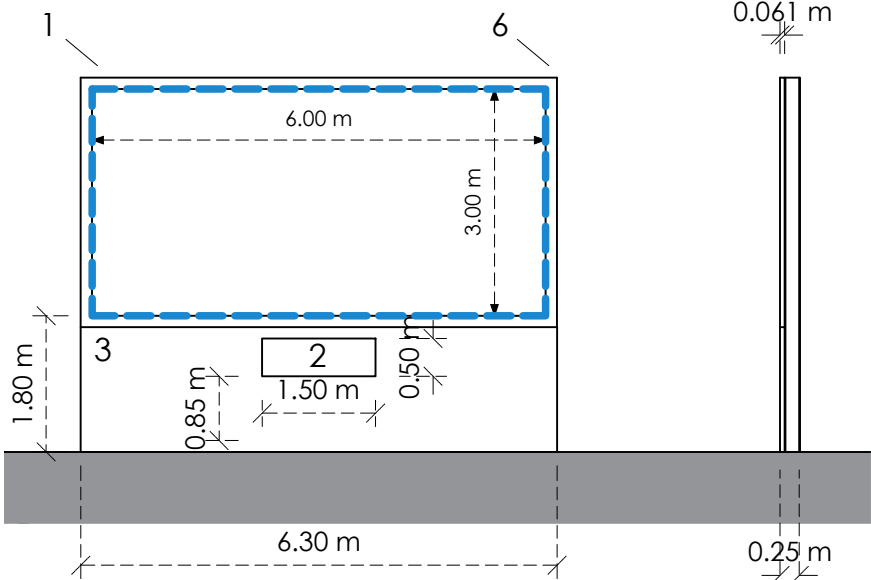


Front

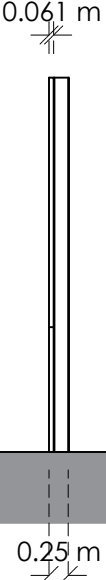

Side

Proposed

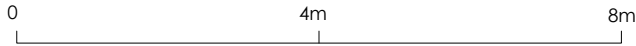

Title
Specification

Address
71 Wellington St, Manchester
M18 8WA

Client

Job No.
7937

Issued
02/06/21

Scale
1:100 @ A3

- Key**
- 1. Black Powder Coated Metallic Frame
 - 2. Logo Box
 - 3. Black Cladding
 - 4. Existing Advertising Board
 - 5. Proposed Media Screen
 - 6. Camera for Screen Monitoring

All information is to be checked on site for accuracy and fit. Only drawings with WD status with the most recent revision are to be used for construction.