




THIS DRAWING TO BE READ IN CONJUNCTION WITH DEP EXTERNAL FINISHES AND INDICATIVE LEVELS DRAWING FS0831-DEP-00-XX-DR-L-0010

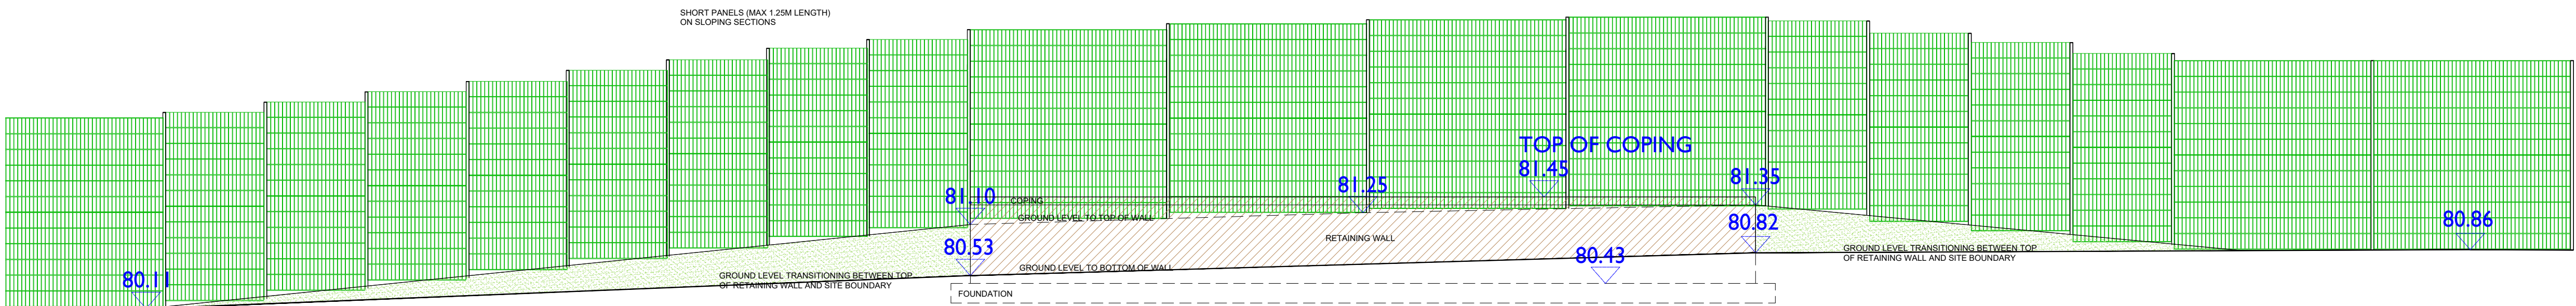

ELEVATION OF RETAINING WALL/FENCING ON NORTHEAST SITE BOUNDARY
SCALE 1:50

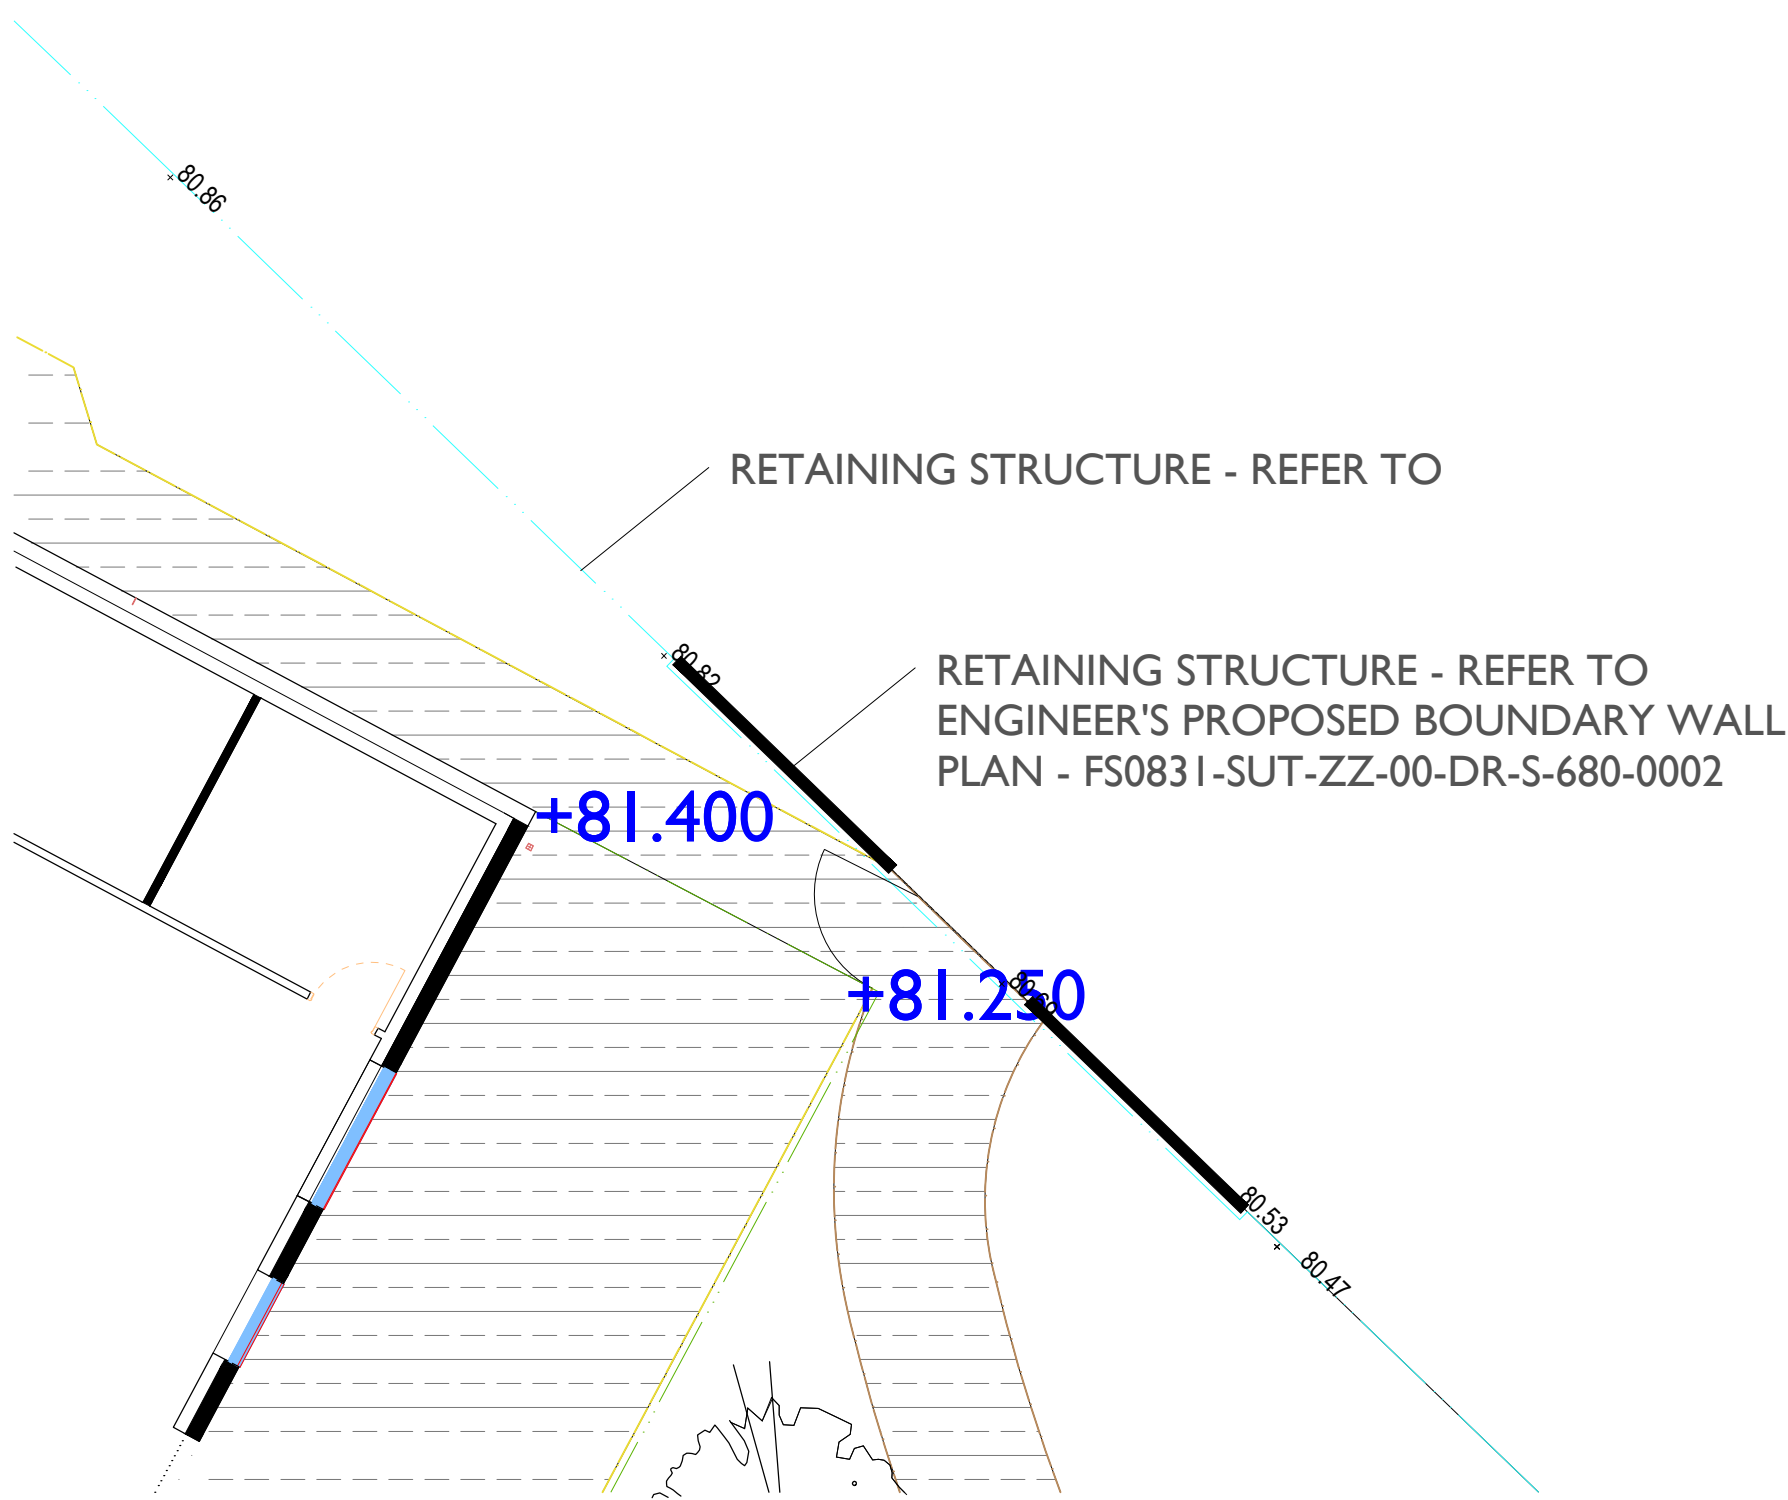

LOCATION PLAN - RETAINING WALL ON NORTHEAST SITE BOUNDARY
SCALE 1:100

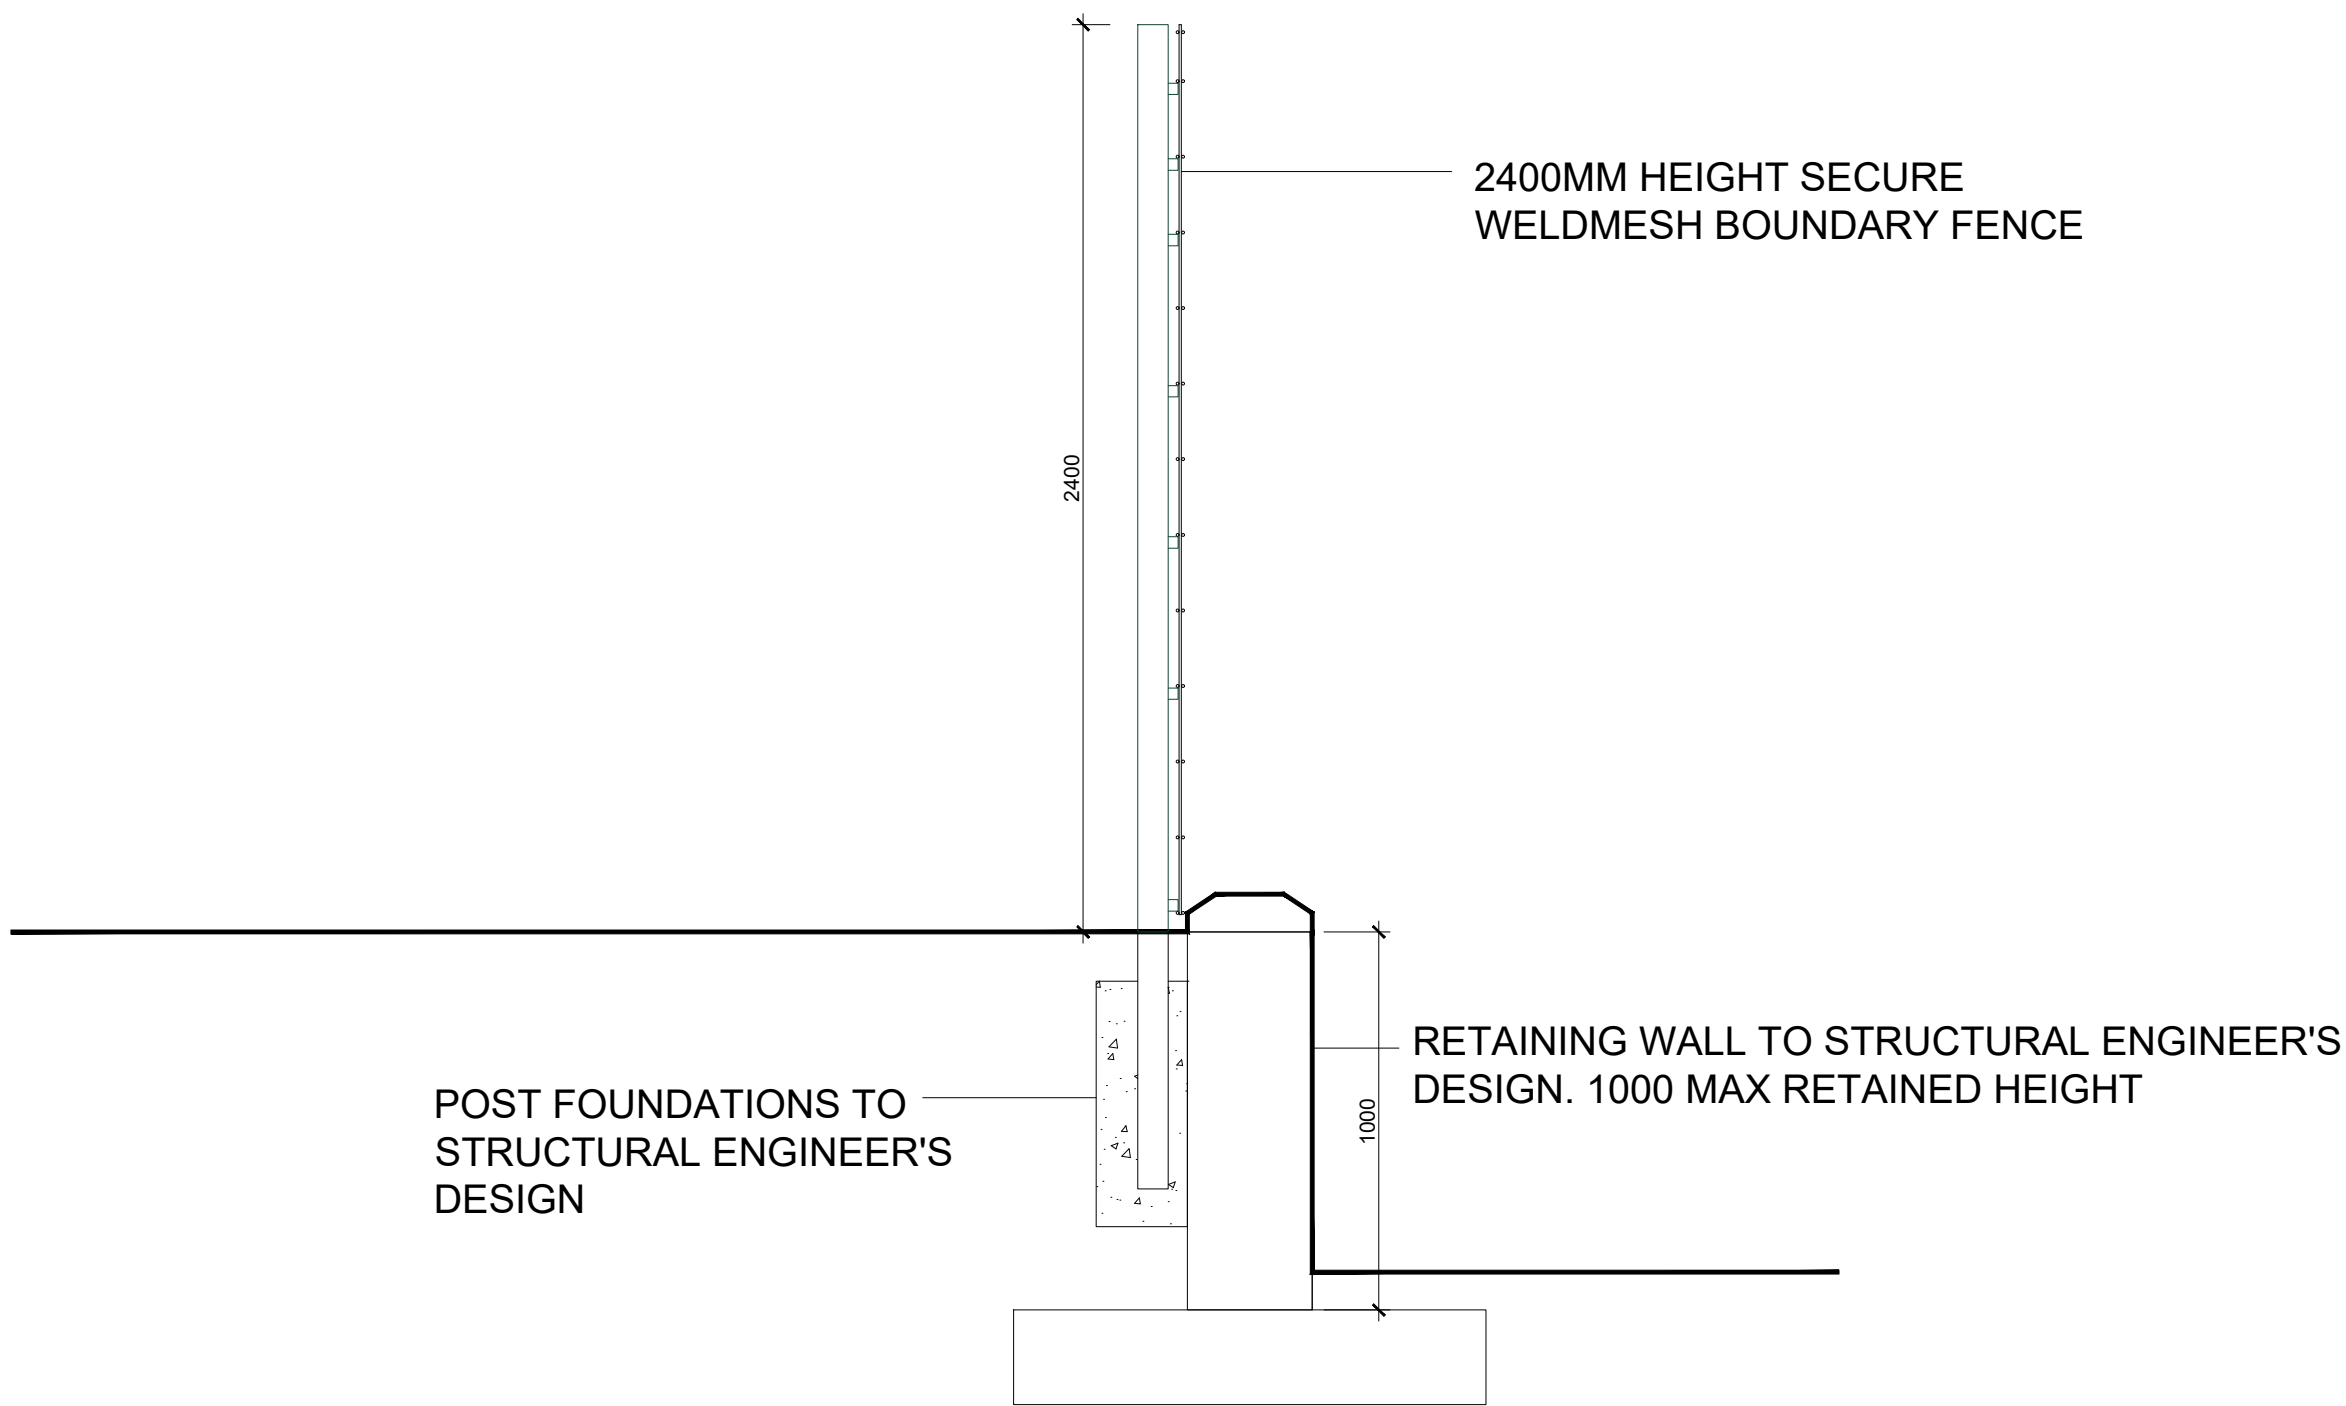

TYPICAL SECTION THROUGH RETAINING WALL/FENCING ON NORTHEAST SITE BOUNDARY
SCALE 1:20



DEP LANDSCAPE ARCHITECTURE LTD
2 COMMERCIAL STREET
MANCHESTER, M15 4RQ
T: 0161 2419878
E: info@dep.co.uk
W: www.dep.co.uk

Client
Interserve Construction Ltd

Project
Prospect House

Description
Fencing to Retaining Wall Details
FS0831-DEP-00-XX-DR-L-0033

Status
CONSTRUCTION

Scale
1:20@A1

Drawn
TR

Job number	Drawing number	Date	Revision
(4264)	0033	11/06/21	C01

Copyright DEP Landscape Architecture Ltd

All levels and dimensions to be checked on site by contractor prior to commencement. Any variations to be reported to the client. This drawing is to be read in conjunction with all others relating to the project and all information derived accordingly; any anomalies to be reported to the client. Do not scale from this drawing. Use figured dimensions only. Work shown on this drawings to be carried out in accordance with current British Standards and Codes of Practice.

© Copyright to DEP Landscape Architecture Limited. The information shown on this drawing shall not be reproduced or copied in any form without prior written consent from DEP Landscape Architecture Limited.