
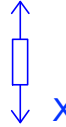


LEGEND	
TYPE	DESCRIPTION
 XWL1	Existing up/downlight to the facade

See drawing 105 for
existing light fixture
location

XWL1 - Existing up and
downlight to the facade

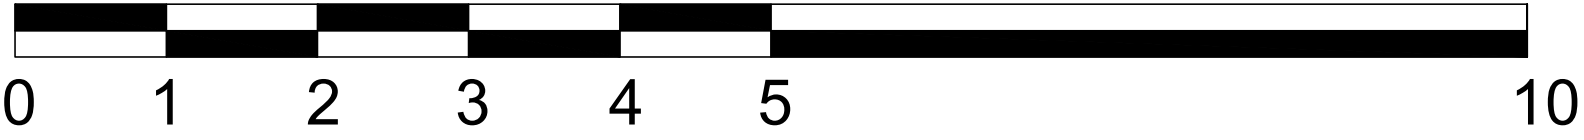

SCALE 1:50

studio 29

Studio 29 The Boathouse,
1A Putney Embankment, London SW15 1LB
t: 020 8780 9006 w: studio29lighting.com

15.06.20	-	First Issue for Planning
Date	Rev	Description

Notes


All fittings to be fixed into stonework with resin anchors.

Important Note

Where Dimensions are not given, drawings must not be scaled.

For complete luminaire breakdown refer to schedules

In the event of conflict between this drawing and lead consultants drawing the matter must be referred prior to proceeding

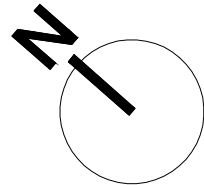

CLIENT	The Hut Group	
PROJECT	Spa@KSTH	PROJECT NO. 0190
STATUS	For Planning	
SCALE	Scale 1:50@A1	DATE 15/06/2020
	Scale 1:100@A3	
TITLE	Existing SW Lighting Elevation	
DRAWING NO.	0190 - 106	REVISION -