


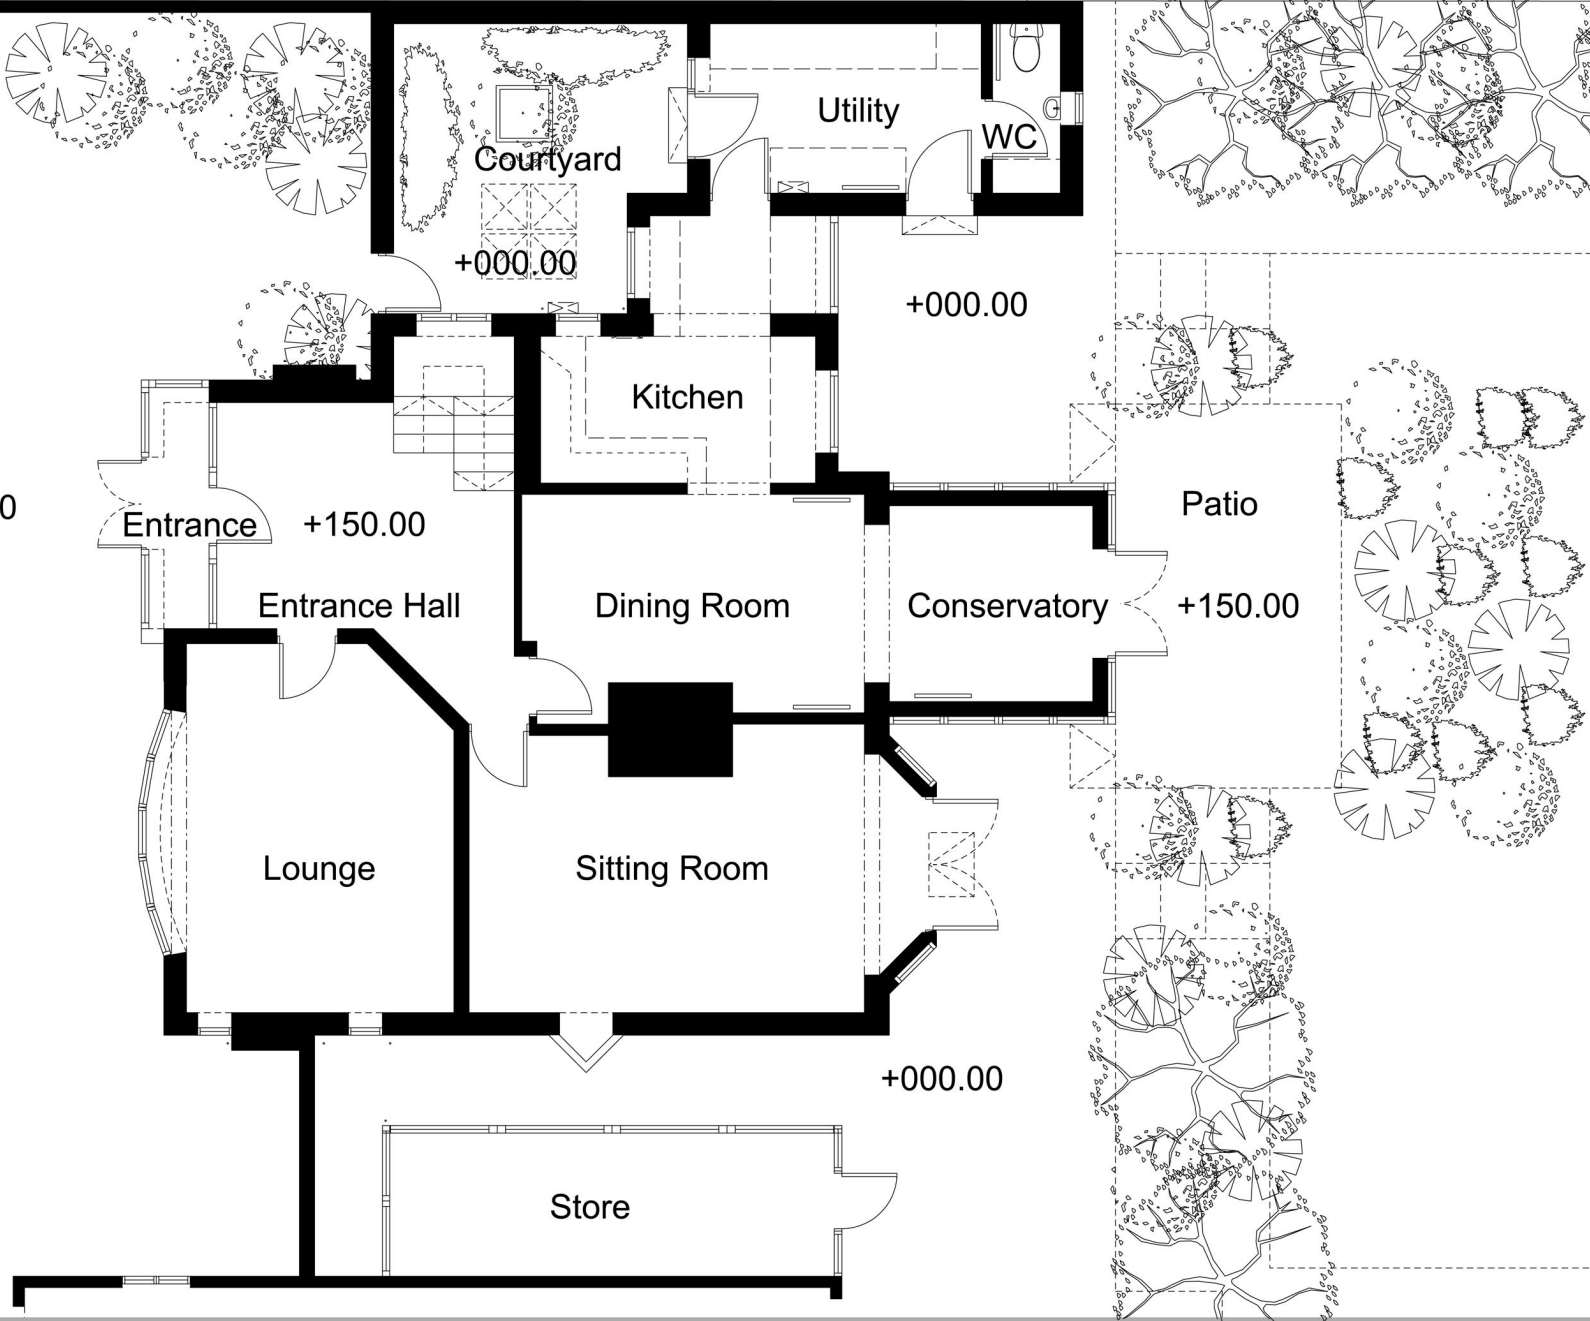

AMENDMENTS	SCALE @ A4	1:100
	November 2021	
	ORIGINATED BY	
	CHECKED BY NE	
AUTHORISED BY		

Planning

FOR ELECTRONIC DATA ISSUE Electronic data / drawings are issued as "read only" and should not be interrogated for measurement. All dimensions and levels should be read, only from those values stated in text, on the drawing.	DO NOT SCALE FROM THIS DRAWING The contractor shall check and verify all dimensions on site and report any discrepancies in writing to ensuf before proceeding with work.	FOR ELECTRONIC DATA ISSUE Electronic data / drawings are issued as "read only" and should not be interrogated for measurement. All dimensions and levels should be read, only from those values stated in text, on the drawing.
--	--	--