



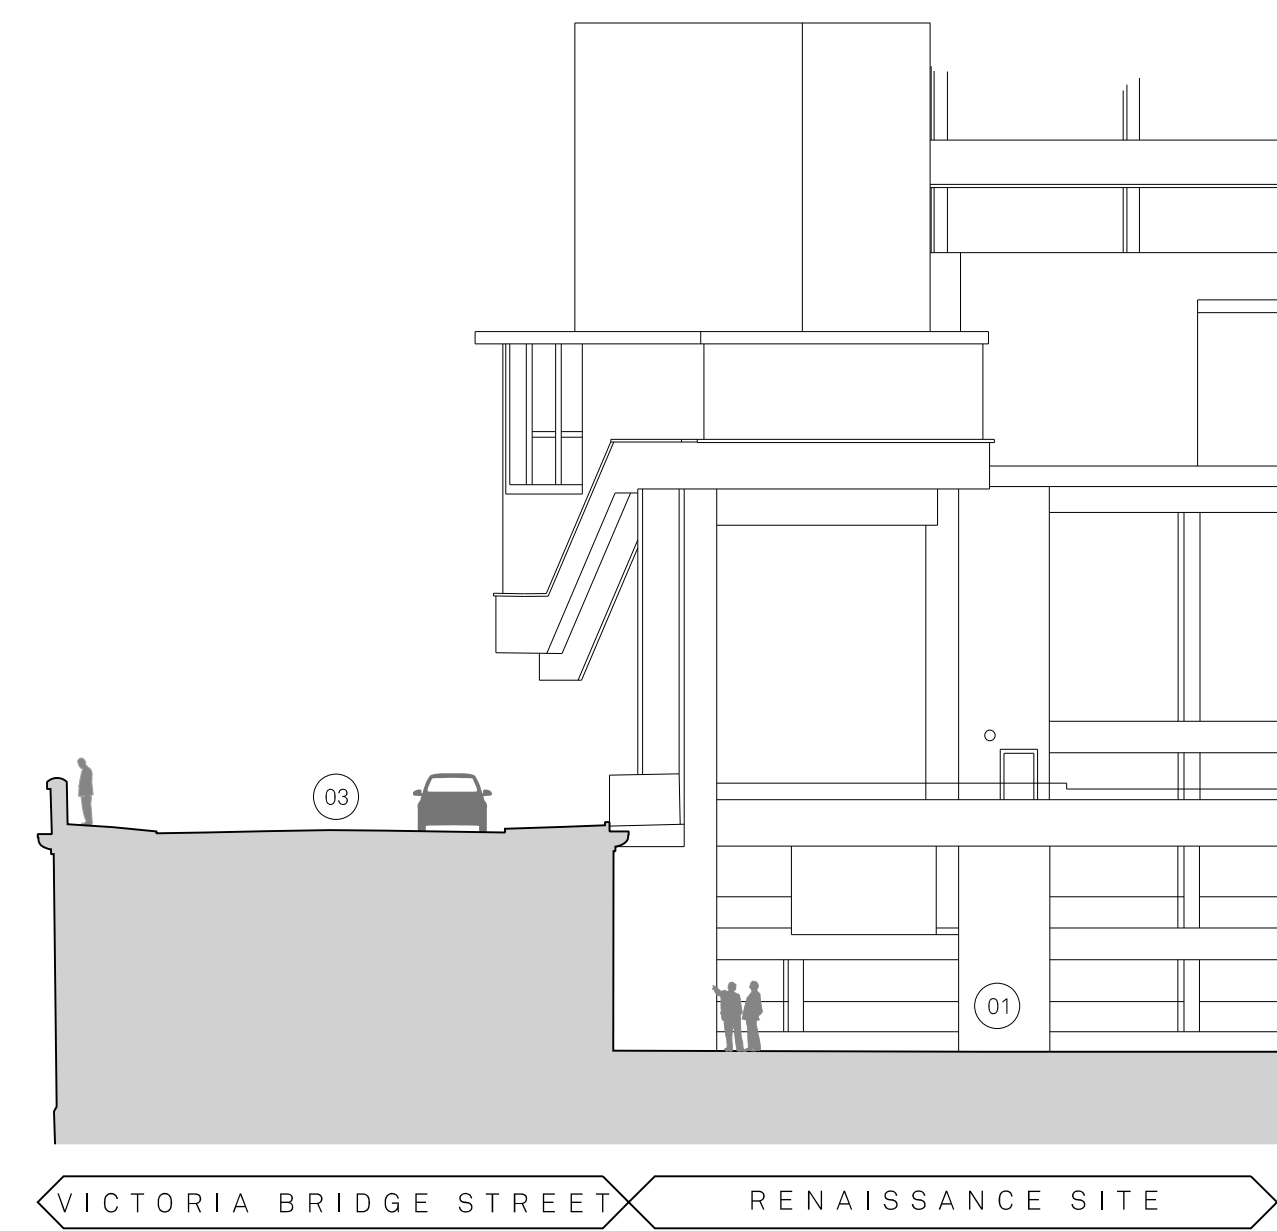



Existing Elevation 1

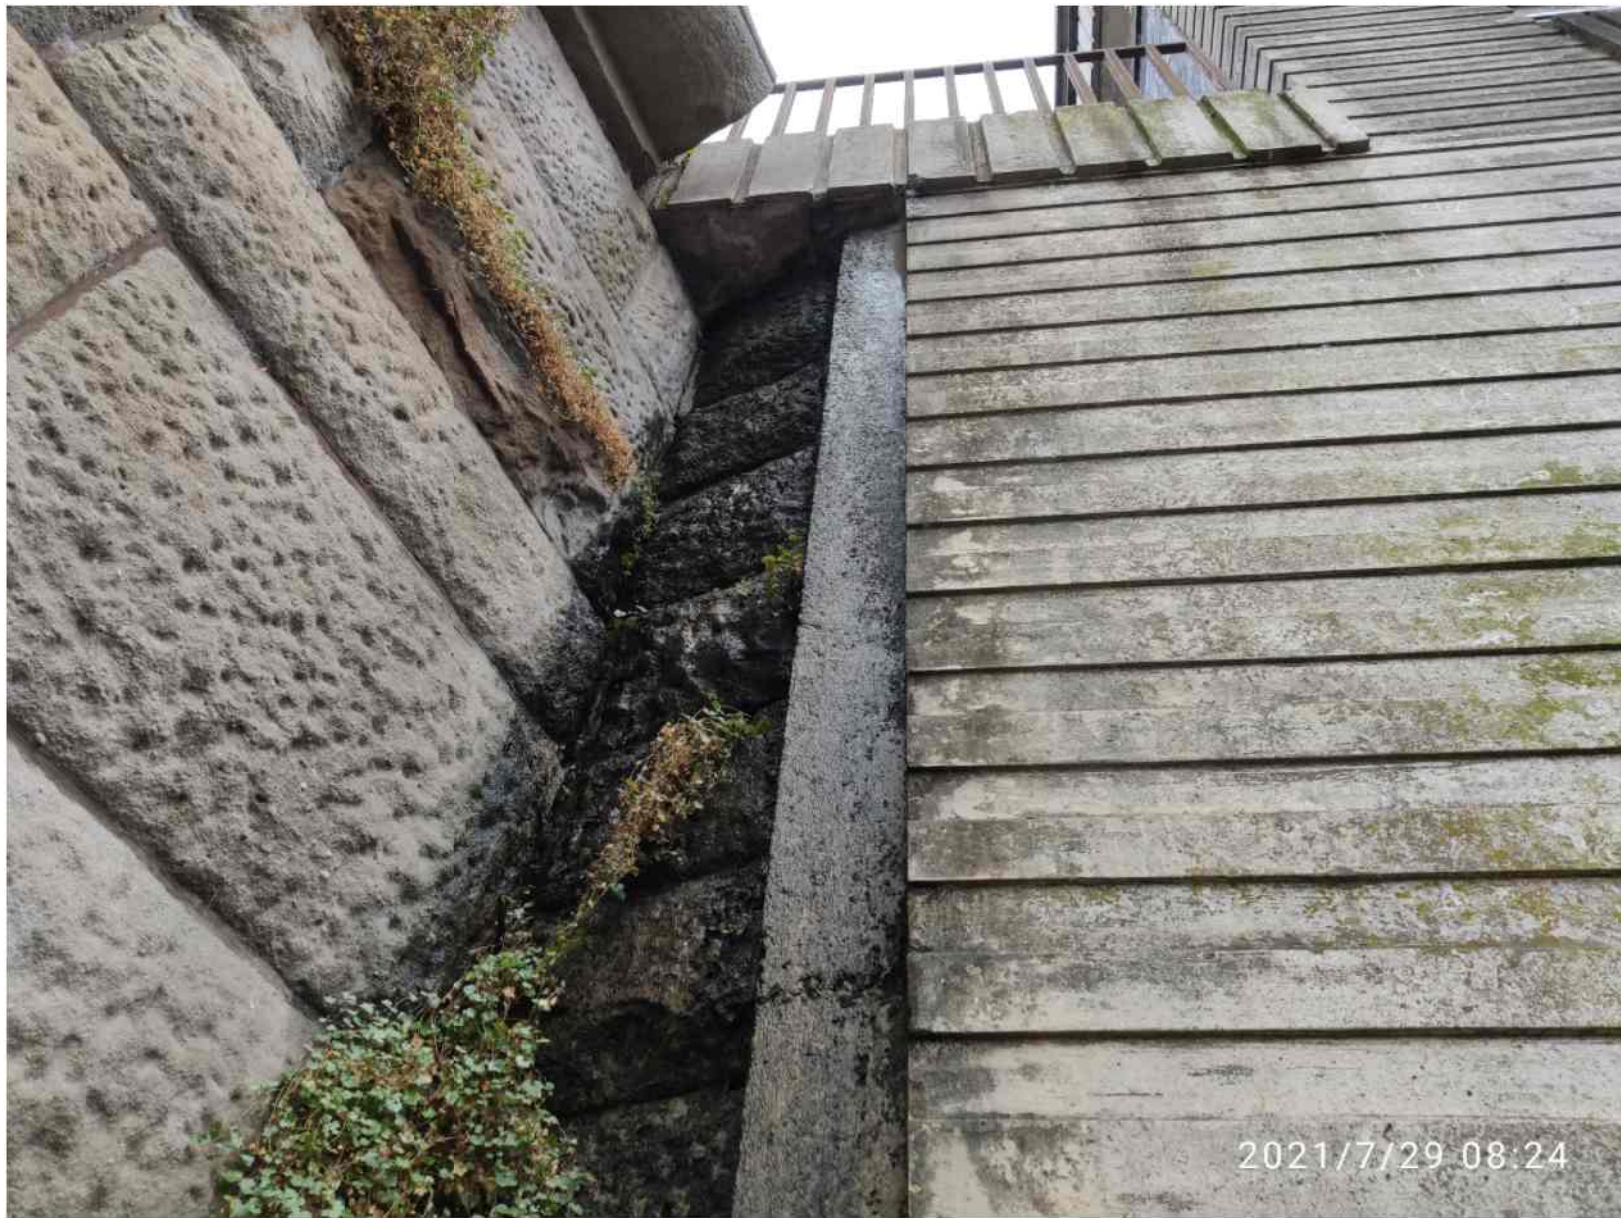


Photograph 01



Photograph 02

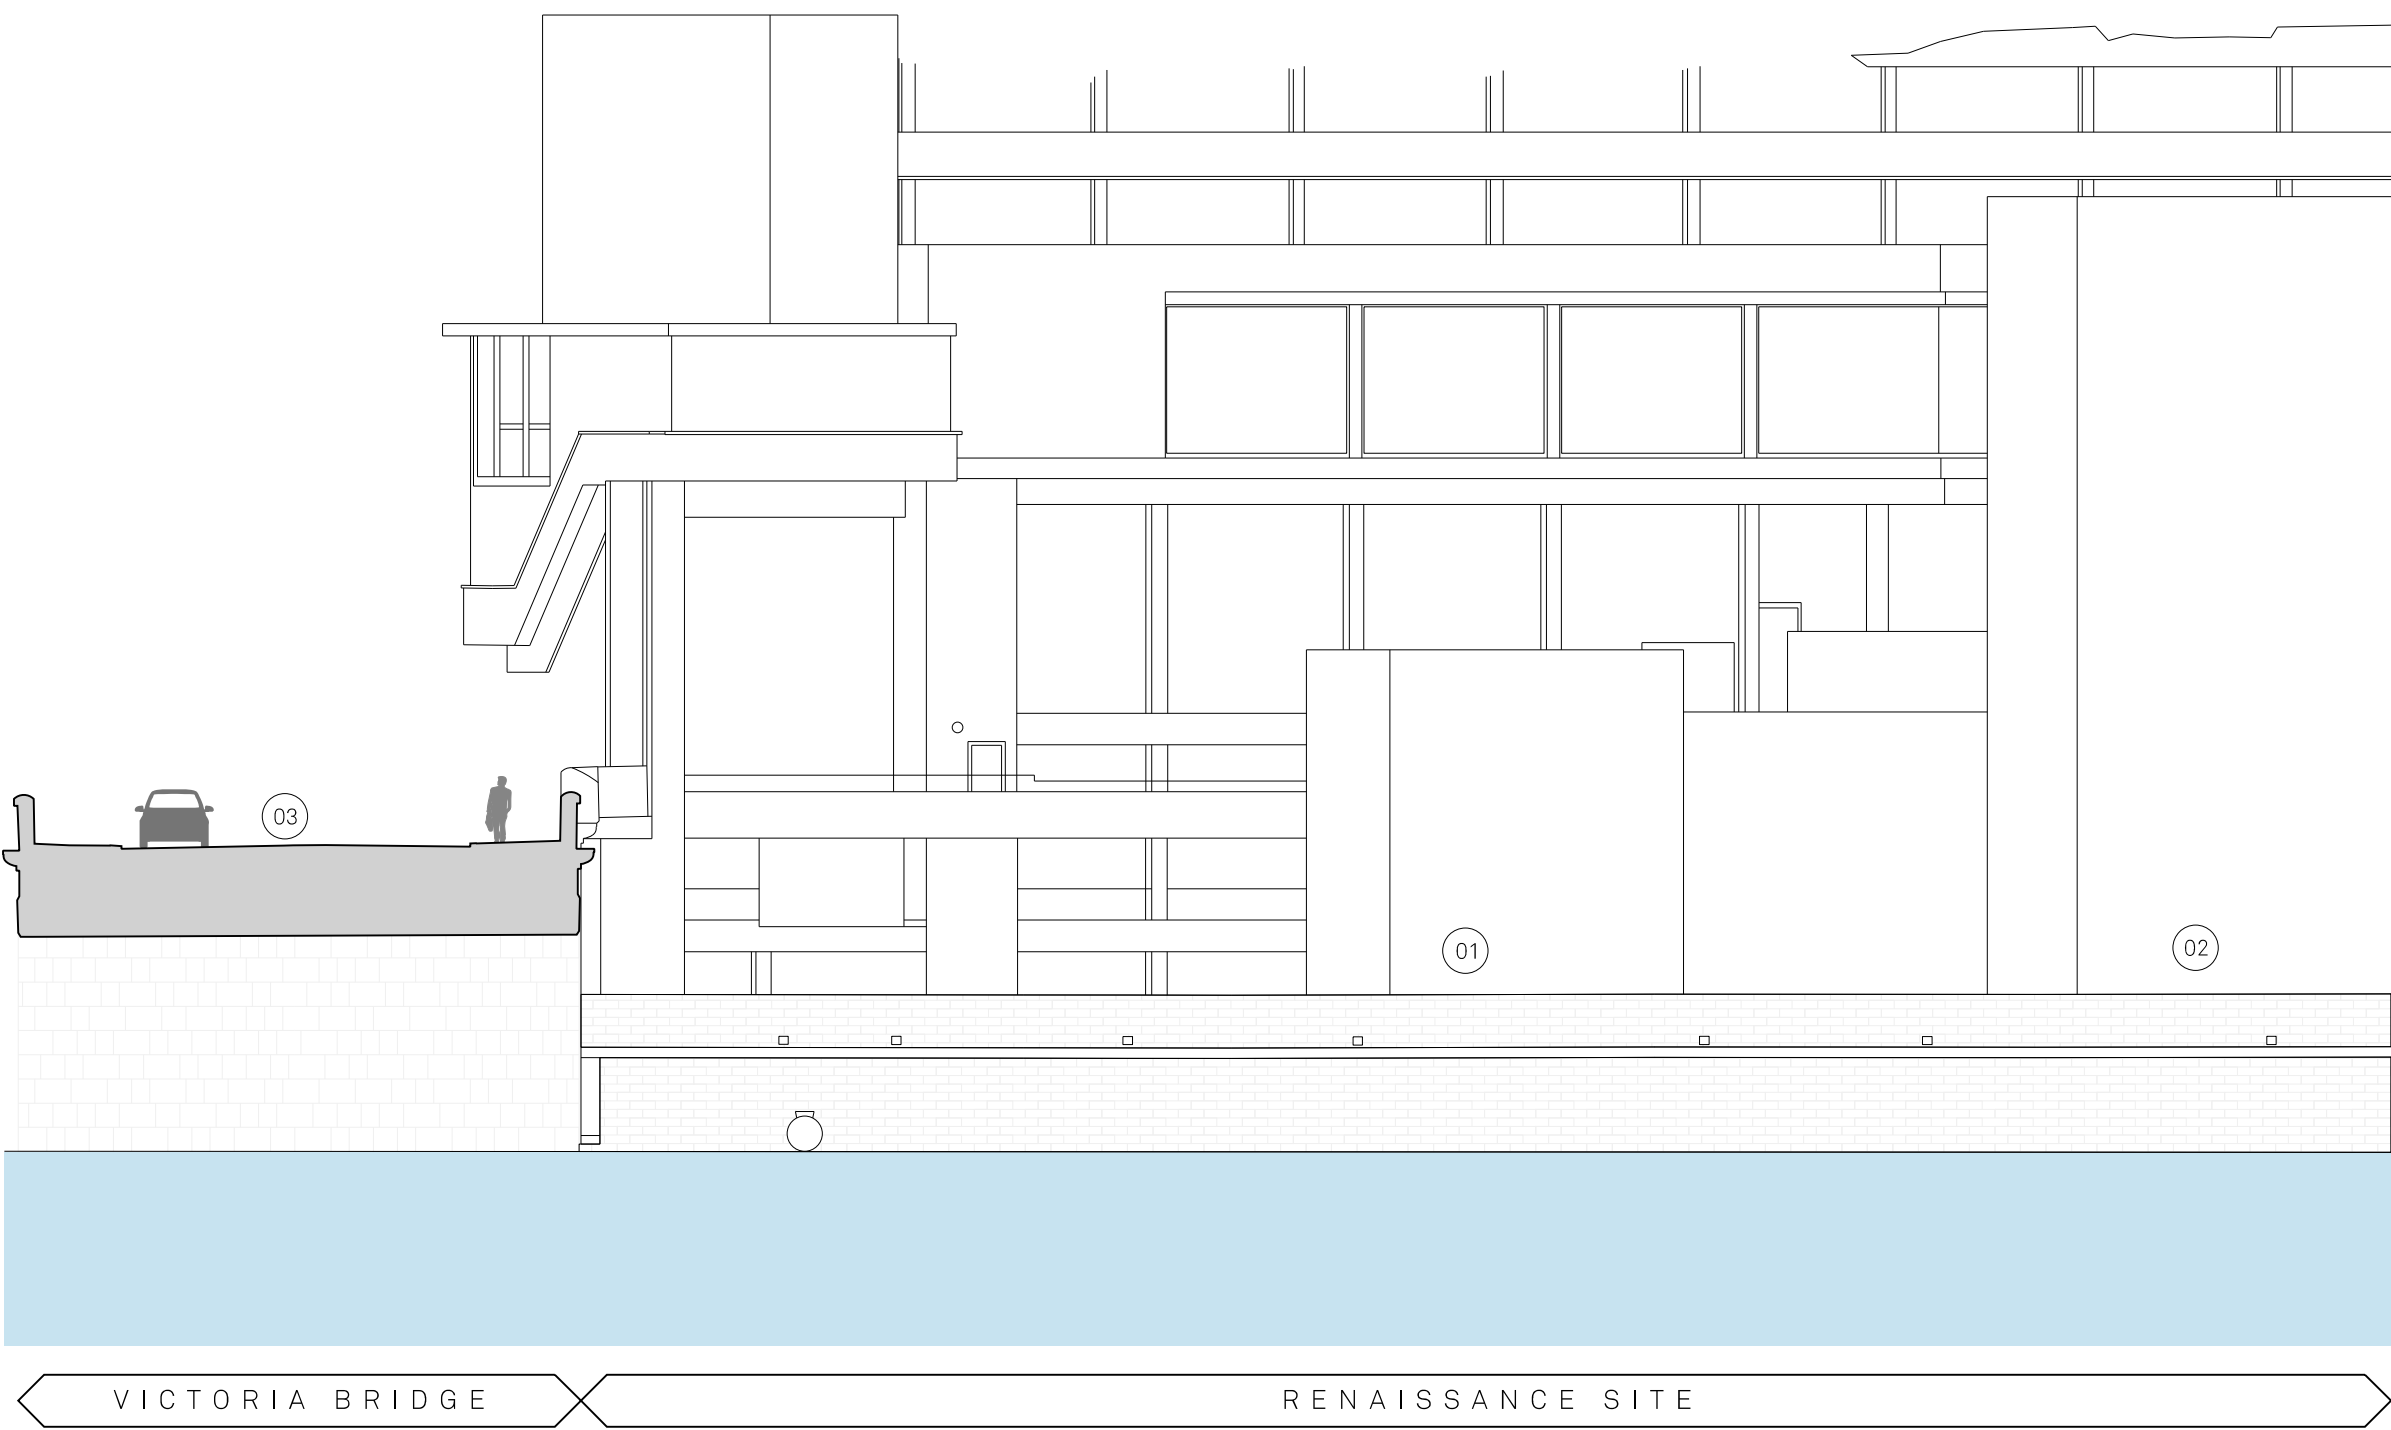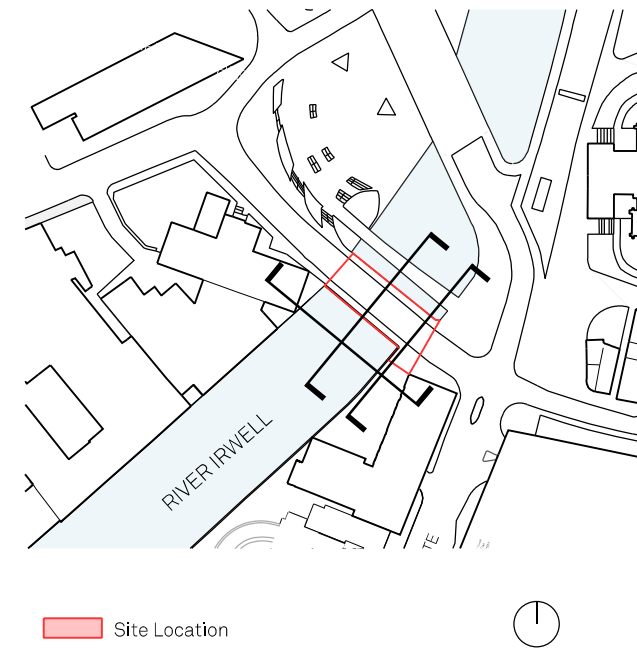

Existing Elevation 2

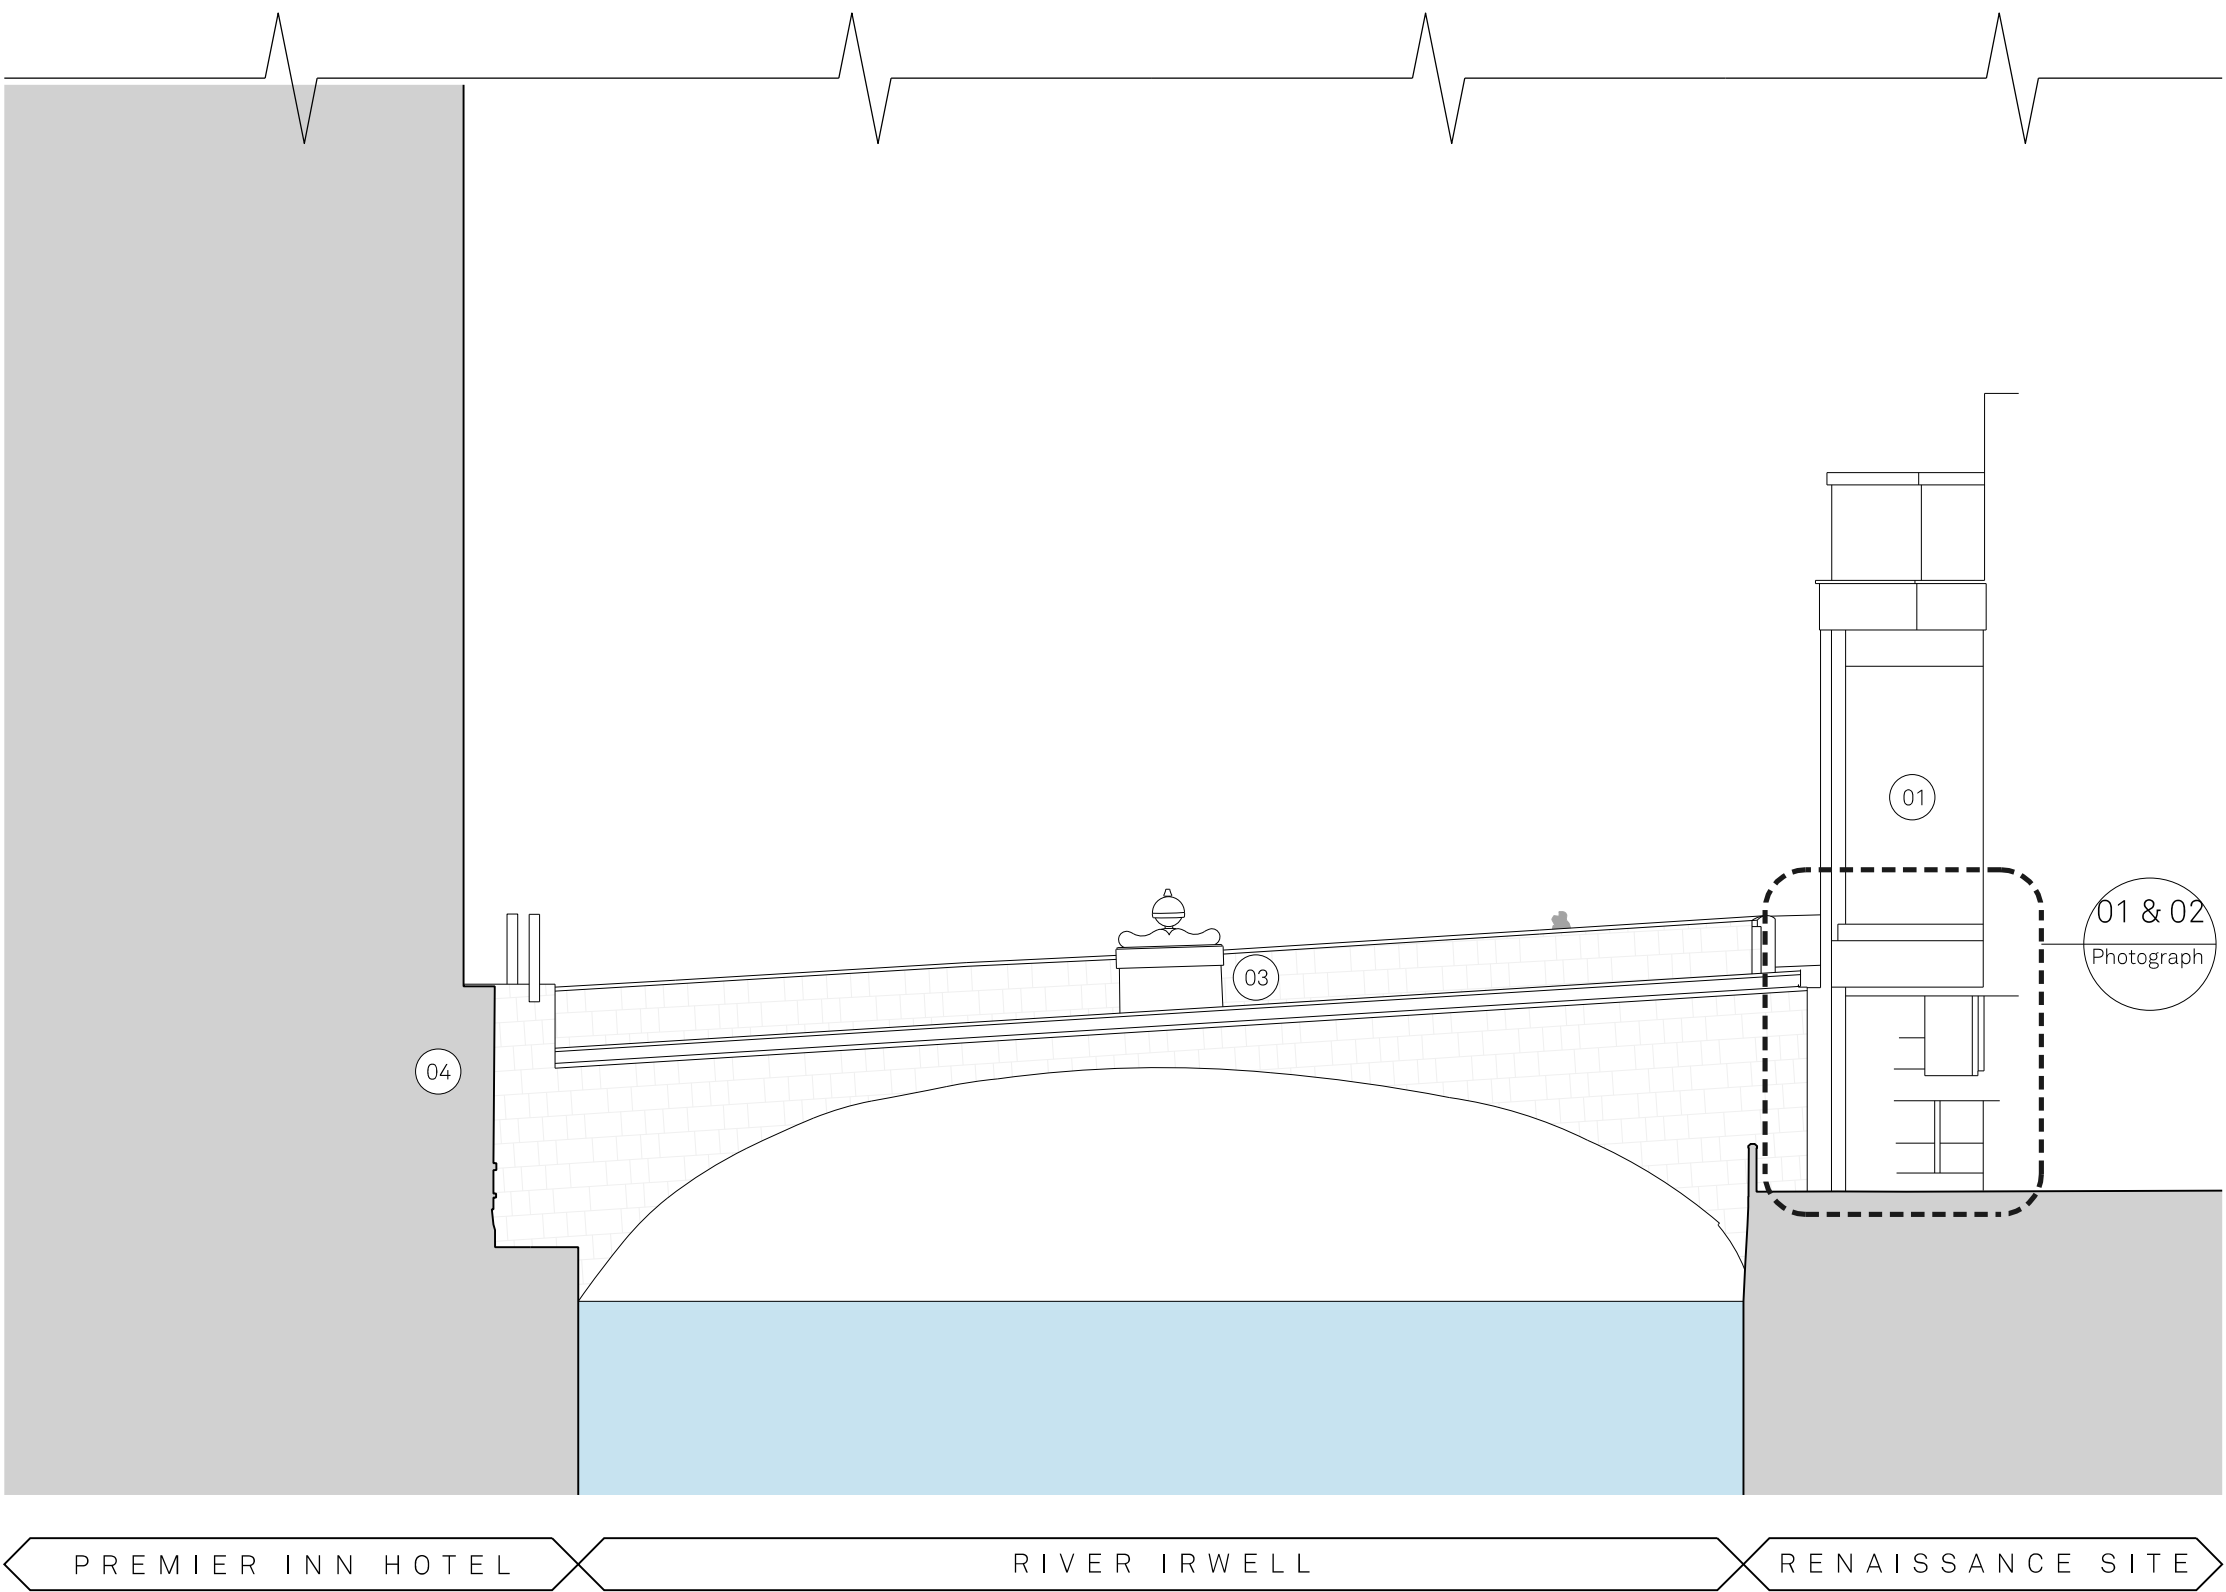

Existing Elevation 3



- 01 Renaissance Hotel
- 02 Car Park
- 03 Existing Victoria Bridge
- 04 Premier Inn Hotel

Project Name: Renaissance		Title: Victoria Bridge - Existing Elevations		Scale: 1:200 @ A1	
Drawn: DS	Checked: FM	Status: Listed Building Consent	Project: 150	Drawing No: MP_04_1000	Rev: -
Details: - 13.12.21		Listed Building Consent			

Jon Matthews Architects

4th Floor, Centurion House, 129 Deansgate, Manchester, M3 3WR 0161 974 3690

Copyright of this drawing is vested in Jon Matthews Architects and must not be copied or reproduced without written consent. Figured dimensions only are to be taken from this drawing. Do not scale from this drawing. For full company disclosure please visit www.jonmatthewsarchitects.com