




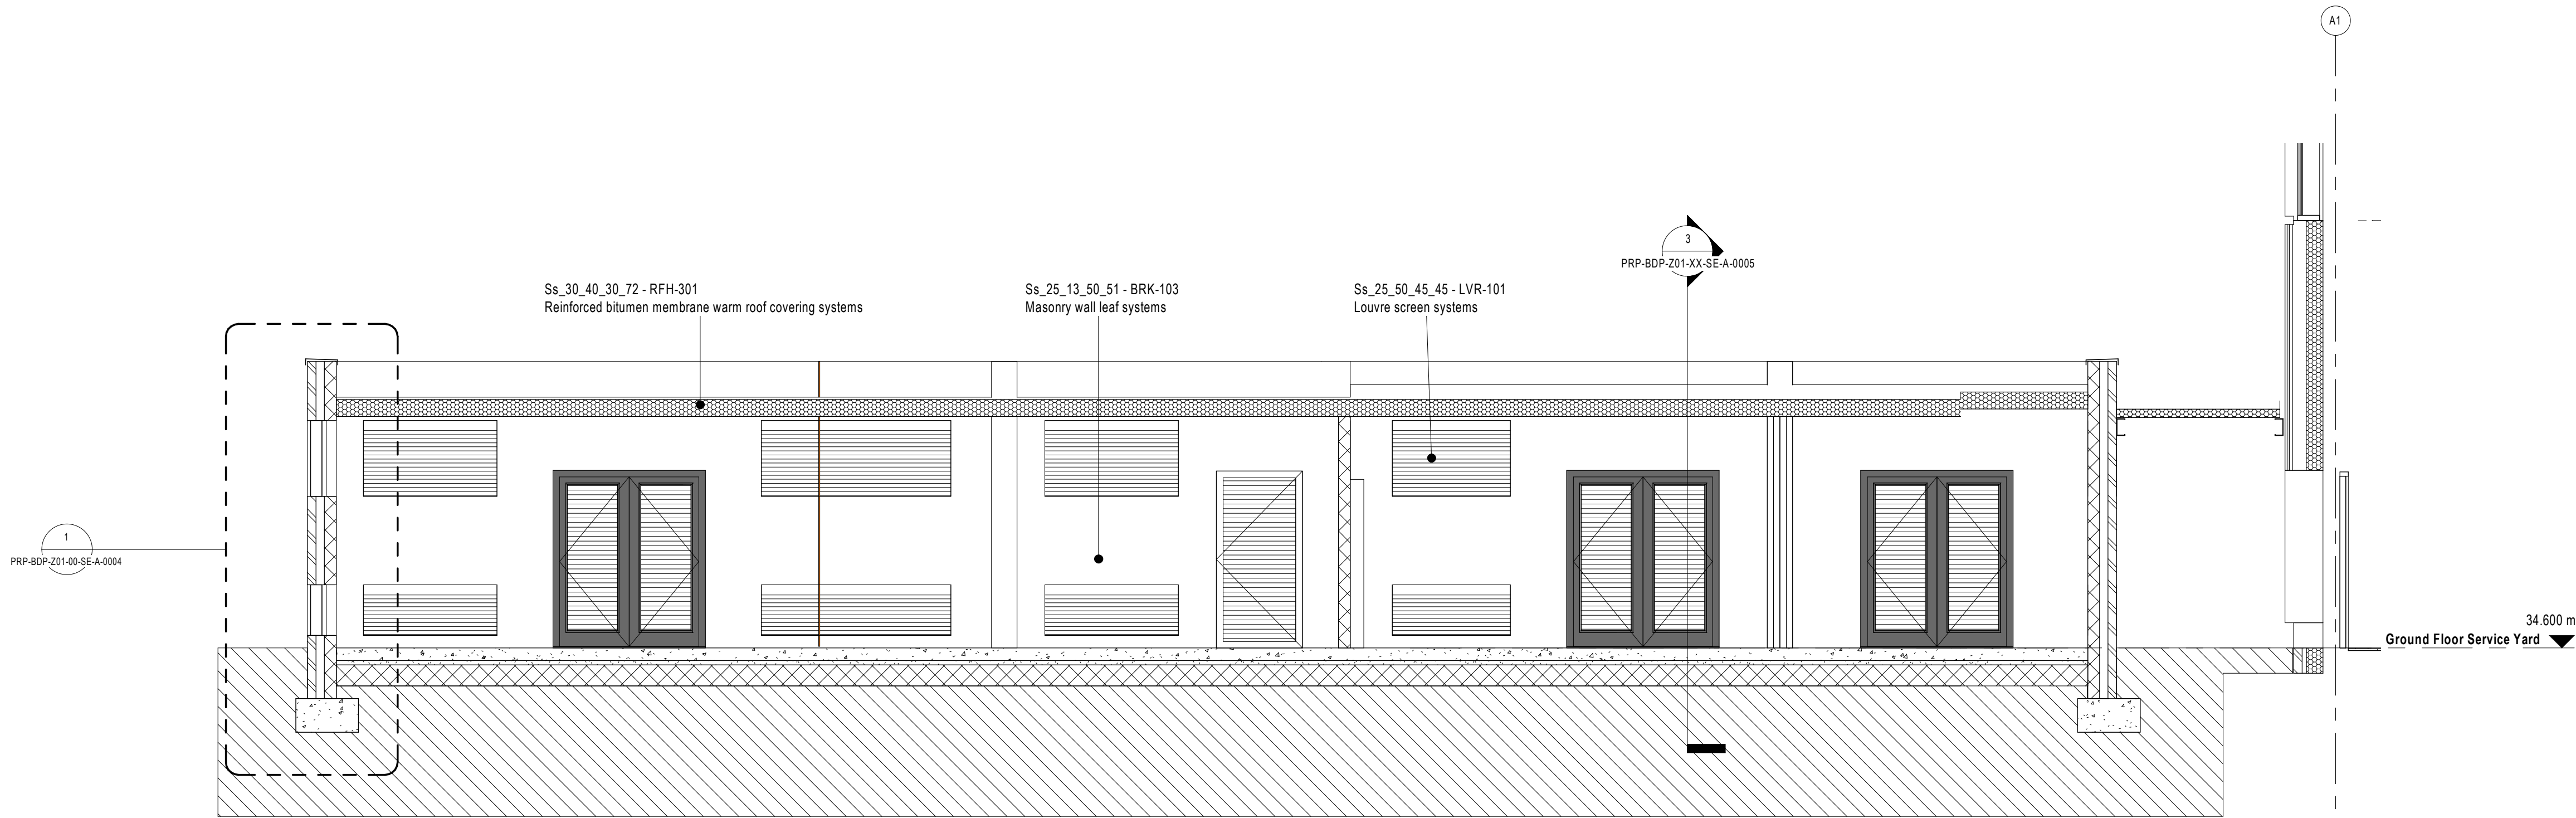

1 External Compounds Section 3
1 : 50

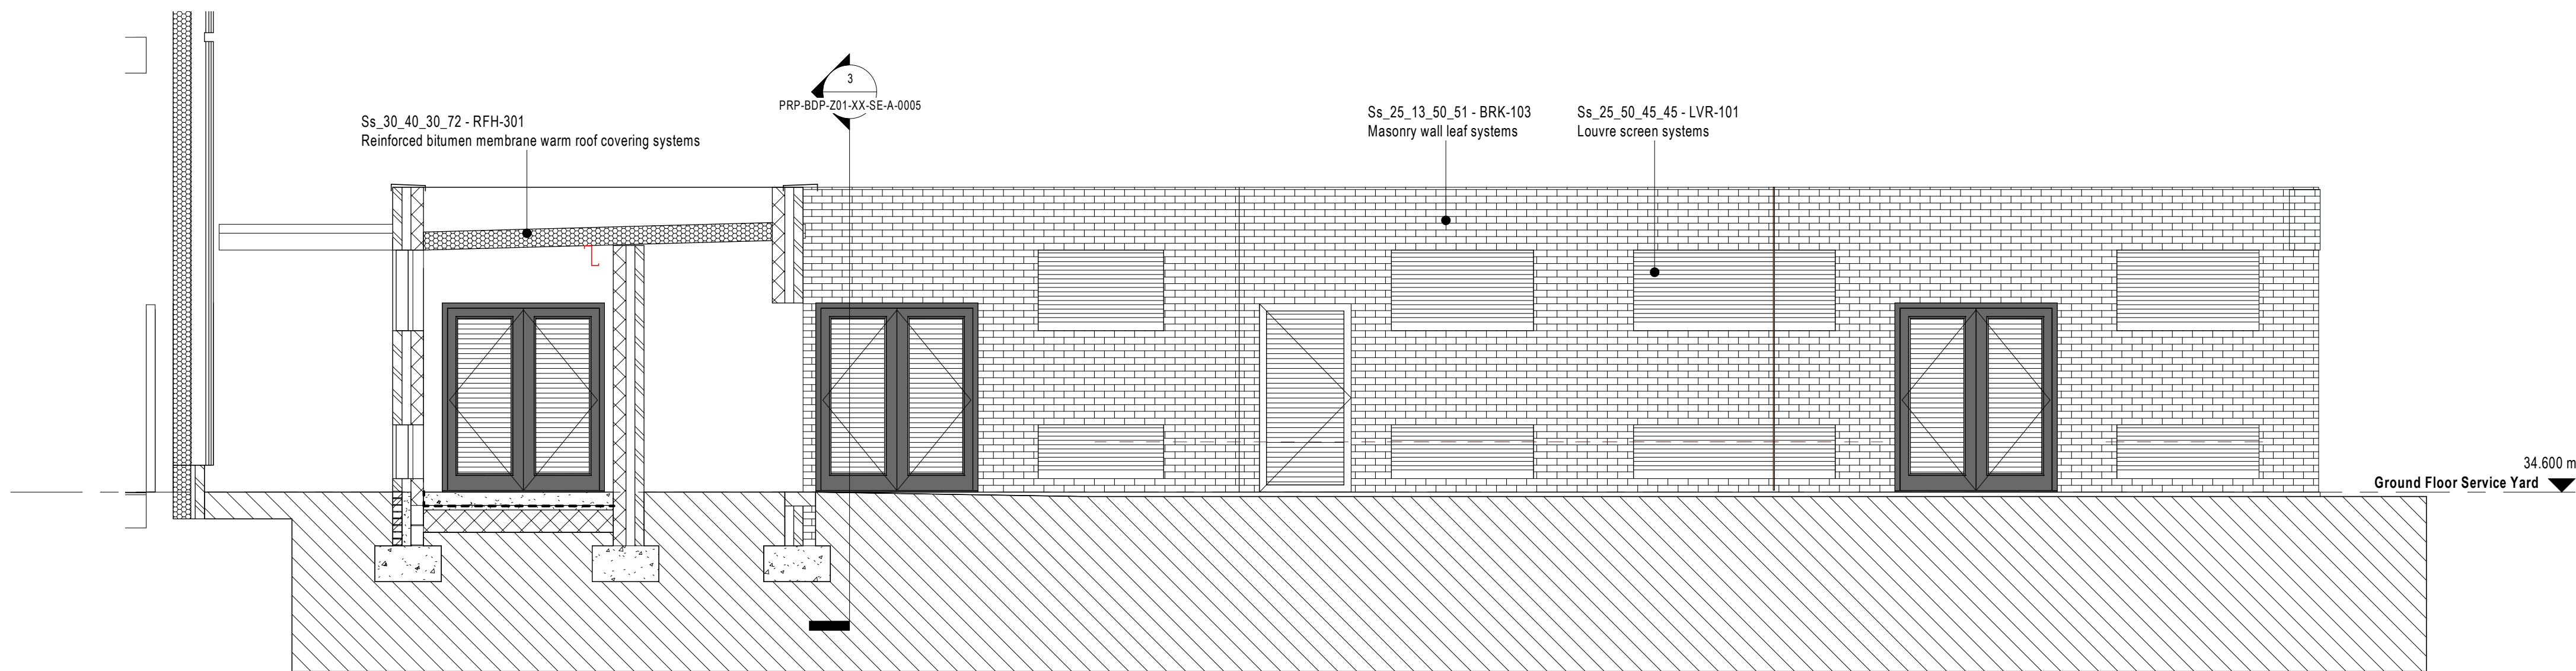

2 External Compounds Section 2
1 : 50

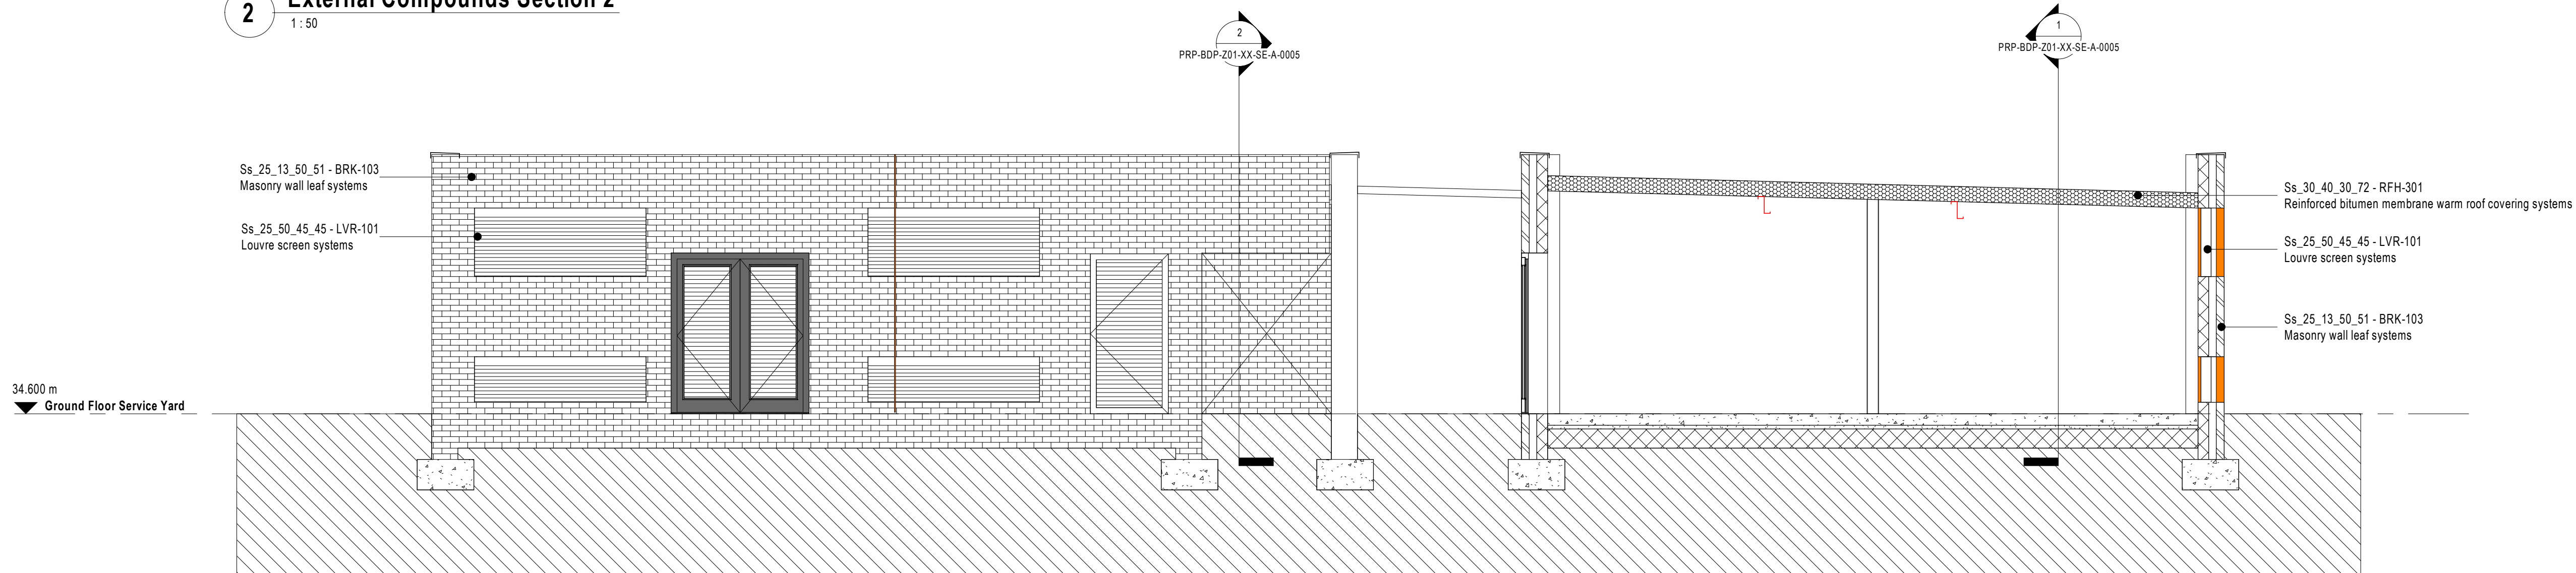

3 External Compounds Section 1
1 : 50

BUILDING DESIGN PARTNERSHIP SHALL HAVE NO RESPONSIBILITY FOR ANY USE MADE OF THIS DOCUMENT OTHER THAN FOR THAT WHICH IT WAS PREPARED AND ISSUED.

ALL DIMENSIONS SHOULD BE CHECKED ON SITE.

DO NOT SCALE FROM THIS DRAWING

ANY DRAWING ERRORS OR DIVERGENCIES SHOULD BE BROUGHT TO THE ATTENTION OF BUILDING DESIGN PARTNERSHIP AT THE ADDRESS SHOWN BELOW.

NOTES

P03	Updated in line with ARUP input.	LW	NS	2021/07/15
P02	Drawings updated to latest brief requirements	mP	NS	2021/06/04
P01	First issue	mP	NS	2020/03/05

REV	DESCRIPTION	DRW'N	CHK'D	DATE
-----	-------------	-------	-------	------

CLIENT

Founded by:

MANCHESTER
CANCER
RESEARCH
CENTRE

MANCHESTER
1824
The University of Manchester

CANCER
RESEARCH
UK

NHS
The Christie
NHS Foundation Trust

IHP **BDP.**

11 Ducie Street
PO Box 85, Piccadilly Basin
Manchester, M60 3JA
United Kingdom
T +44 (0)161 828 2200
F +44 (0)161 828 2235
www.bdp.com

PROJECT TITLE	Paterson Redevelopment Project	STATUS
2008381		
DRAWING TITLE	External Compound Building Sections	SCALE @ A1 1 : 50
DATE	2021/07/15	
DRAWING NO.	PRP-BDP-Z01-XX-SE-A-0005	REVISION P03