SOURCES OF INFORMATION

IR07-20211012-SH

ALL INFORMATION DISPLAYED IS SUBJECT TO A COMPLETE VERIFIABLE SITE SURVEY BEING UNDERTAKEN. GIA TAKES NO RESPONSIBILITY ON THE ACCURACY OR RELIABILITY OF THE DISPLAYED DATA SINCE A VERIFIED SITE SURVEY WAS NOT MADE AVAILABLE PRIOR TO THE GENERATION OF SUCH INFORMATION.

NOTES:
SRF SHOWN IN ORANGE

N.B. DO NOT SCALE OFF THIS DRAWING

PROJECT:

PORT STREET TOWERS, MANCHESTER

DRAWING NAME:

PLAN VIEW SRF

DWN BY	SCALE	CHK BY	STATUS	DATE
EP	NTS	SP	-	OCT21
PROJ No.	REL No.	IS No.	DWG No.	REV No.
1380	03	01	07	01

gia
2 Commercial St.
Manchester
M15 4RQ
t 0161 672 5101
mail@gia.uk.com
www.gia.uk.com
MANCHESTER • LONDON

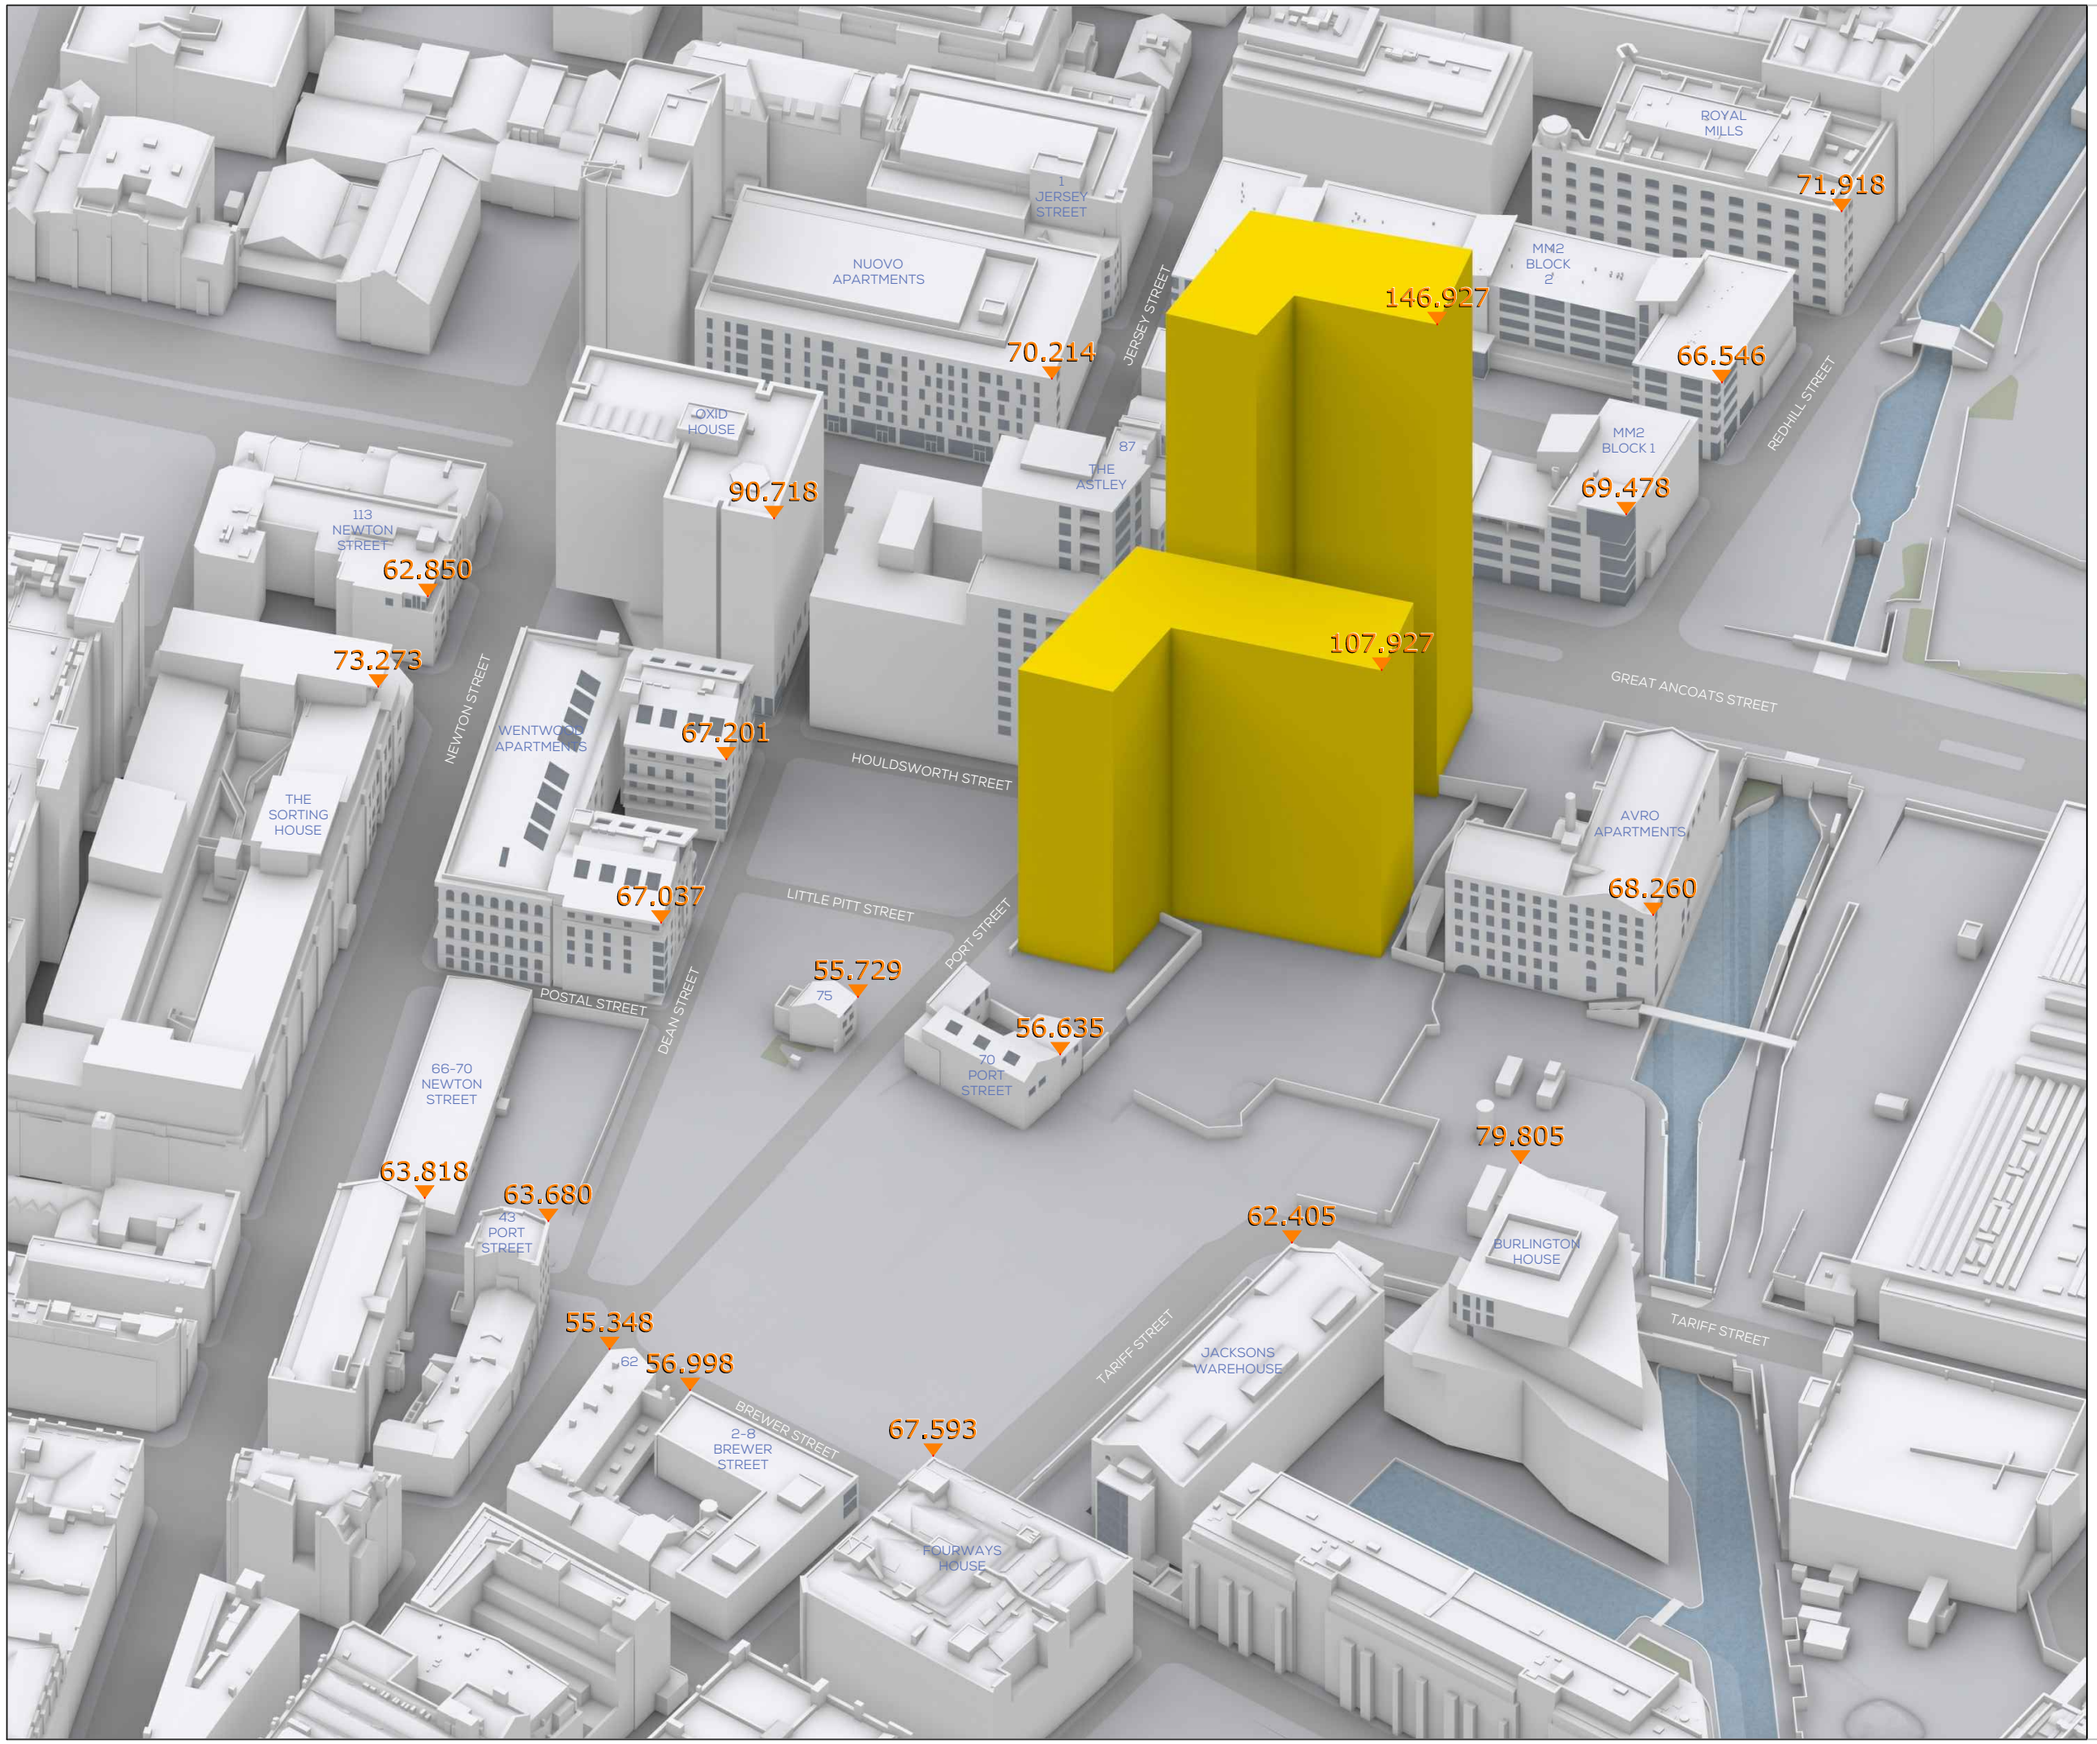

SOURCES OF INFORMATION

IR07-20211012-SH

ALL INFORMATION DISPLAYED IS SUBJECT TO A COMPLETE VERIFIABLE SITE SURVEY BEING UNDERTAKEN. GIA TAKES NO RESPONSIBILITY ON THE ACCURACY OR RELIABILITY OF THE DISPLAYED DATA SINCE A VERIFIED SITE SURVEY WAS NOT MADE AVAILABLE PRIOR TO THE GENERATION OF SUCH INFORMATION.

NOTES:
SRF SHOWN IN ORANGE

N.B. DO NOT SCALE OFF THIS DRAWING

PROJECT:

PORT STREET TOWERS, MANCHESTER

DRAWING NAME:

3D VIEW SRF

DWN BY	SCALE	CHK BY	STATUS	DATE
EP	NTS	SP	-	OCT21
PROJ No.	REL No.	IS No.	DWG No.	REV No.
1380	03	01	08	01

gia
2 Commercial St.
Manchester
M15 4RQ
t 0161 672 5101
mail@gia.uk.com
www.gia.uk.com
MANCHESTER • LONDON

SOURCES OF INFORMATION

IR07-20211012-SH

ALL INFORMATION DISPLAYED IS SUBJECT TO A COMPLETE VERIFIABLE SITE SURVEY BEING UNDERTAKEN. GIA TAKES NO RESPONSIBILITY ON THE ACCURACY OR RELIABILITY OF THE DISPLAYED DATA SINCE A VERIFIED SITE SURVEY WAS NOT MADE AVAILABLE PRIOR TO THE GENERATION OF SUCH INFORMATION.

NOTES:
SRF SHOWN IN ORANGE

N.B. DO NOT SCALE OFF THIS DRAWING

PROJECT:

PORT STREET TOWERS, MANCHESTER

DRAWING NAME:

3D VIEW SRF

DWN BY	SCALE	CHK BY	STATUS	DATE
EP	NTS	SP	-	OCT21
PROJ No.	REL No.	IS No.	DWG No.	REV No.
1380	03	01	09	01

gia

2 Commercial St.
Manchester
M15 4RQ
t 0161 672 5101
mail@gia.uk.com
www.gia.uk.com

MANCHESTER • LONDON

SOURCES OF INFORMATION

IR07-20211012-SH

ALL INFORMATION DISPLAYED IS SUBJECT TO A COMPLETE VERIFIABLE SITE SURVEY BEING UNDERTAKEN. GIA TAKES NO RESPONSIBILITY ON THE ACCURACY OR RELIABILITY OF THE DISPLAYED DATA SINCE A VERIFIED SITE SURVEY WAS NOT MADE AVAILABLE PRIOR TO THE GENERATION OF SUCH INFORMATION.

NOTES:
PROPOSED SCHEME SHOWN IN TEAL

N.B. DO NOT SCALE OFF THIS DRAWING

PROJECT:

PORT STREET TOWERS, MANCHESTER

DRAWING NAME:

PLAN VIEW PROPOSED

DWN BY	SCALE	CHK BY	STATUS	DATE
EP	NTS	SP	-	OCT21
PROJ No.	REL No.	IS No.	DWG No.	REV No.
1380	03	01	04	01

gia
2 Commercial St.
Manchester
M15 4RQ
t 0161 672 5101
mail@gia.uk.com
www.gia.uk.com
MANCHESTER • LONDON

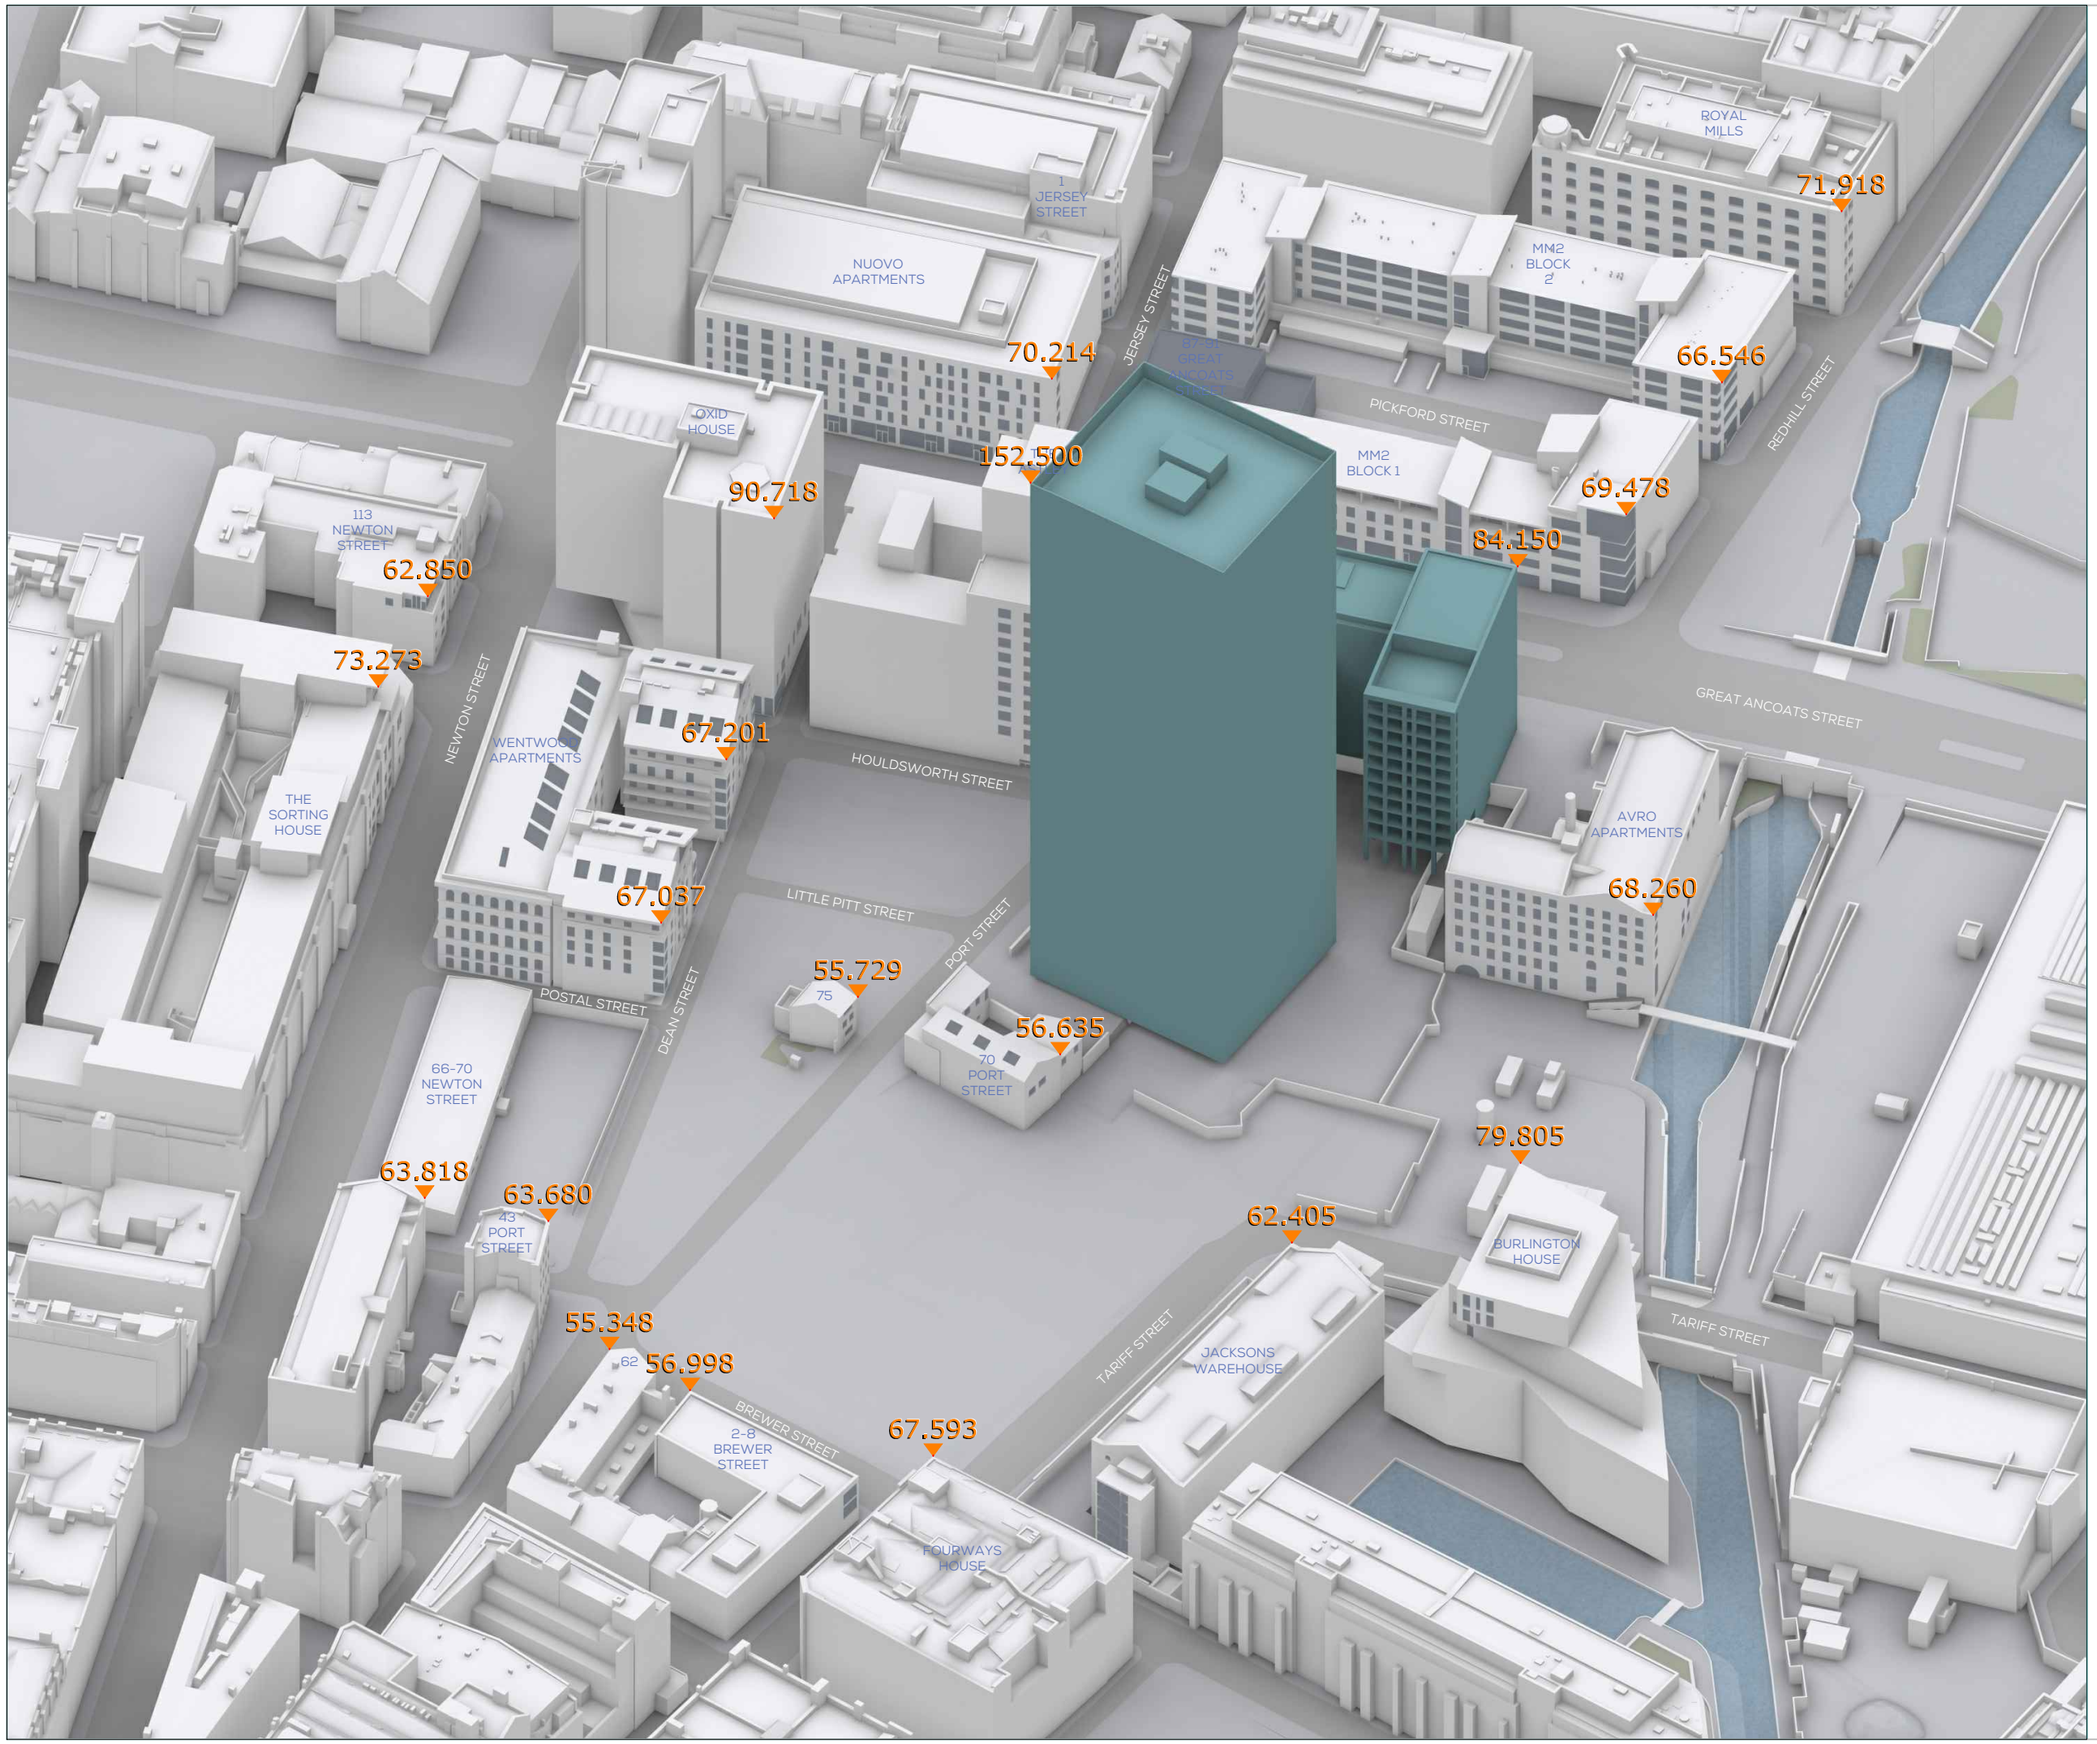

SOURCES OF INFORMATION

IR07-20211012-SH

ALL INFORMATION DISPLAYED IS SUBJECT TO A COMPLETE VERIFIABLE SITE SURVEY BEING UNDERTAKEN. GIA TAKES NO RESPONSIBILITY ON THE ACCURACY OR RELIABILITY OF THE DISPLAYED DATA SINCE A VERIFIED SITE SURVEY WAS NOT MADE AVAILABLE PRIOR TO THE GENERATION OF SUCH INFORMATION.

NOTES:
PROPOSED SCHEME SHOWN IN TEAL

N.B. DO NOT SCALE OFF THIS DRAWING

PROJECT:
PORT STREET TOWERS, MANCHESTER

DRAWING NAME:
3D VIEW PROPOSED

DWN BY	SCALE	CHK BY	STATUS	DATE
EP	NTS	SP	-	OCT21
PROJ No.	REL No.	IS No.	DWG No.	REV No.
1380	03	01	05	01

gia
2 Commercial St.
Manchester
M15 4RQ
t 0161 672 5101
mail@gia.uk.com
www.gia.uk.com
MANCHESTER • LONDON

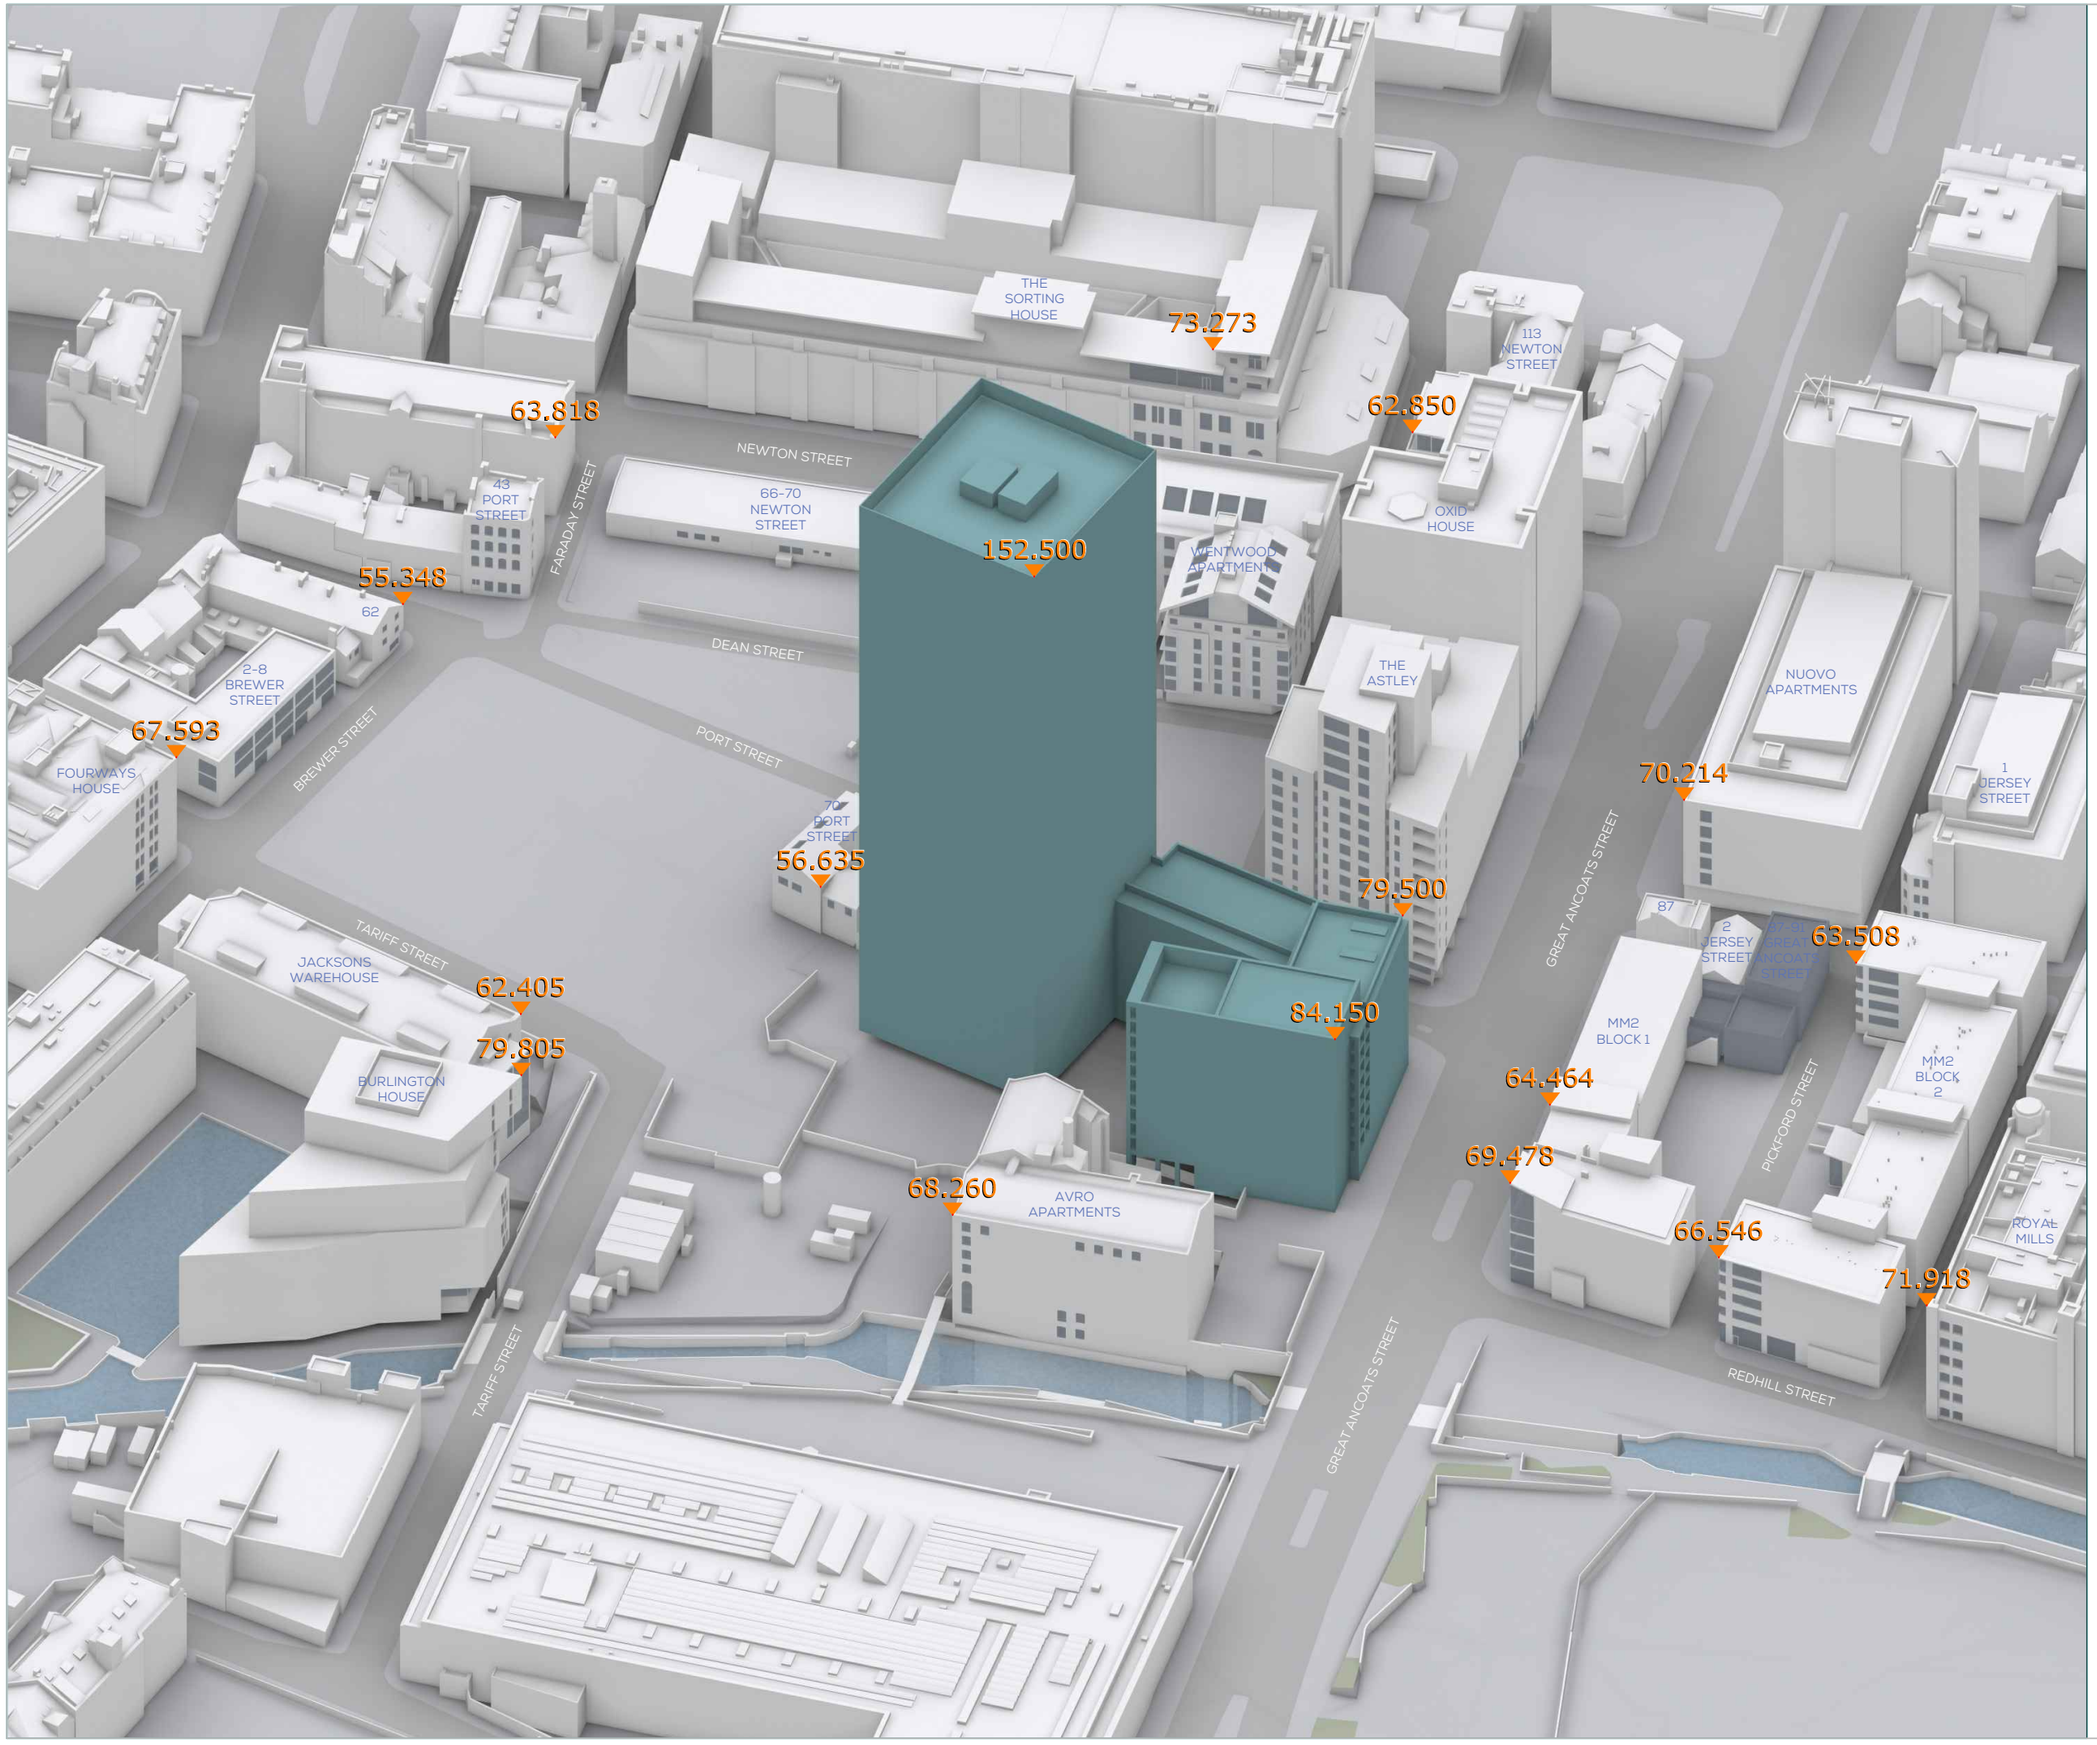

SOURCES OF INFORMATION

IR07-20211012-SH

ALL INFORMATION DISPLAYED IS SUBJECT TO A COMPLETE VERIFIABLE SITE SURVEY BEING UNDERTAKEN. GIA TAKES NO RESPONSIBILITY ON THE ACCURACY OR RELIABILITY OF THE DISPLAYED DATA SINCE A VERIFIED SITE SURVEY WAS NOT MADE AVAILABLE PRIOR TO THE GENERATION OF SUCH INFORMATION.

NOTES:
PROPOSED SCHEME SHOWN IN TEAL

N.B. DO NOT SCALE OFF THIS DRAWING

PROJECT:
PORT STREET TOWERS, MANCHESTER

DRAWING NAME:
3D VIEW PROPOSED

DWN BY	SCALE	CHK BY	STATUS	DATE
EP	NTS	SP	-	OCT21
PROJ No.	REL No.	IS No.	DWG No.	REV No.
1380	03	01	06	01

gia
2 Commercial St.
Manchester
M15 4RQ
t 0161 672 5101
mail@gia.uk.com
www.gia.uk.com
MANCHESTER • LONDON