
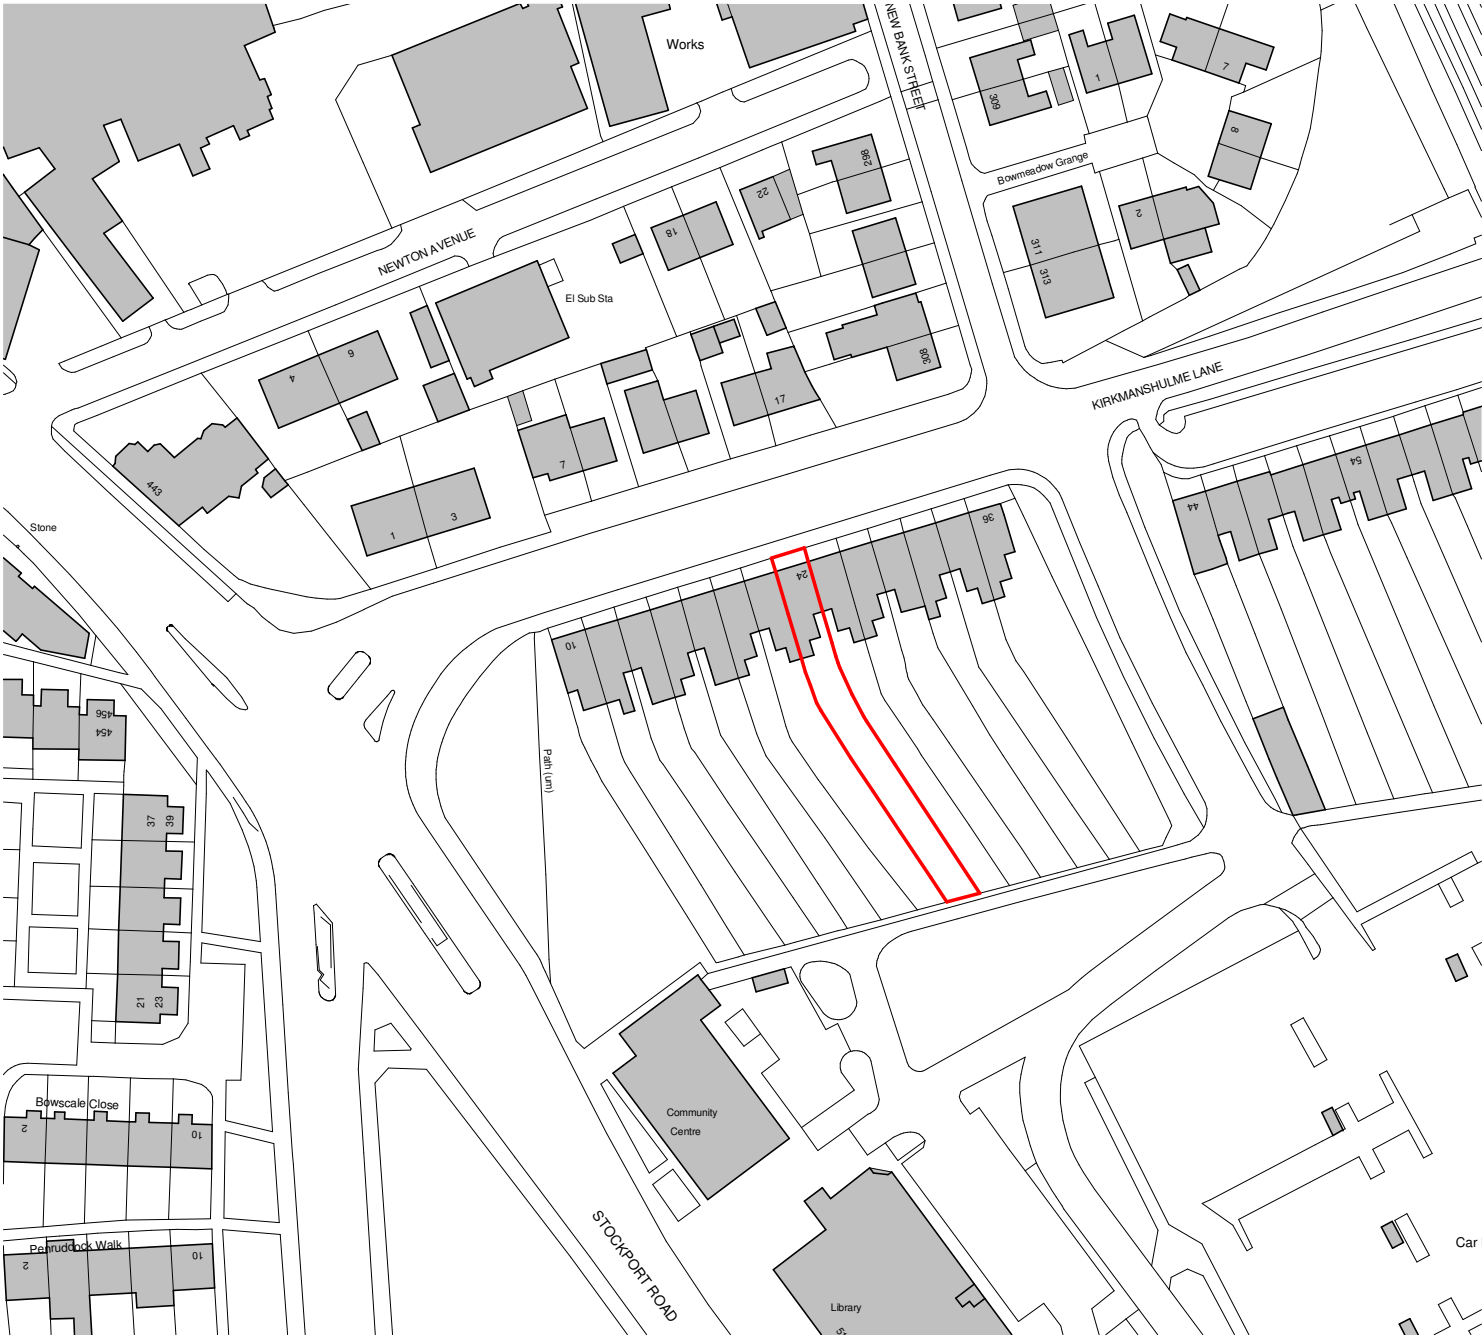


Key

Application Boundary

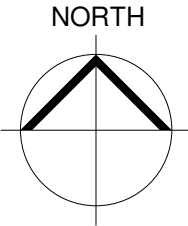

1 Site Location Plan
1 : 1250

PL	02	03/12/21	PLANNING - Updated application area to whole ownership area
PL	01	29/11/21	PLANNING ISSUE
STATUS	REV	DATE	DESCRIPTION
CLIENT			
-			
			REVISED BY
			SH
			CHECKED BY
			SH
			ORIGINATOR NO
			00001

CONSULTANT
studiopesa
www.studiopesa.co.uk

PROJECT
Extension
24 Kirkmanshulme Lane, M12 4WA

DRAWING TITLE
Site Location Plan

SUITABILITY STATUS
PL : PLANNING
SCALE
As indicated@A3

DRAWING USAGE:	
PROJECT - ORIGINATOR - VOLUME - LEVEL - TYPE - ROLE - CLASS - NUMBER	STATUS_REVISION
00001-SH-XX-XX-DR-A-XXXX-E0000	PL_02