




EXISTING SITE LAYOUT - VEHICLE TRACK FOR CAR/SMALL VAN

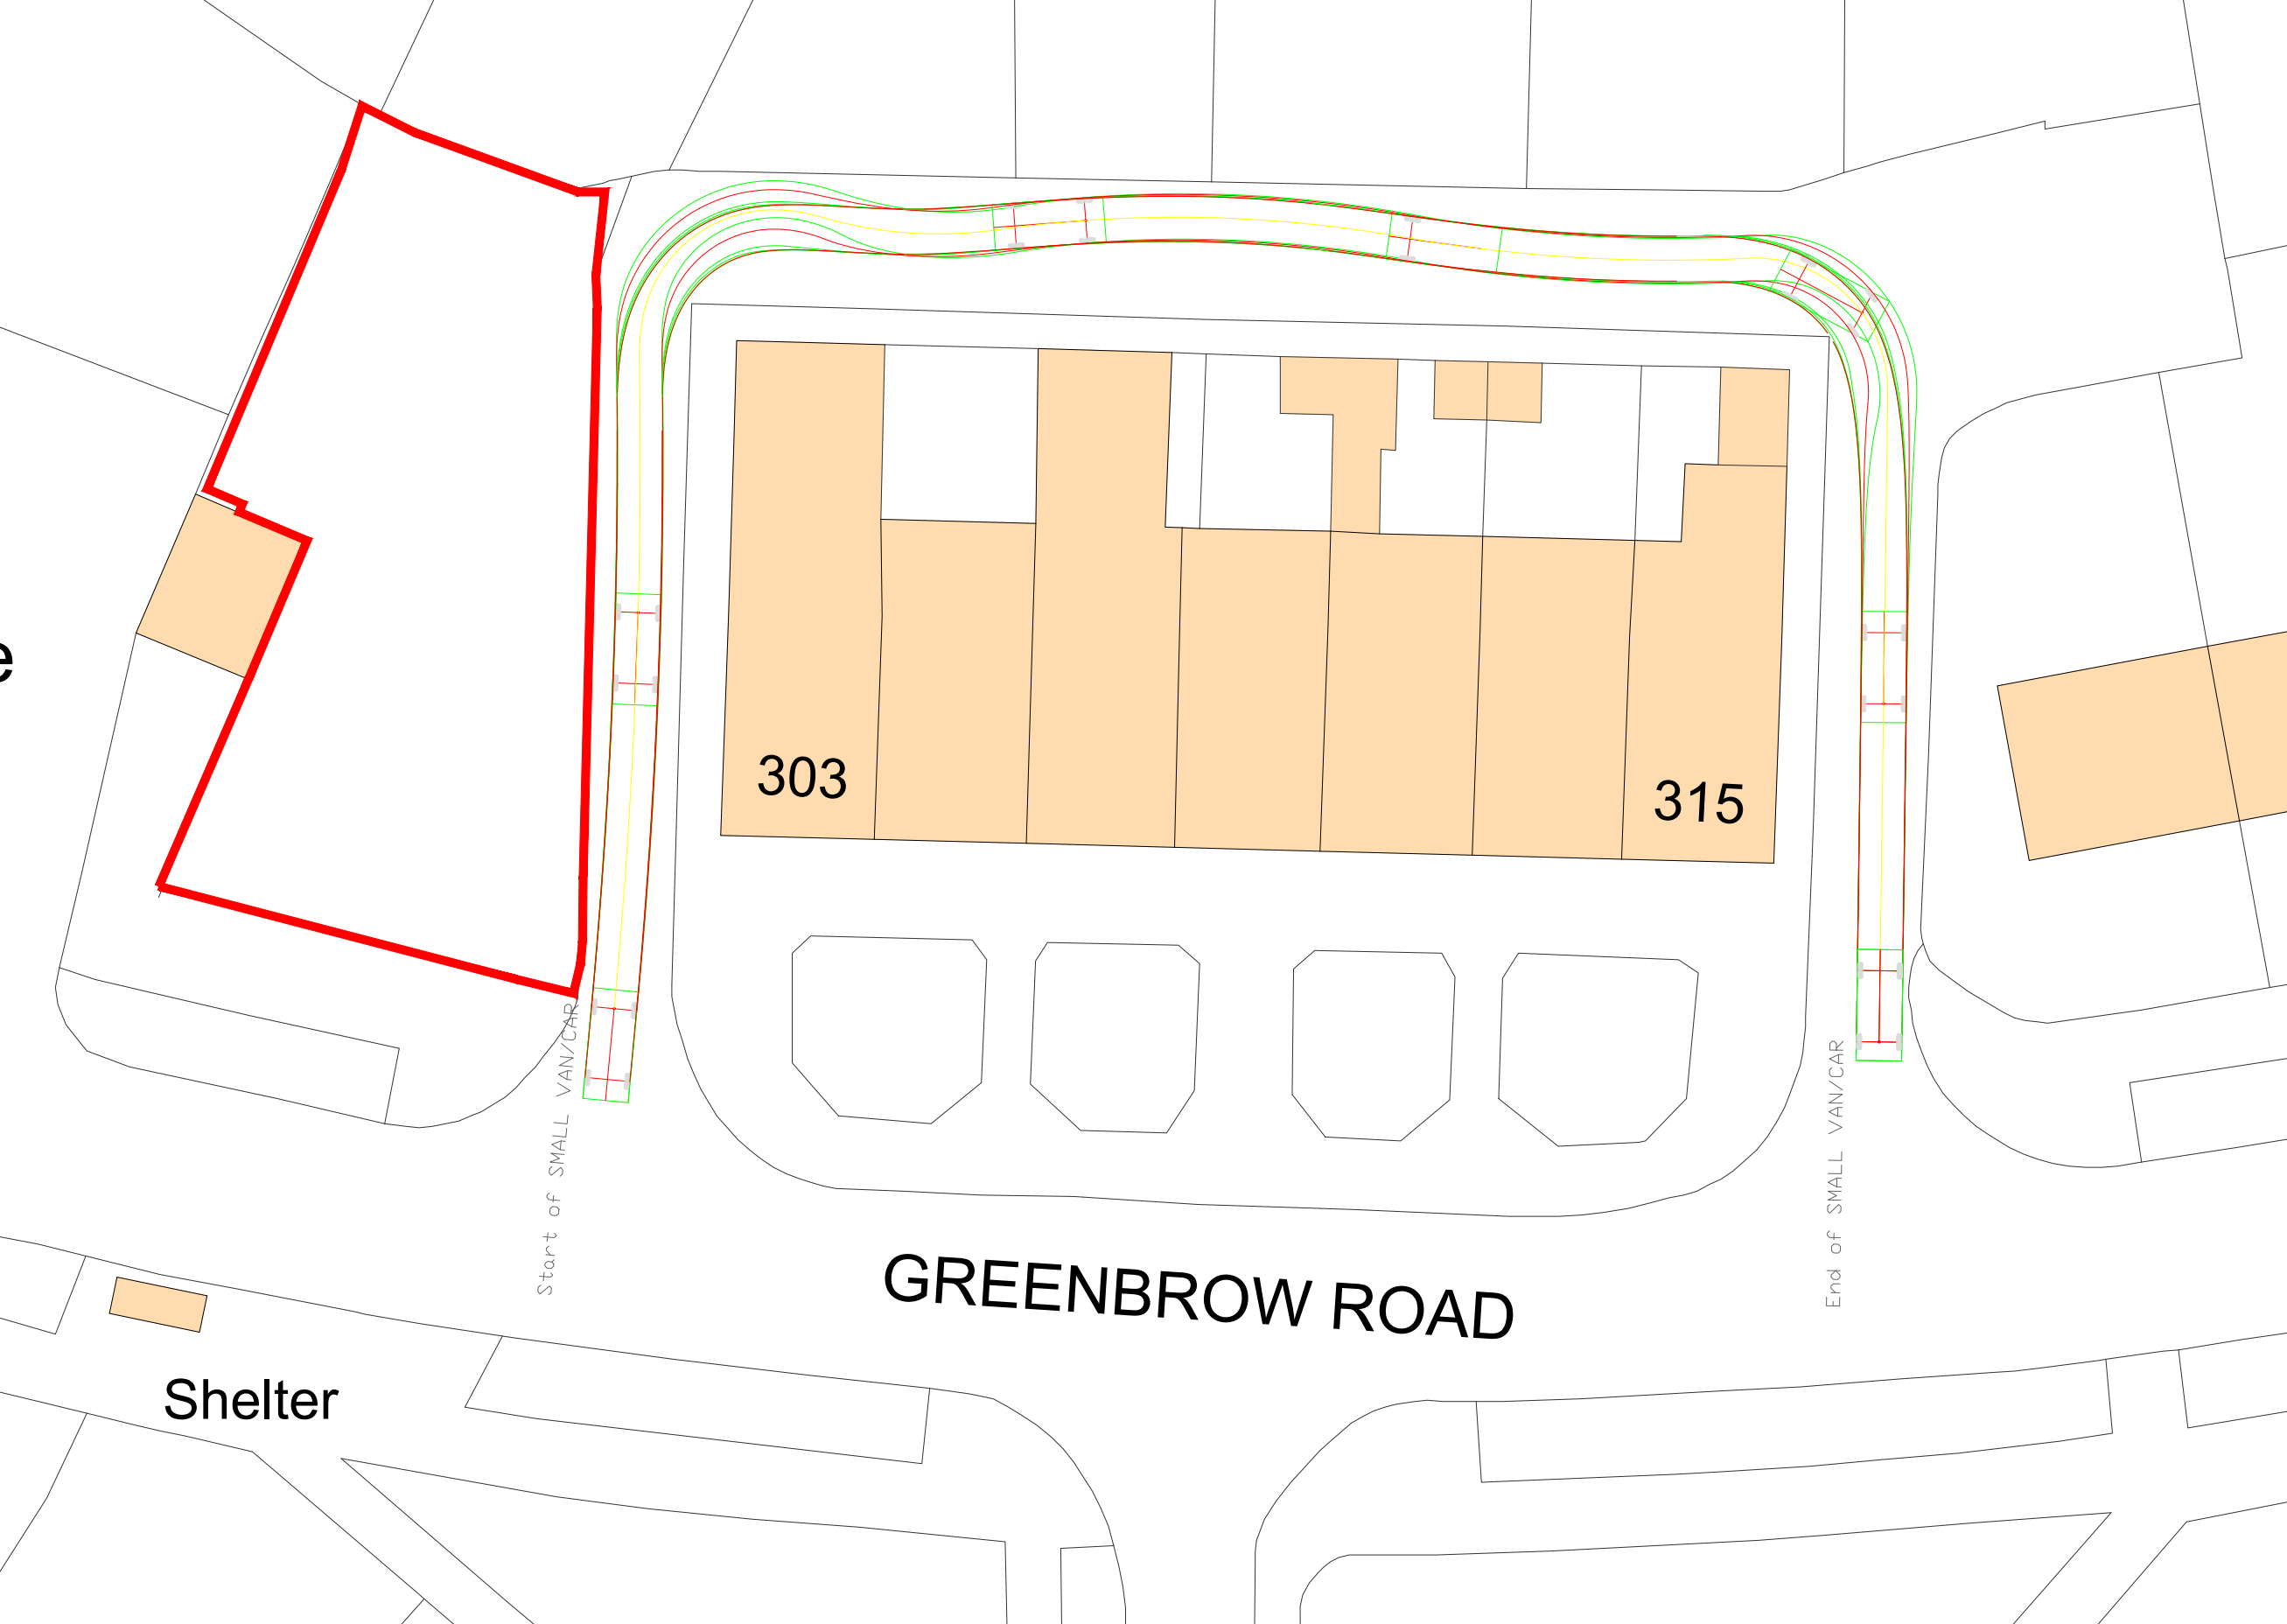


EXISTING SITE LAYOUT - VEHICLE TRACK FOR LWB VAN

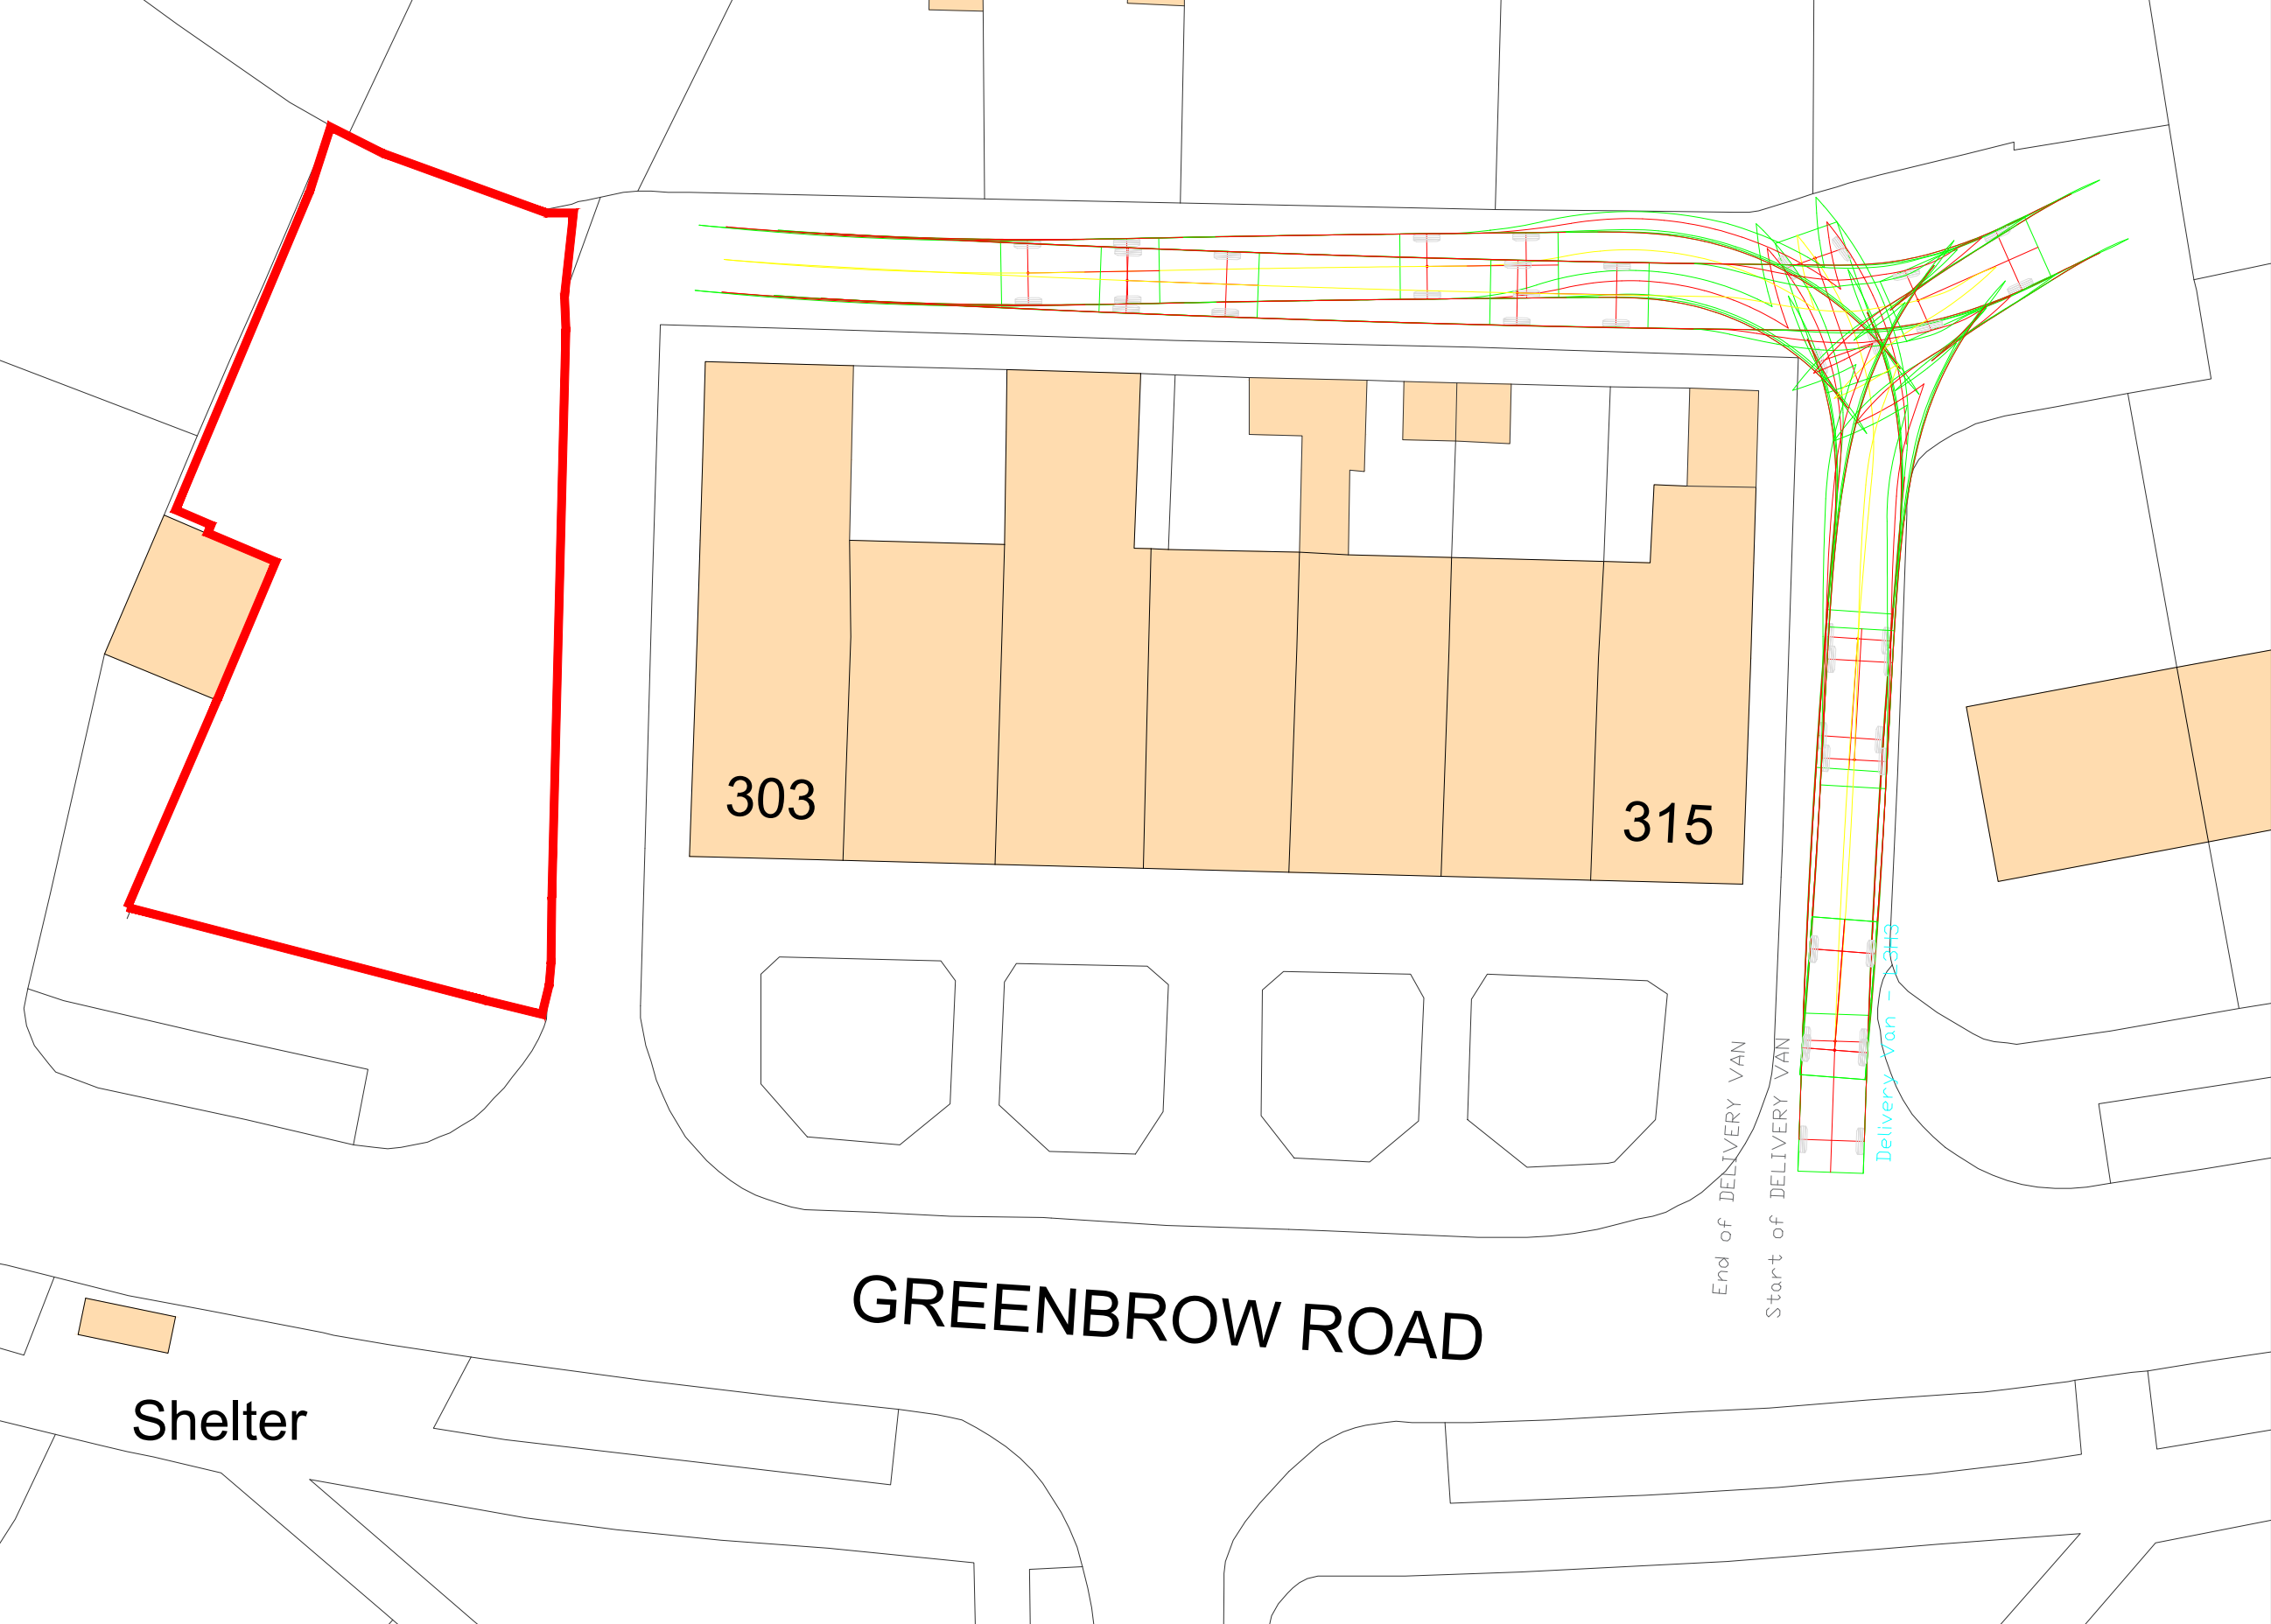

PROPOSED SITE LAYOUT - VEHICLE TRACK FOR CAR/SMALL VAN

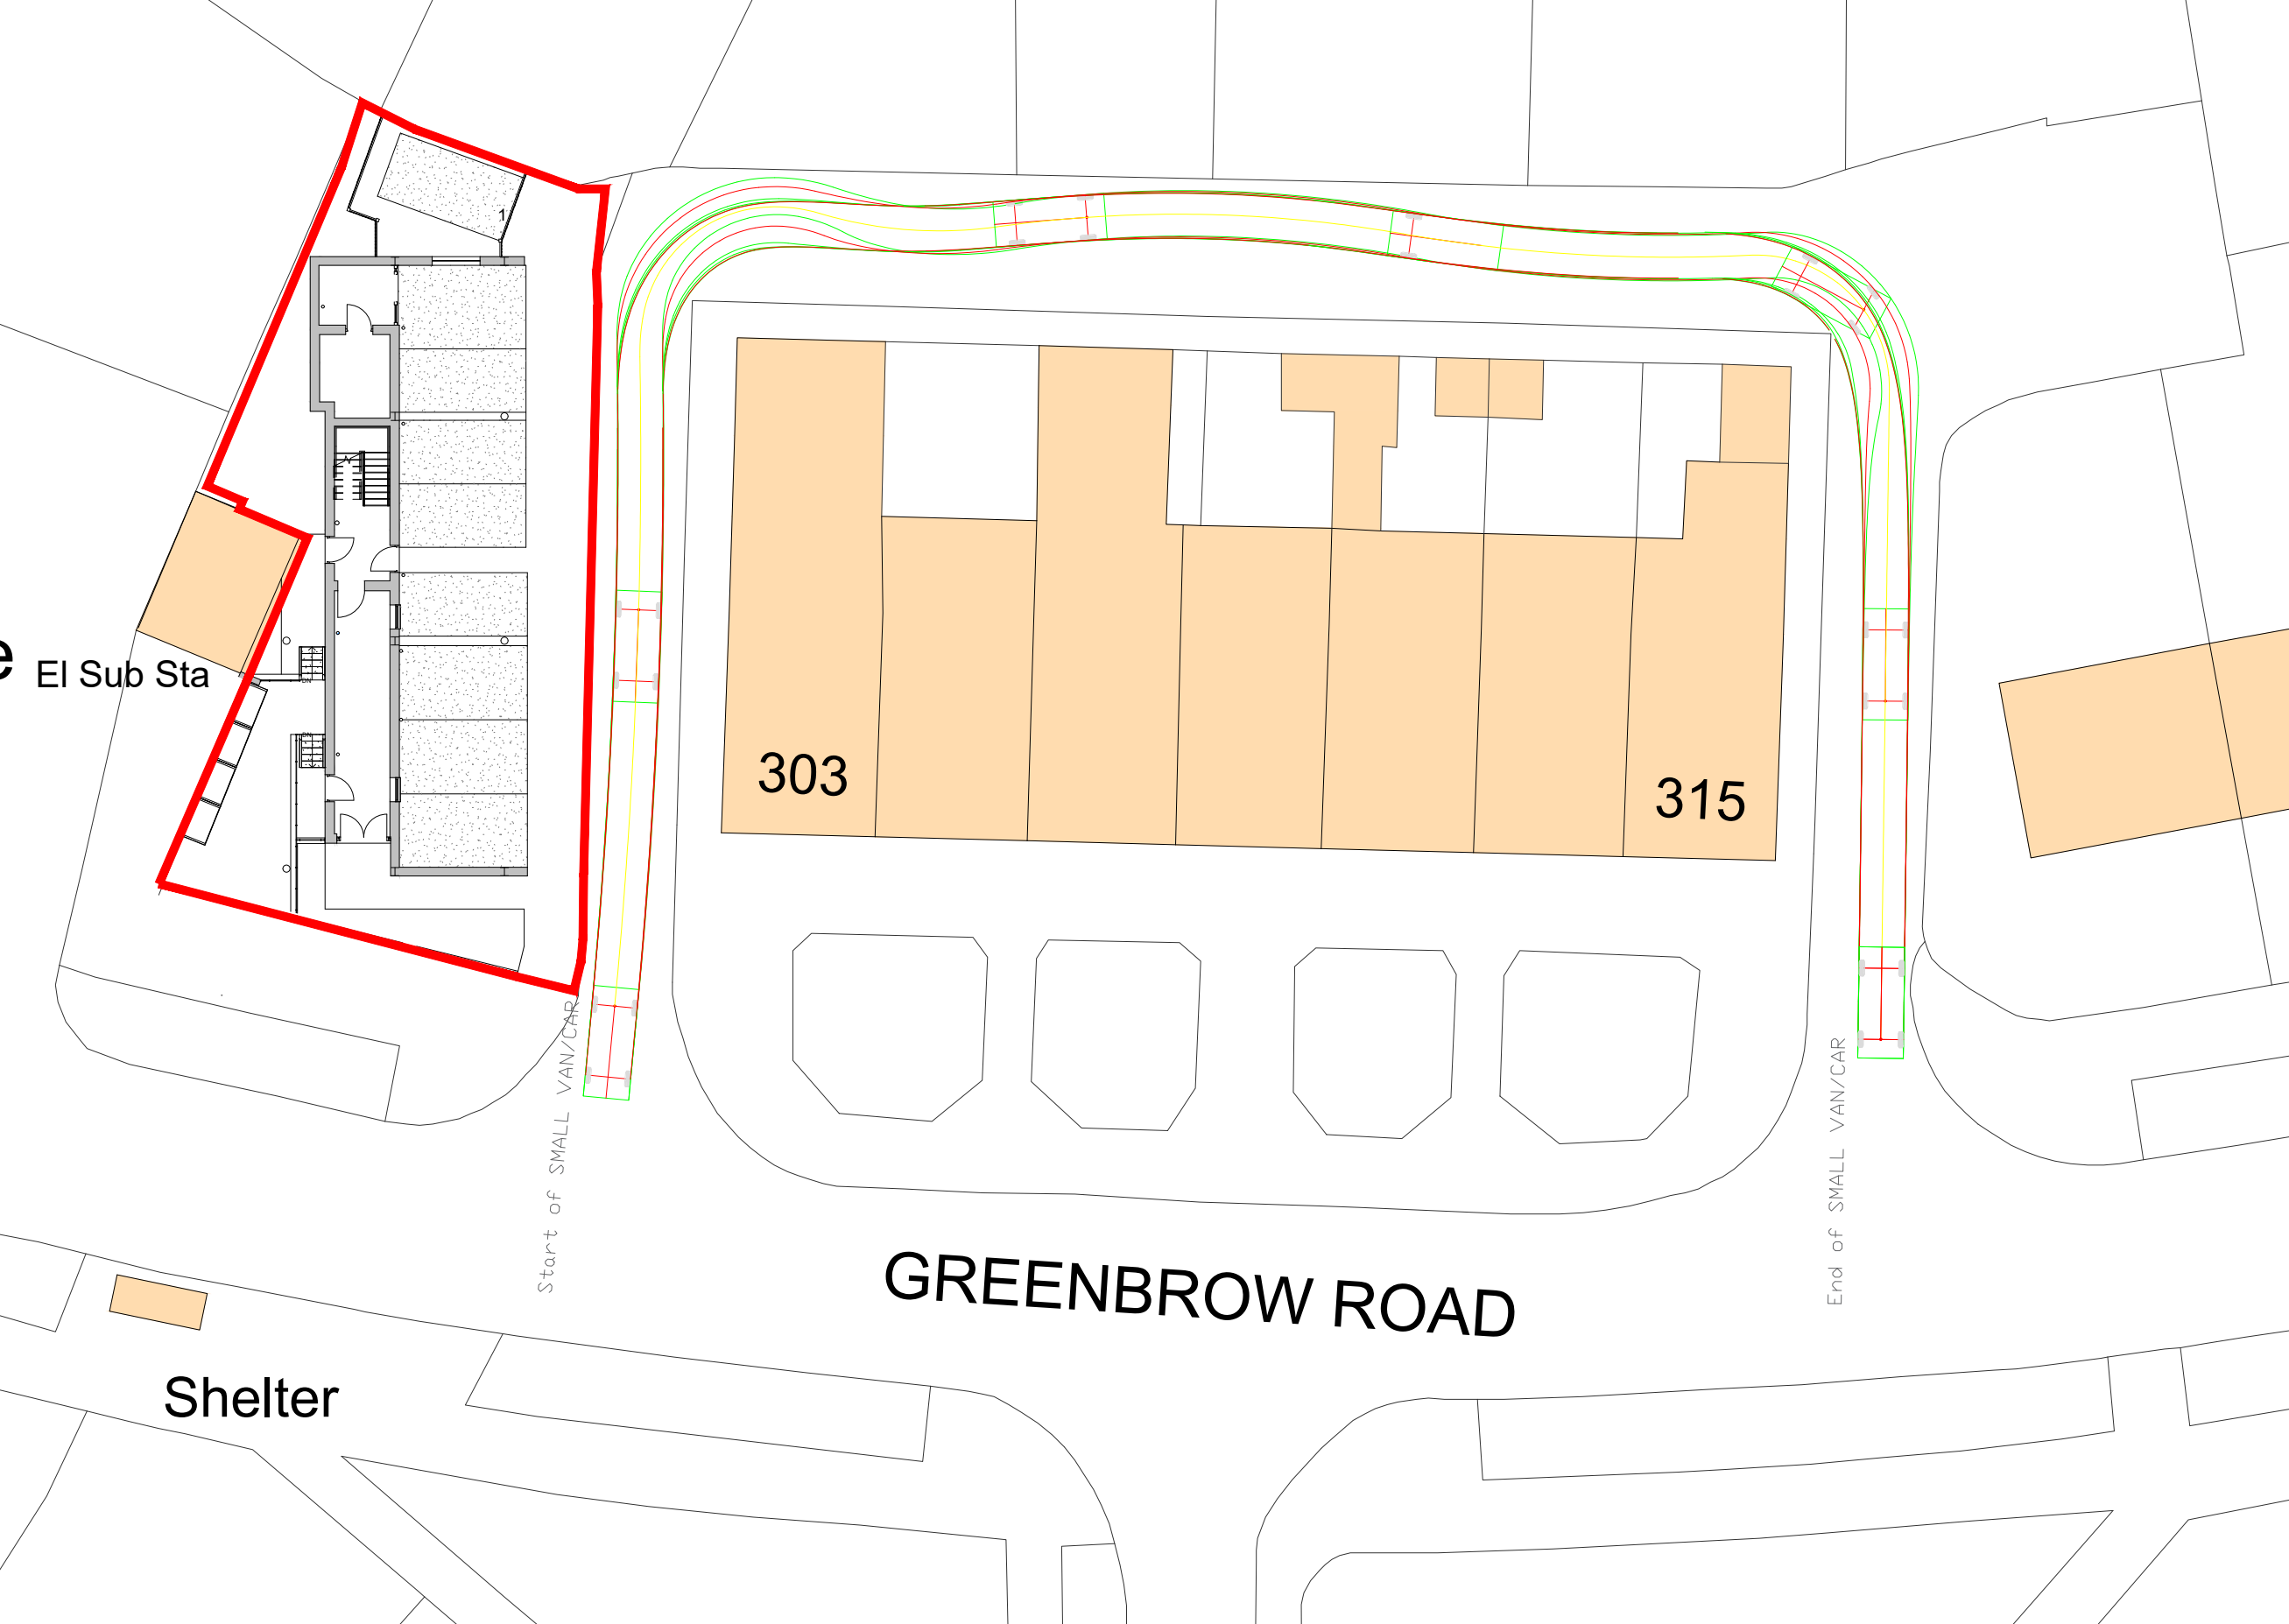

PROPOSED SITE LAYOUT - VEHICLE TRACK FOR LWB VAN

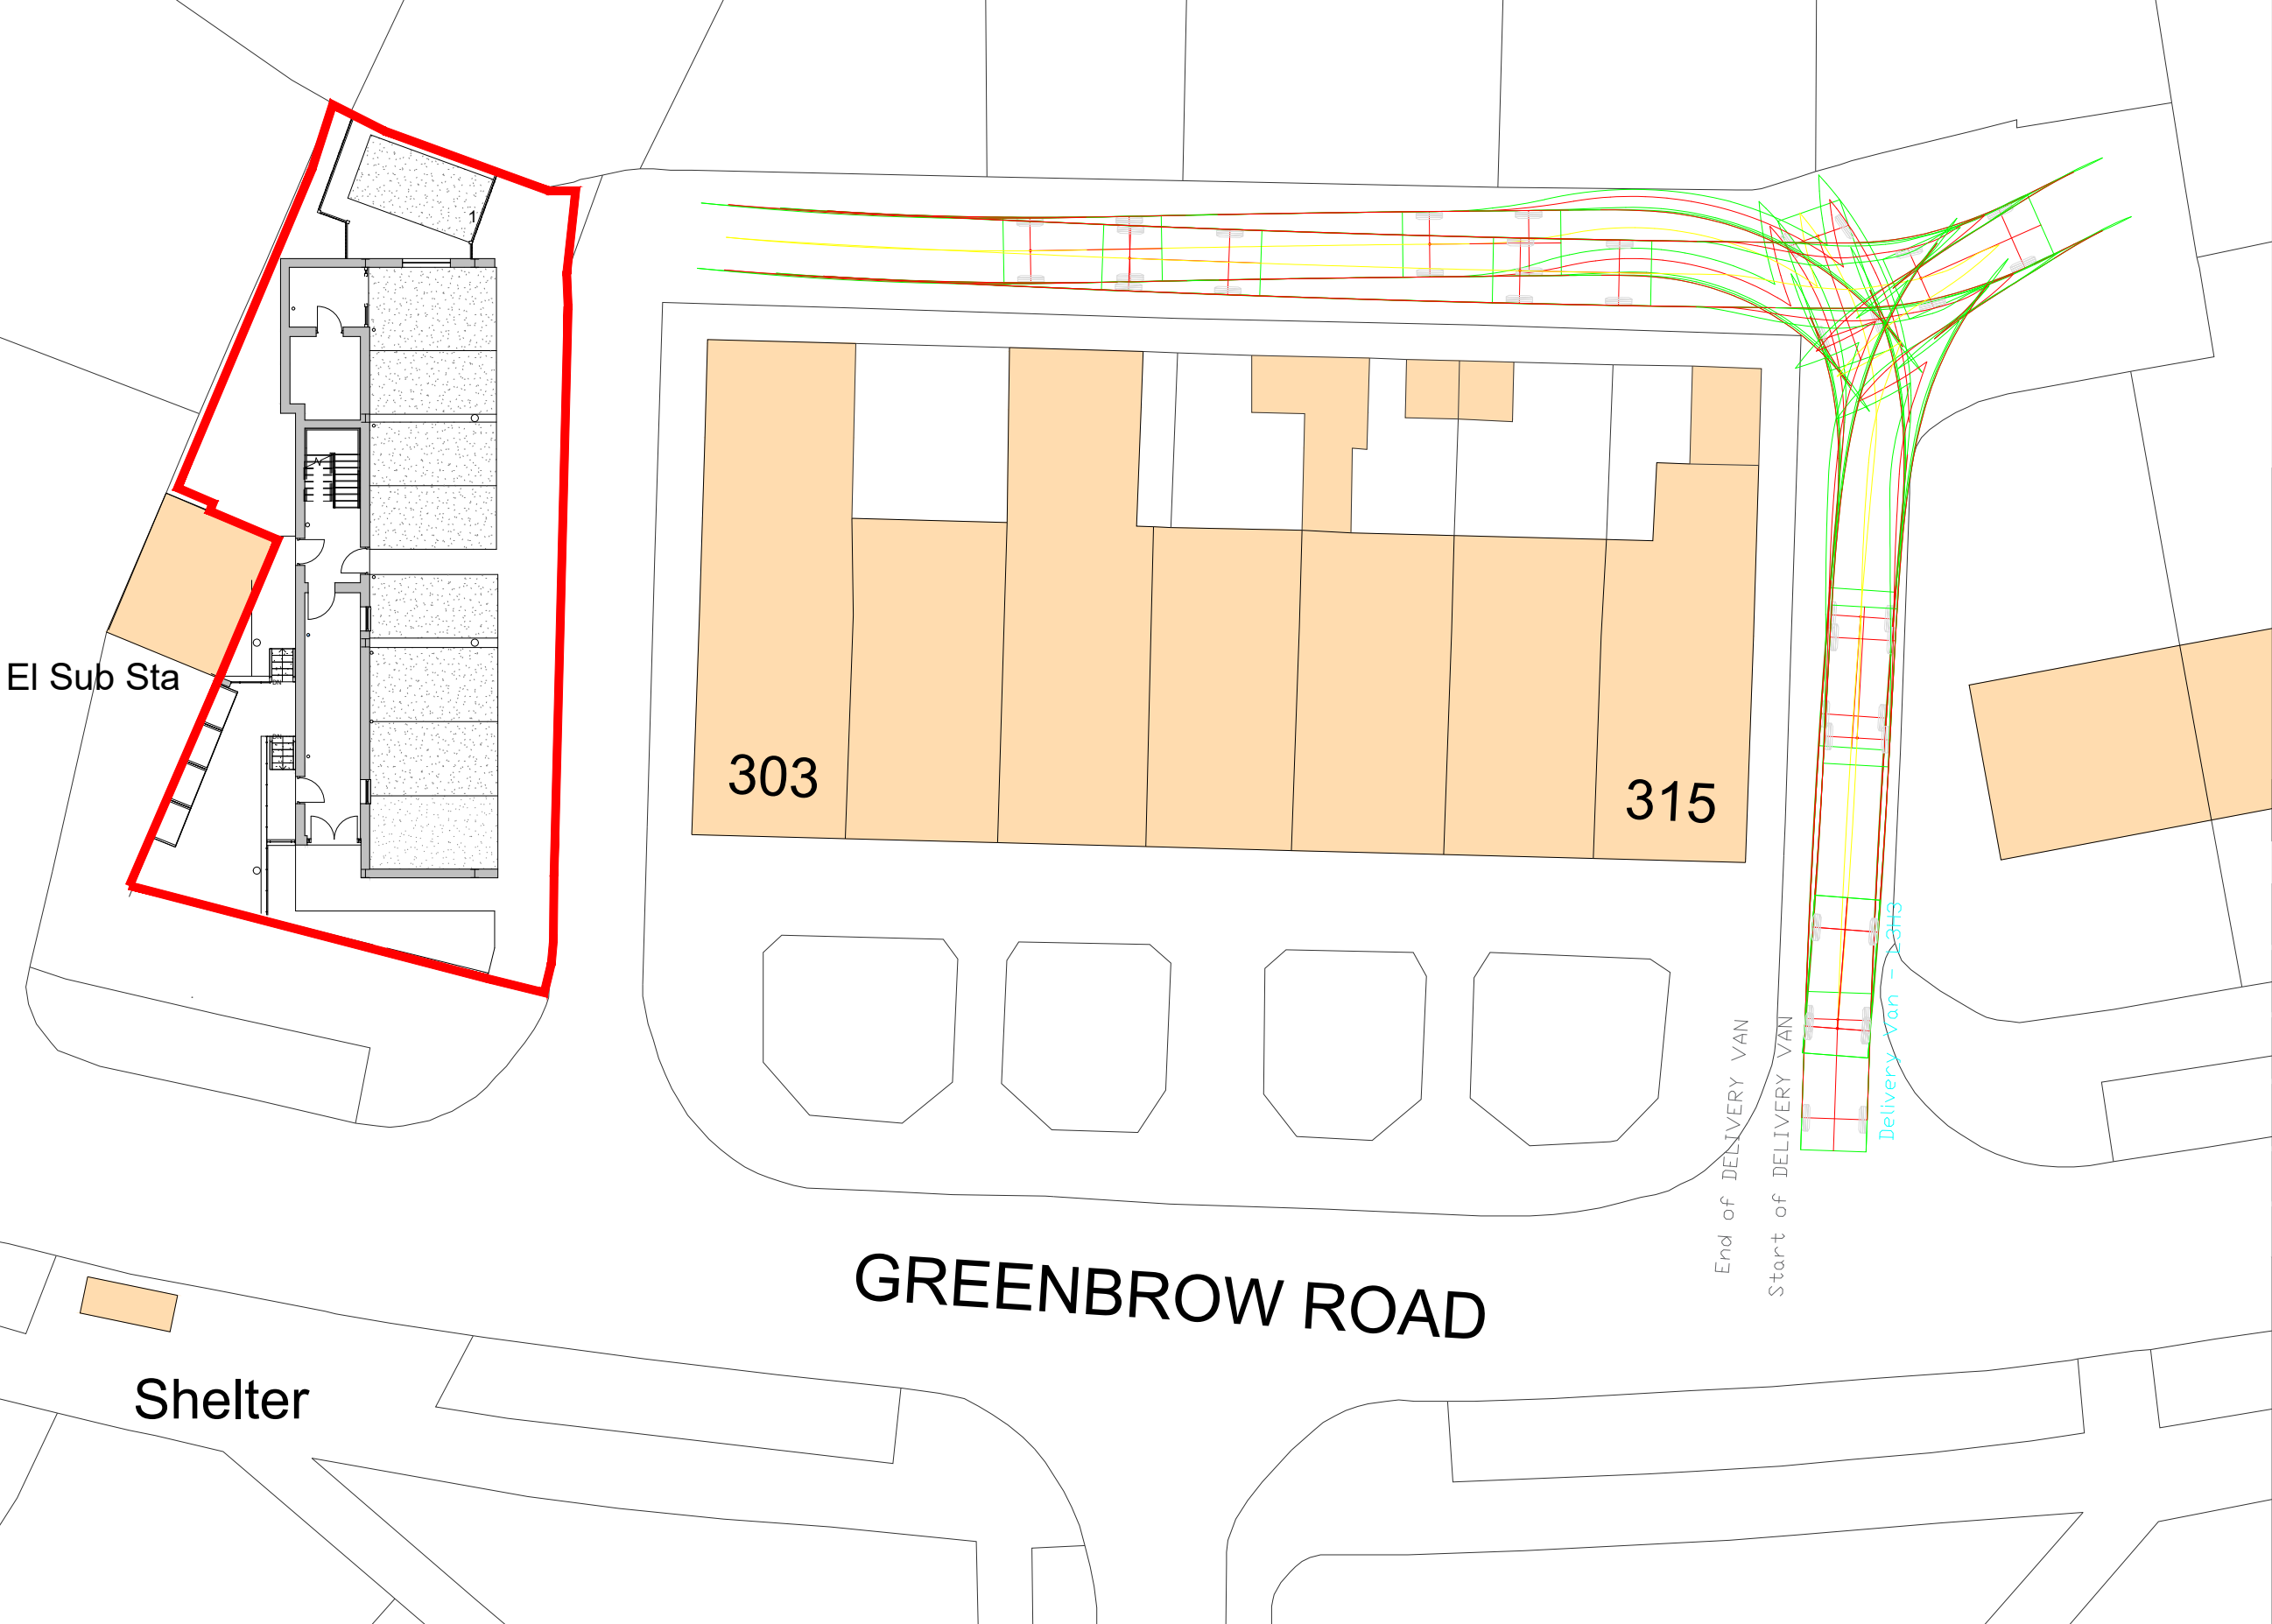

REVISION	DATE	DESCRIPTION
CLIENT: WYTHENSHAW HOUSING GROUP		
PROJECT: RESIDENTIAL DEVELOPMENT - GREENBROW ROAD		
ADDRESS: GREENBROW ROAD, WYTHENSHAW		
DRAWING TITLE: VEHICLE TRACKING TO ADJACENT SHOPS		
SCALE: 1:20		DATE: SEP 2021
DRAWING NO: GREE_21_001		
Tempus Design and Build Limited Office 1, Acorn Business Centre, Acorn Court, Leigh, WN7 3DD T 01942 676878		