



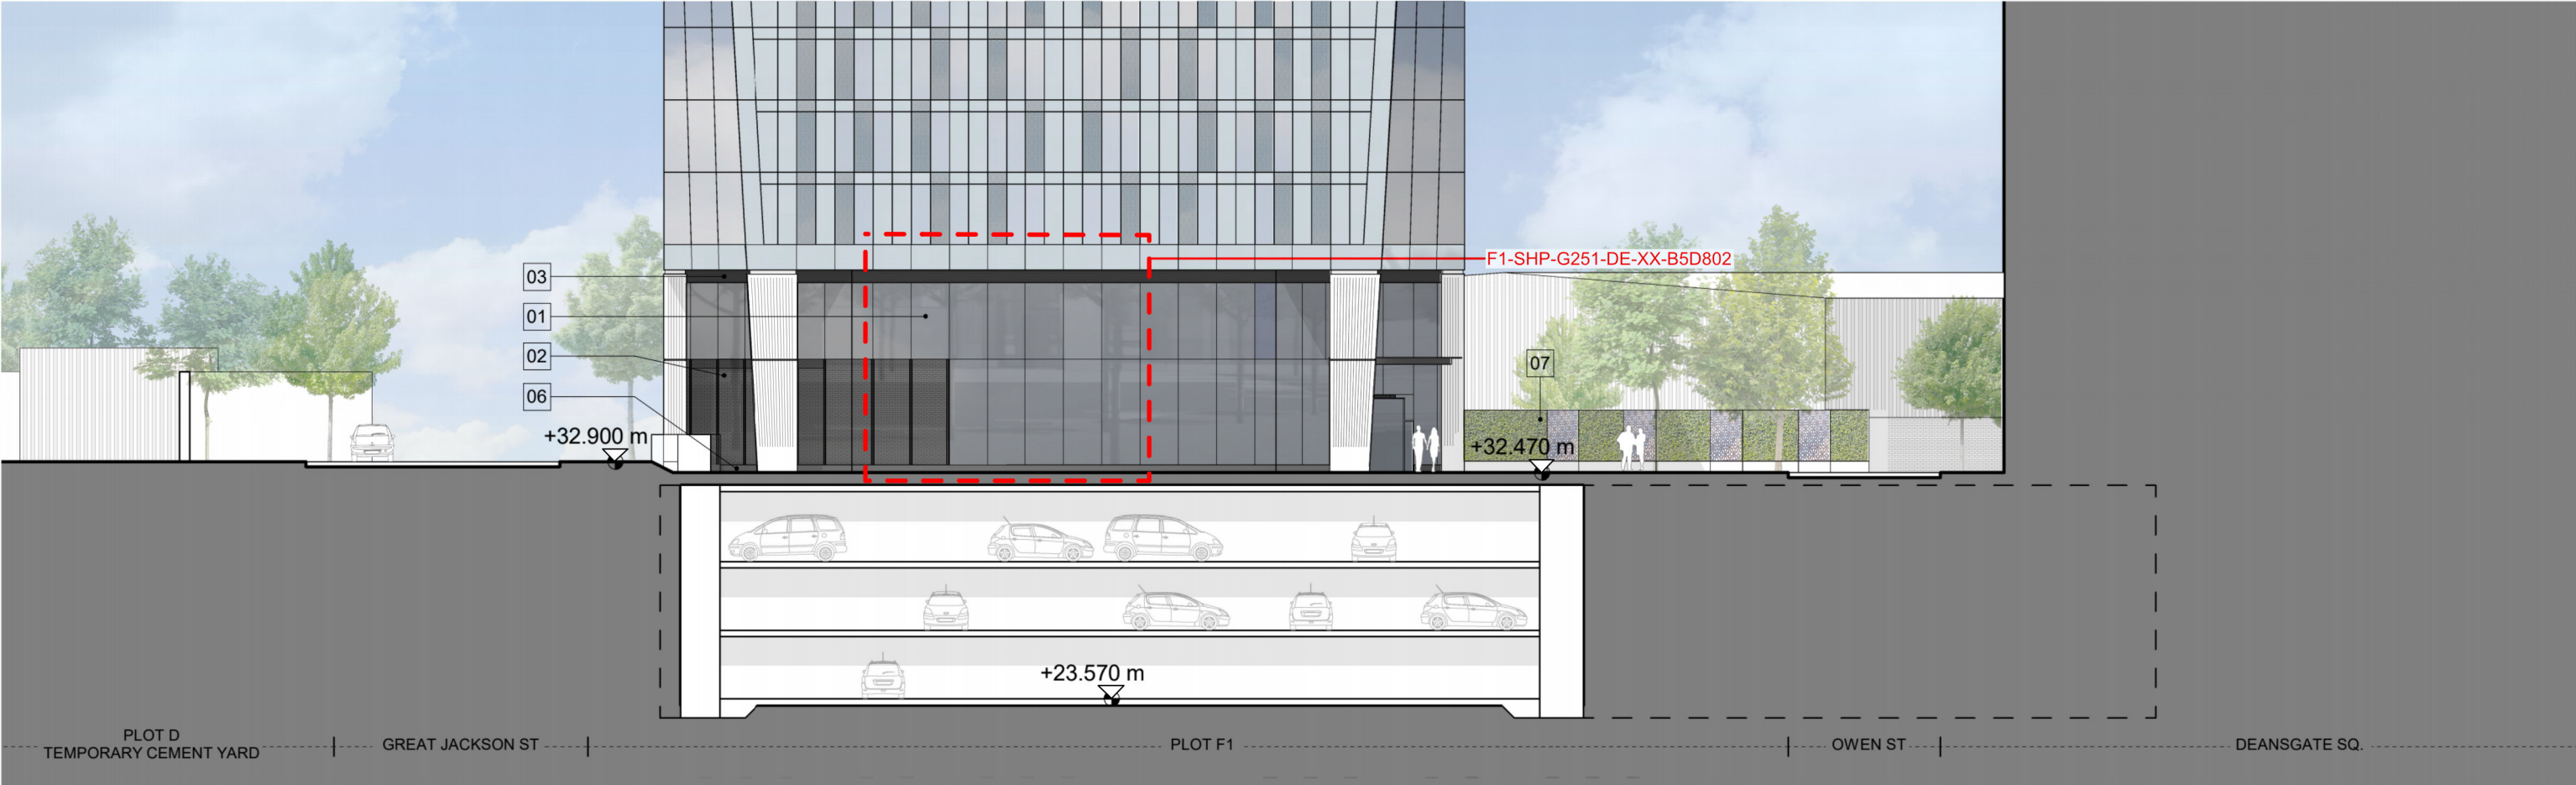

Section AA

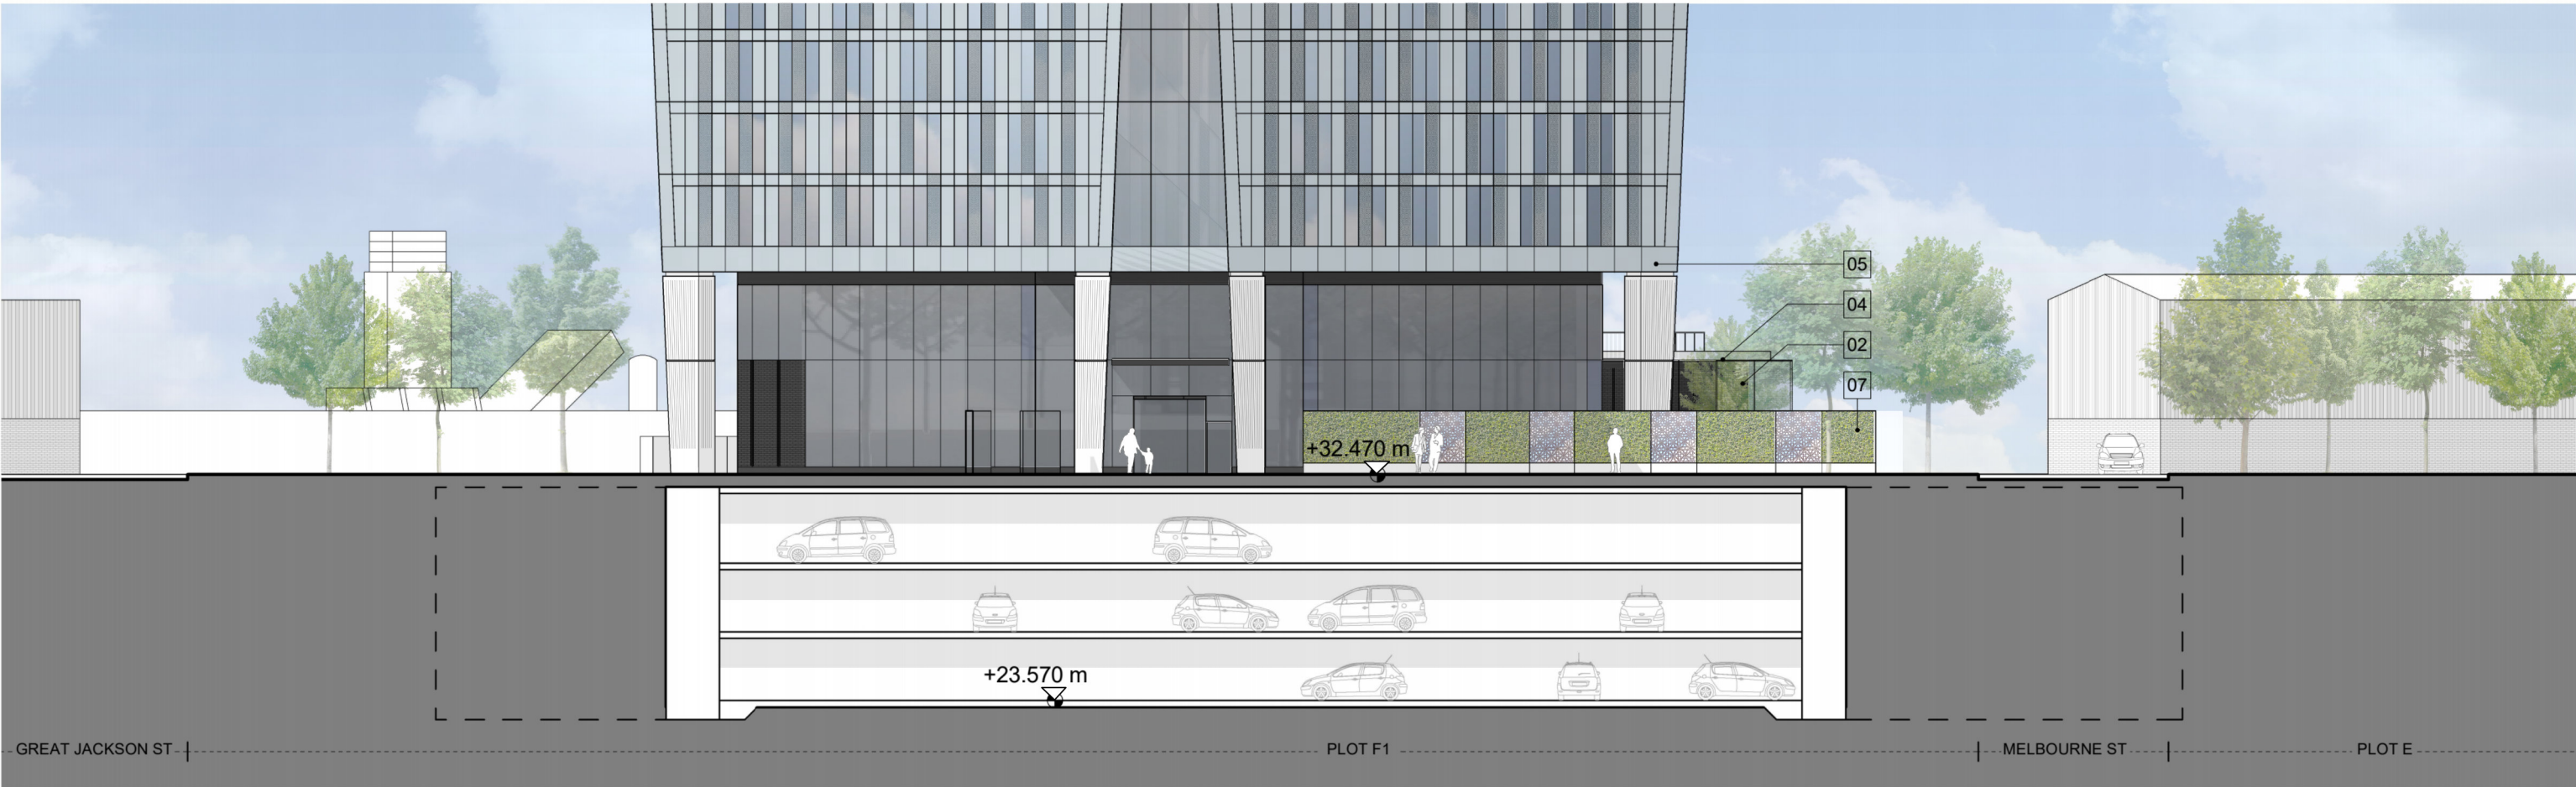

Section BB

This drawing is copyright
Do not scale off dimensions.
All dimensions to be checked on
site by contractor.
Contractor to report any
dimensional discrepancies,
errors or omissions prior to
commencing on site.

MATERIAL KEY

- 01 Uncapped glass curtain wall with up to 50% opaque units with enamelled frit coating
- 02 Feature facing brickwork - Dark grey with colour matching mortar
- 03 Aluminium louvre system - Dark grey PPC
- 04 Aluminium flashing - Dark grey PPC
- 05 Fair faced feature concrete column
- 06 Brick or PPC skirting
- 07 Garden wall - refer to landscape architect details

Key:

No	Date	Description
P01	29-10-2021	Planning Submission

Project Title
Great Jackson Street - Plot F
Manchester

Status
Planning Issue

Drawing Title
F1 - GA Elevation
Podium Elevation

Project No
10334

Scale
1:250 @ A3

SHP Drawing Code
10334-F1-SHP-G200-EL-XX-B5D801

Revision
P01

simpsonhaugh

Manchester
+44 (0)161 835 2345

London
+44 (0)20 7549 4000

0 1 2 5 10m

© SimpsonHaugh and Partners 2020