
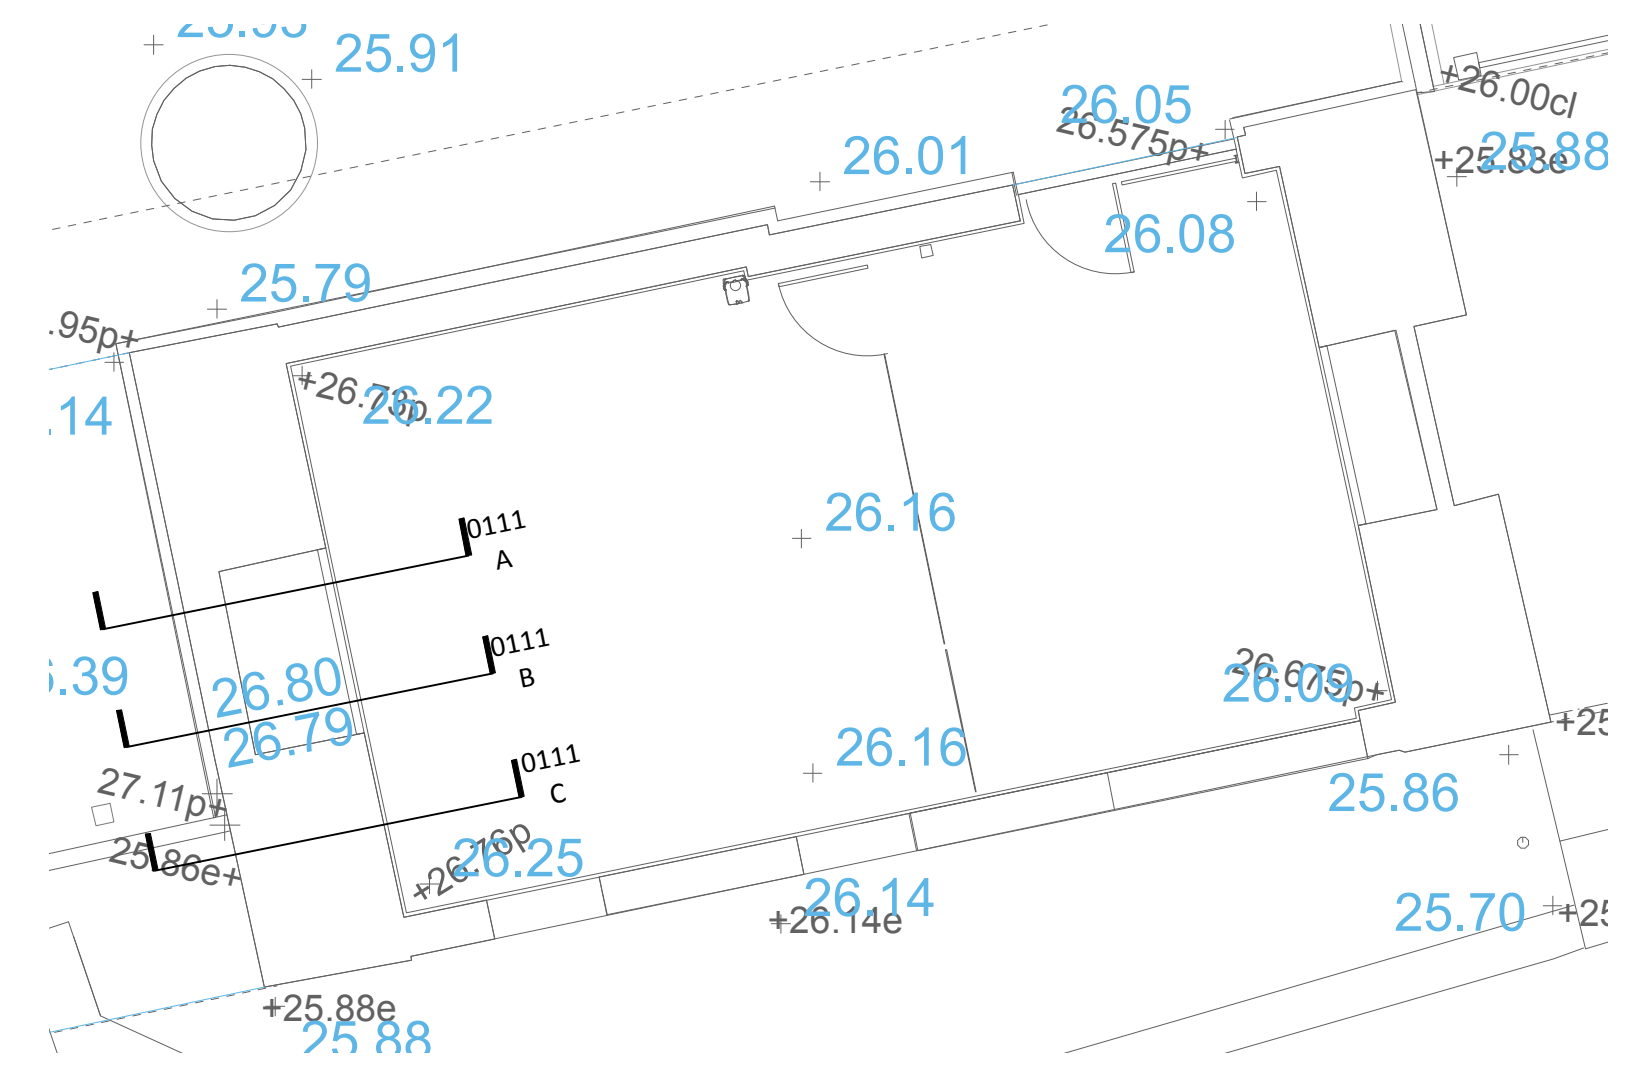
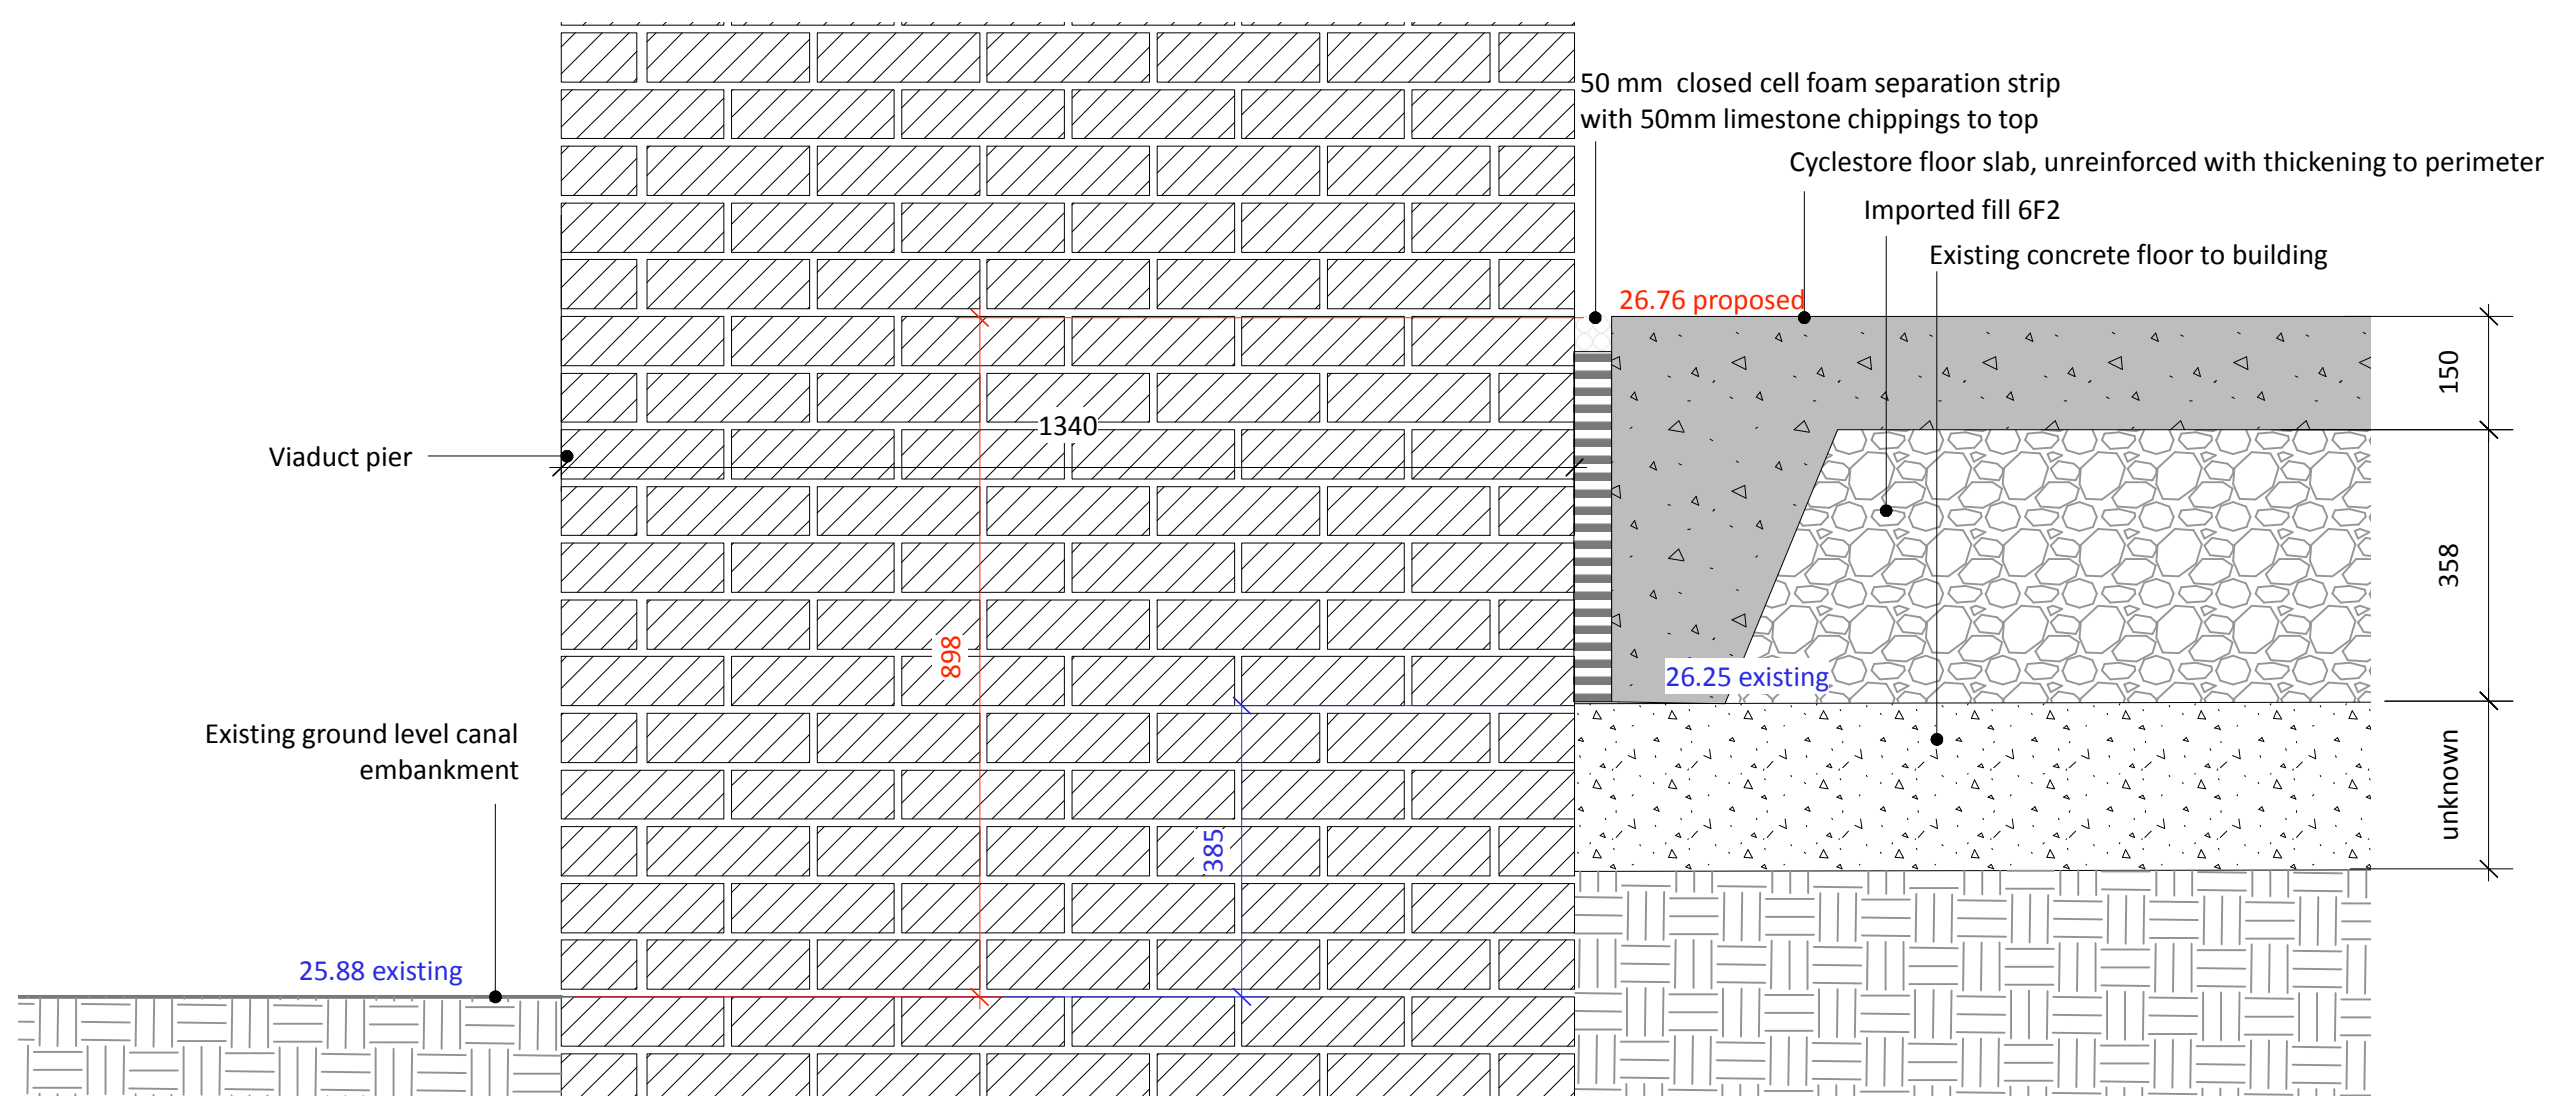
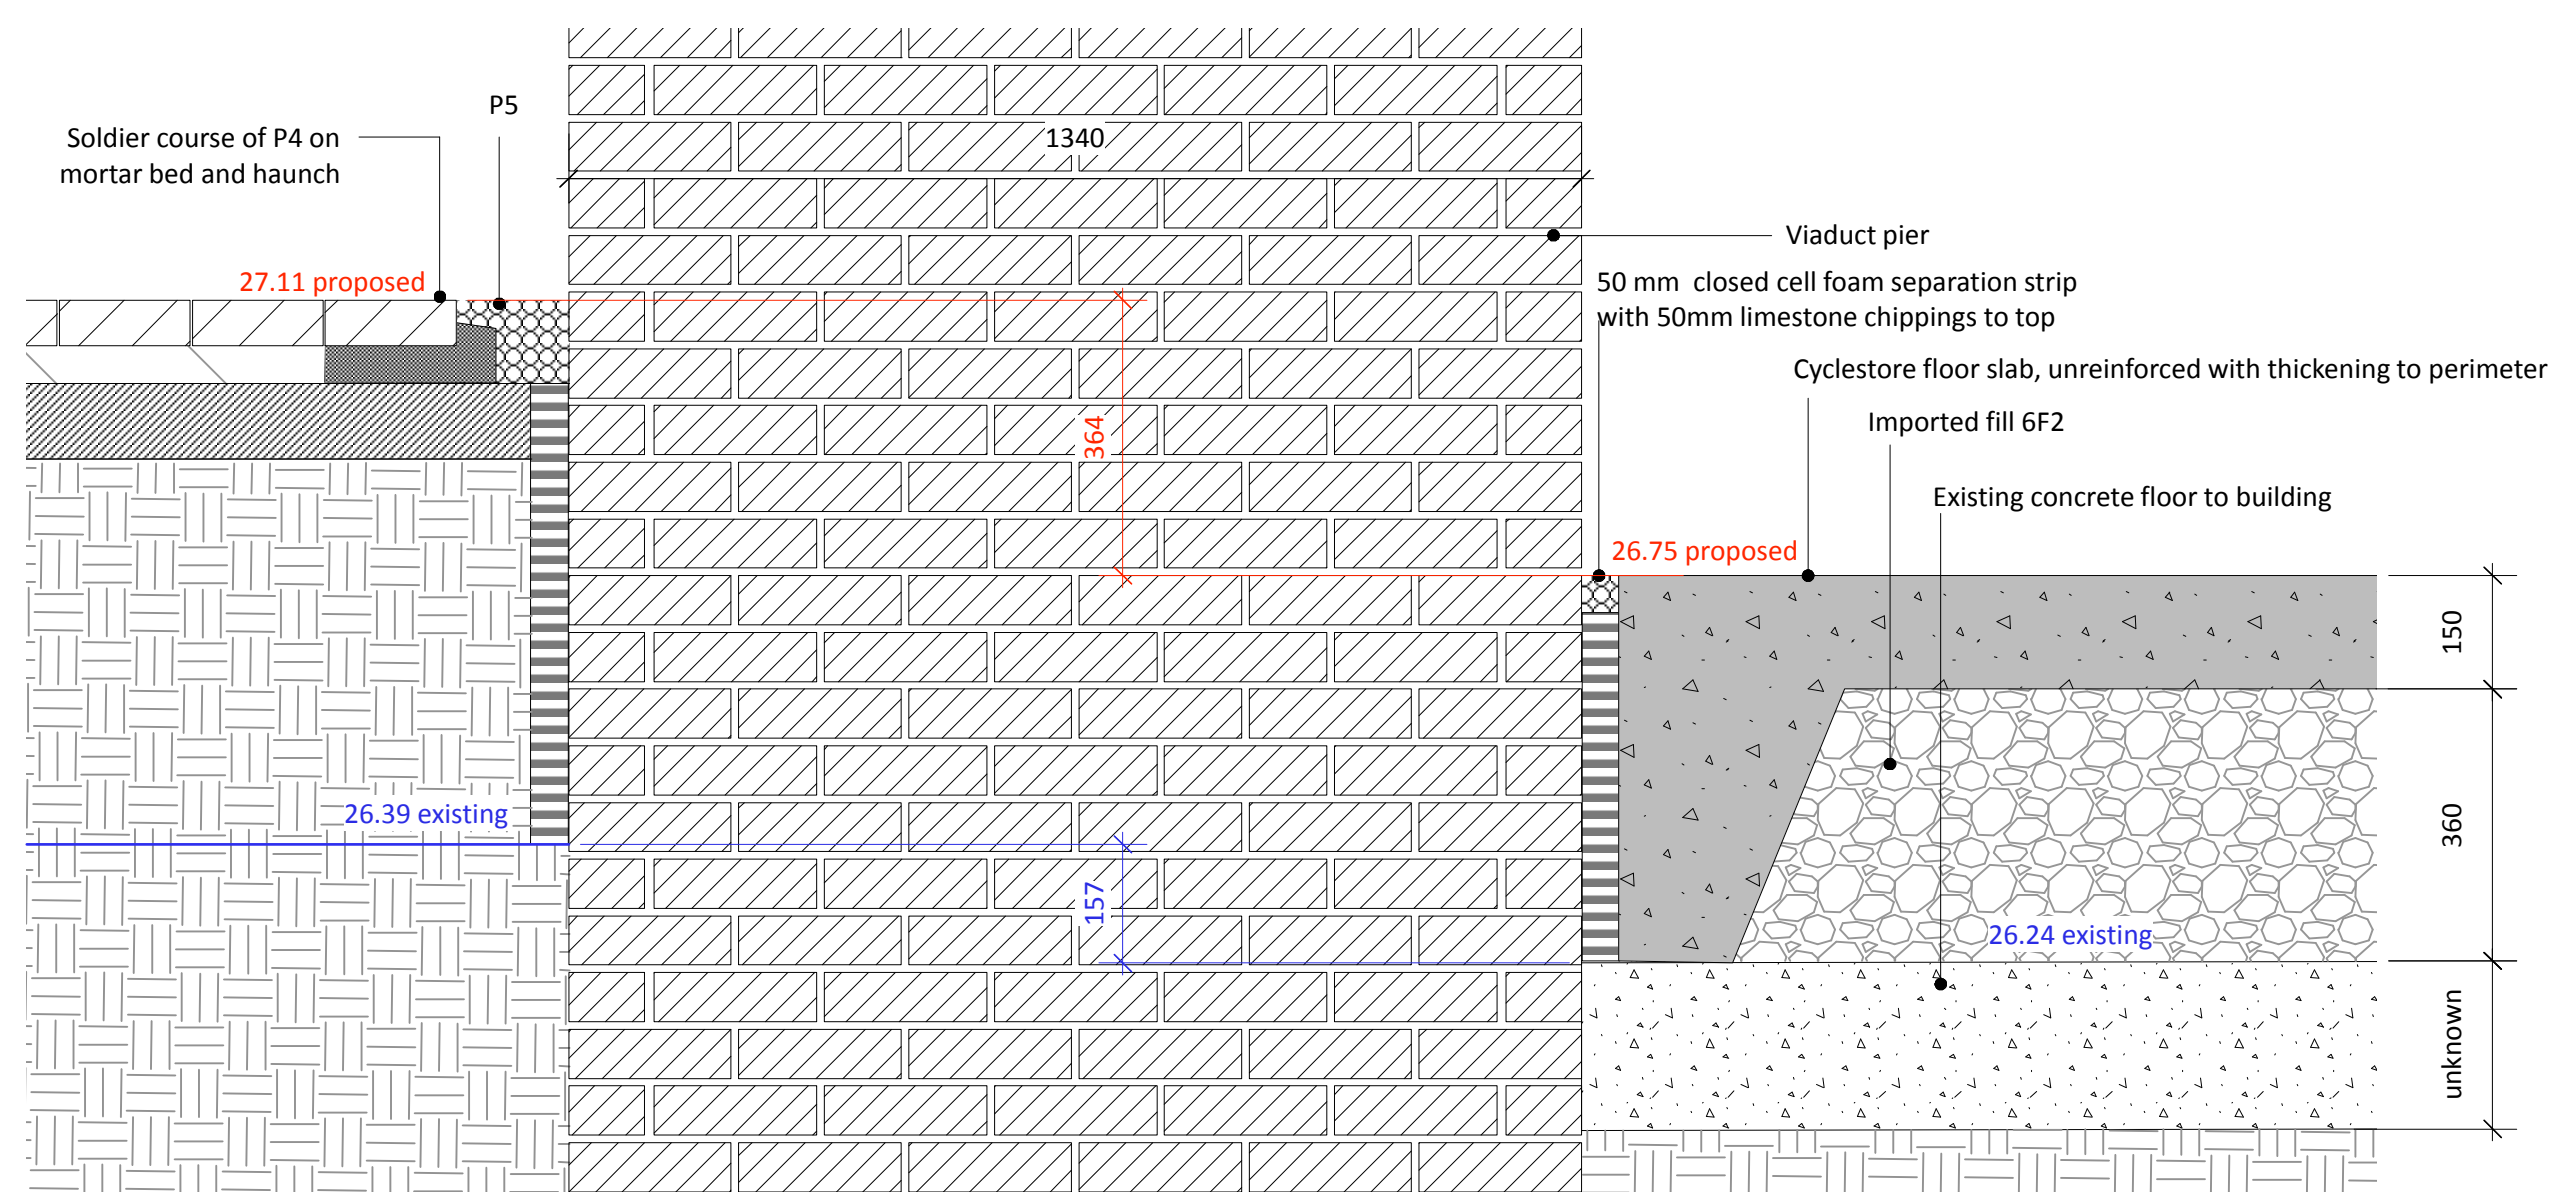


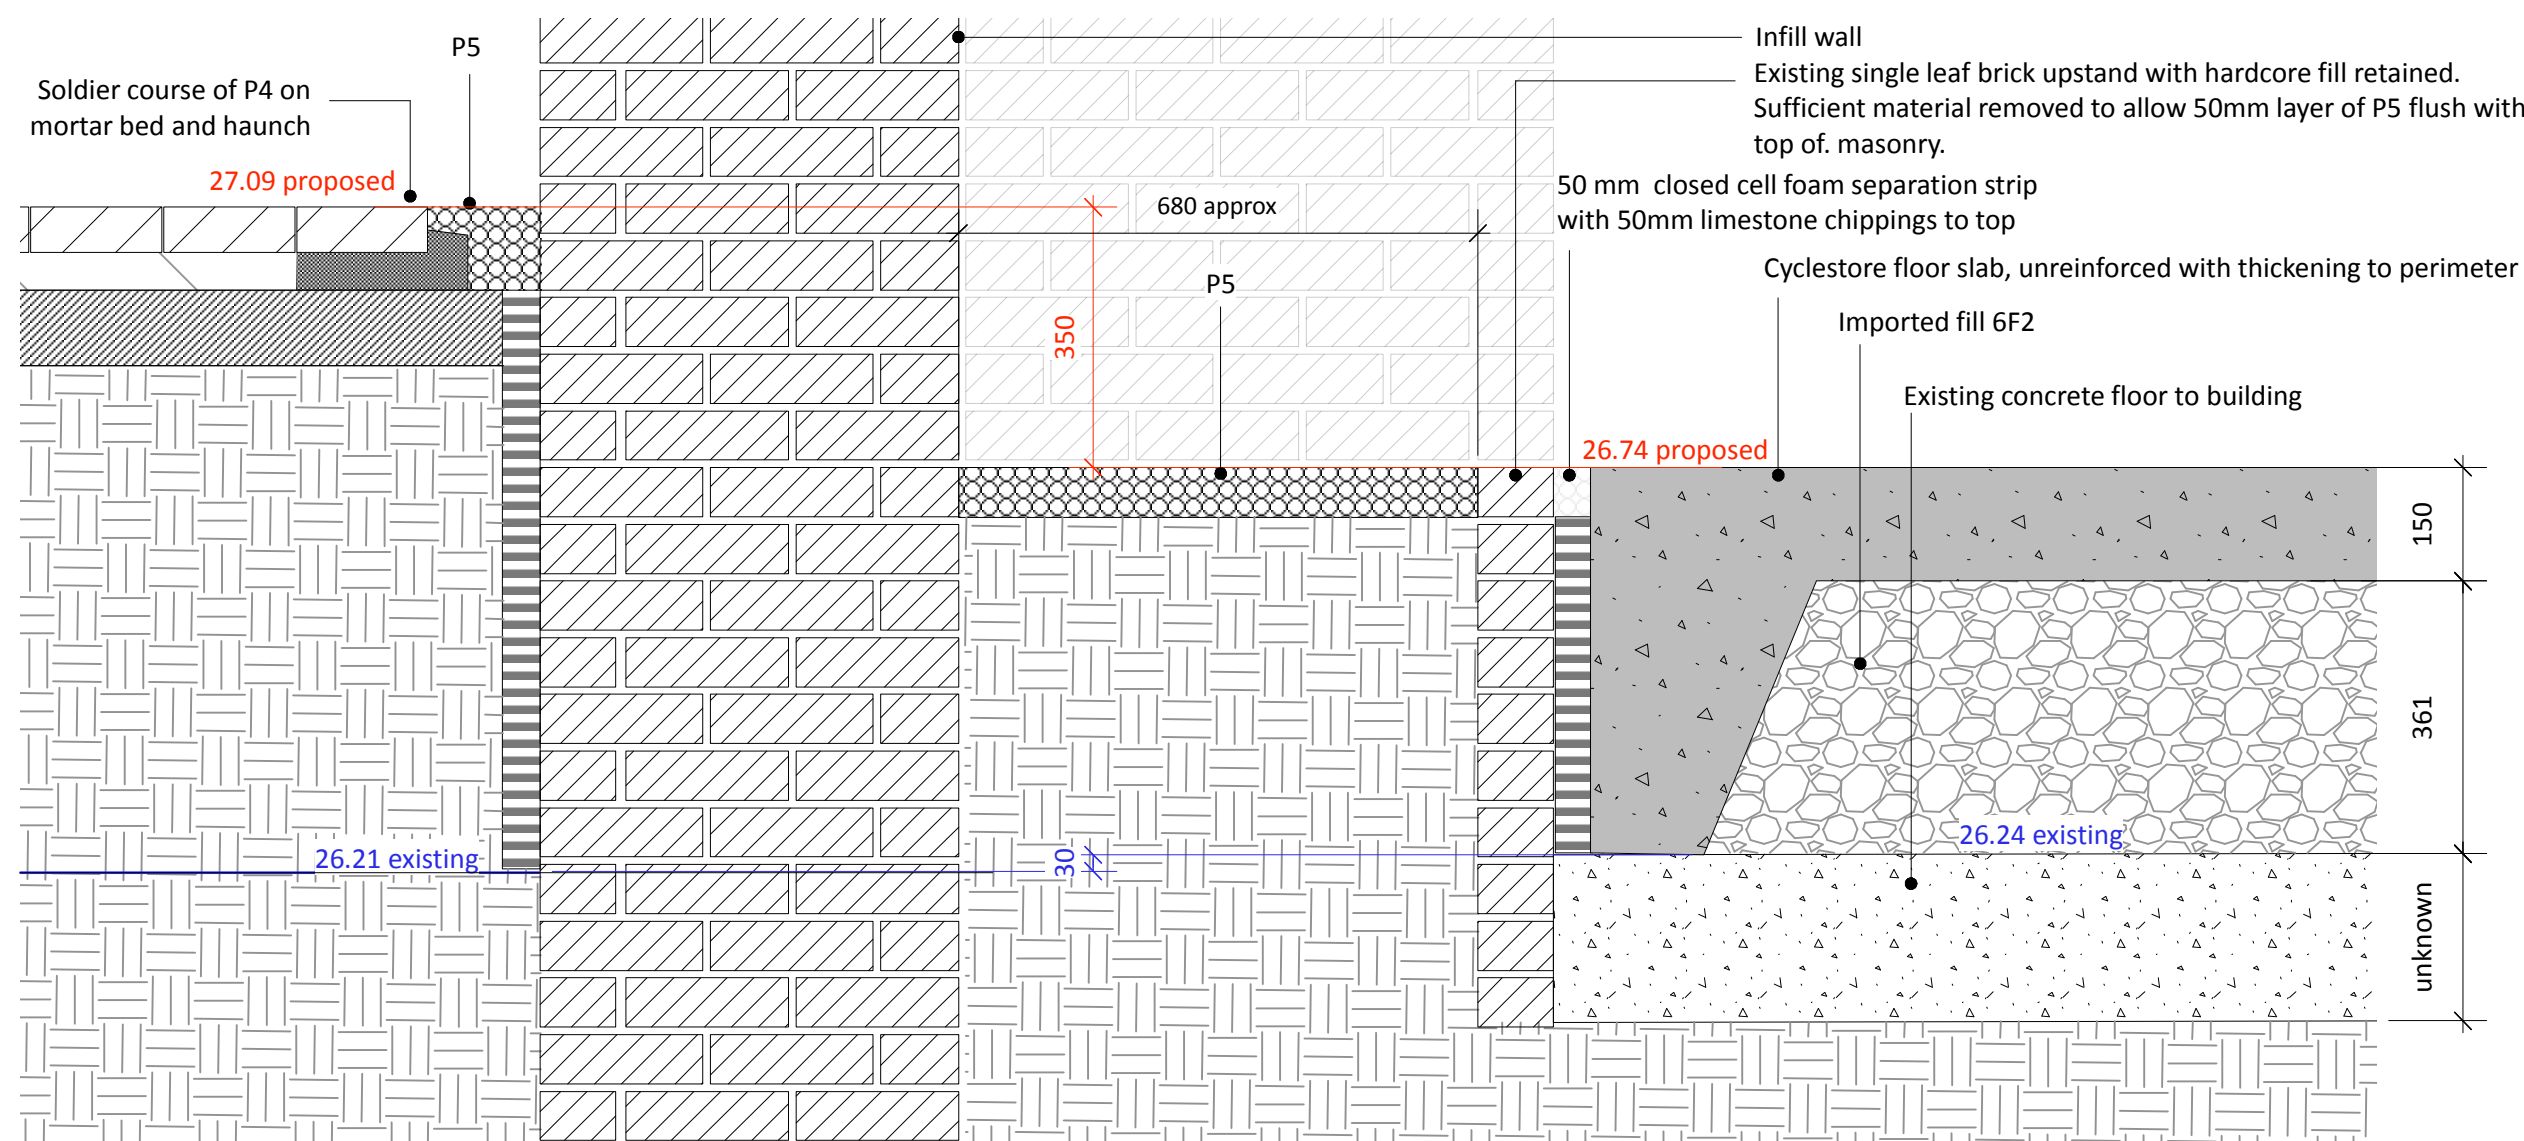

P4	Dark grey tegula type concrete block paving 60mm thick as Q24/110
P5	Loose gravel as Q23/171. To perimeter of all viaduct supports

REV R1 RD 2021-08-20 Final construction

landscape projects

31 BLACKFRIARS ROAD
SALFORD
MANCHESTER
M3 7AQ
+44 (0) 161 839 8336
www.landscapeprojects.co.uk
post@landscapeprojects.co.uk

JOB TITLE Potato Wharf 3&4

LOCATION Manchester

CLIENT **Lendlease**

TITLE Cyclestore Sections

SCALE 1:10 @ A1

STATUS Final Construction

DATE 2021-07-12

DRAWN RD

CHECKED NS

REFERENCE 254173-LPP-90-SW-L00-DSE-L-0111 REV R1

© All information contained within this document remains copyright of Landscape Projects Ltd. and shall not be reproduced without prior consent.

(1) Do not scale from this drawing - use written dimensions only. (2) All dimensions are in millimeters unless noted. (3) All dimensions shall be verified on site before proceeding with the work. (4) Contractor to report and discrepancies or errors before proceeding on site. (5) Landscape Projects shall be notified of any discrepancies. (6) Engineer to specify all sub-bases. Any below ground construction is indicative.

