


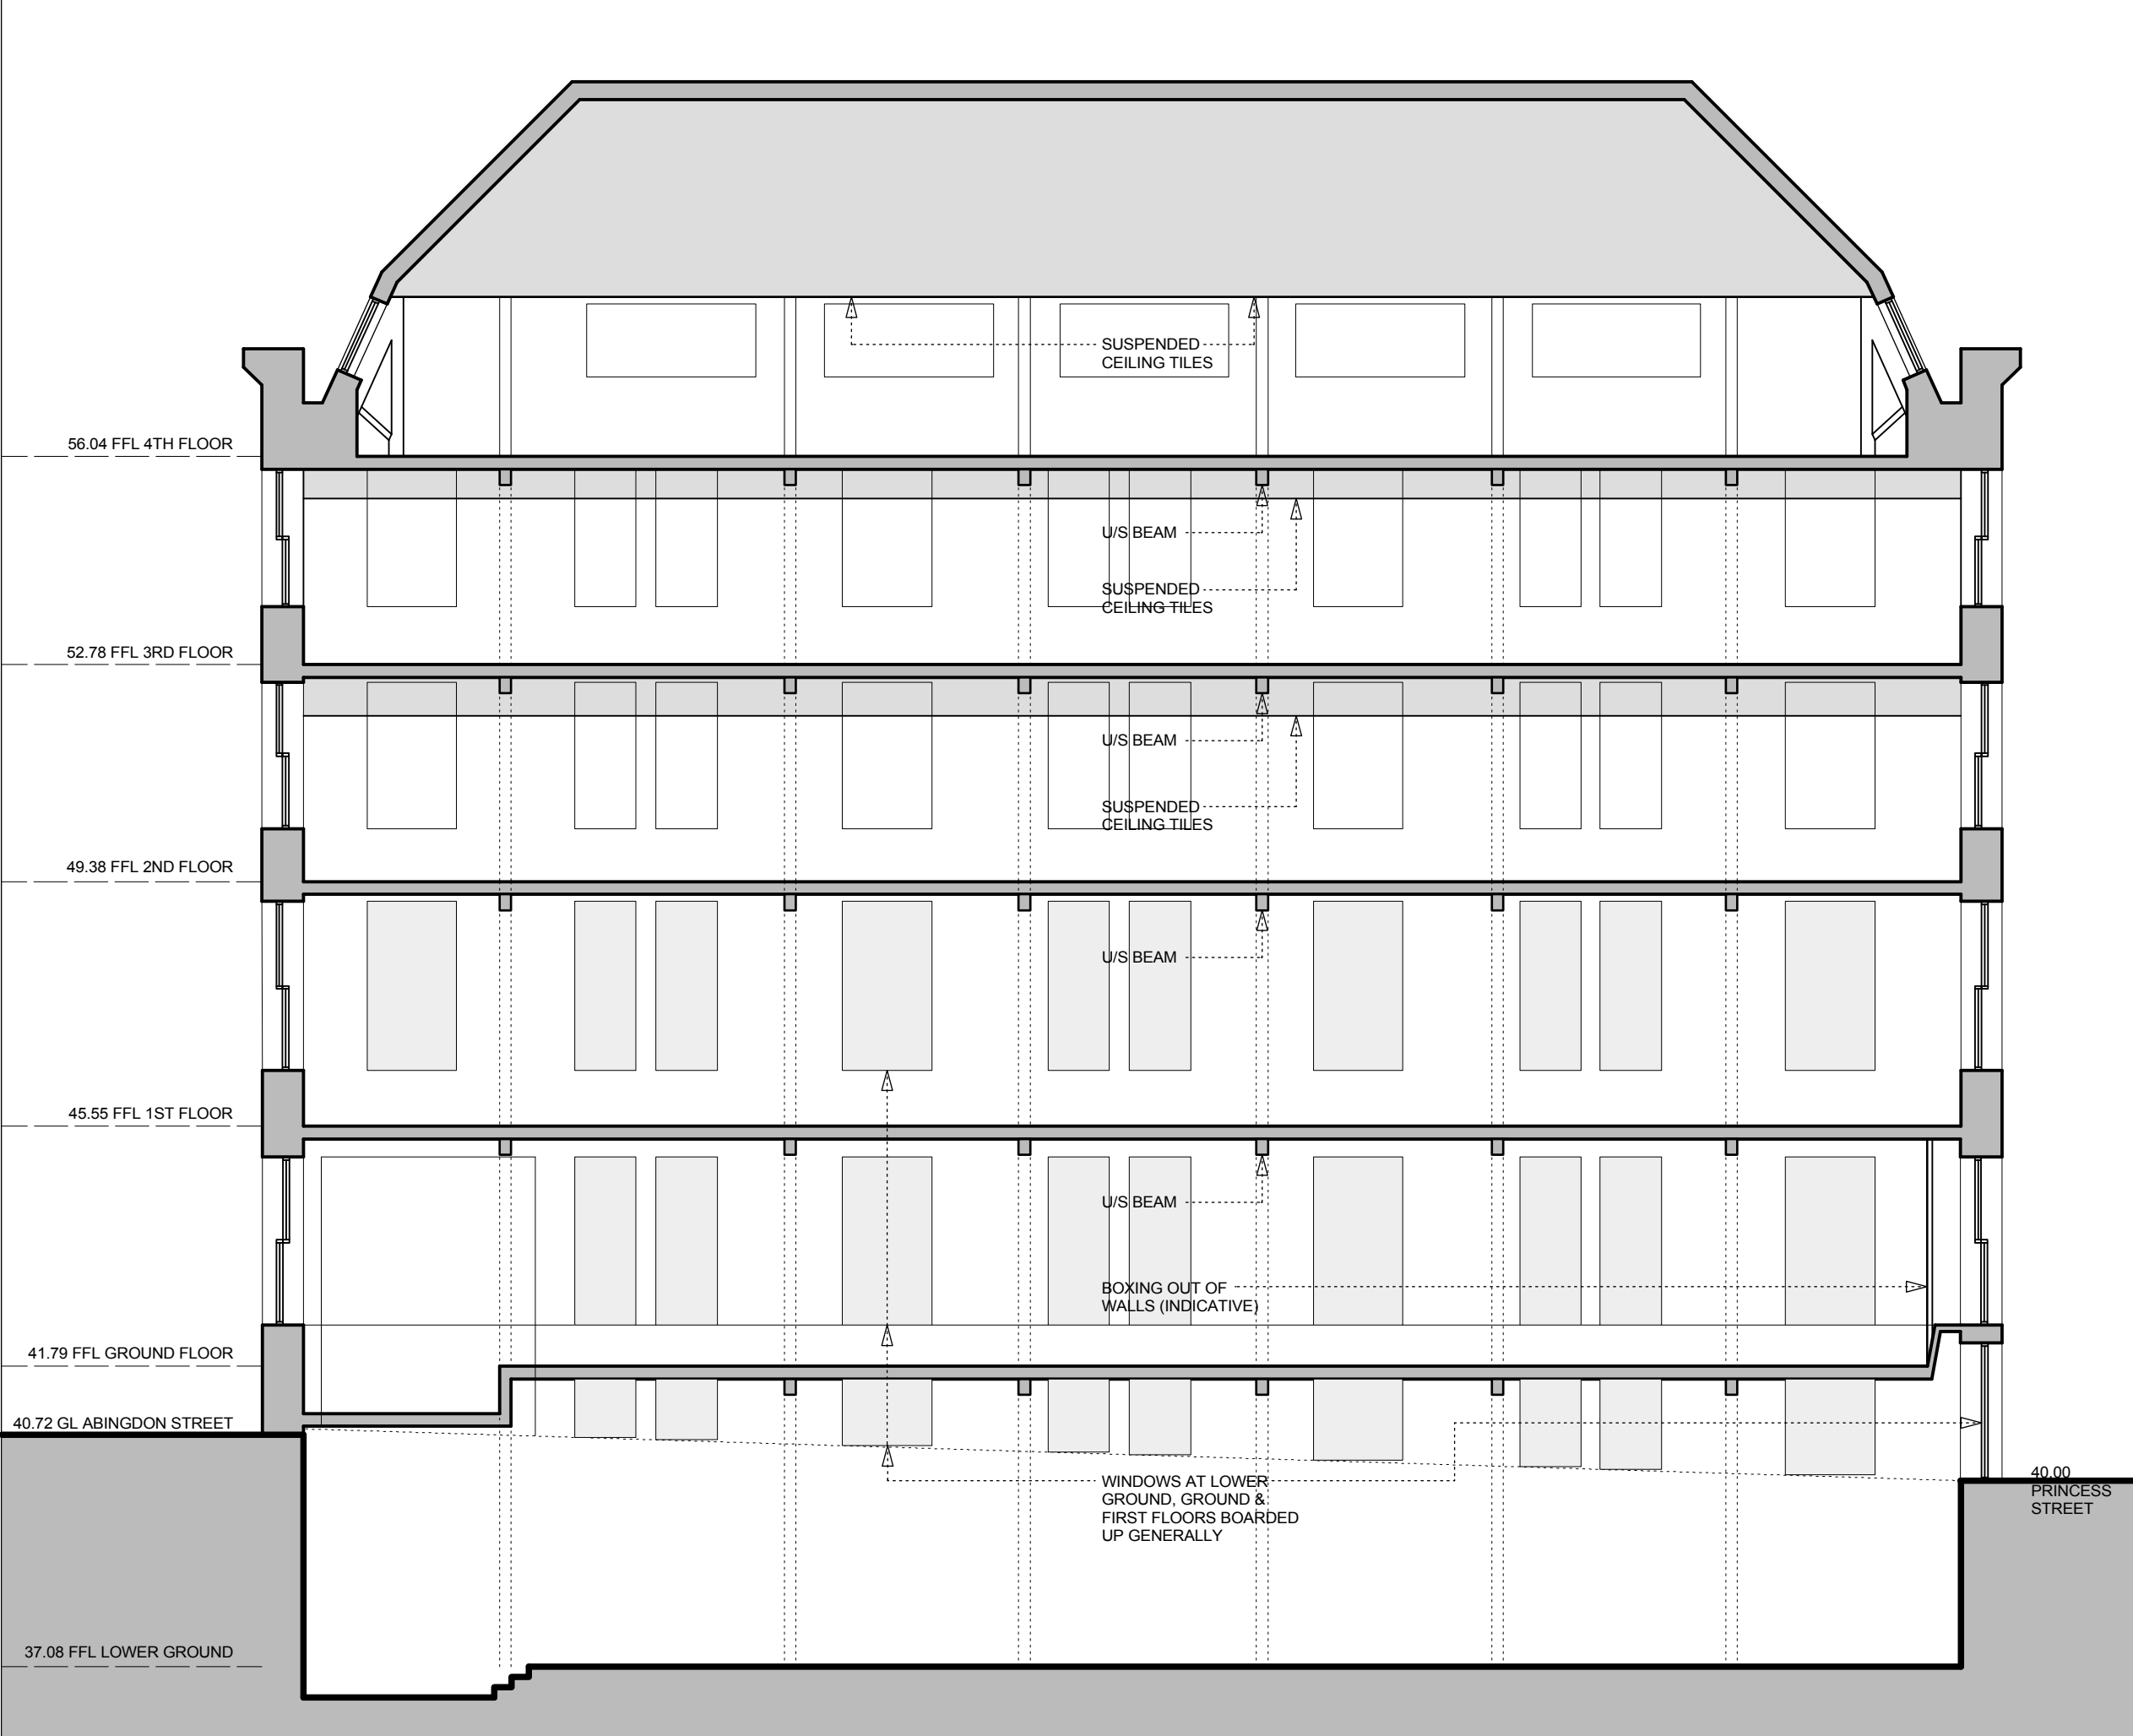

© BOWKER SADLER PARTNERSHIP LIMITED
THIS DRAWING IS THE SUBJECT OF COPYRIGHT WHICH VESTS IN BOWKER SADLER PARTNERSHIP LIMITED. IT IS AN INFRINGEMENT OF COPYRIGHT TO REPRODUCE THIS DRAWING, BY WHATEVER MEANS, INCLUDING ELECTRONIC, WITHOUT THE EXPRESS WRITTEN CONSENT OF BOWKER SADLER PARTNERSHIP LIMITED WHICH RESERVES ALL ITS RIGHTS
BOWKER SADLER PARTNERSHIP LIMITED ASSERTS ITS RIGHTS TO BE IDENTIFIED AS THE AUTHOR OF THIS DESIGN

DRAWING NOT TO BE SCALED.
REPORT ERRORS & OMISSIONS TO ARCHITECT.
CHECK ALL DIMENSIONS ON SITE
DRAWING TO BE READ IN CONJUNCTION WITH THE HEALTH AND SAFETY PLAN AND ALL RELEVANT RISK ASSESSMENTS

BASED UPON OCCUPEYE LTD
MEASURED SURVEY RECEIVED
25.03.2019 VIA LAMBERT SMITH
HAMPTON

REV	DATE	DRN	CHKD.	
PROJECT				
PRINCESS HOUSE 105-107 PRINCESS STREET MANCHESTER				
CLIENT				
				
DRAWING				
EXISTING CROSS SECTION B-B				
SCALE	SHEET SIZE	DRAWN	CHECKED	DATE
1:100	@ A3	DAL	CL	MAR 19
BOWKER SADLER ARCHITECTURE				
A: Hatherlow House, Hatherlow, Romiley, Stockport SK6 3DY				
T: 0161 406 7333				
E: bsp@bowker-sadler.co.uk				
W: www.bowker-sadler.co.uk				
JOB No		DRAWING No		REVISION
18-094		1017		
STATUS				
PLANNING				