


DO NOT SCALE OFF THIS DRAWING

ONLY DIMENSIONS ARE TO BE TAKEN FROM THIS DRAWING
ALL CONTRACTORS MUST VISIT THE SITE AND BE RESPONSIBLE FOR
TAKING AND CHECKING ALL DIMENSIONS RELATIVE TO THEIR WORK


NOTES |

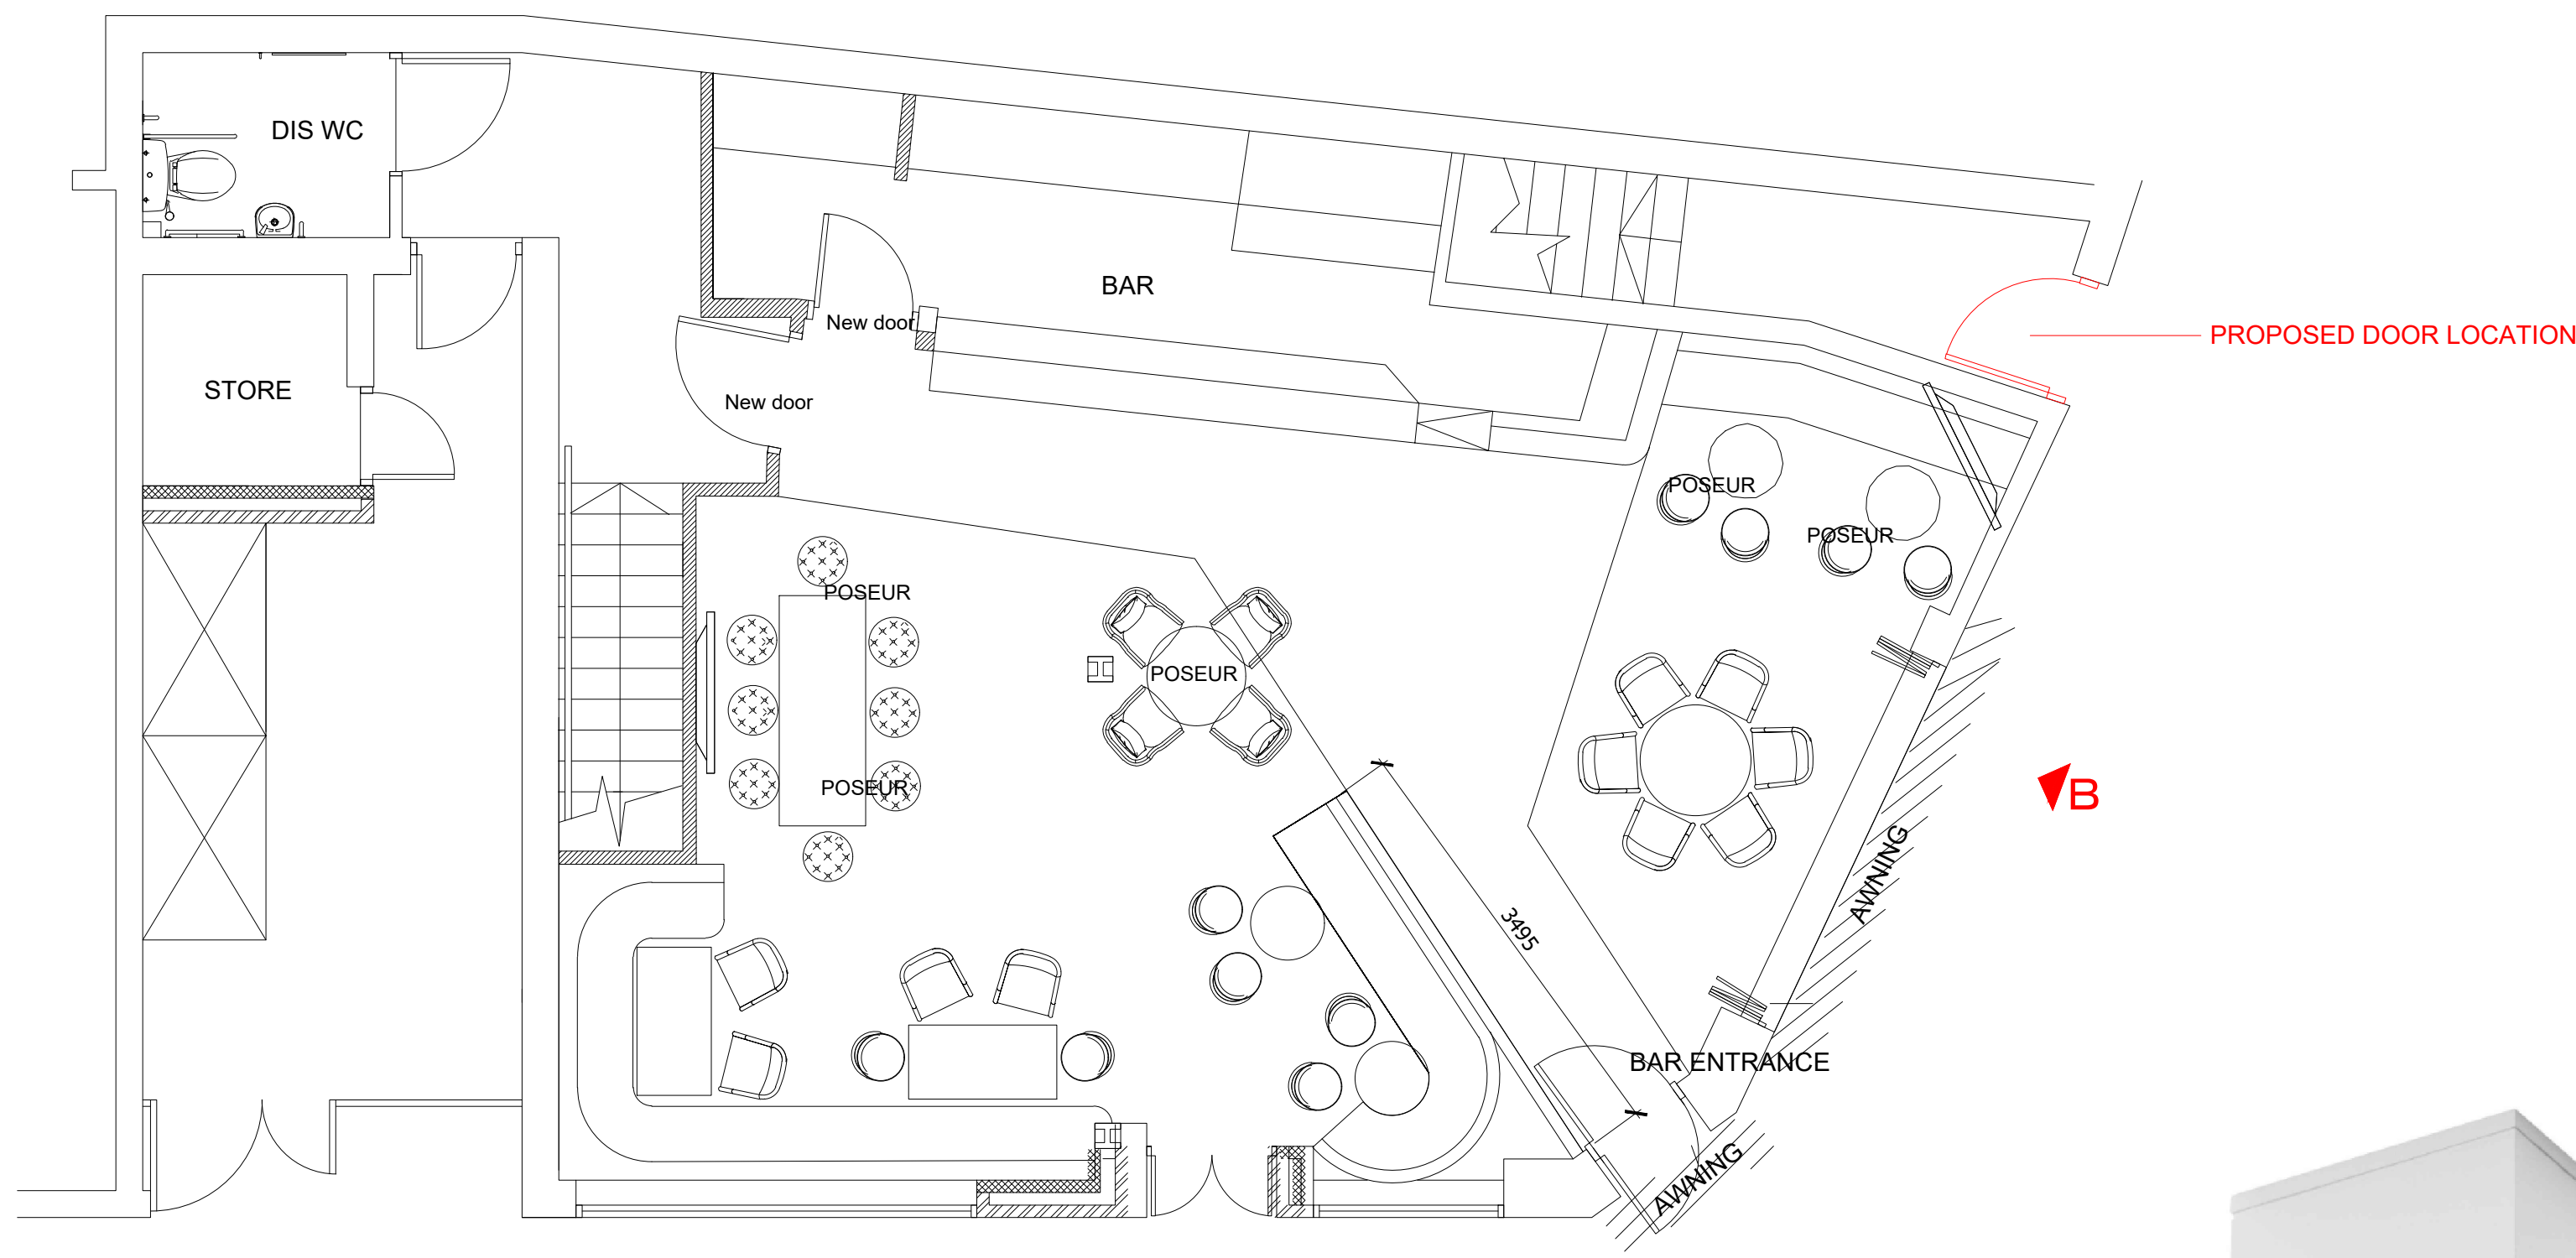


DOWNLIGHTING CONCEPT



ELEVATION B
LAPWING LANE

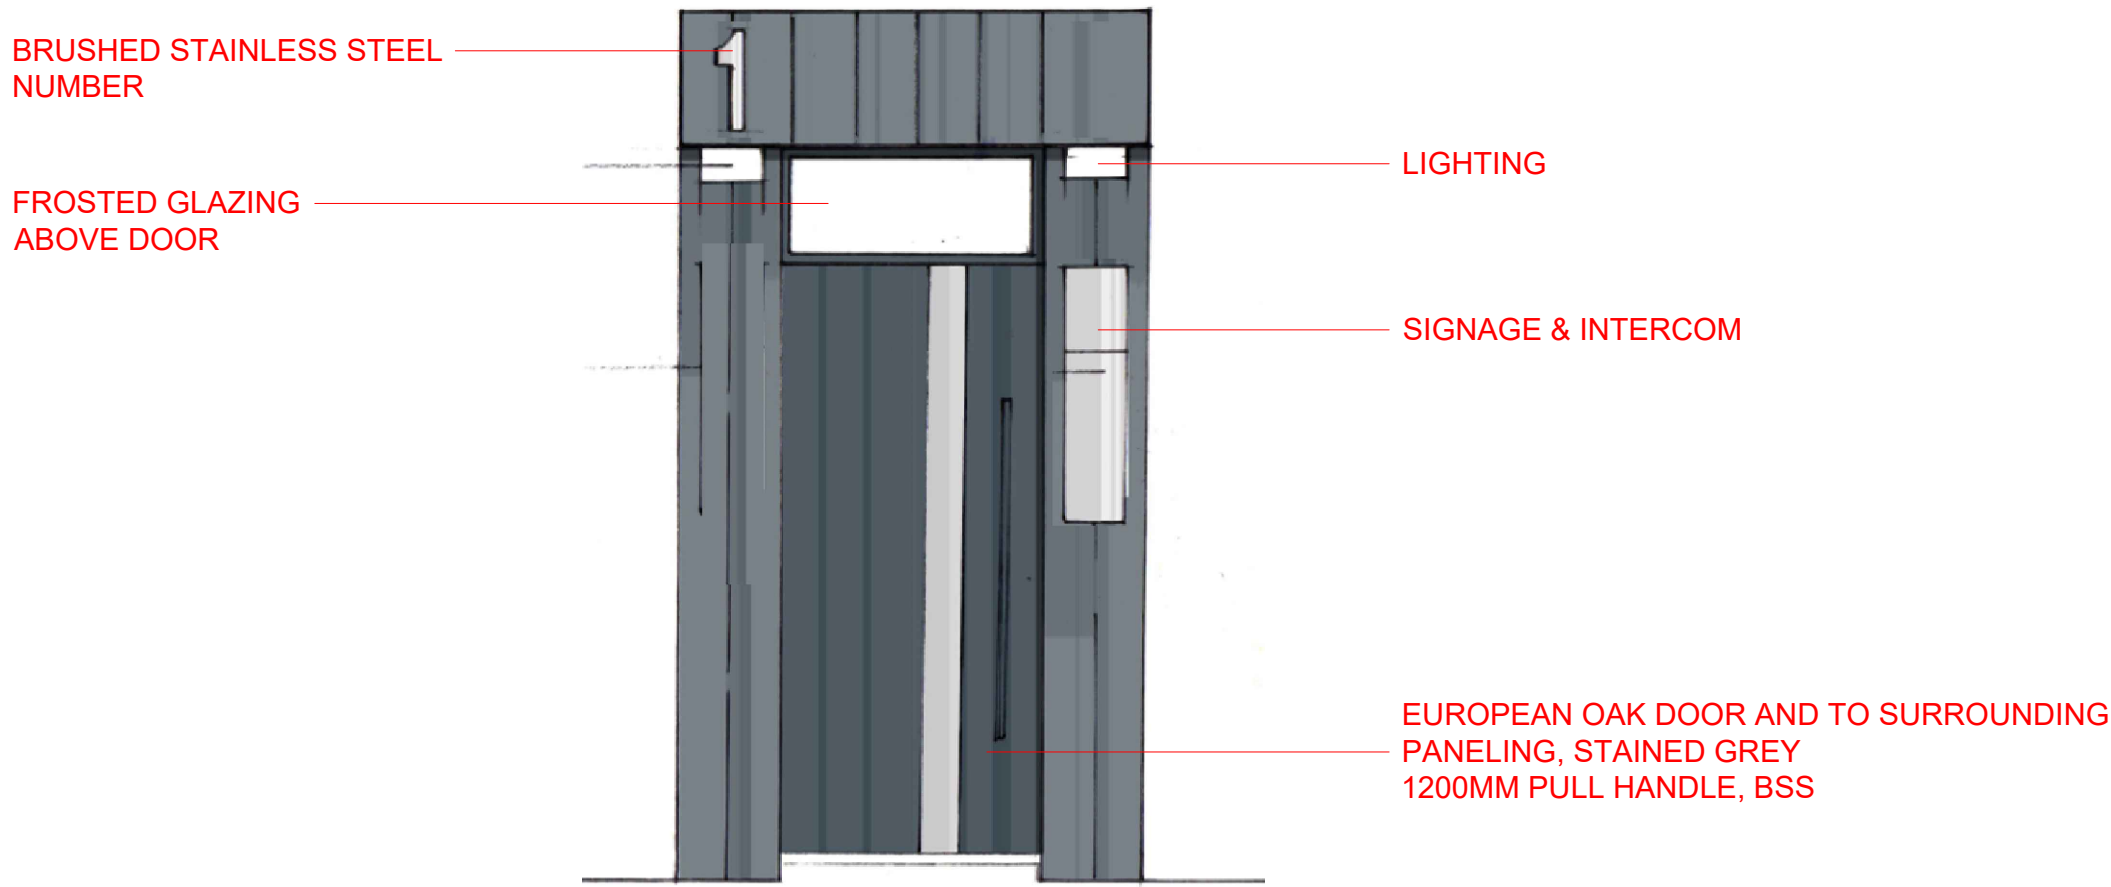

PROPOSED CONCEPT IMAGE

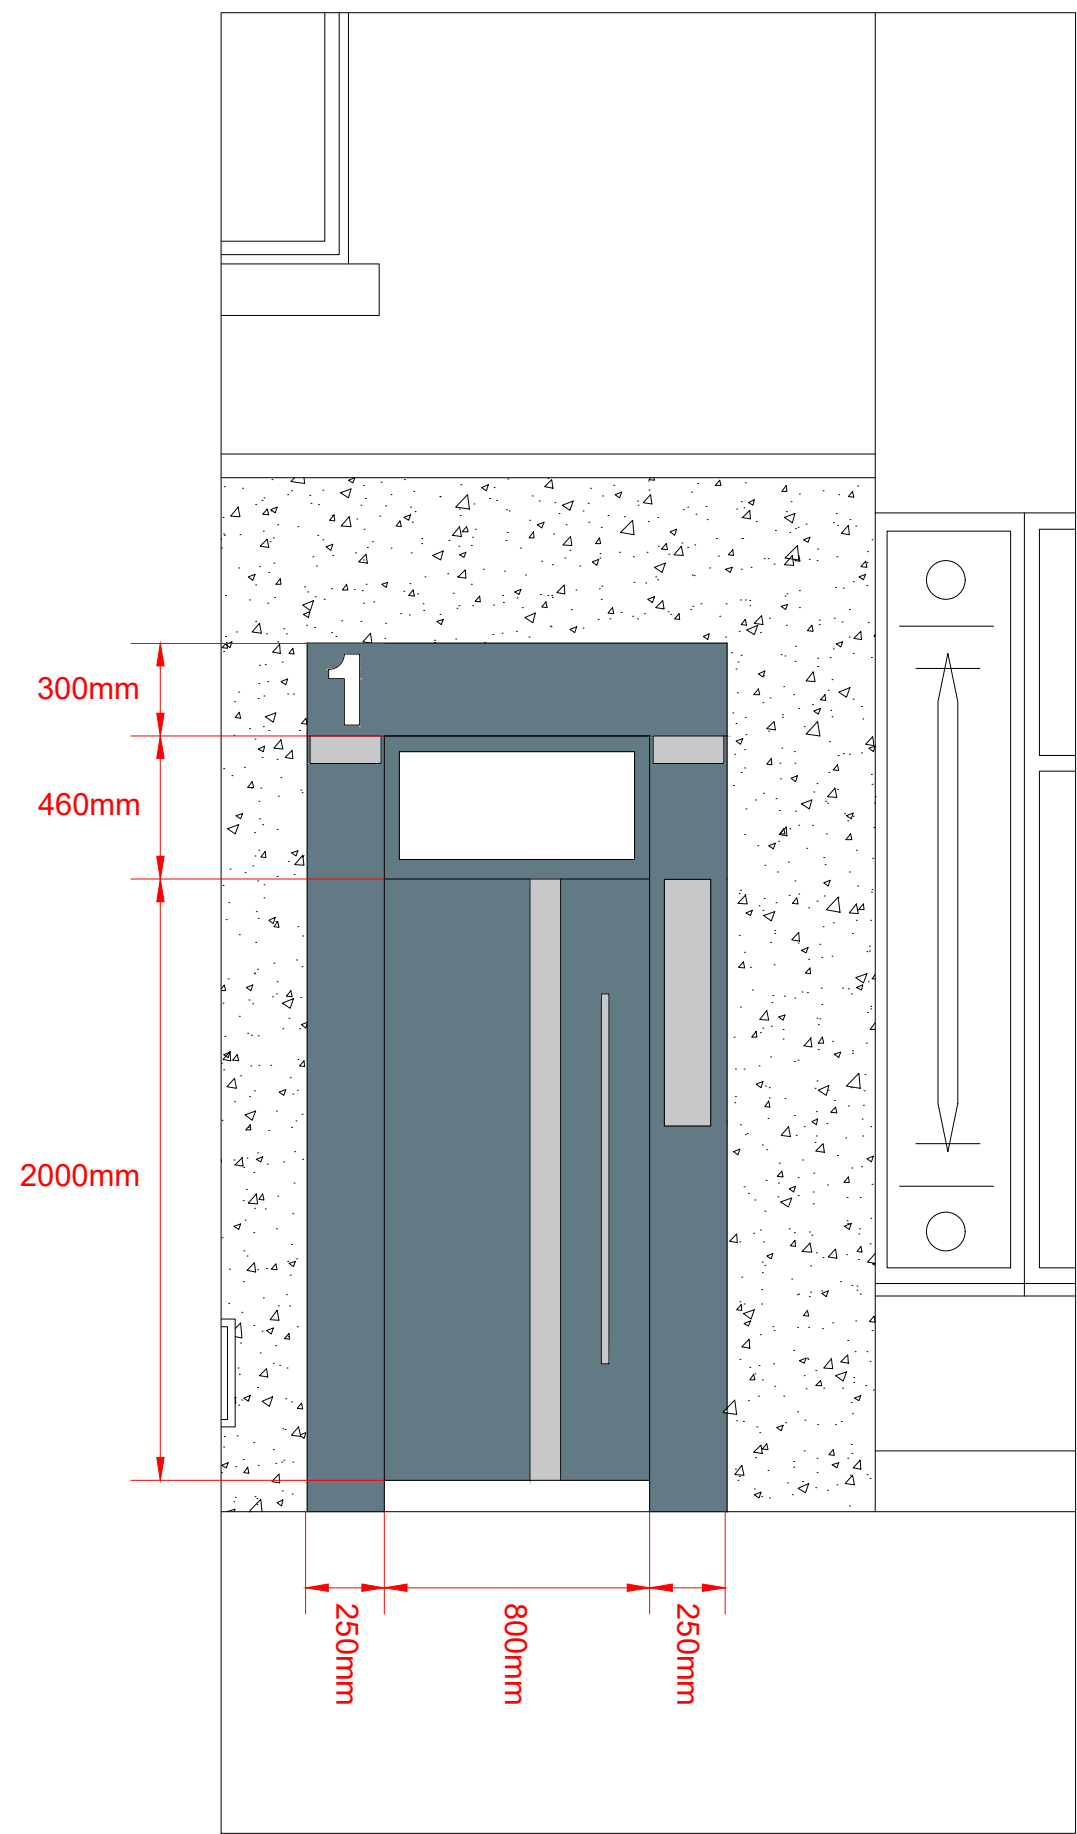

CLIENT	PROJECT	DRAWING TITLE
PRIVATE CLIENT	ONE LOUNGE, DOBBURY	PROPOSED DOOR INSTALLATION
DRAWN BY SJ	DATE 29/04/2019	SCALE 1:VARIOUS
PROJECT NO 2928	DRAWING NO 2928.01.T1	REVISION



10 WESTSIDE INDUSTRIAL ESTATE, JACKSON STREET
SAINT HELENS, MERSEYSIDE, WA9 3AT