




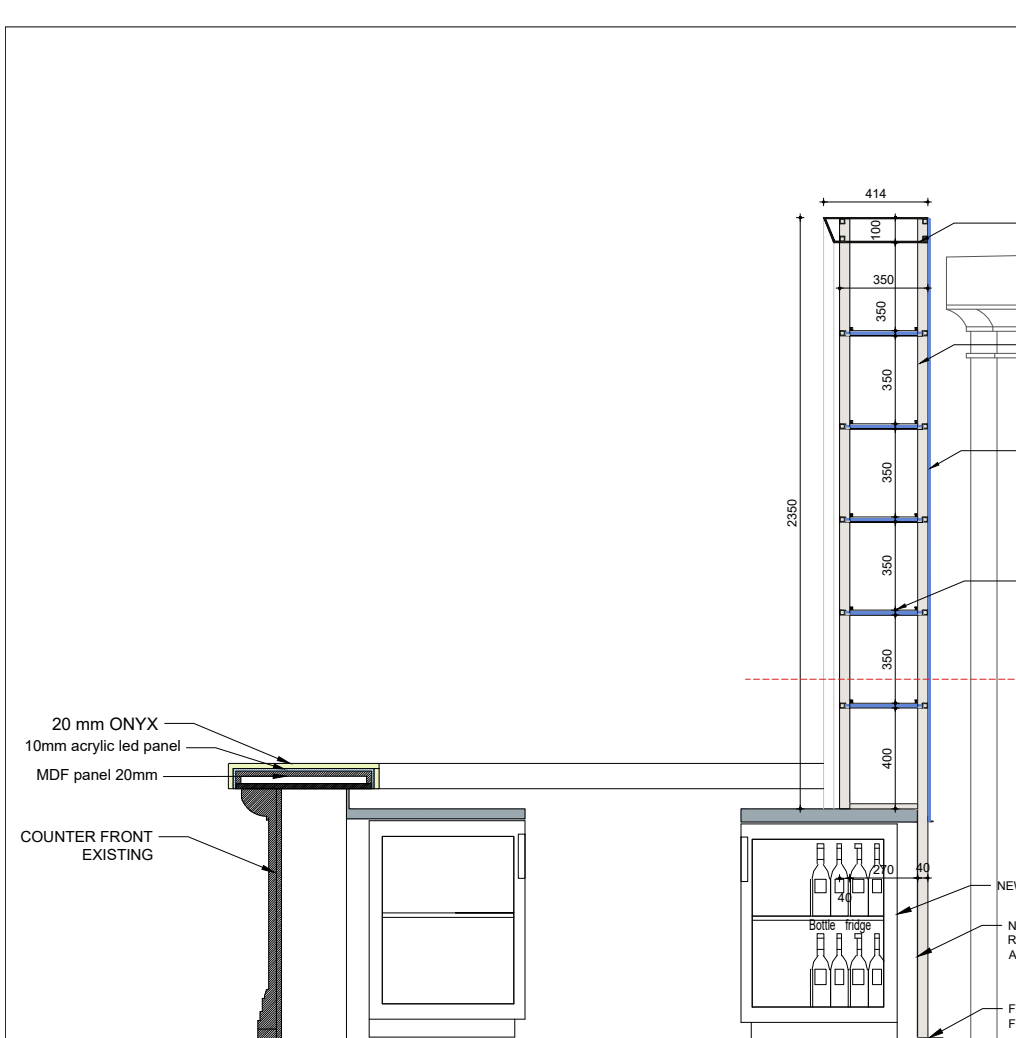


SECTION A-A SC 1:30

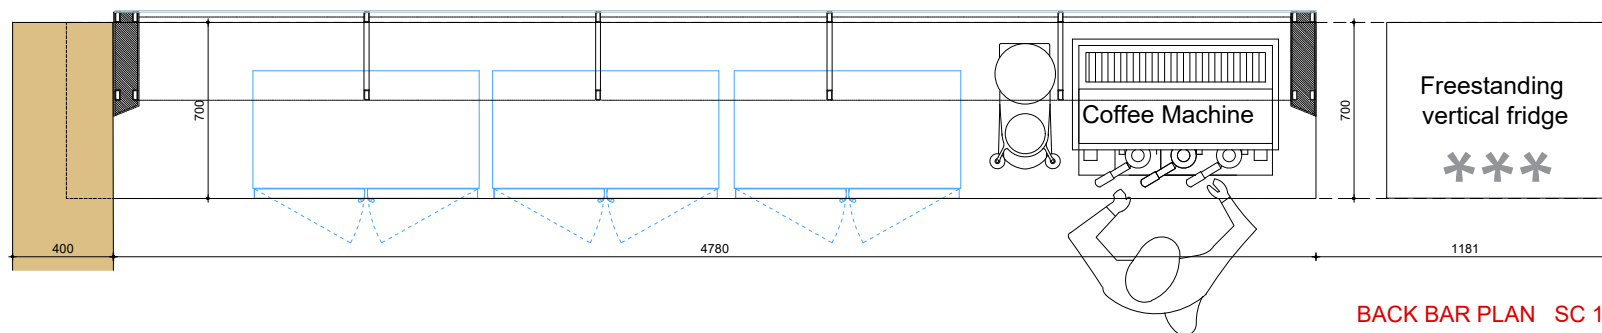

BACK BAR PLAN SC 1:30

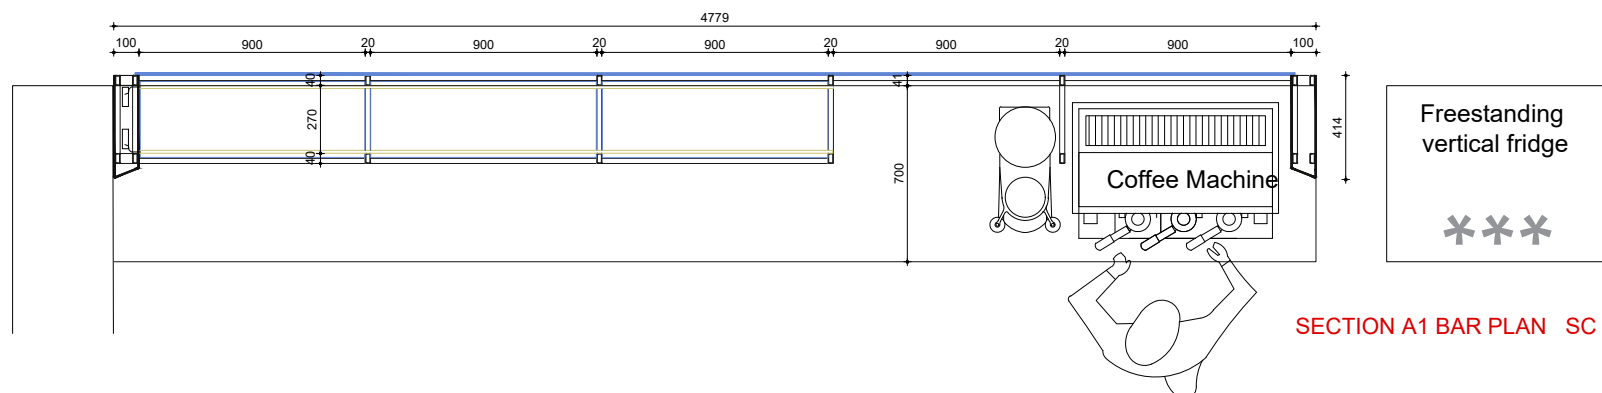


SECTION A1 BAR PLAN SC 1:30

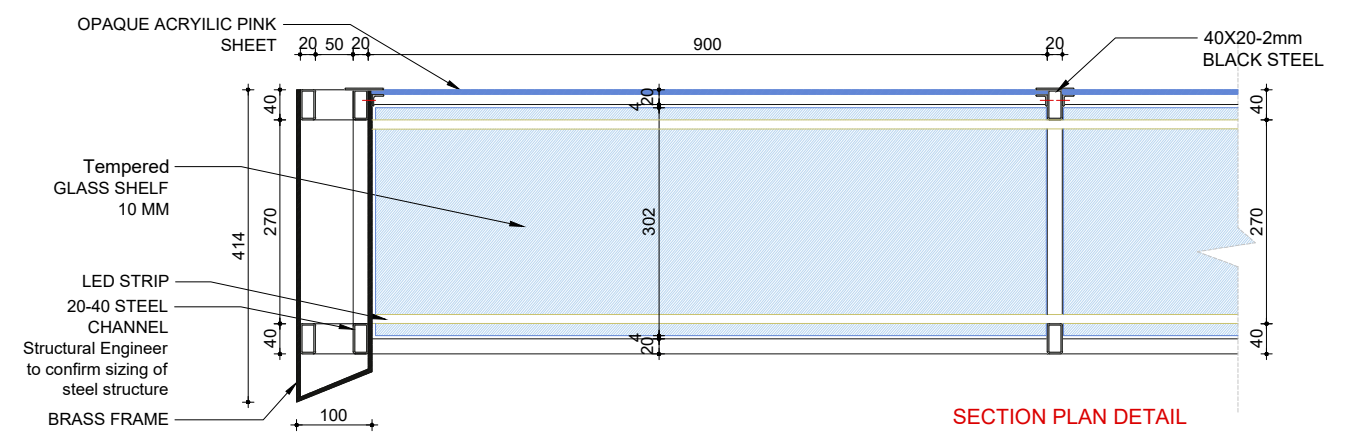


SECTION PLAN DETAIL

01 sc. 1/10

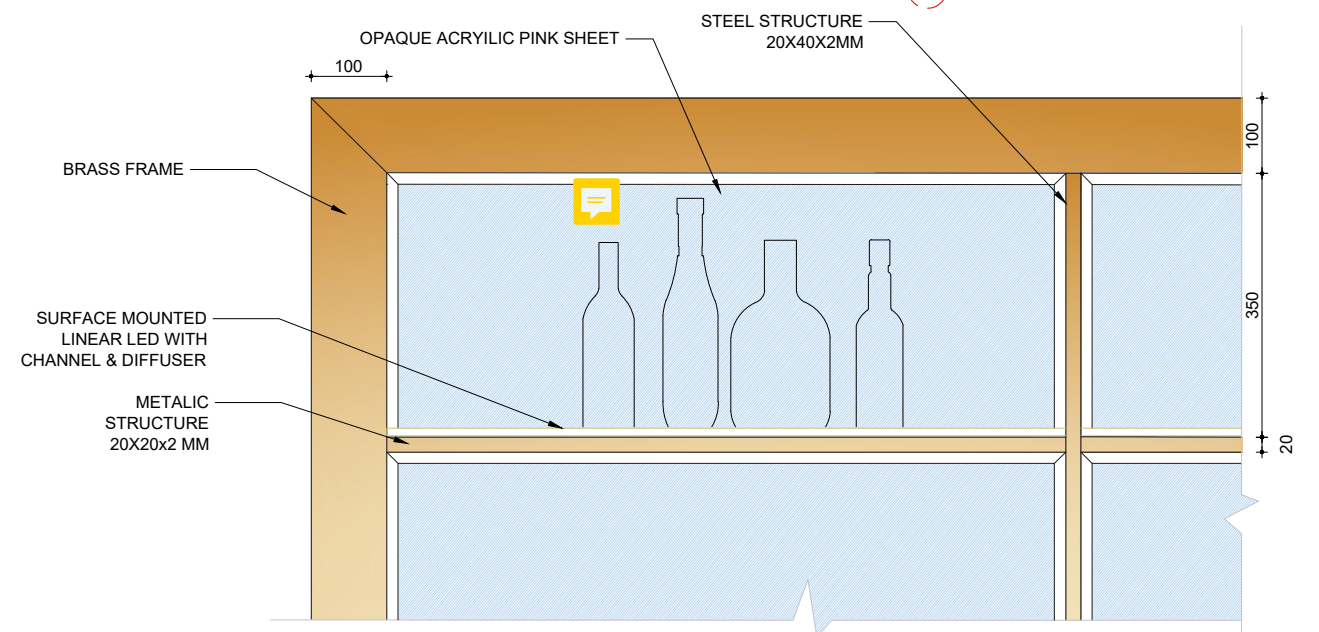

VIEW DETAIL

02 sc. 1/10

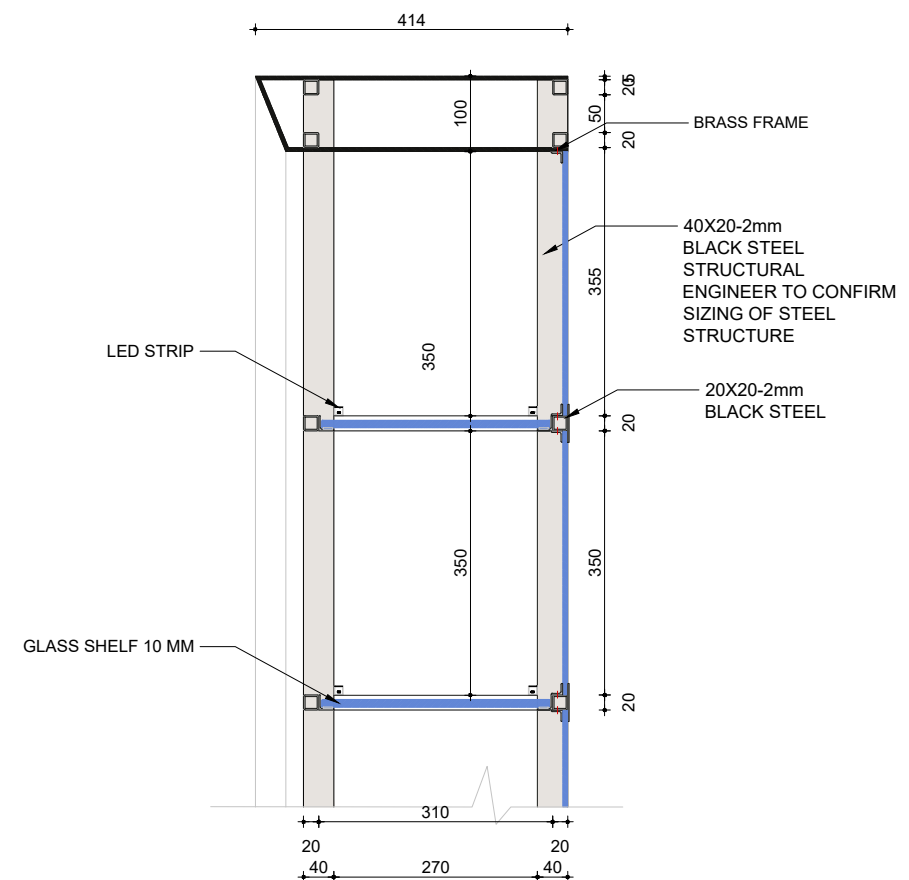

SECTION DETAIL

03 sc. 1/10



Drawing Revision Log

Client L'Antica Pizzeria da Michele

Site Address
53 King Street
Manchester M2 4LQ

Project title
L'Antica Pizzeria da Michele

Design phase

Drawing title
BAR DETAIL

Drawing No.
A17

Revision No. 0

Scale
1/30 1/10

Date
12/04/2021

Paper size
A3