


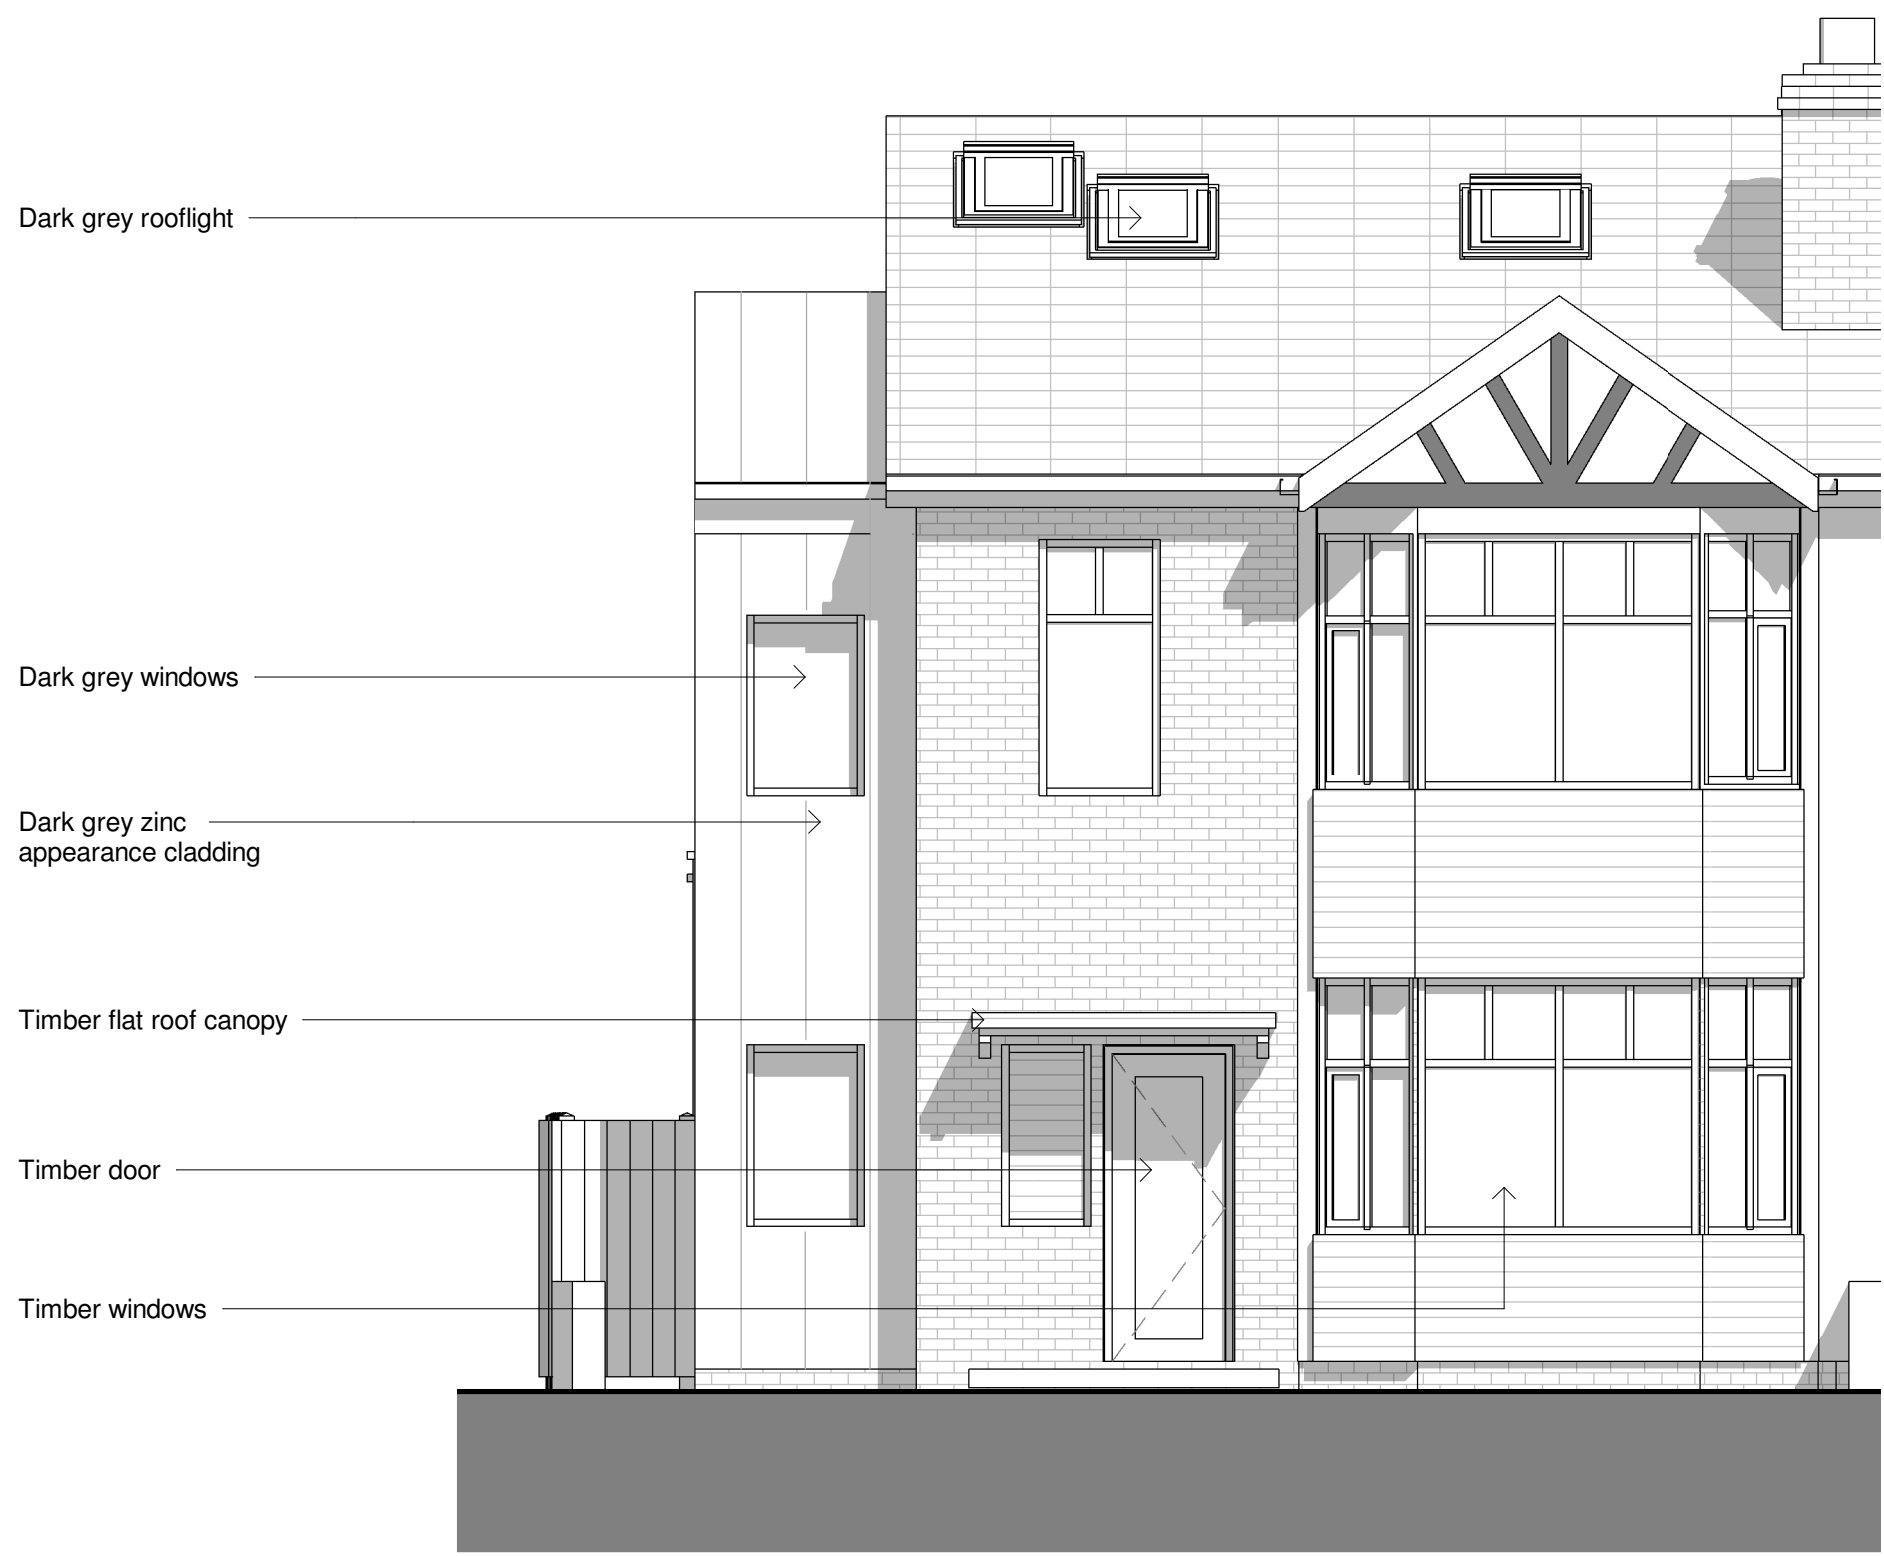


Proposed East Facing Elevation

1 : 50



Proposed South Facing Elevation

1 : 50

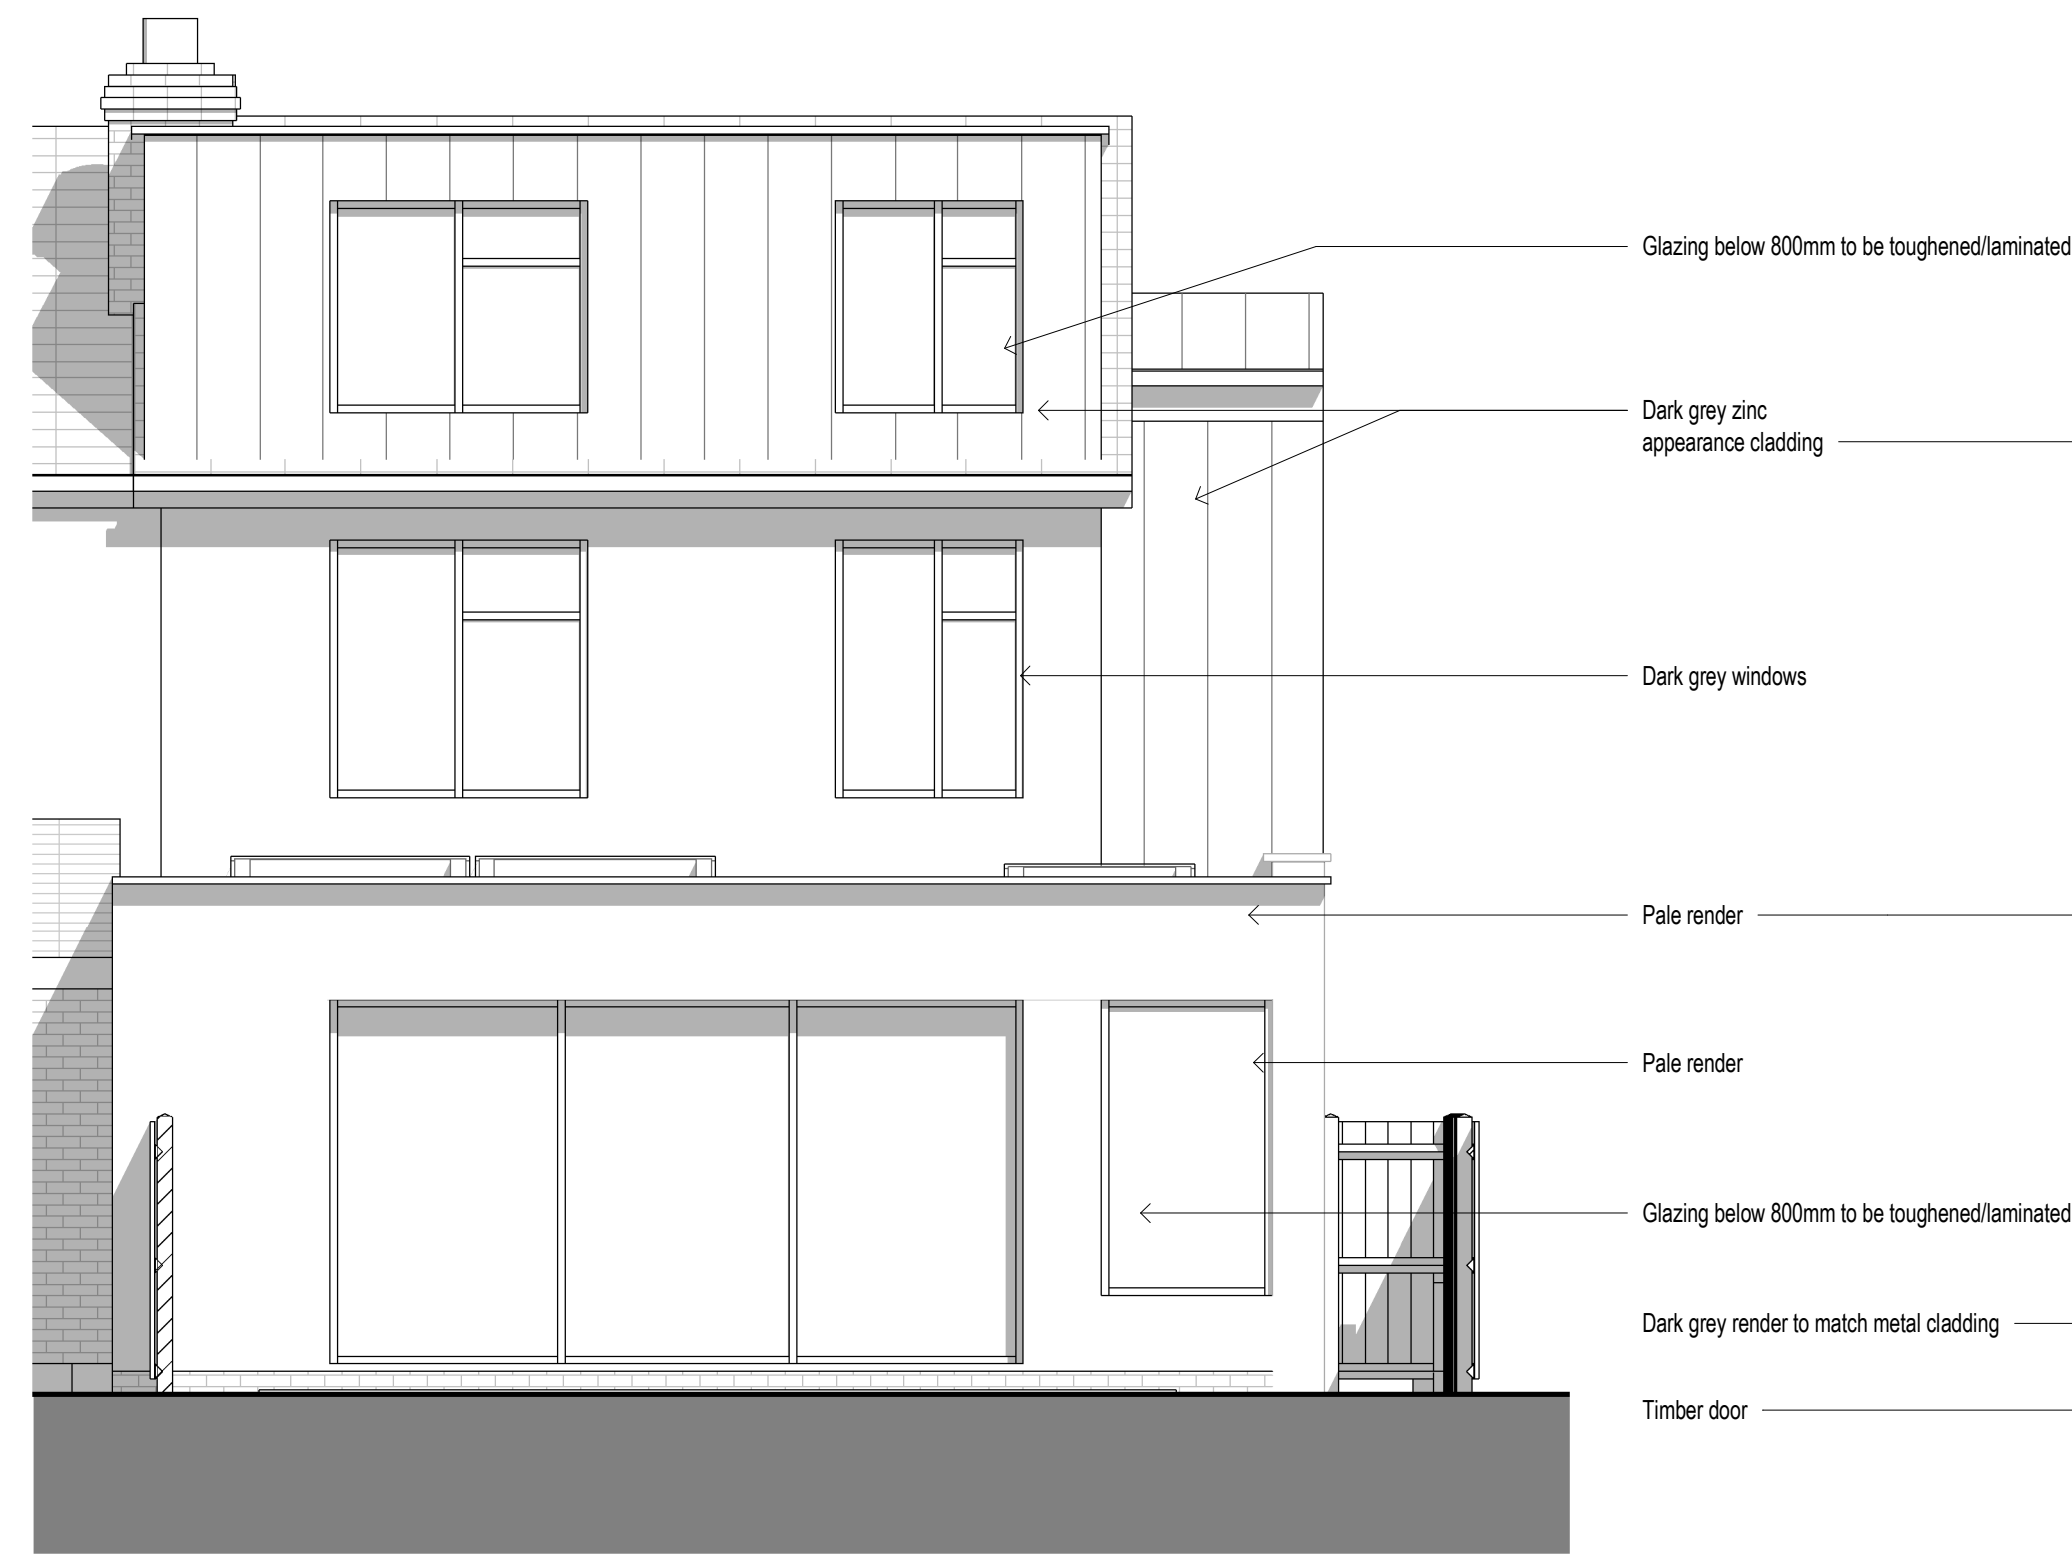


Proposed North Facing Elevation

1 : 50



Proposed West Facing Elevation

1 : 50

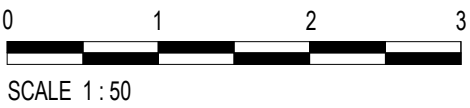

Location Plan

North Point

The contractor must verify all dimensions on site before commencing any work or fabrication drawings. If this drawing exceeds the quantities taken in any way GTA North are to be informed before the work is initiated. Only figured dimensions are to be taken from this drawing. Do not scale off this drawing. Drawings are based on Ordnance Survey and / or existing record drawings - design and drawing content is subject to detailed Site Survey, Structural Survey, Site Investigations, Planning and Statutory Requirements and Approvals. Authorised reproduction from Ordnance Survey Map with permission of the Controller of Her Majesty's Stationery Office. Crown Copyright reserved. GTA North Limited Copyright. Guy Taylor Associates is a trading name of GTA North Limited.

Drawing Notes:

Rev:	Description:	Revised By:	Issue Date:
P2	Side extension windows increased in width	CR	16.09.2021
P3	Planning Issue	CR	21.10.2021

Project:
28 DARESURY ROAD

Drawing Title:
PROPOSED ELEVATIONS

Scale: 1 : 50@A1 Original Issue Date:
Original Drawn By: CSB Original Checked by:

Drawing Number: 18-0028-03-001 Revision: P3

Reason For Issue:
Planning Approval