


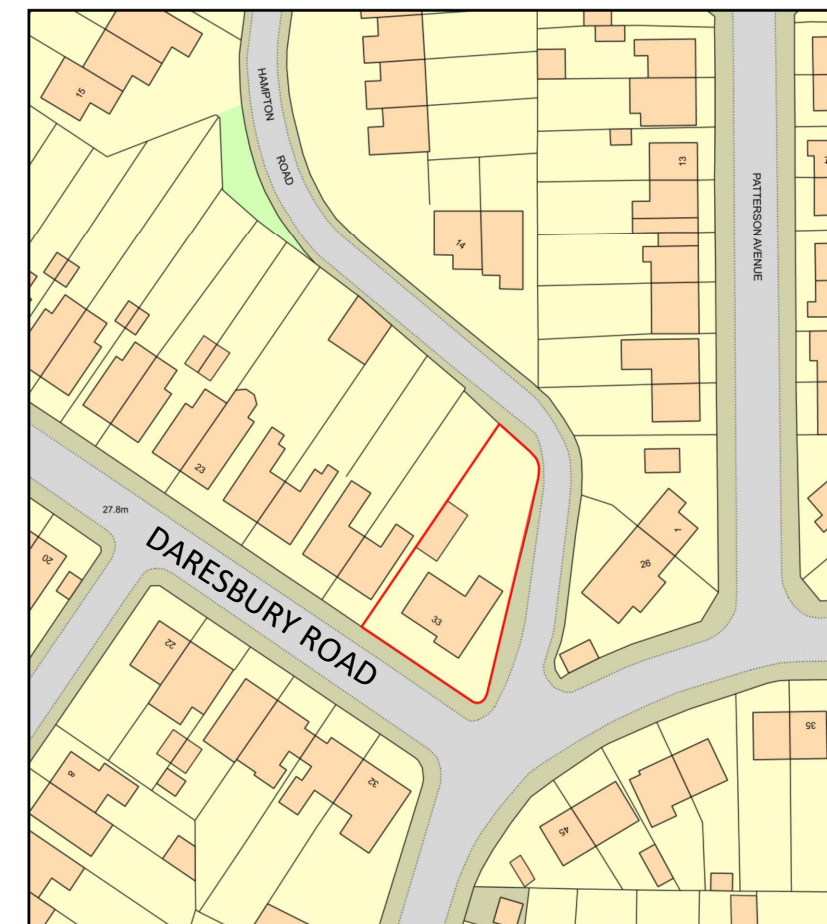

Site Block Plan
Scale 1:500



Site Location Plan
Scale 1:1250

0 50
Metres

PLANNING DRAWING

Project:	33 Daresbury Road Chorlton M21 9NA		
Title:	Site Location Plan		
Client:	Mr & Mrs N Sills		
Drawn By:	WRS	on 29/09/2021	
Original Size:	A3	Project Number:	1018
Drawing Number:	DR-P -1018 - 01		

QUALITY CREATIVE DESIGN
ARCHITECTURAL SERVICES

Tel :- 07756 910210
Email :- qualitycreativedesign@gmail.com

ARCHITECTURE INTERIOR DESIGN PROJECT MANAGEMENT BUILDING CONSULTANCY