



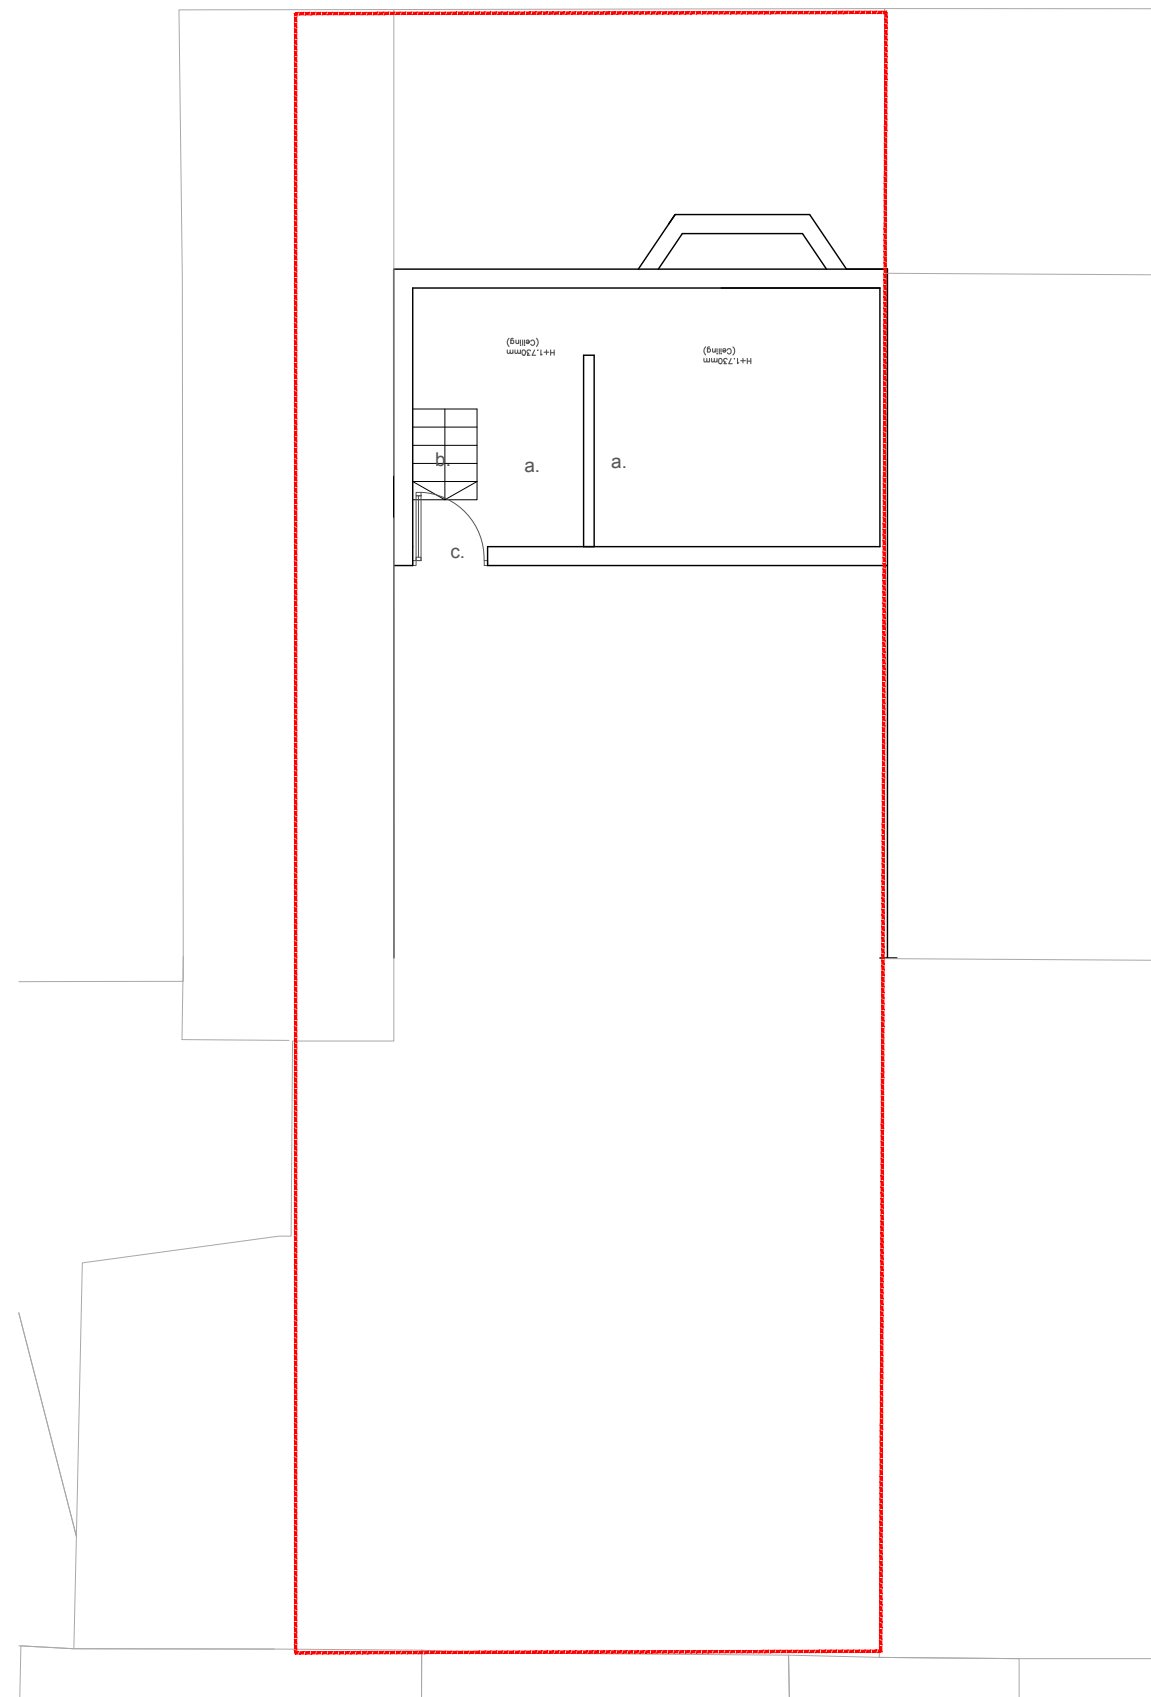

basement as existing

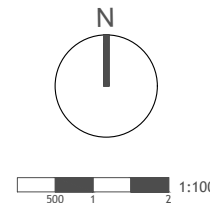

12 Purwell Lane
Hitchin, SG4 0NE
01462 236866
michael@michaelcollinsarchitects.com
www.michaelcollinsarchitects.com

Note: Roof features and positions shown
indicatively/approximately.
Note: No works are proposed to the basement as part of this
application.

Note: This drawing is copyright
Do not scale from this drawing
Note: to be read in conjunction with Structural Engineers
Information, specification and drawings
All setting out dimensions to be checked on site by
contractor and any discrepancies to be noted ASAP.
Windows, steelwork, to be site sized.

All sundry work not shown to be undertaken in accordance
with the British standards

Notes:

- a. Existing cellar
- b. Existing stairs
- c. existing door

Michael Collins Architect LLP

17 Linden park

Job No.
095 Basement plan as
existing

Stage: 3
Status: Planning

005

REVISION: Scale
1:100
@:A3