



P:\2017\1703 KAMPUS\01 CAD\02 SHEET LAYOUT\CONSTRUCTION_STAGE_5\1703-EXA-00-GF-DR-L-321.DWG

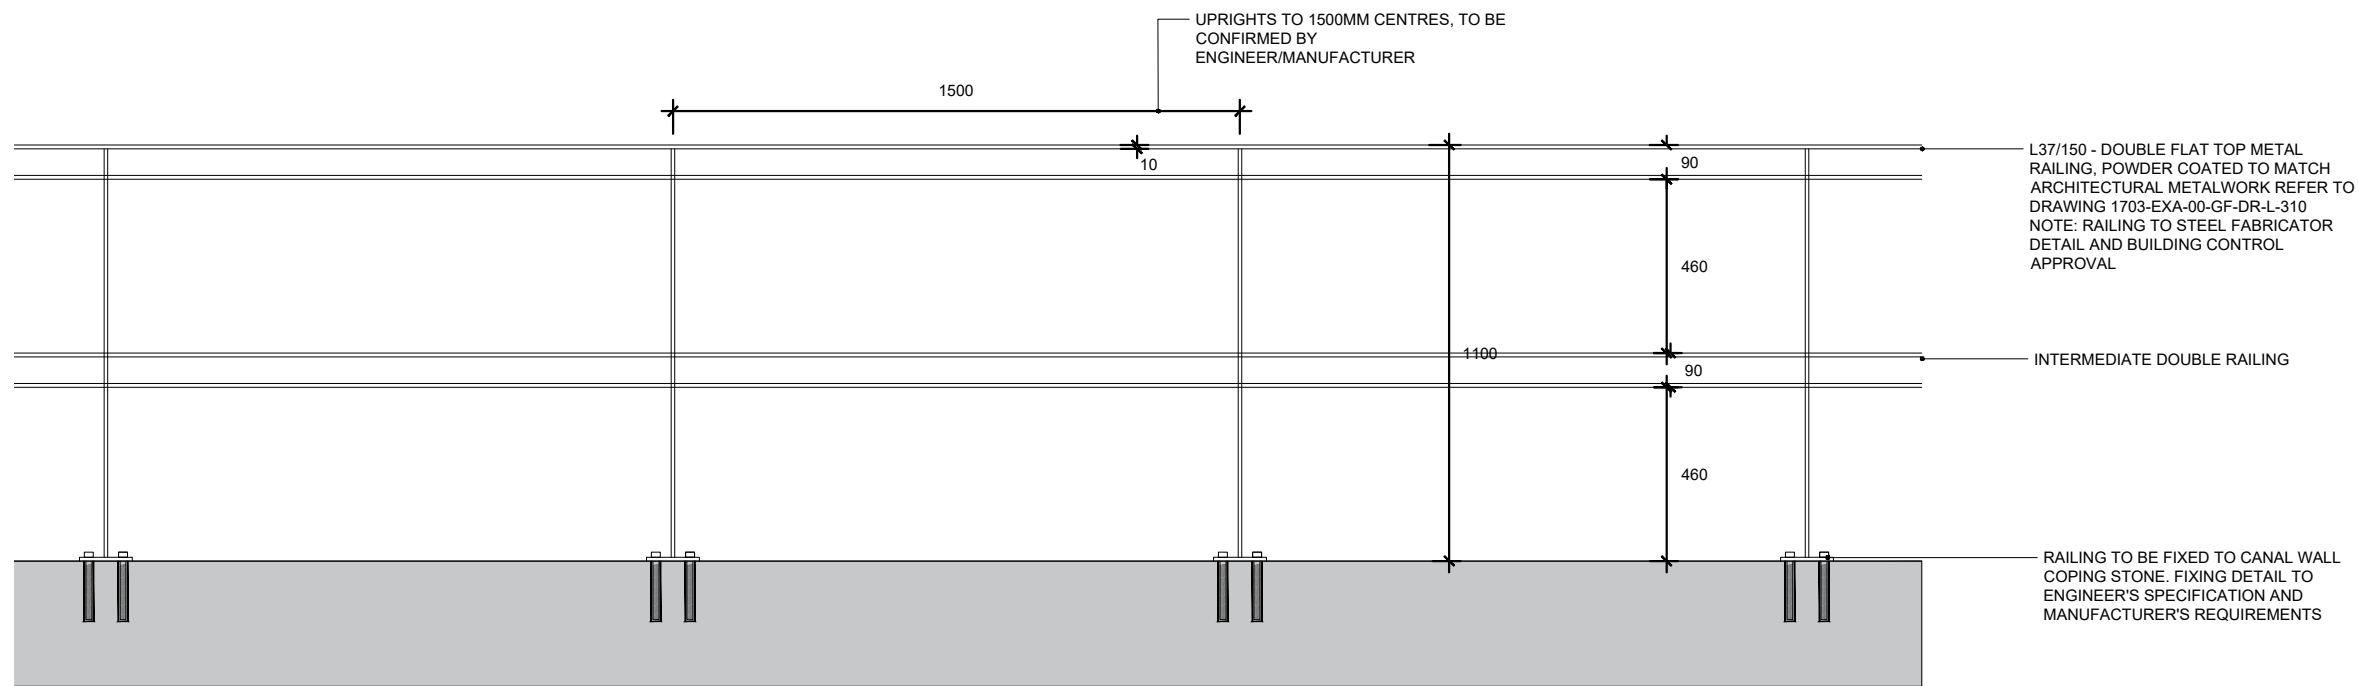


01
321
CANALSIDE RAILING DETAIL
1:20 SECTION

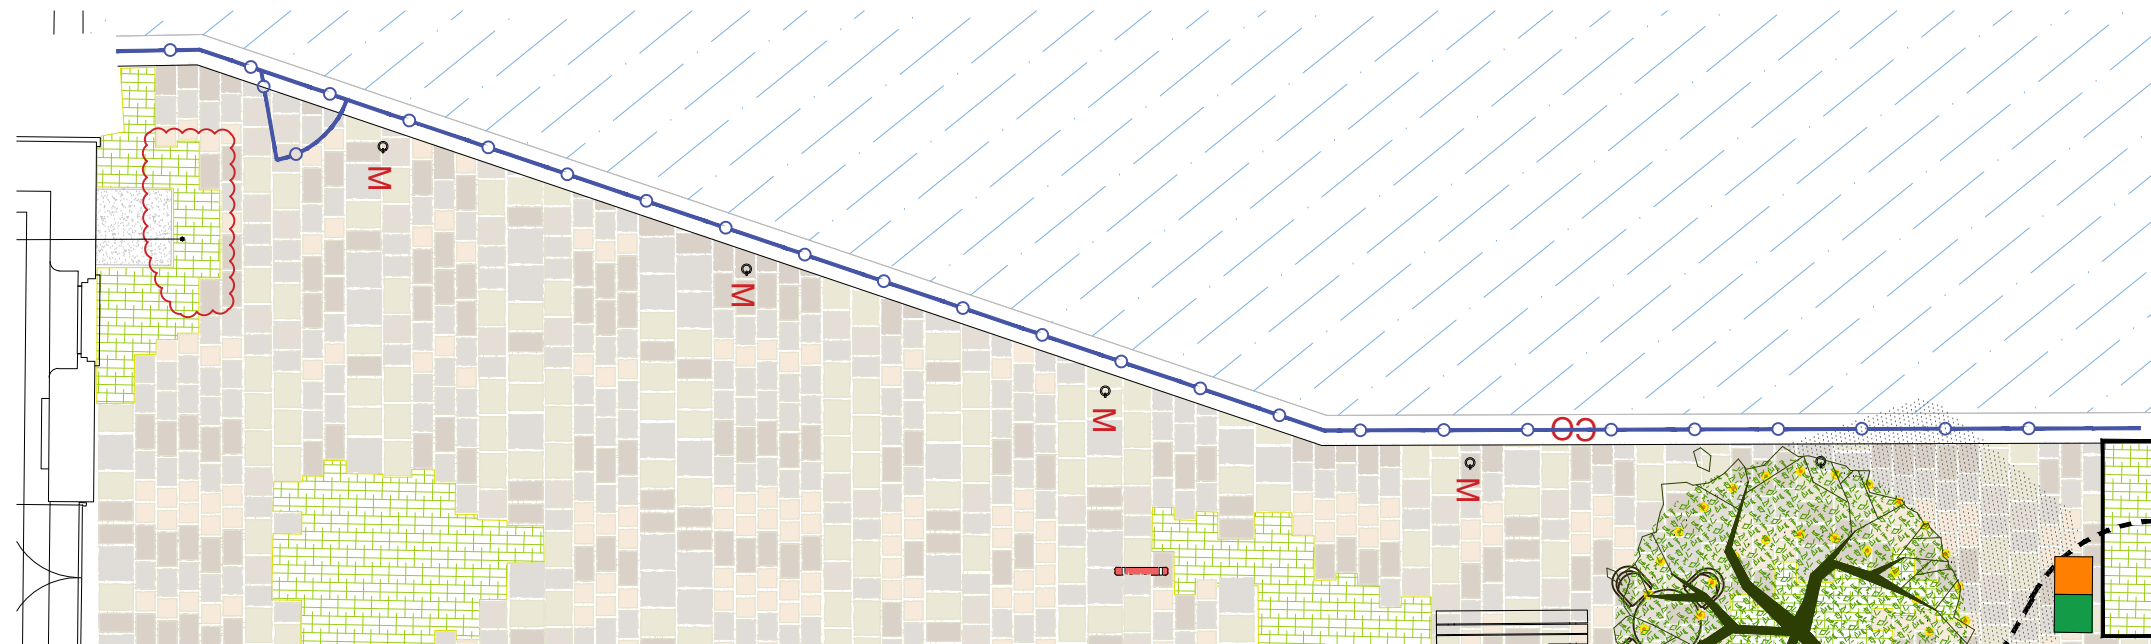

02
321
CANALSIDE RAILING LOCATION
1:100 PLAN

Scale as shown

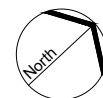

No dimensions are to be scaled from this drawing.
All dimensions are to be checked on site.
Area measurements for indicative purposes only.

This drawing is the property of Exterior Architecture Ltd.
No part of the drawing may be reproduced in any manner without
permission from Exterior Architecture Ltd.

Client
Mount Anvil

NOTES:

RAILING DESIGN TO BE IN LINE WITH LOAD
TESTING TO BE CONDUCTED BY
MANUFACTURER

MANUFACTURER TO PRODUCE FABRICATION
DRAWINGS TO BE APPROVED BY LANDSCAPE
ARCHITECT, BUILDING CONTROL AND CLIENT.

Rev	Description	Date
----	----	----
----	----	----
**EXTERIOR
ARCHITECTURE**

LONDON
Unit 17.1, The Leather Market, 11-13 Weston Street, London, SE1 3ER

MANCHESTER
Studio 537, The Royal Exchange, St Anns Square, Manchester, M2 7DH

E-MAIL office@exteriorarchitecture.com
WEB www.exteriorarchitecture.com

Project title
KAMPUS

Drawing title
CANALSIDE RAILING DETAIL -
OPTION 2

Issued By	Manchester	T: 0161 850 8101
Scale	AS SHOWN @ A3	Drawn ExA
Status	CONSTRUCTION/STAGE 5	Checked SPL
Date	01.11.2021	Approved JM
Drawing number	1703-EXA-00-GF-DR-L-321	Revision -