

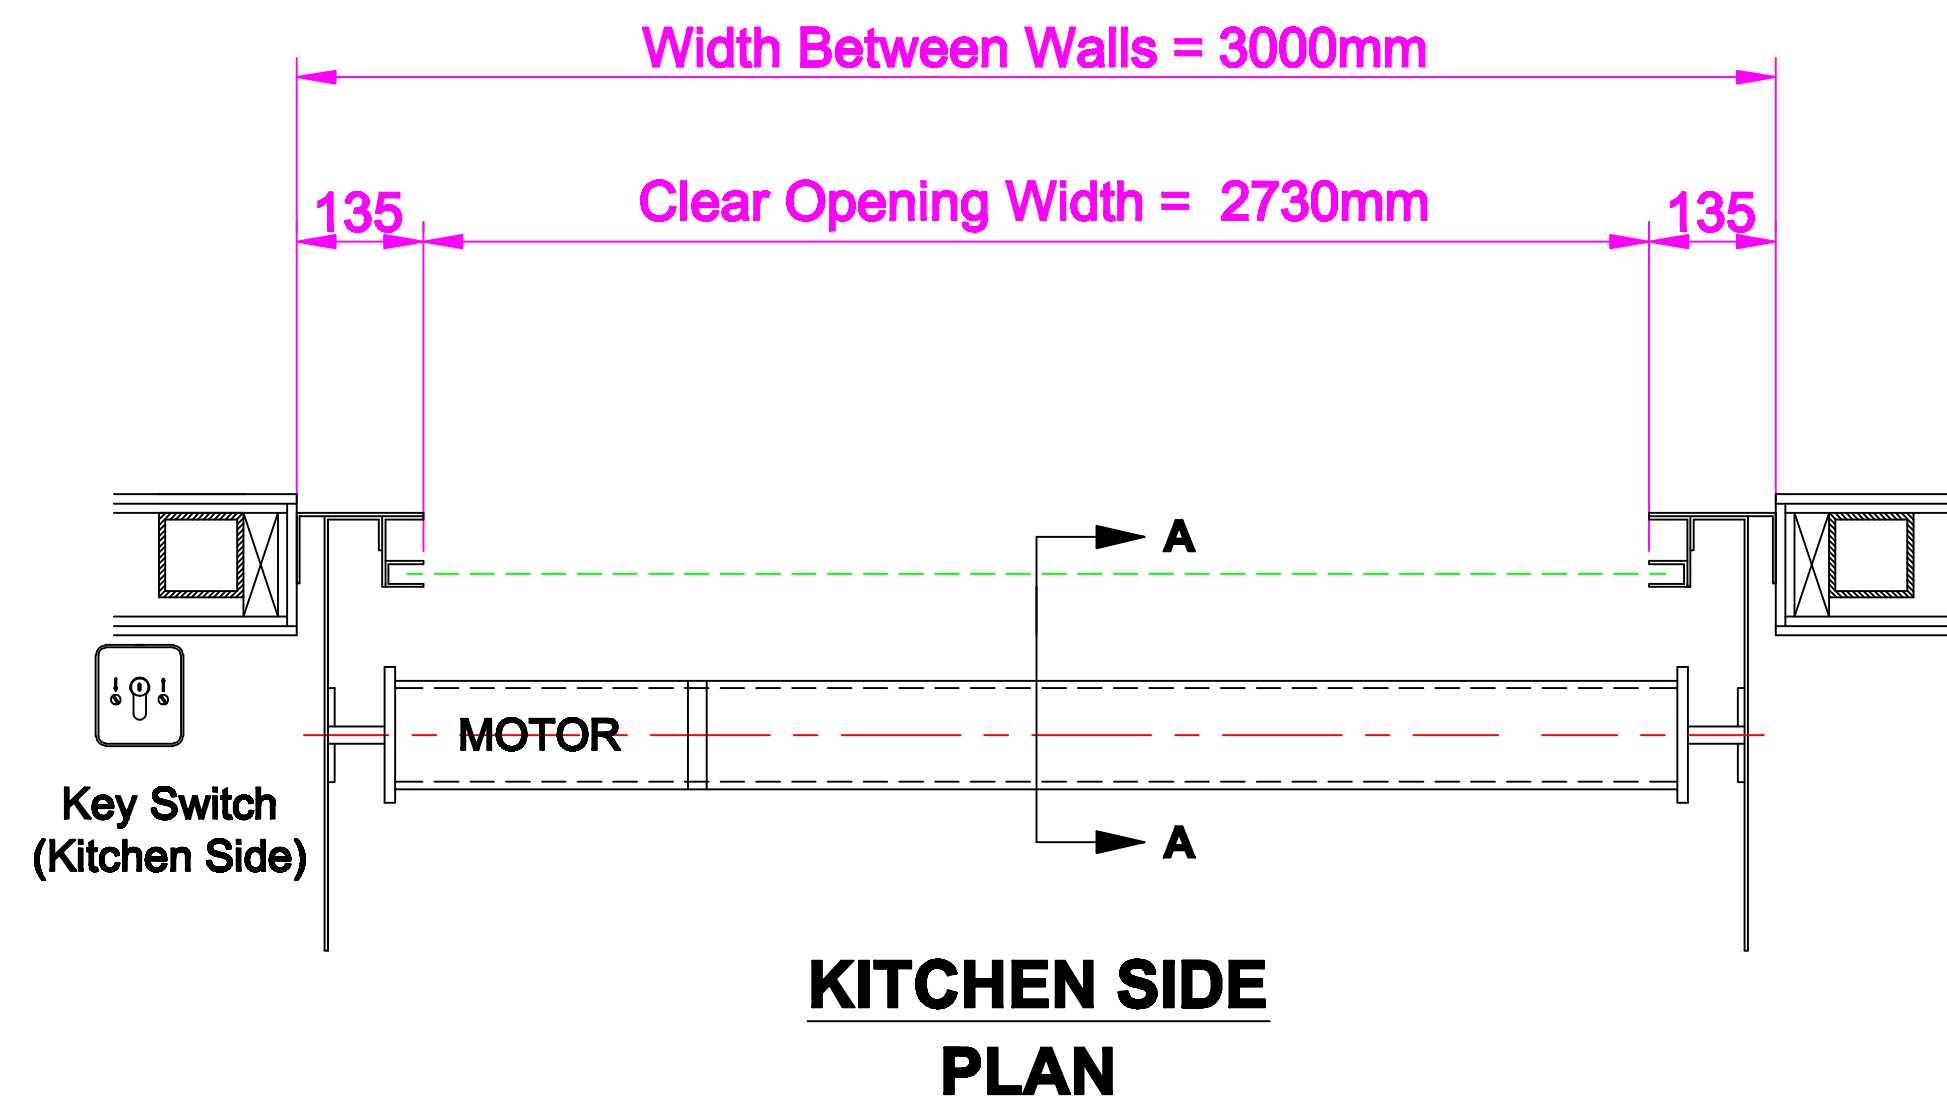
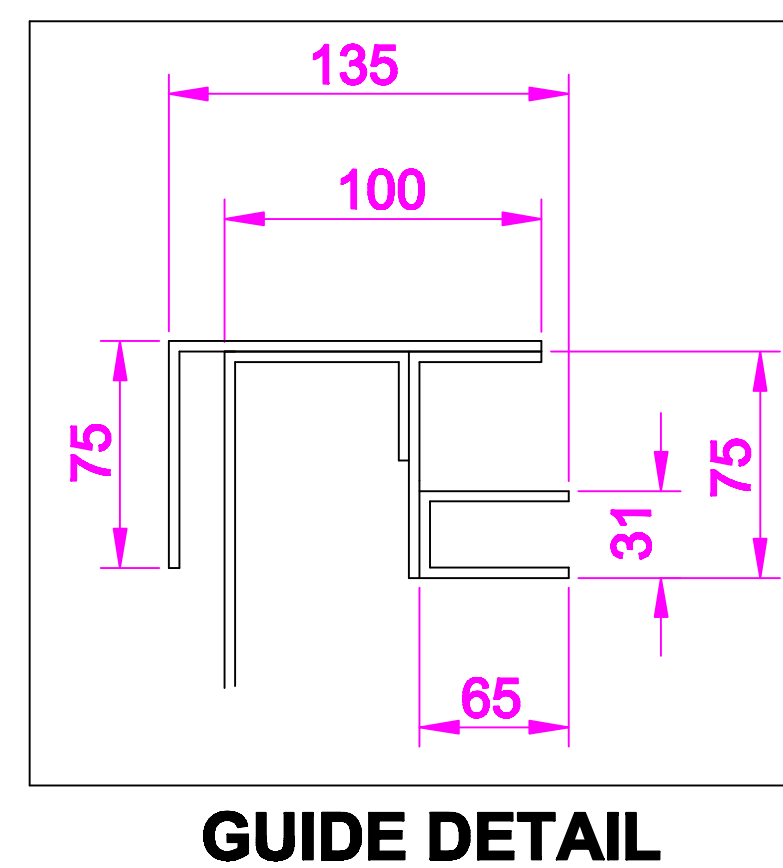
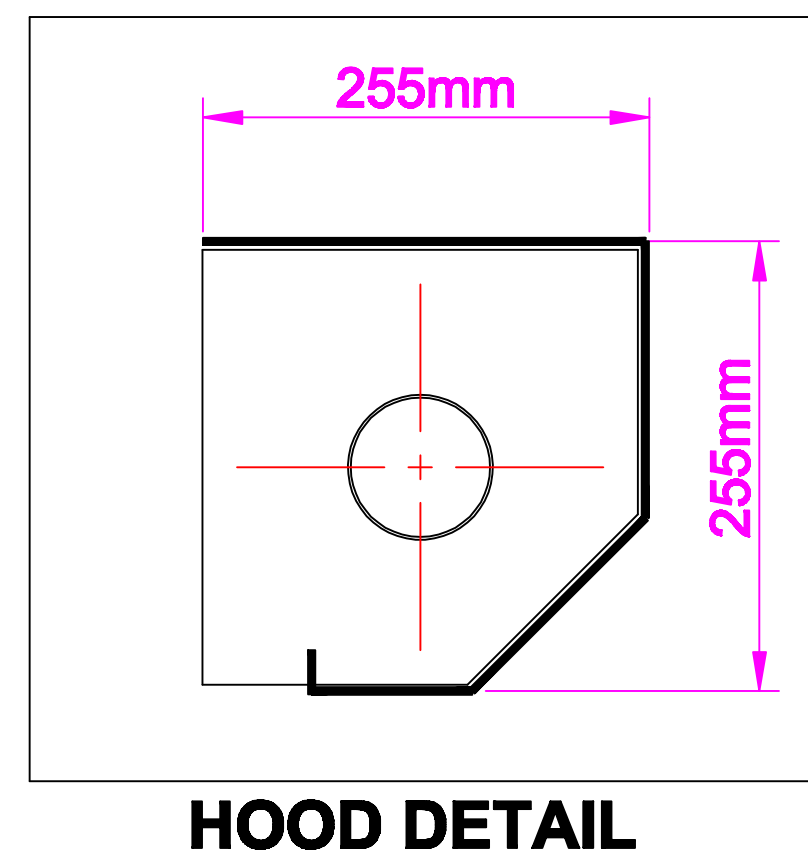
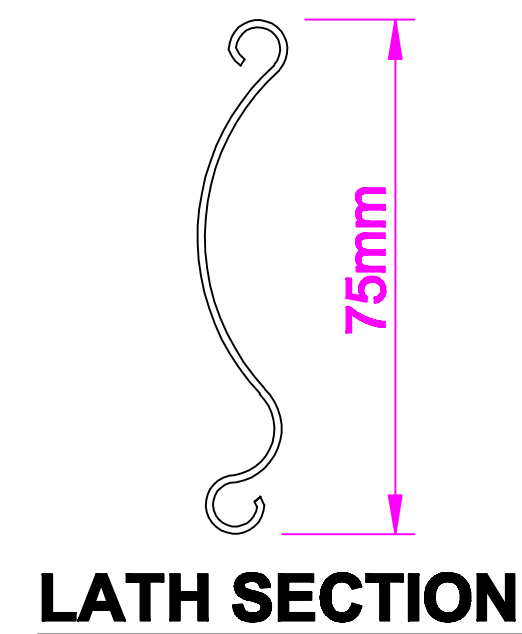


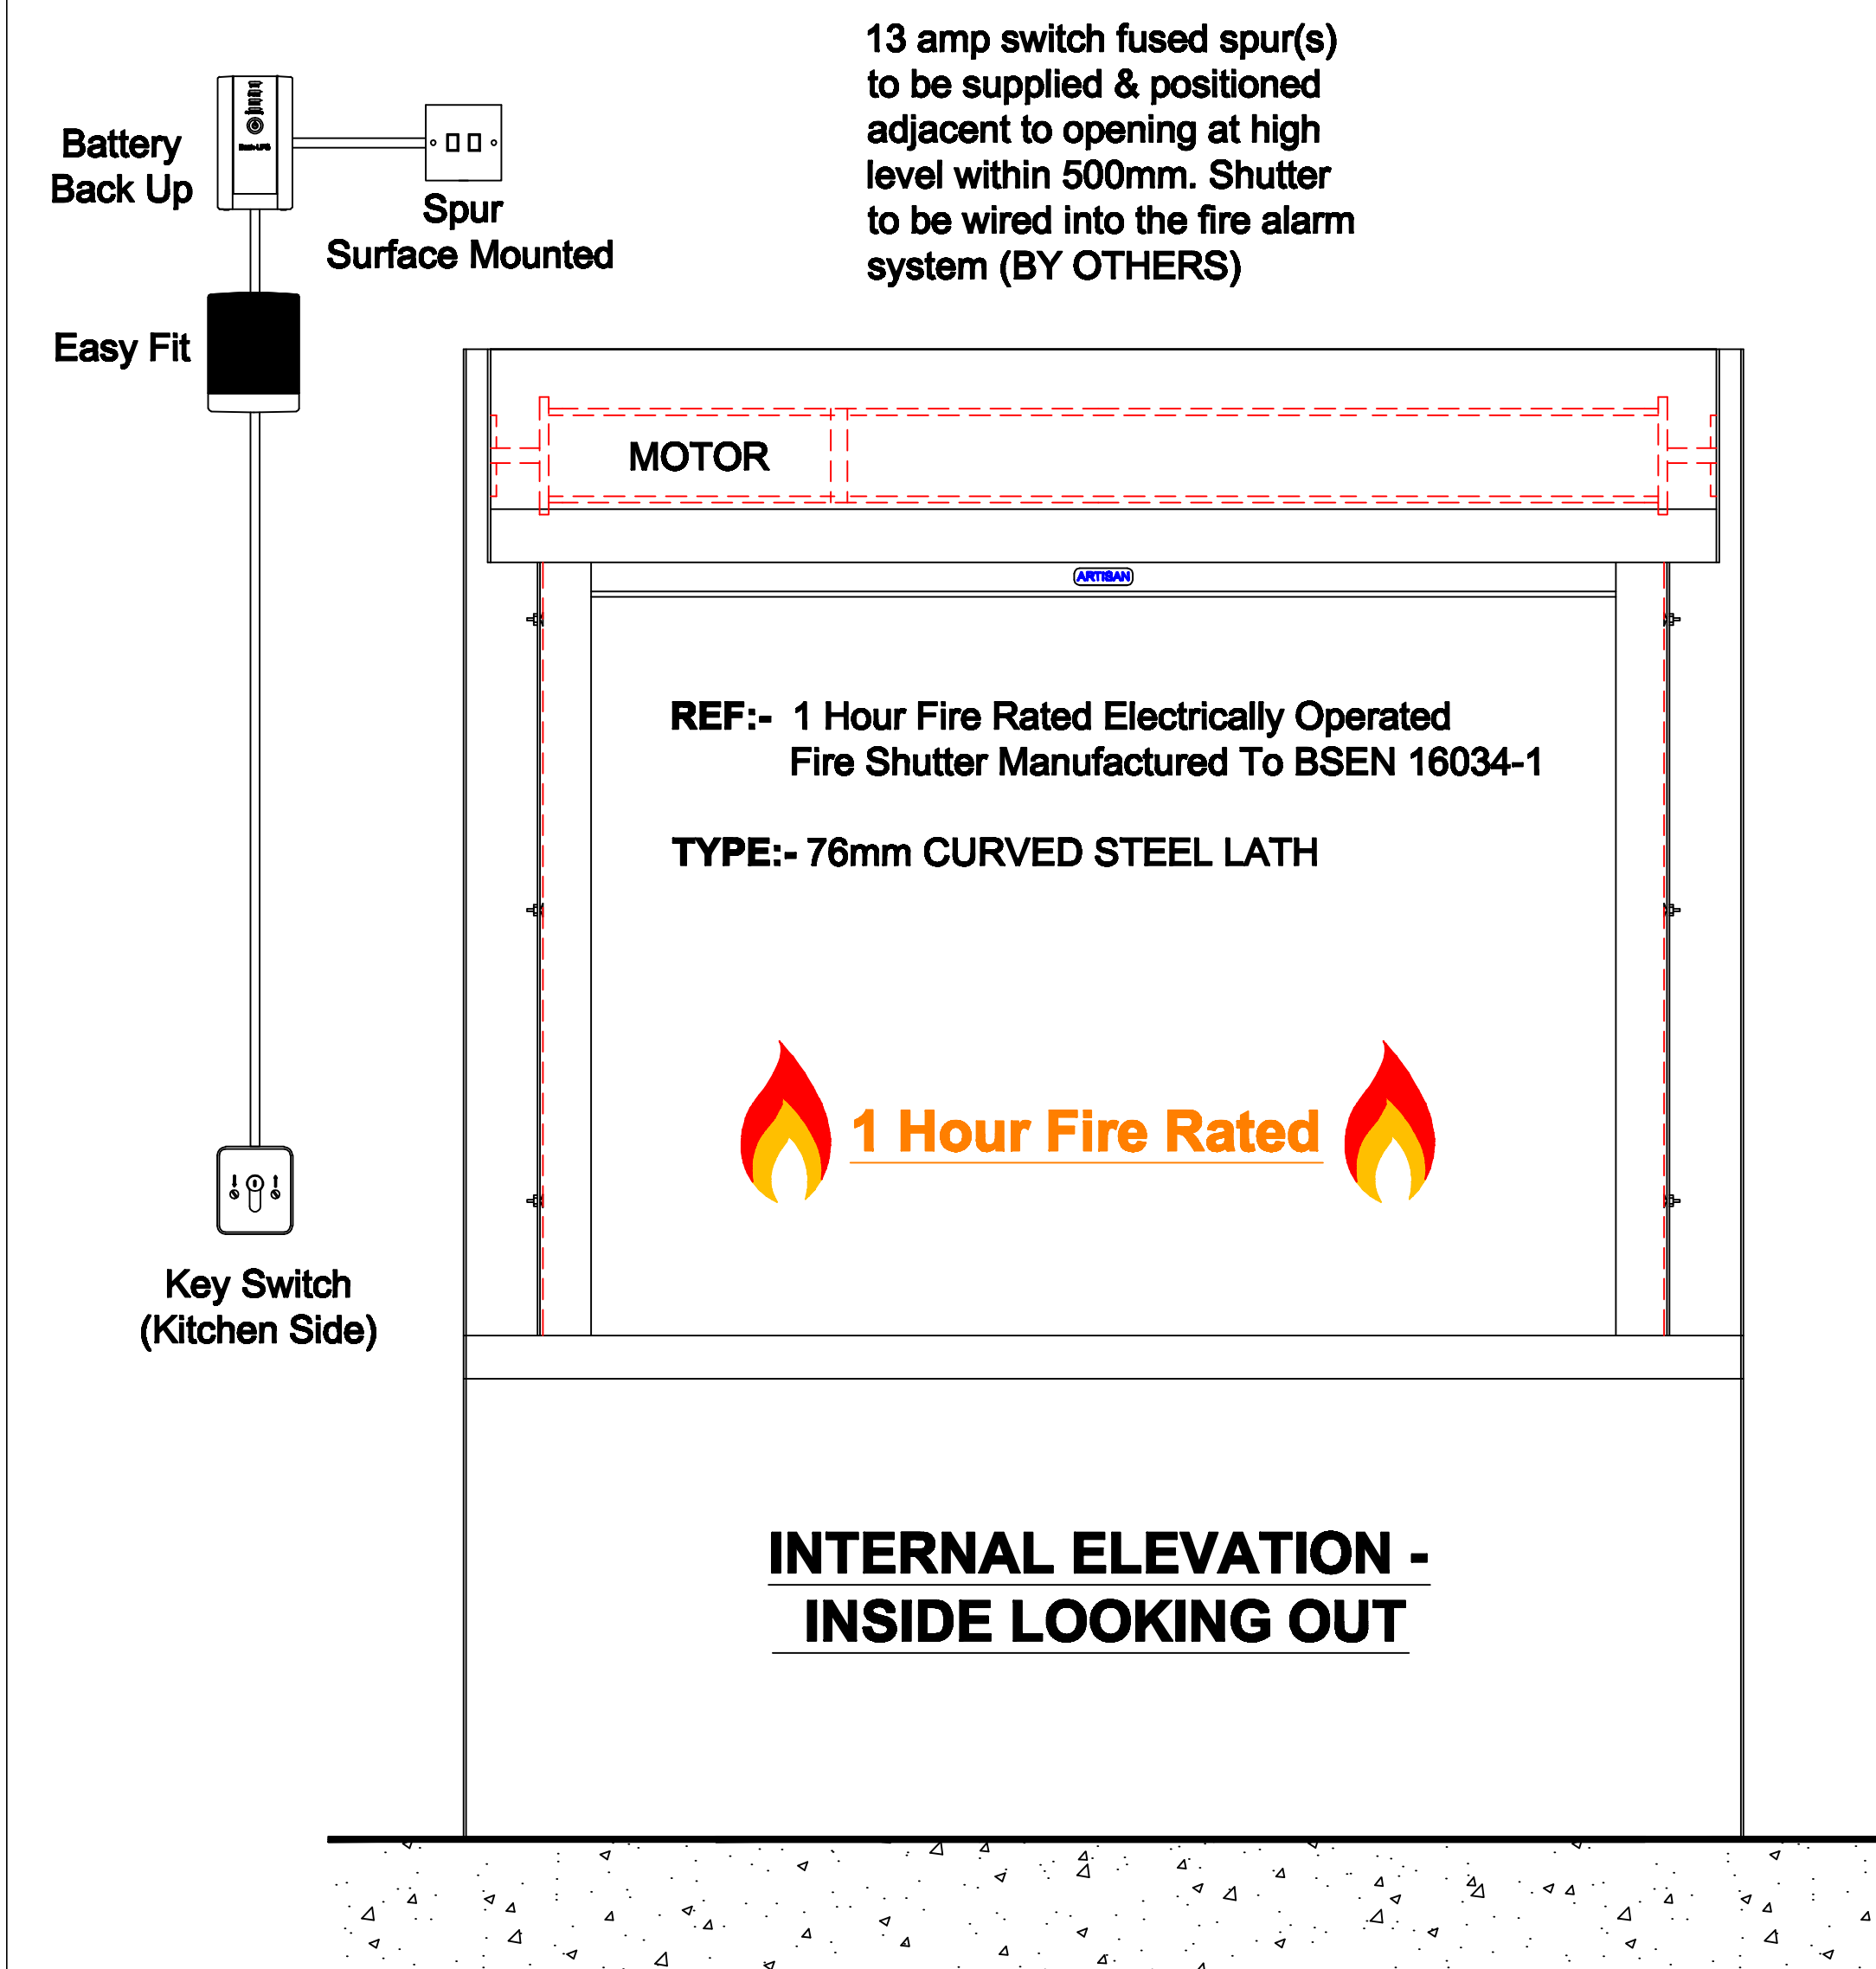

"DRAWING FOR INFORMATION" ✓
"DRAWING FOR APPROVAL"
"CONSTRUCTION ISSUE"

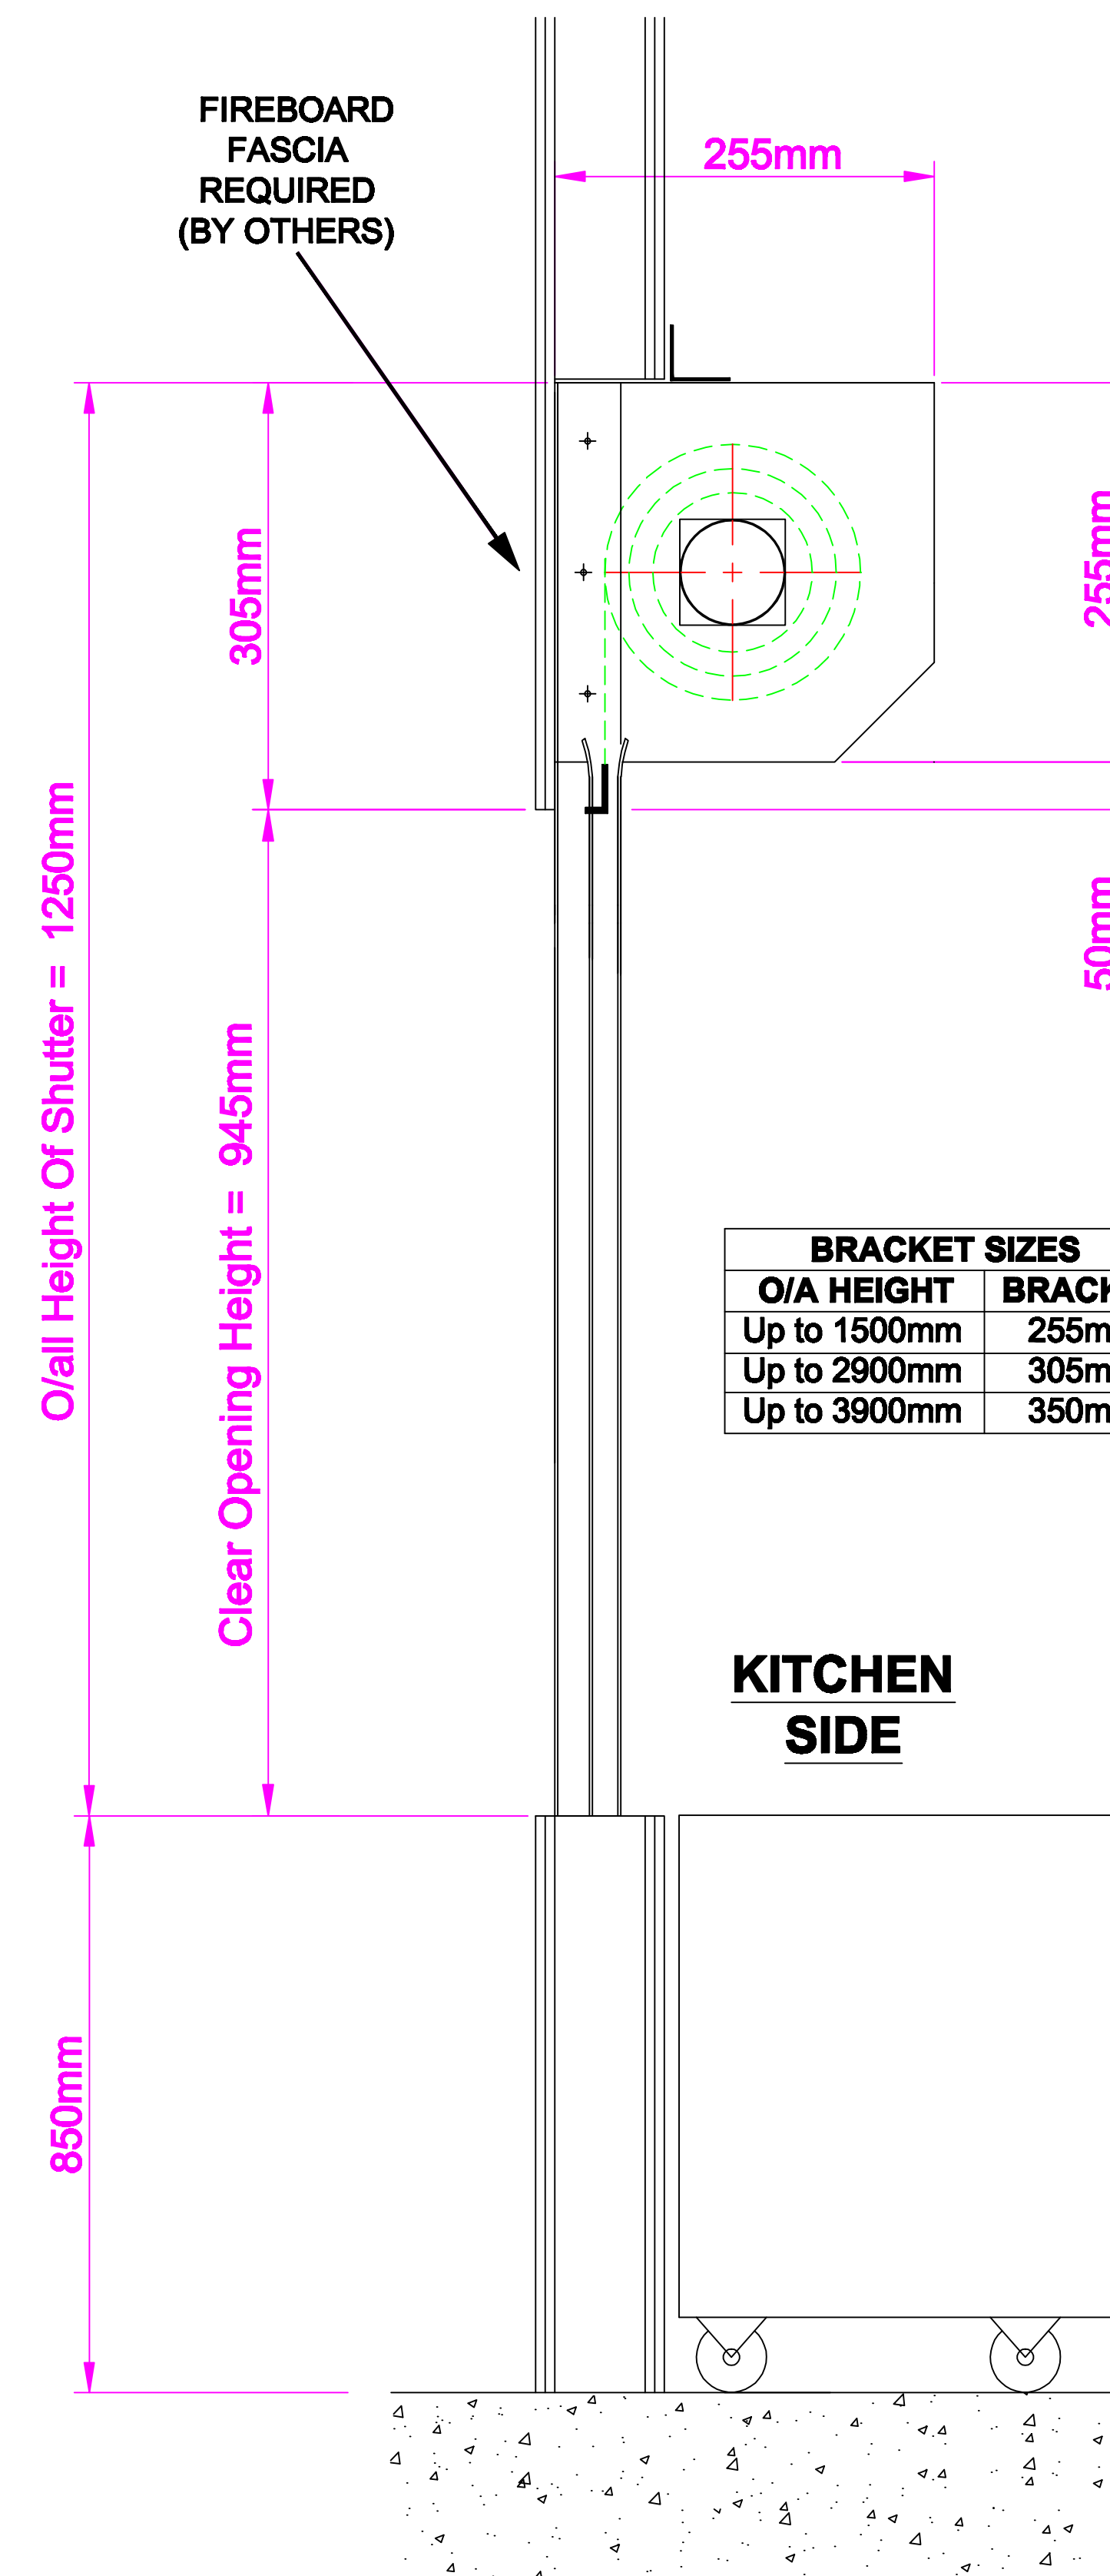

REVISION:-
REV A (07.10.21)
Width & Height Amended

Angle Fixings

W/Screws	
Tech-Bolts	
M6 Rawl-plug	
M8 Rawl-plug	
M6 Tap	
M8 Tap	
Coach-bolt	

Guides		Brackets	
M6	M8	M6	M8

ARTISAN
SECURITY DOORS

Unit 5, Usher Street
Business Park
Usher Street
Bradford
BD4 7DS

Telephone: 01274 - 723123

Fax: 01274 - 727477

WWW. Artisan-Doors.Co.Uk

DATE:
13.09.2021

DRAWING NO:
Q / 22781 / 21 - Dwg 1
Rev A

TITLE:
Roller Shutter
Drawing

ALL DIMENSIONS TO BE CONFIRMED BEFORE MANUFACTURE

OPERATION	SPECIFICATION	LATH TYPE	EXTRA
1-Ph Elec Op	Battery Back Up	75mm Curved	Fusible Link Back Up
1 Hour Fire Rated	Fitters Mate Relay		Audio Visual Panel
2 Hour Fire Rated	Shutter Hood	FINISH	Slave Panel
	Key Switch	Powder Coat Finish	Inward 'L' Rail
	Safety Brake	Ref:- TBC	

ADDRESS:-

MANCHESTER - PROSPECT HOUSE