




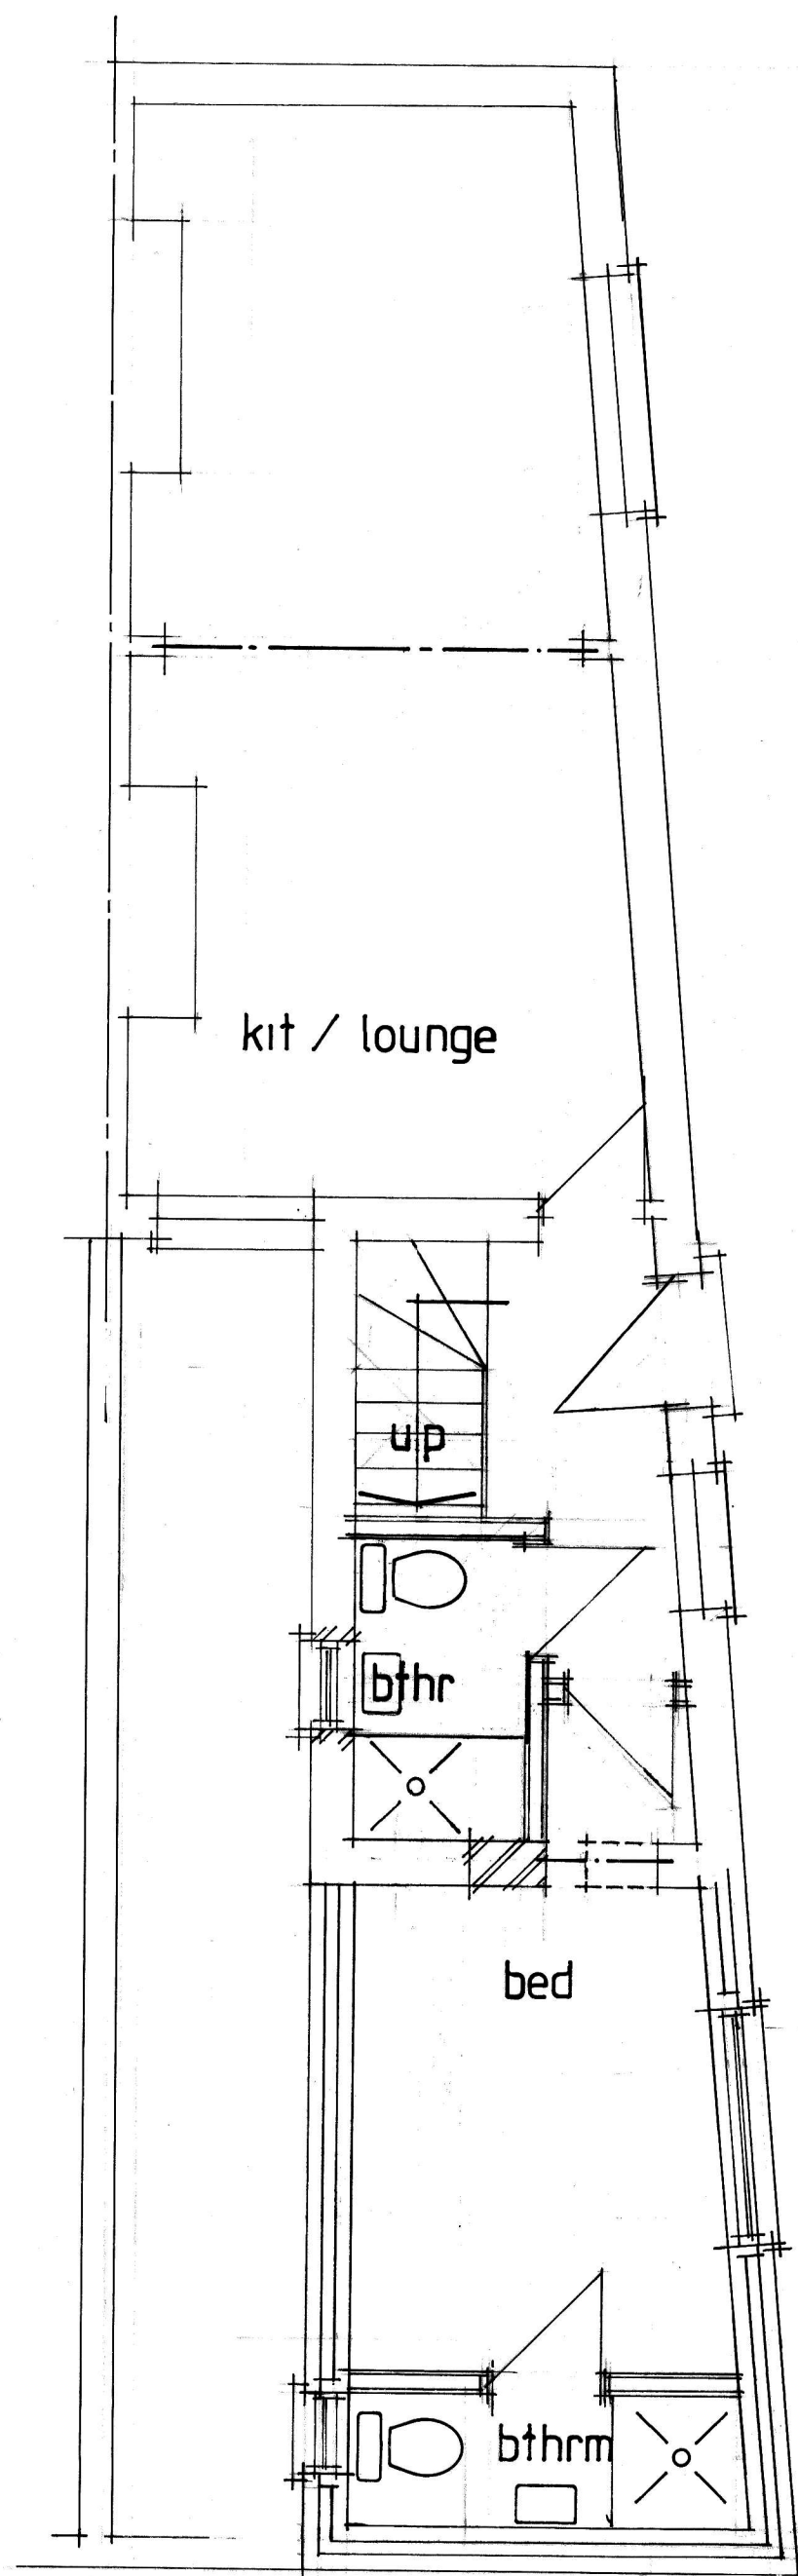


Ground Floor

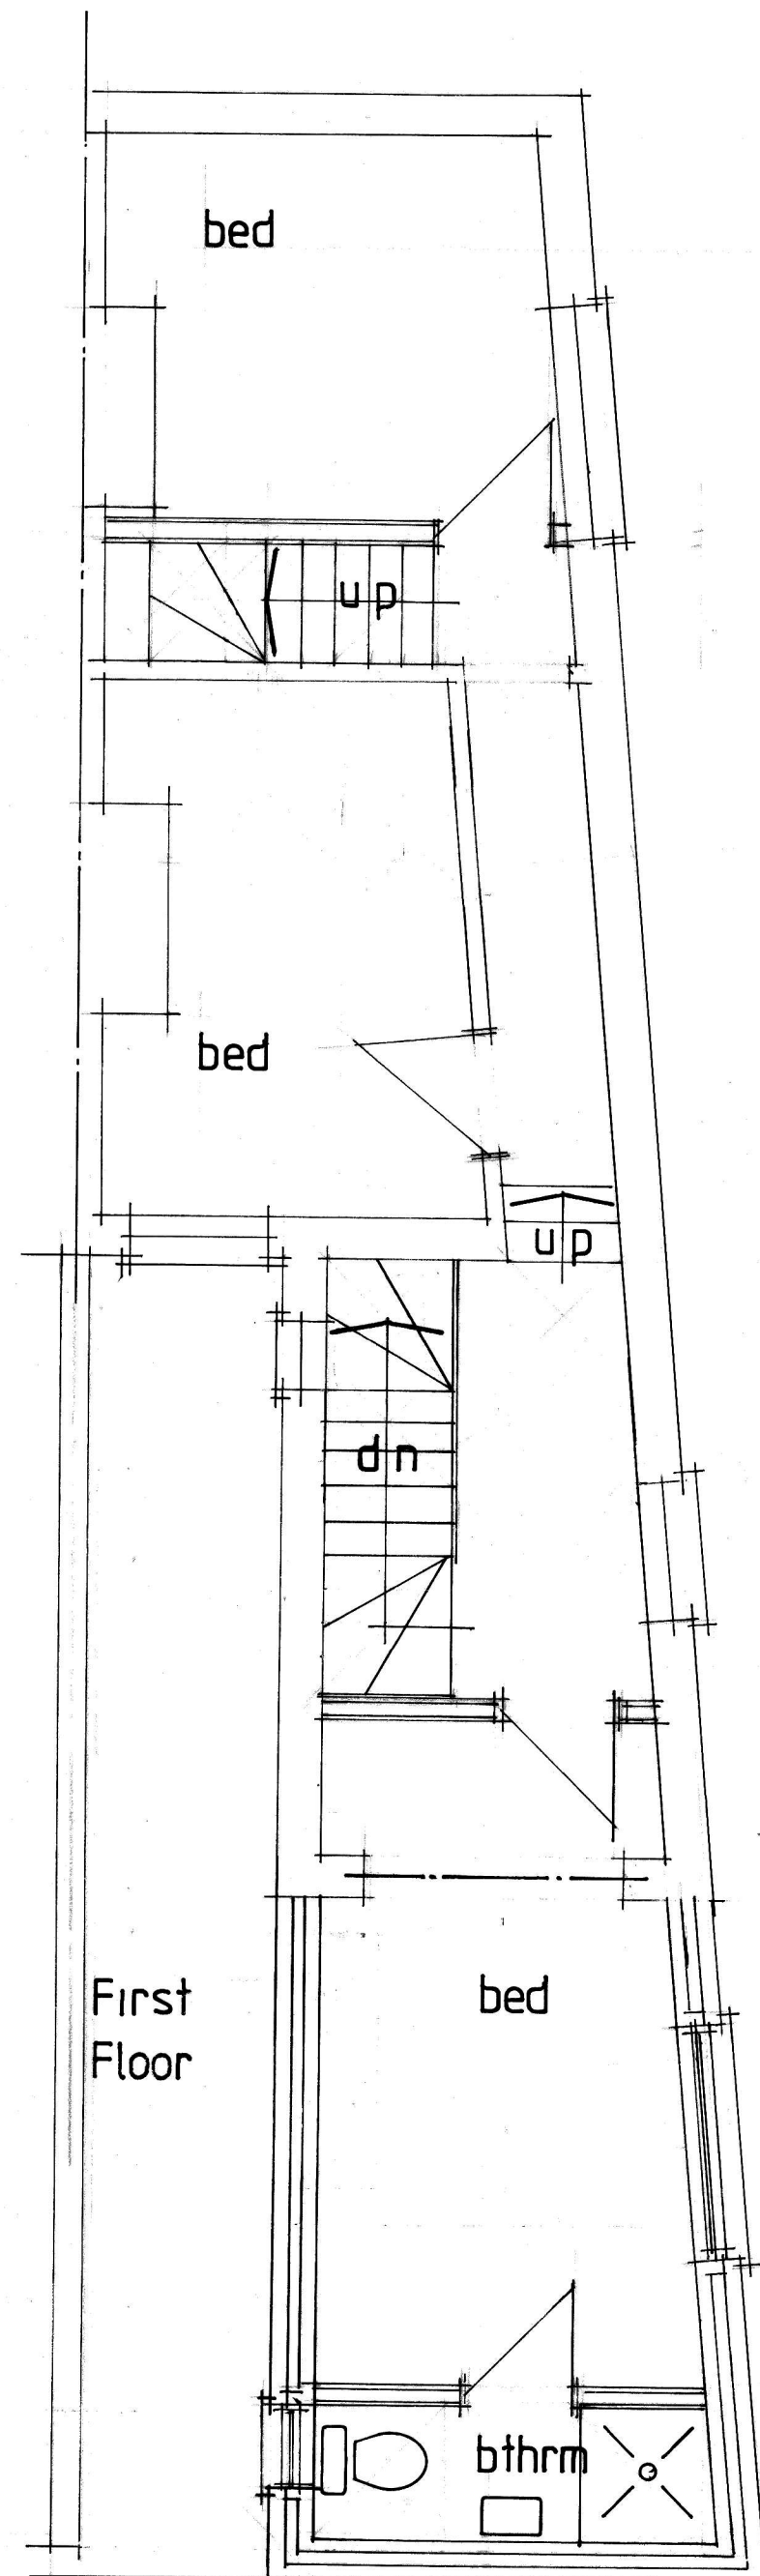

First Floor

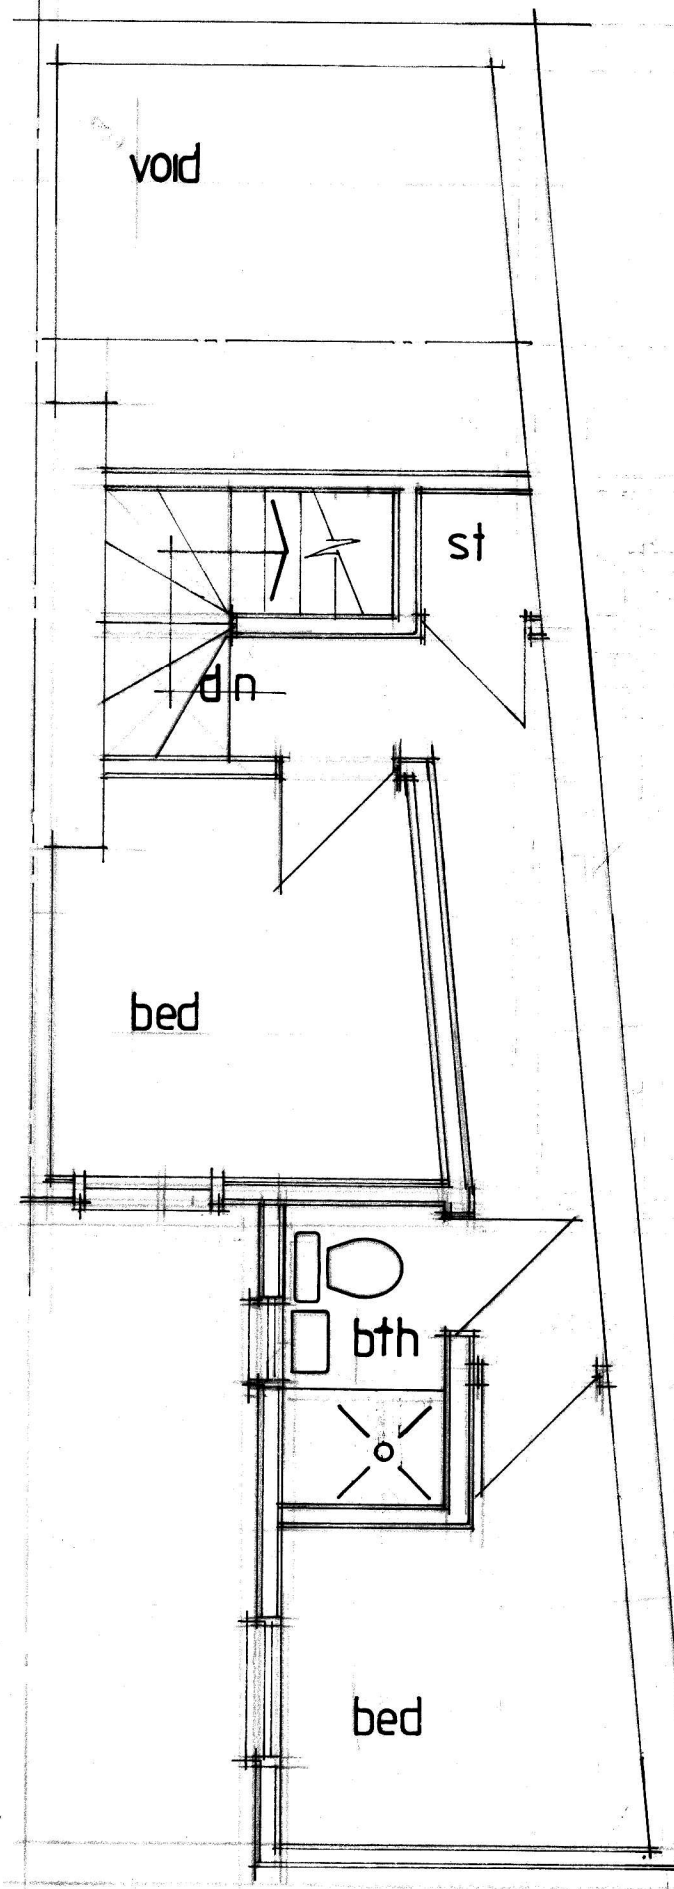

Attic

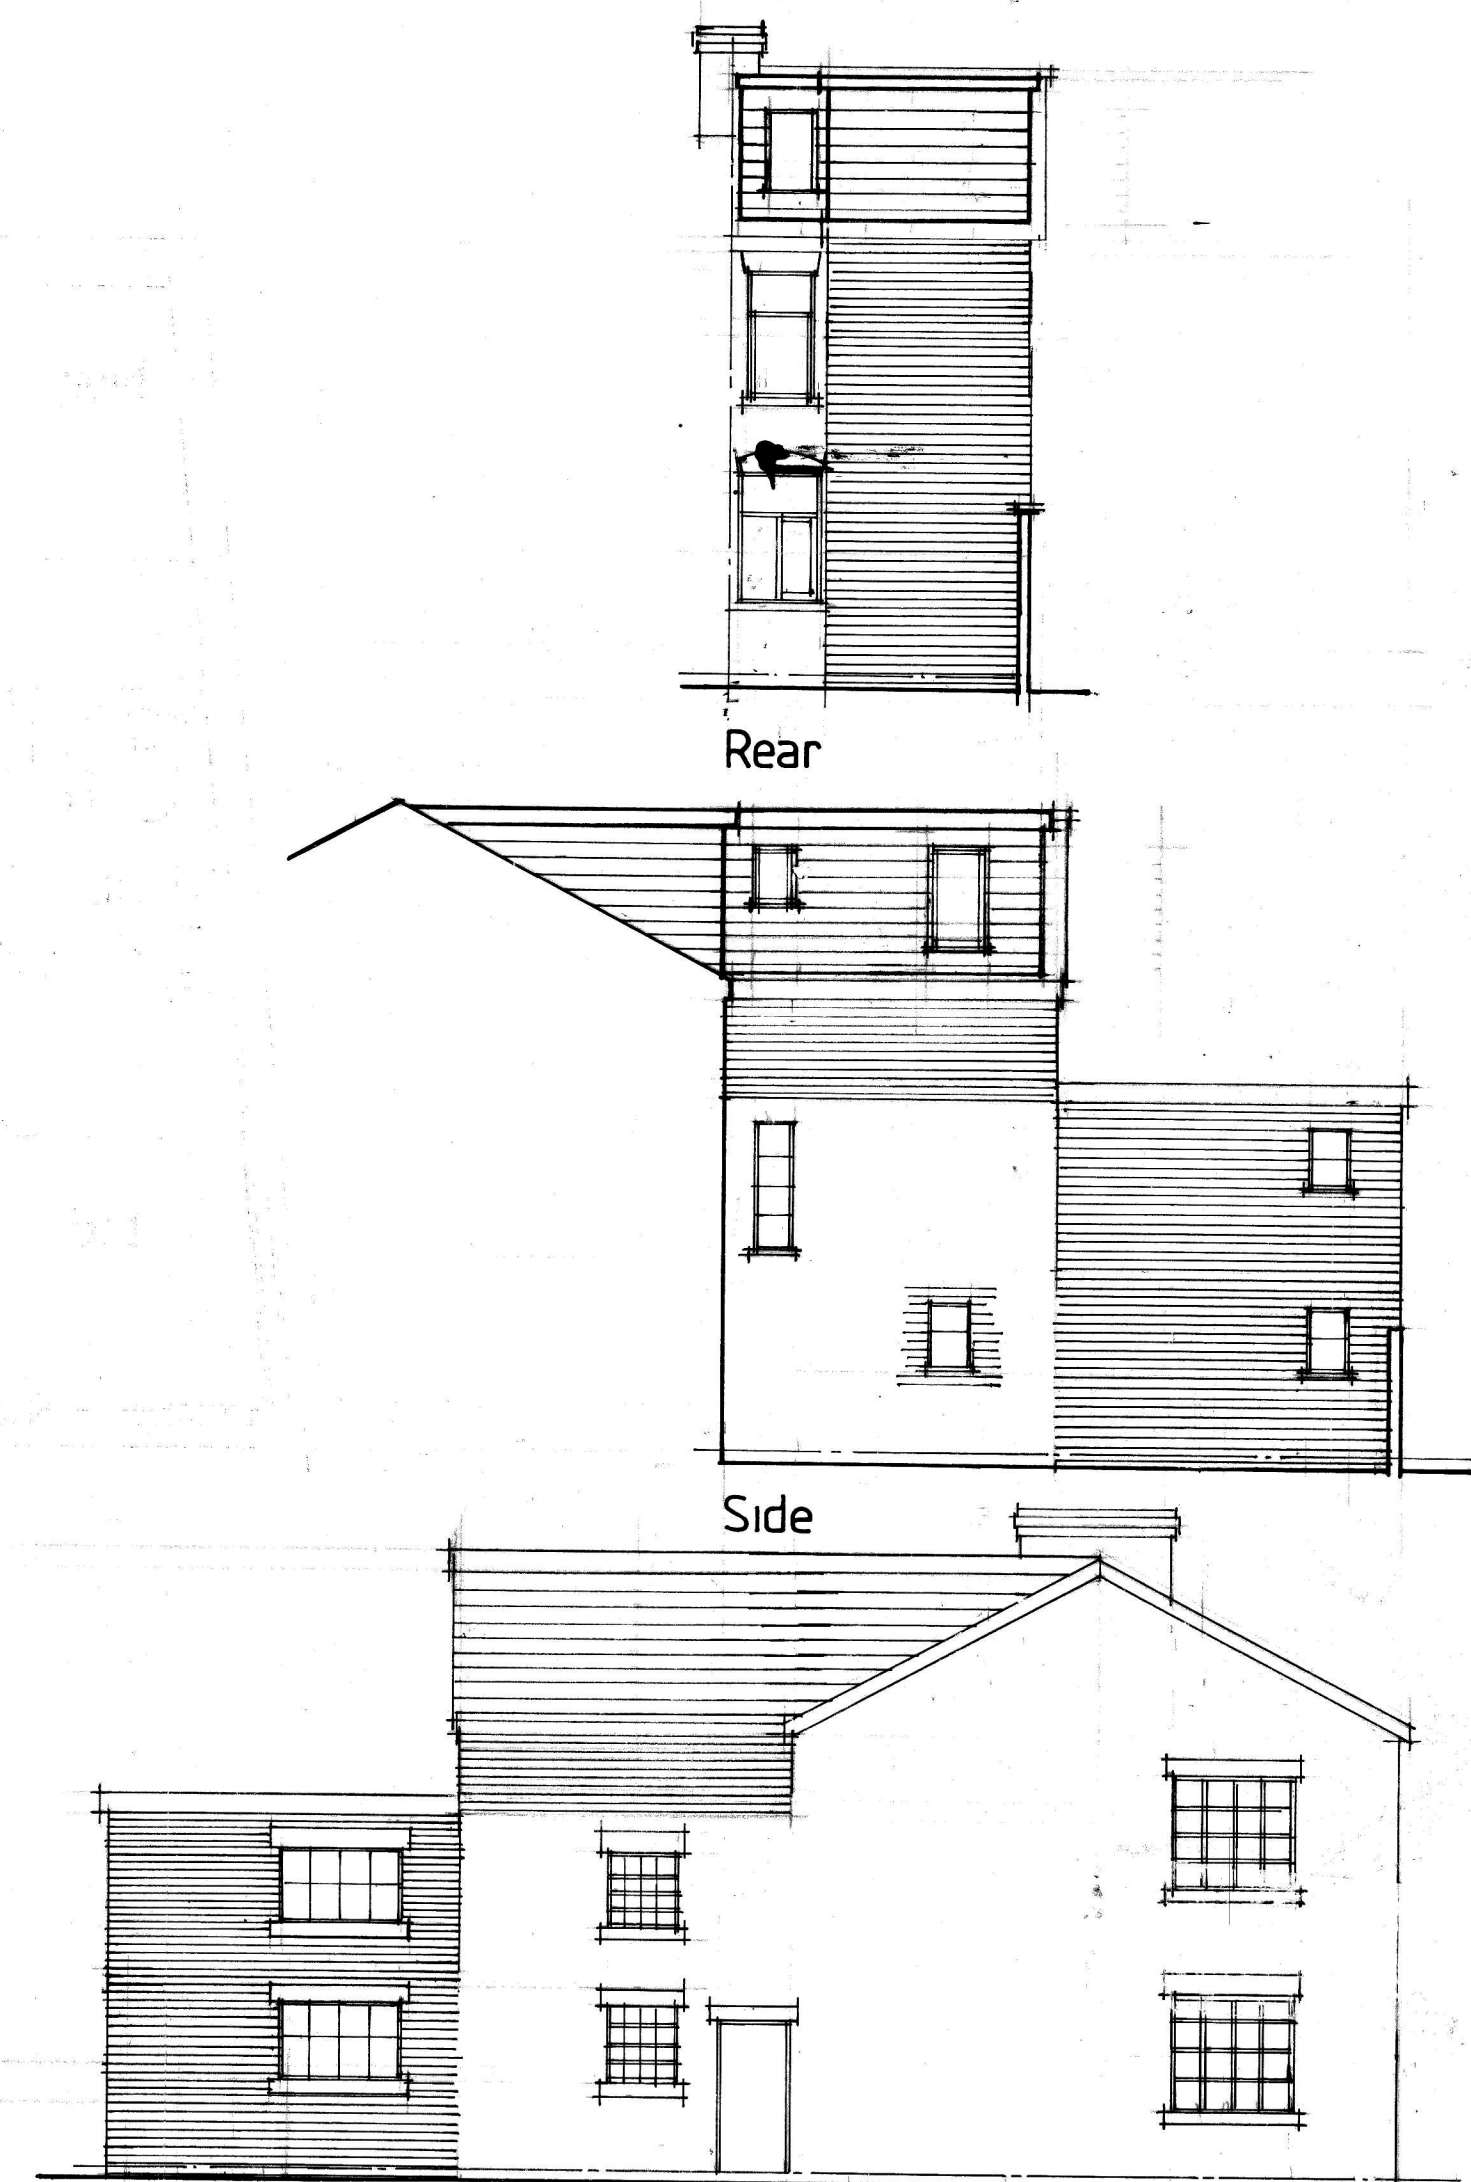

Rear

Side

Side

No:	Revision:	Date:	Initial:
ALPHA DESIGN 11 GILDA CRESCENT ROAD ECCLES M30 9AG TELEPHONE :0161 707 5533			
Project:		23 Maine Road Rusholme Mcr	
Title:		Floor Layouts and Elevs (proposed)	
Scale: 50:100	Date: 08/21	Initial:	CTR
Drg. No:		2	