




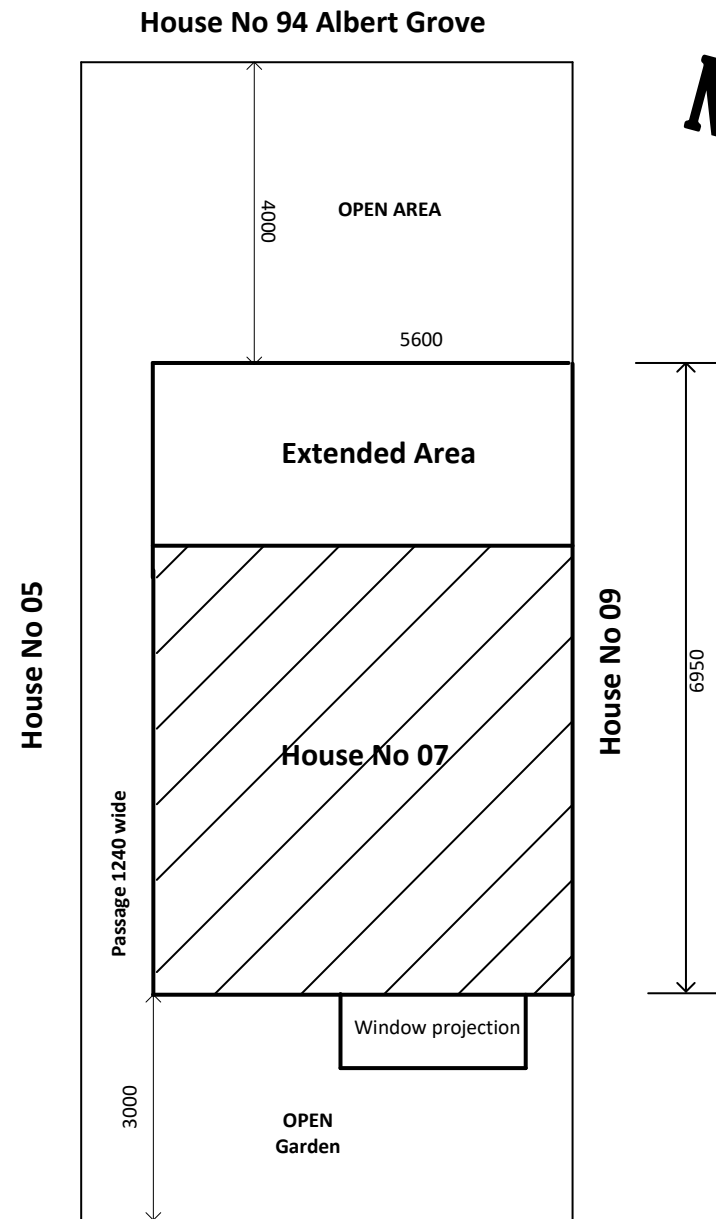

EXISTING BUILDING PLAN

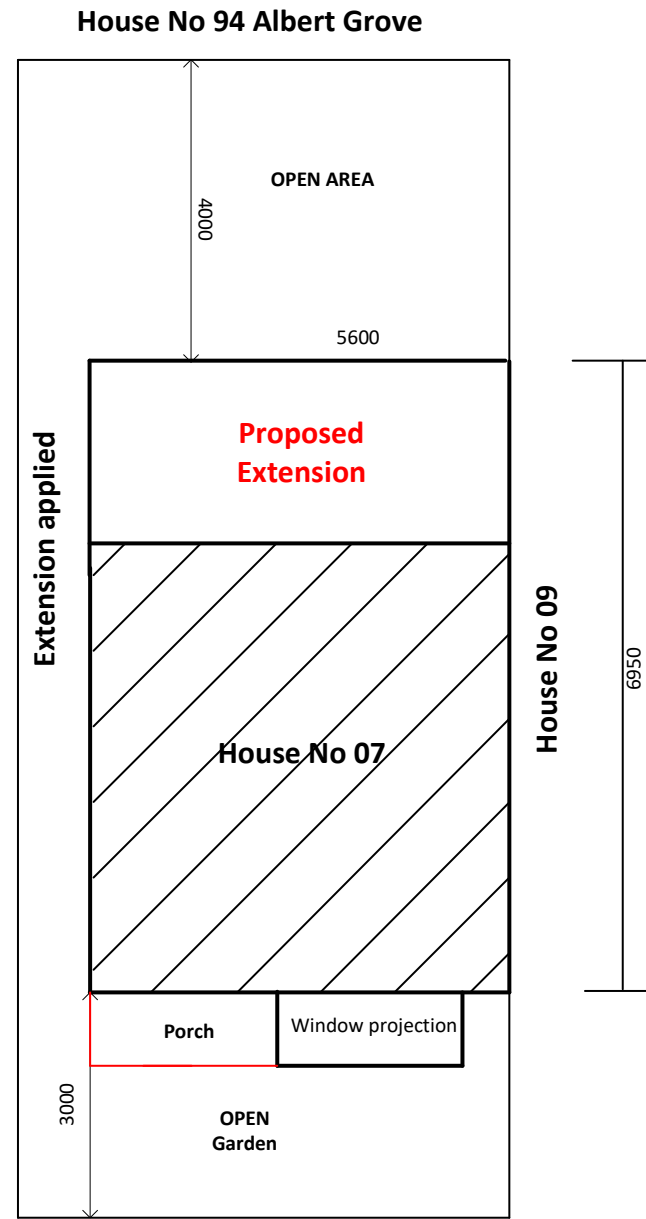

PROPOSED BUILDING PLAN

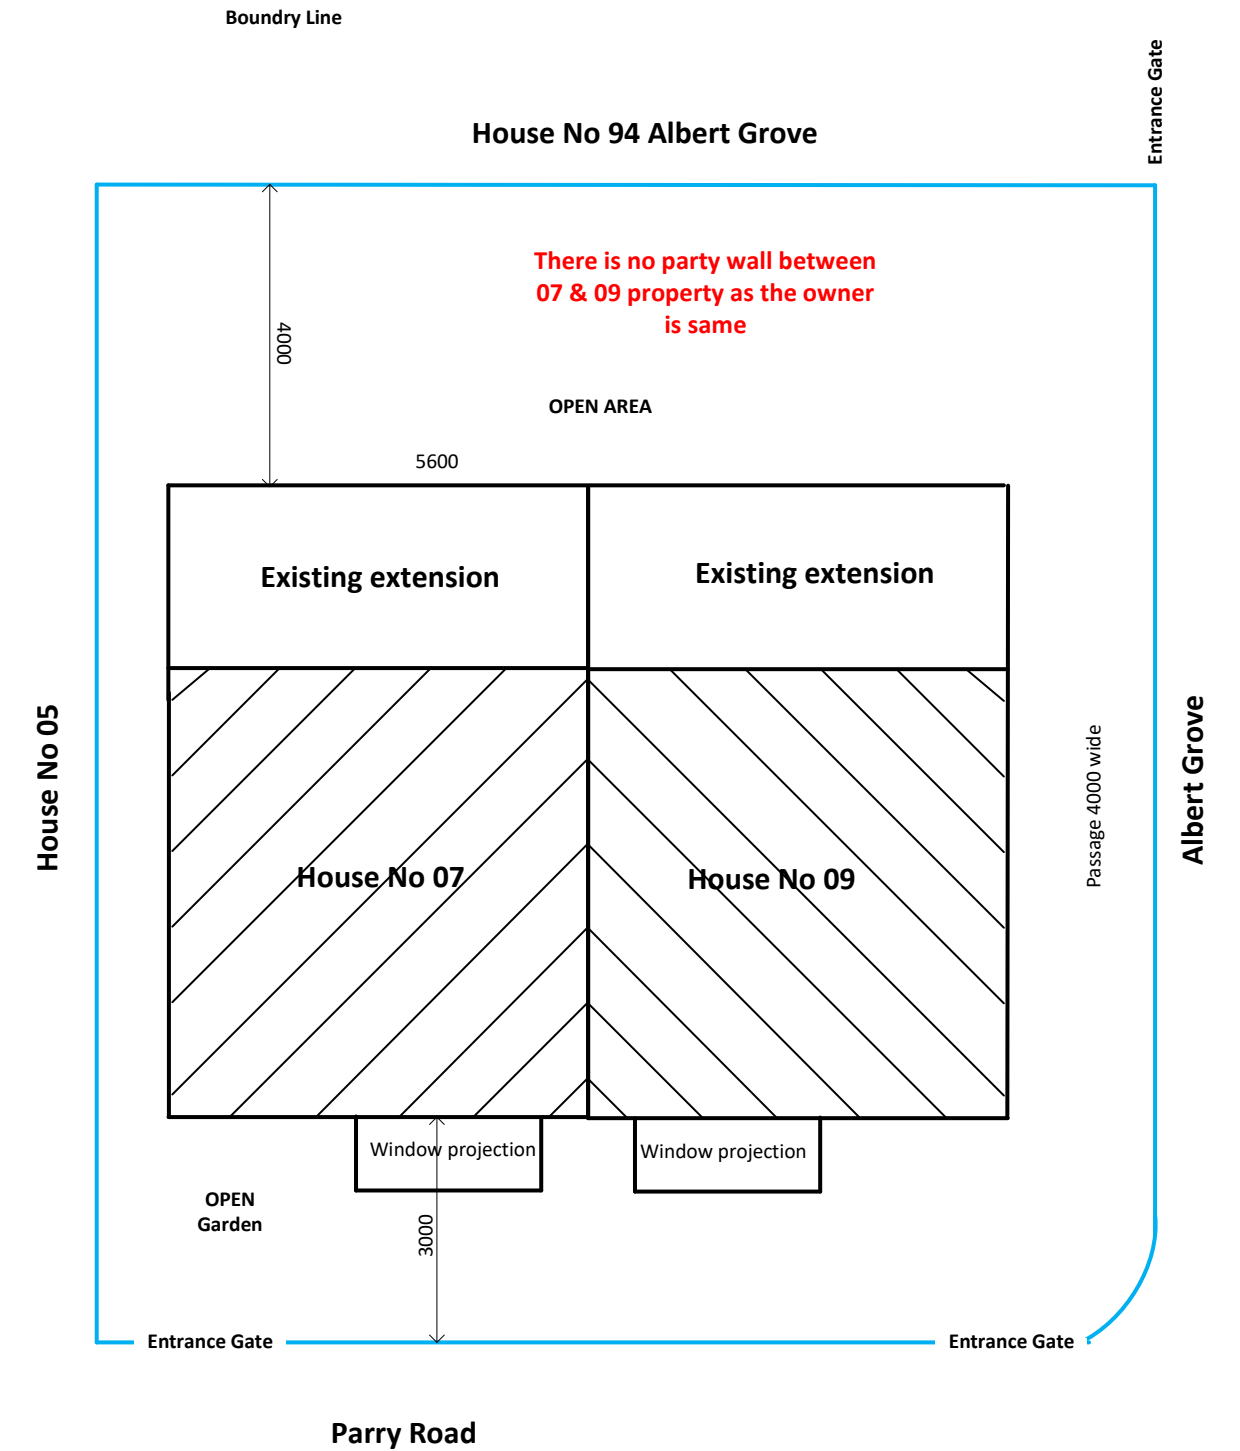

SETTING OUT PLAN

Client	Mr. Mohammed Jabed Uddin Mrs Rokhsena Uddin 07 Parry Road, Longsight, Manchester M12 5QD		
Title	Erection of single storey rear extension at First Floor and conversion of hip to gable roof.		
Scale	1 = 50@A3	Drawing No.	MJ-PP-07 18/12/2021