


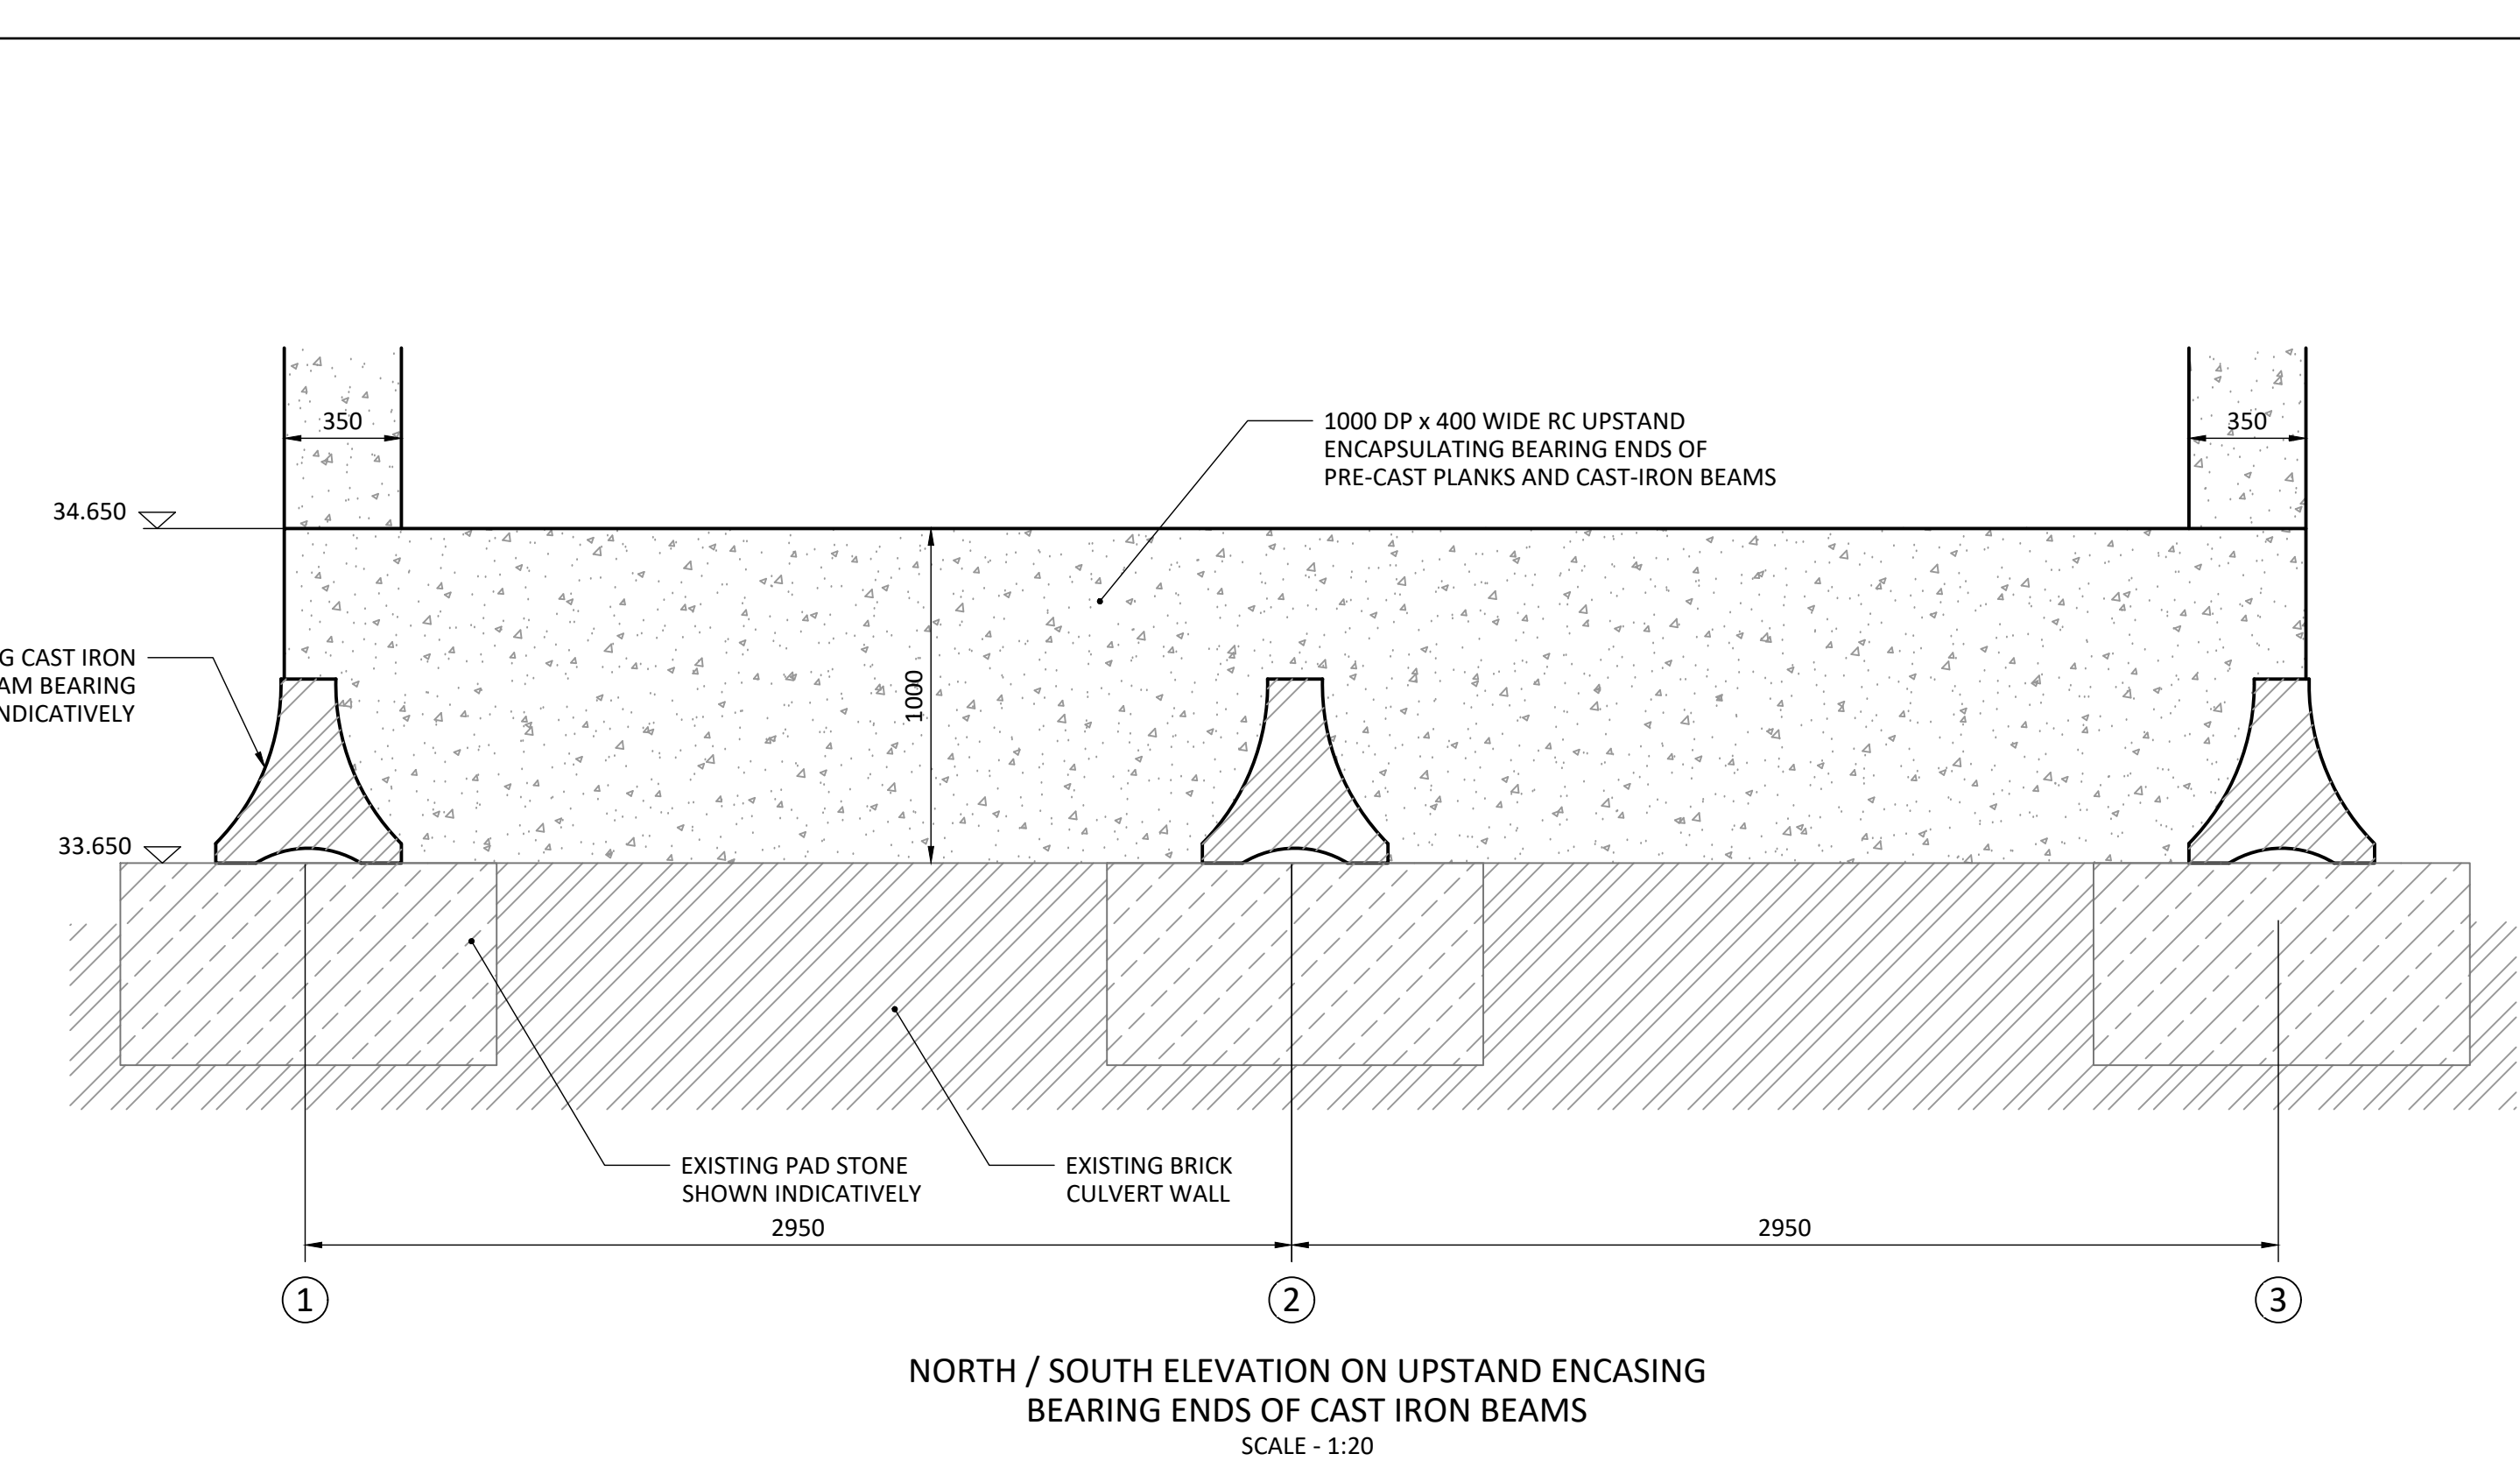

NORTH / SOUTH ELEVATION ON UPSTAND ENCASING
BEARING ENDS OF CAST IRON BEAMS
SCALE - 1:20



REINFORCEMENT HAS BEEN OMITTED
FOR CLARITY. REFER TO RC DETAIL
DRAWING NUMBERS
1076-15-CIV-XX-XX-DR-S-5501 TO 5503

SETTING OUT OF ALL STRUCTURAL
ELEMENTS T.B.C. BY CONTRACTOR ON
SITE PRIOR TO WORKS COMMENCEMENT

[illegible]