




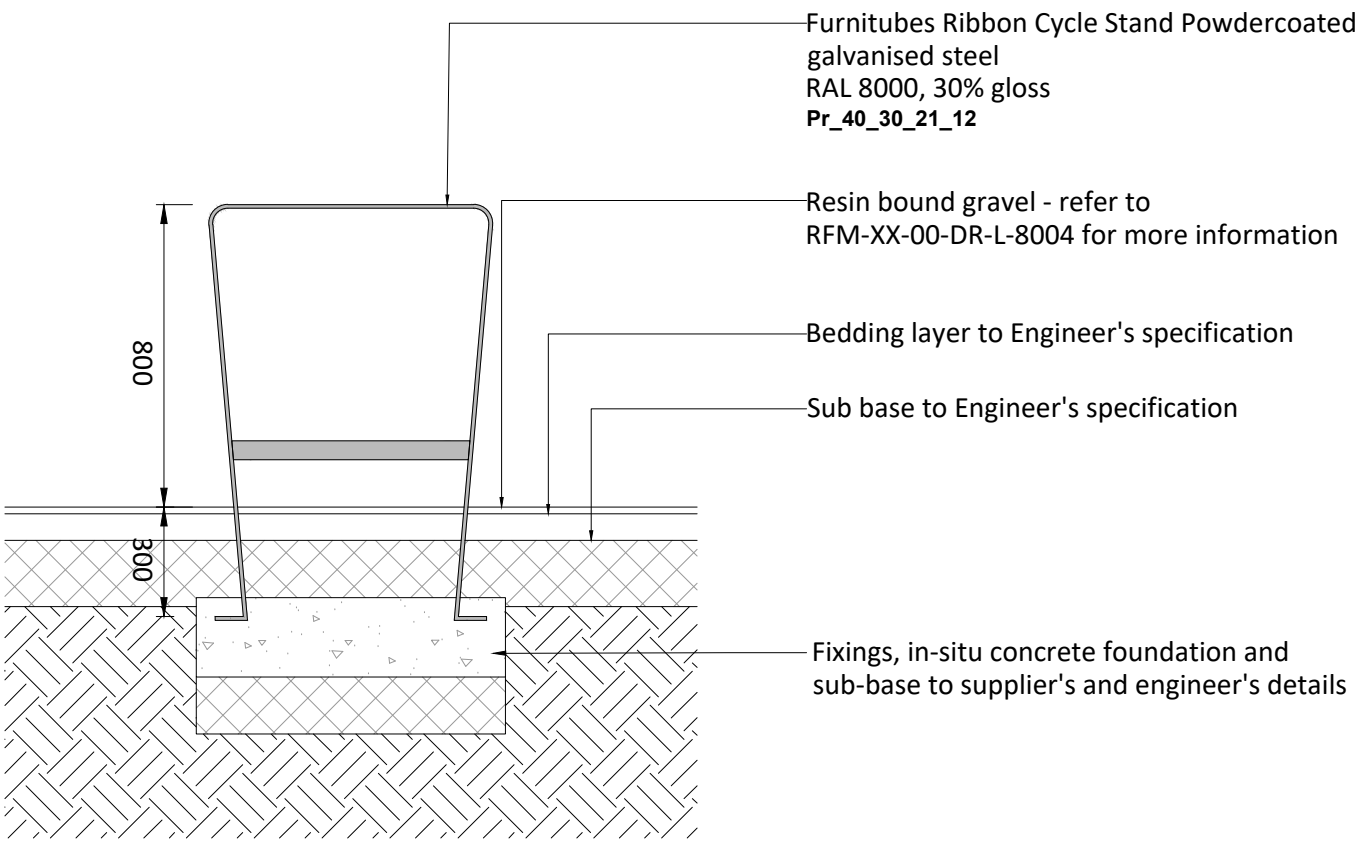


8007 Cycle Stand: Typical Section 1:20

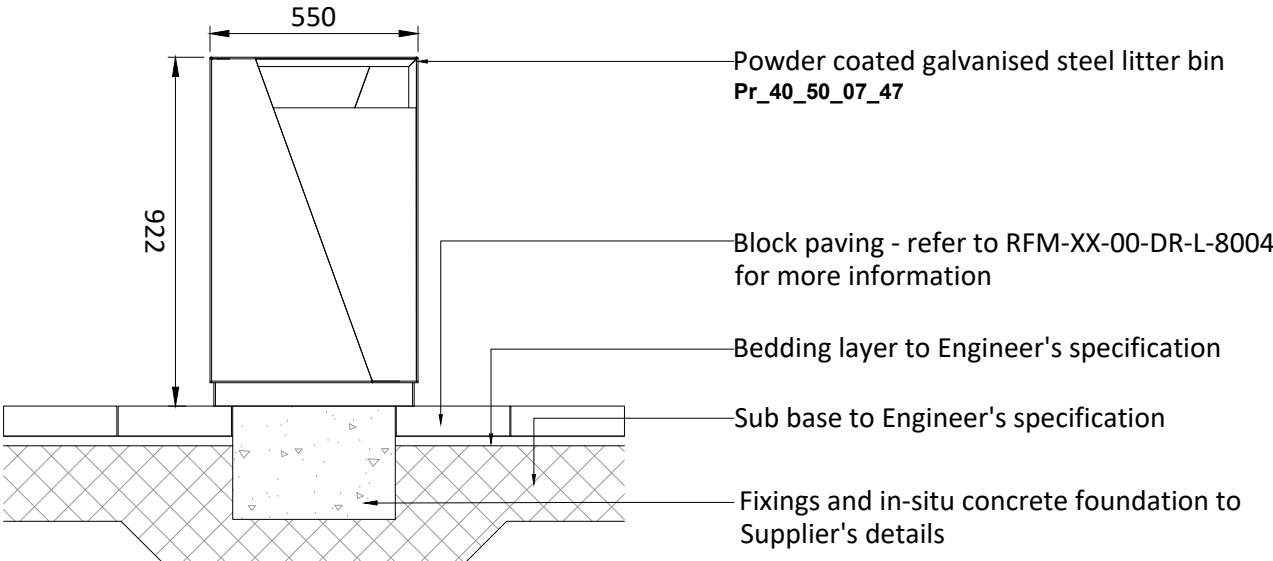


8007 Litter Bin: Typical Section 1:20

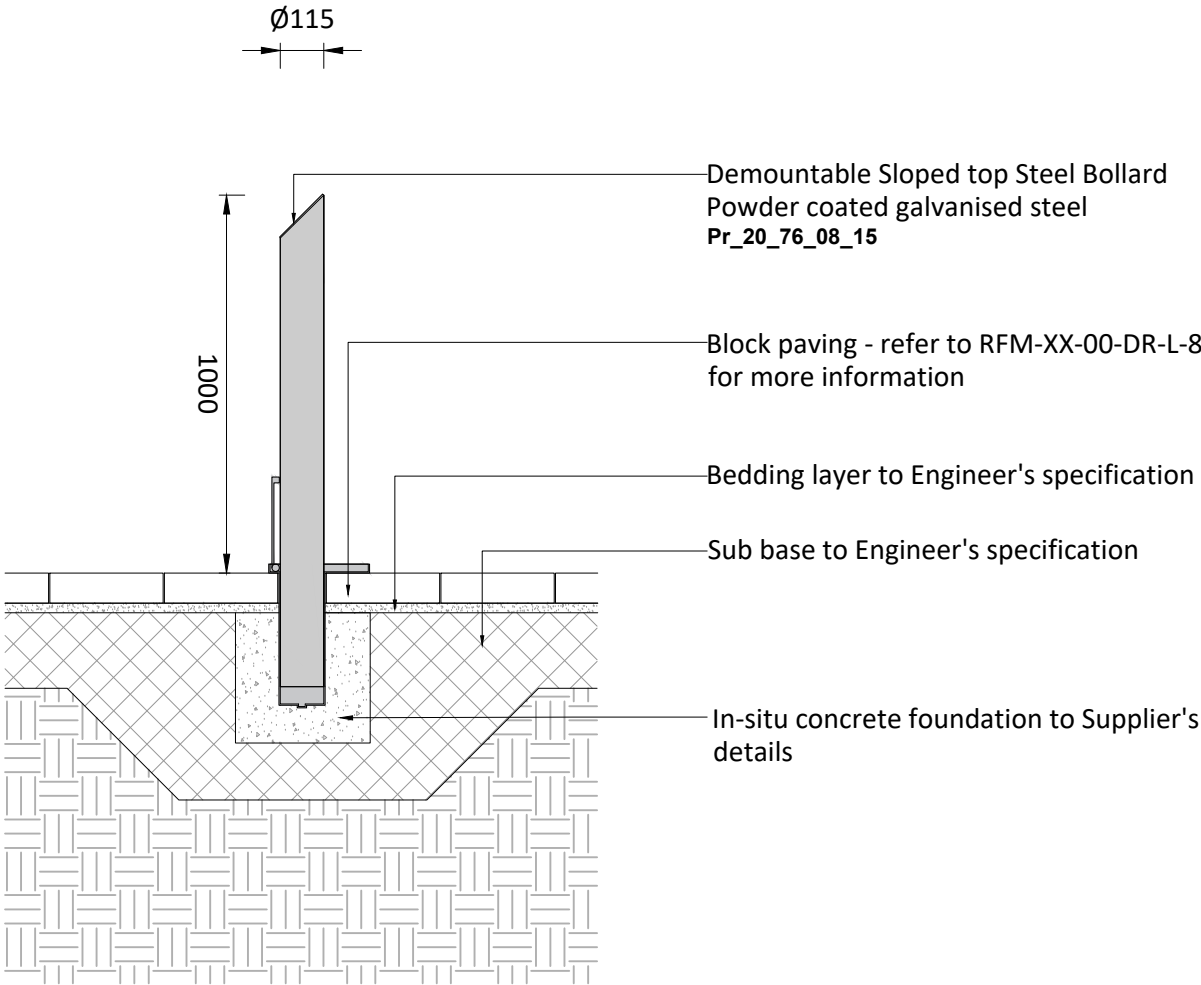


8007 Demountable Bollard: Typical Section 1:20

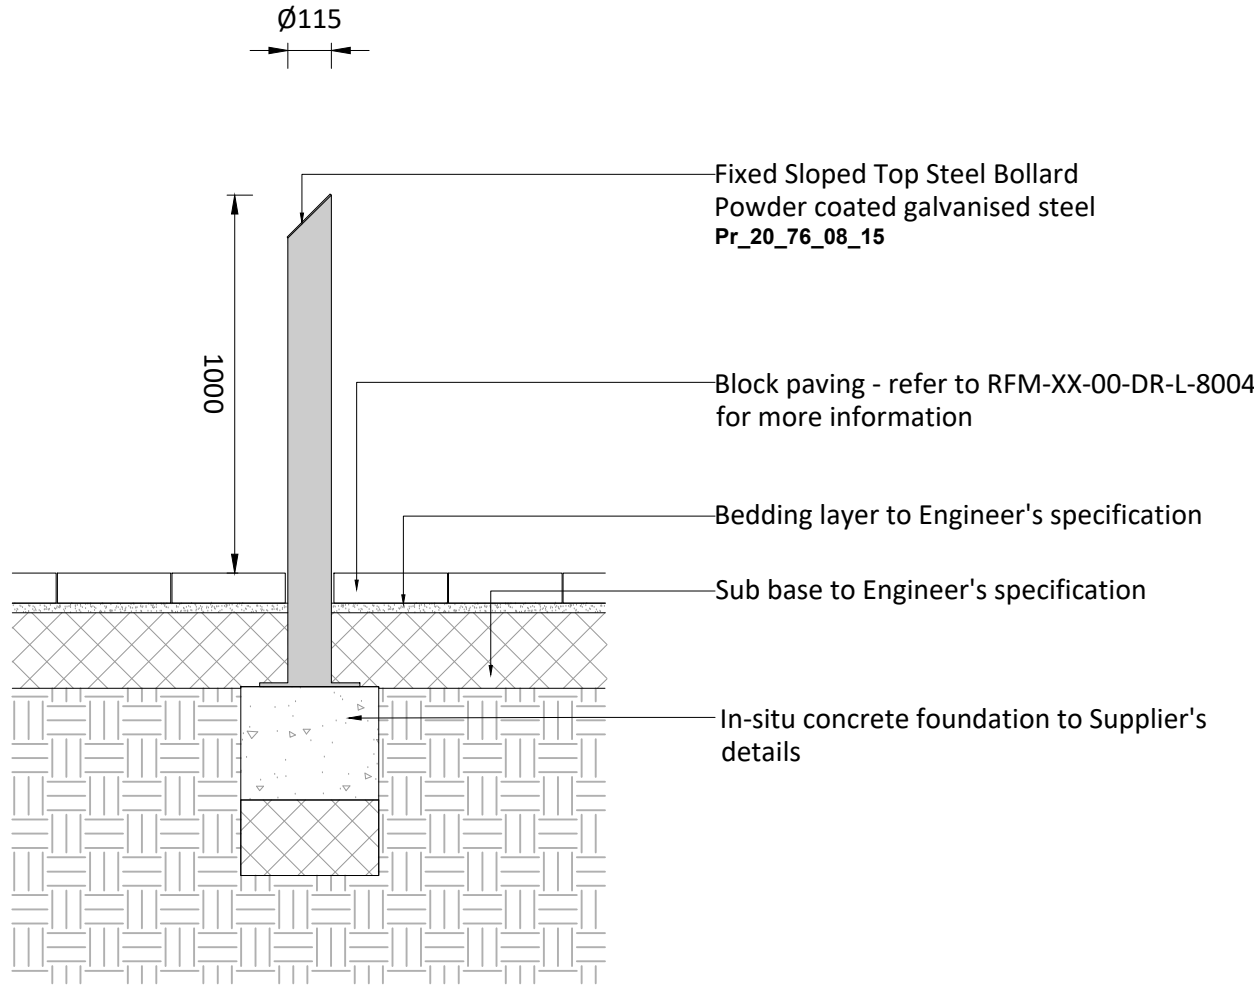


8007 Fixed Bollard: Typical Section 1:20

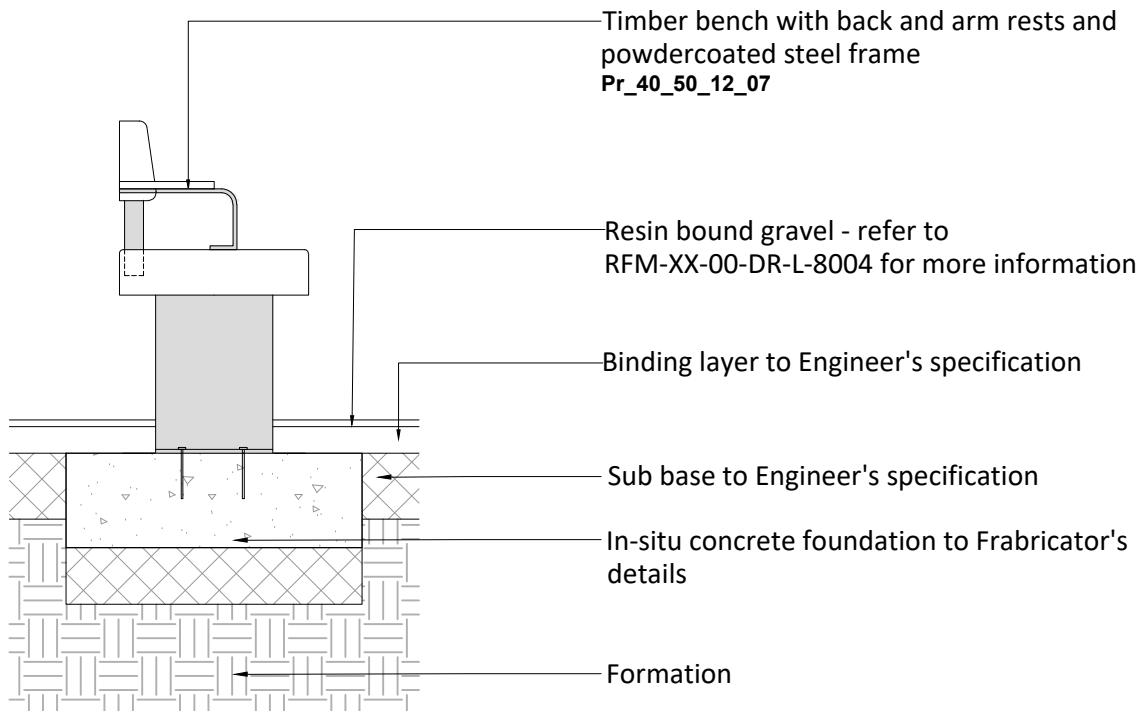


8007 'The Square' Timber Bench: Typical Section 1:20

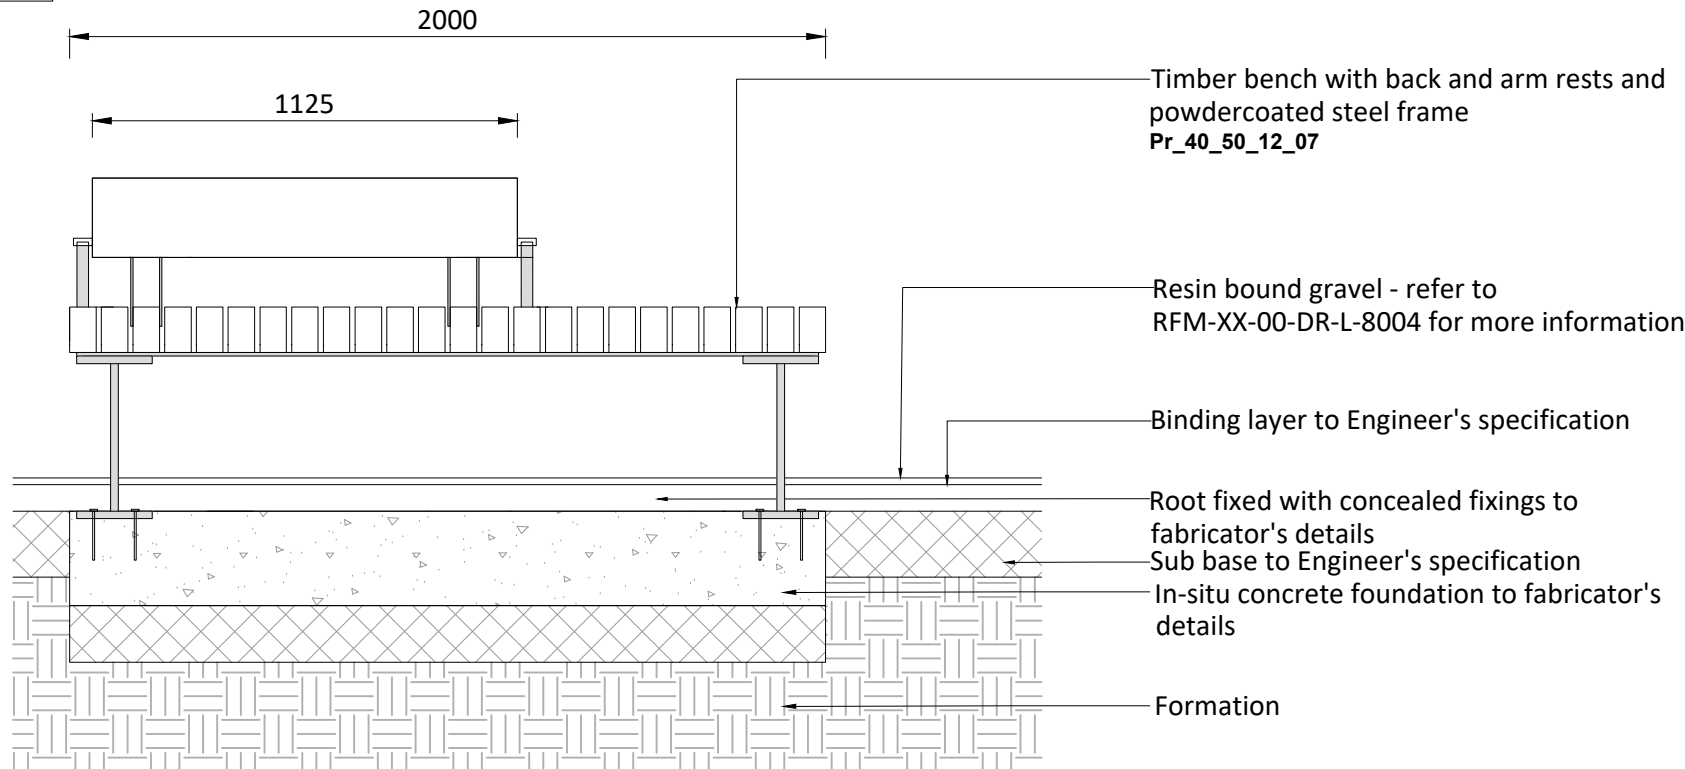


8007 'The Square' Timber Bench: Typical Elevational Section 1:20

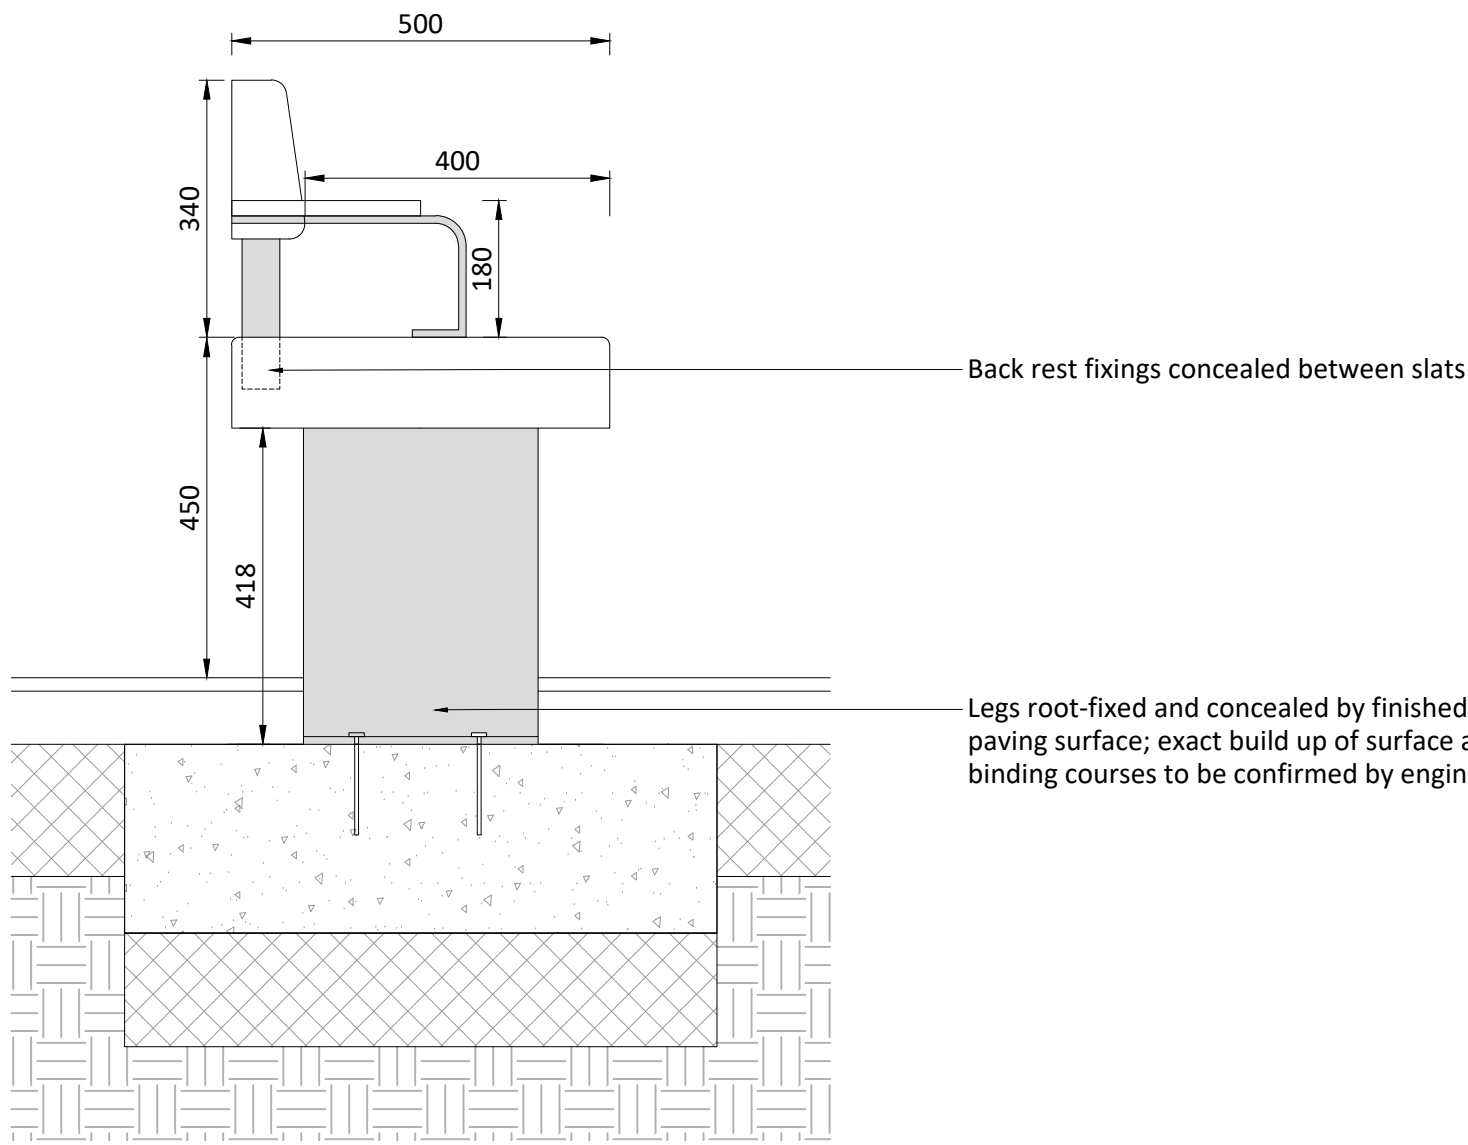


8007 'The Square' Timber Bench: Detail Section 1:10

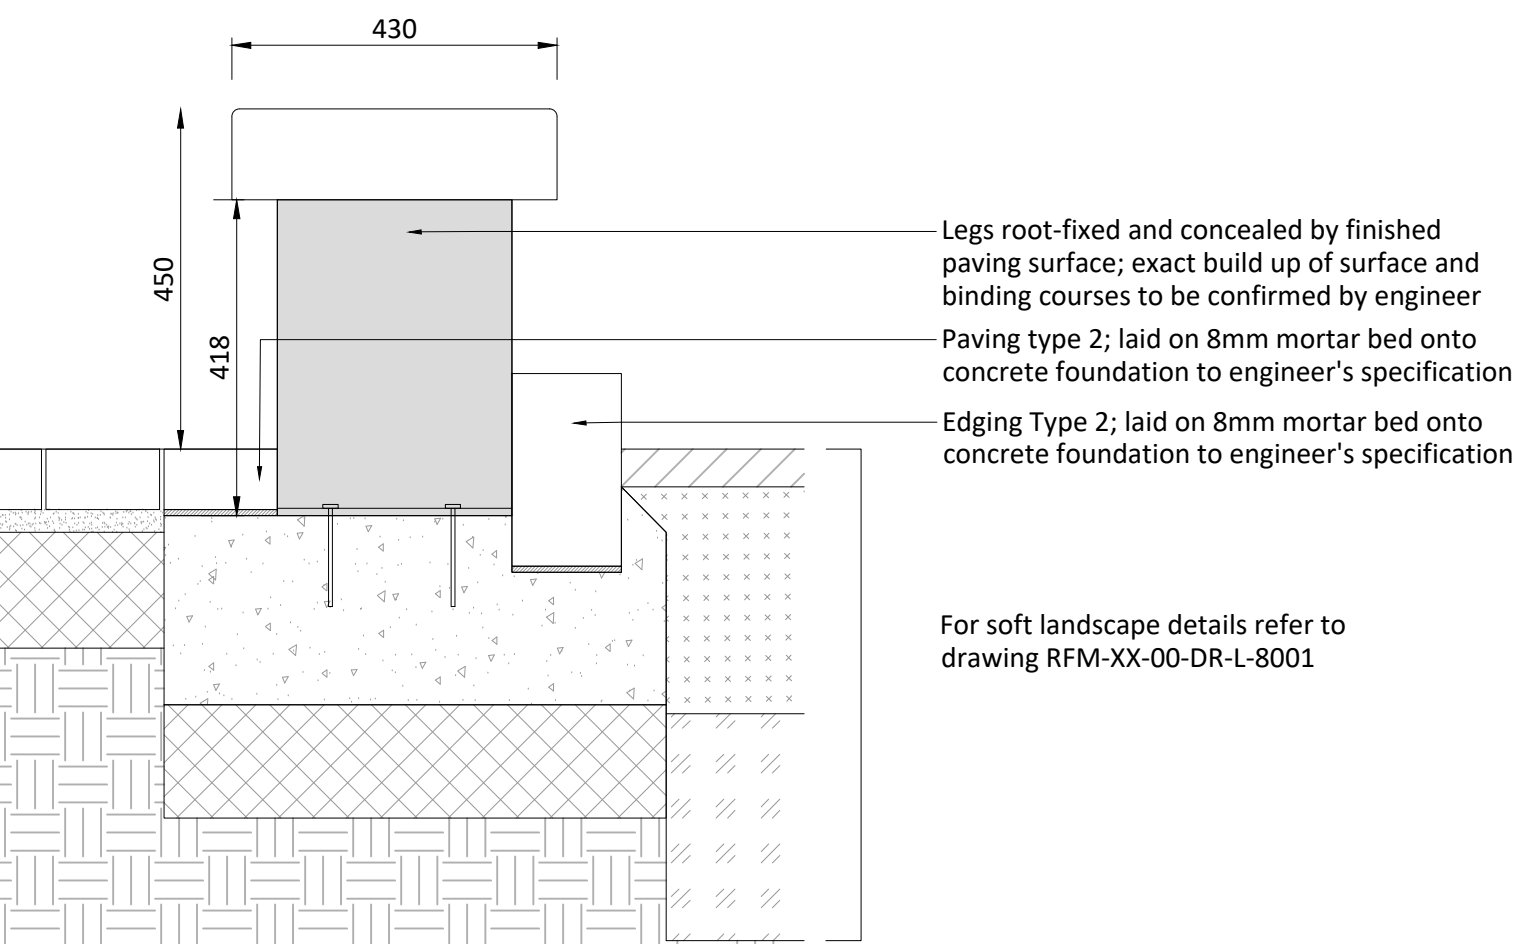

8007 Timber Bench in Soft Landscape : Detail Section 1:10

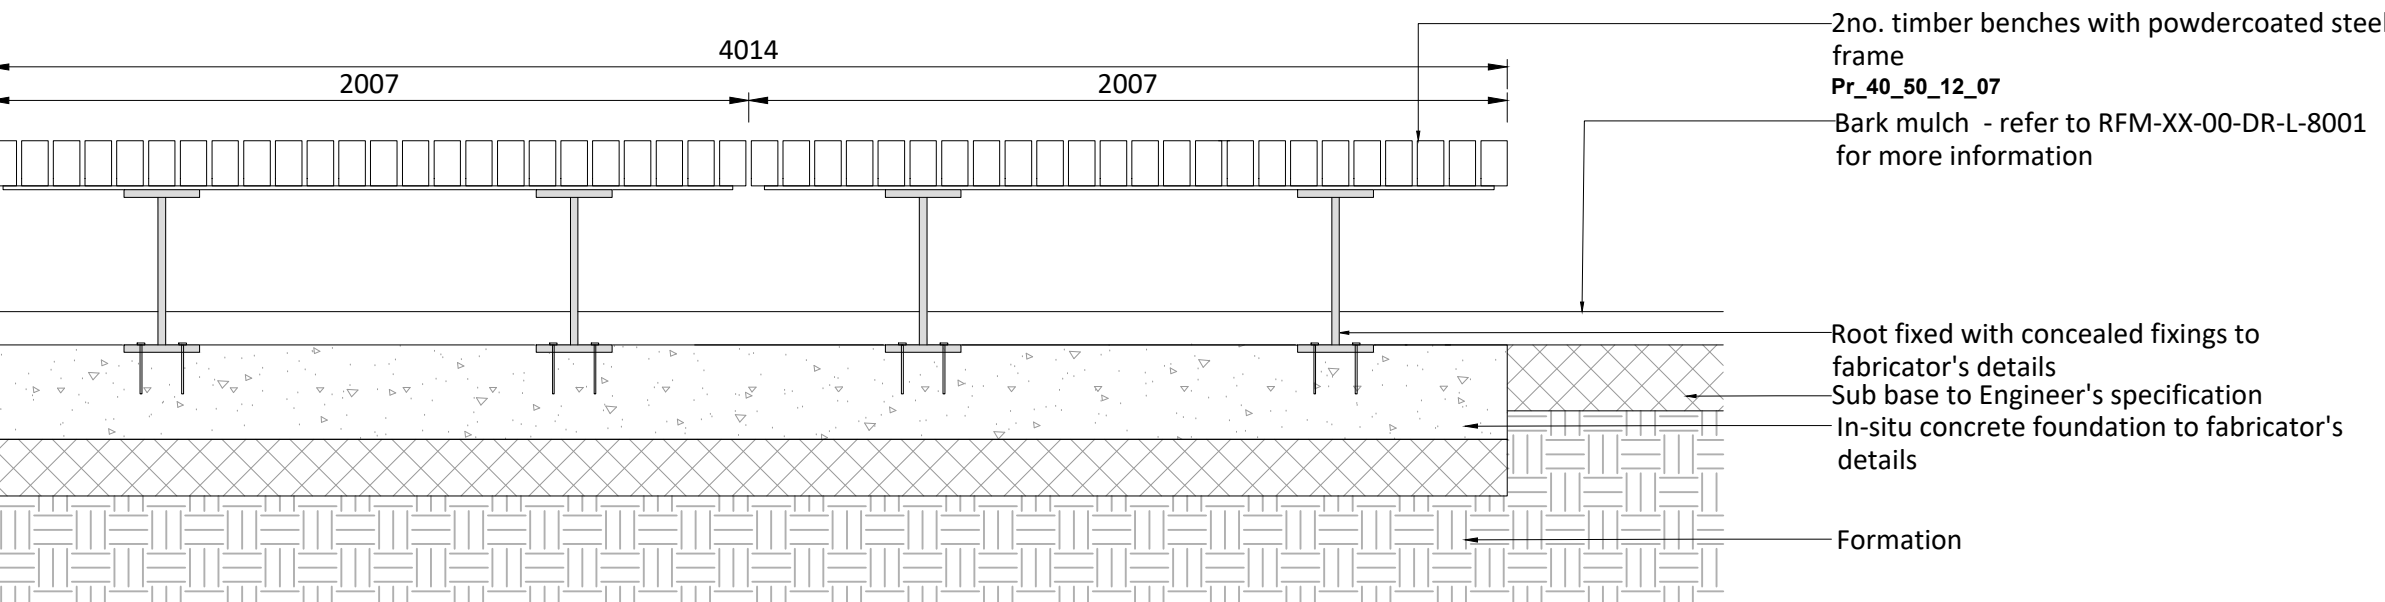

8007 Timber Bench to The Edge of Soft Landscape : Typical Elevational Section 1:20

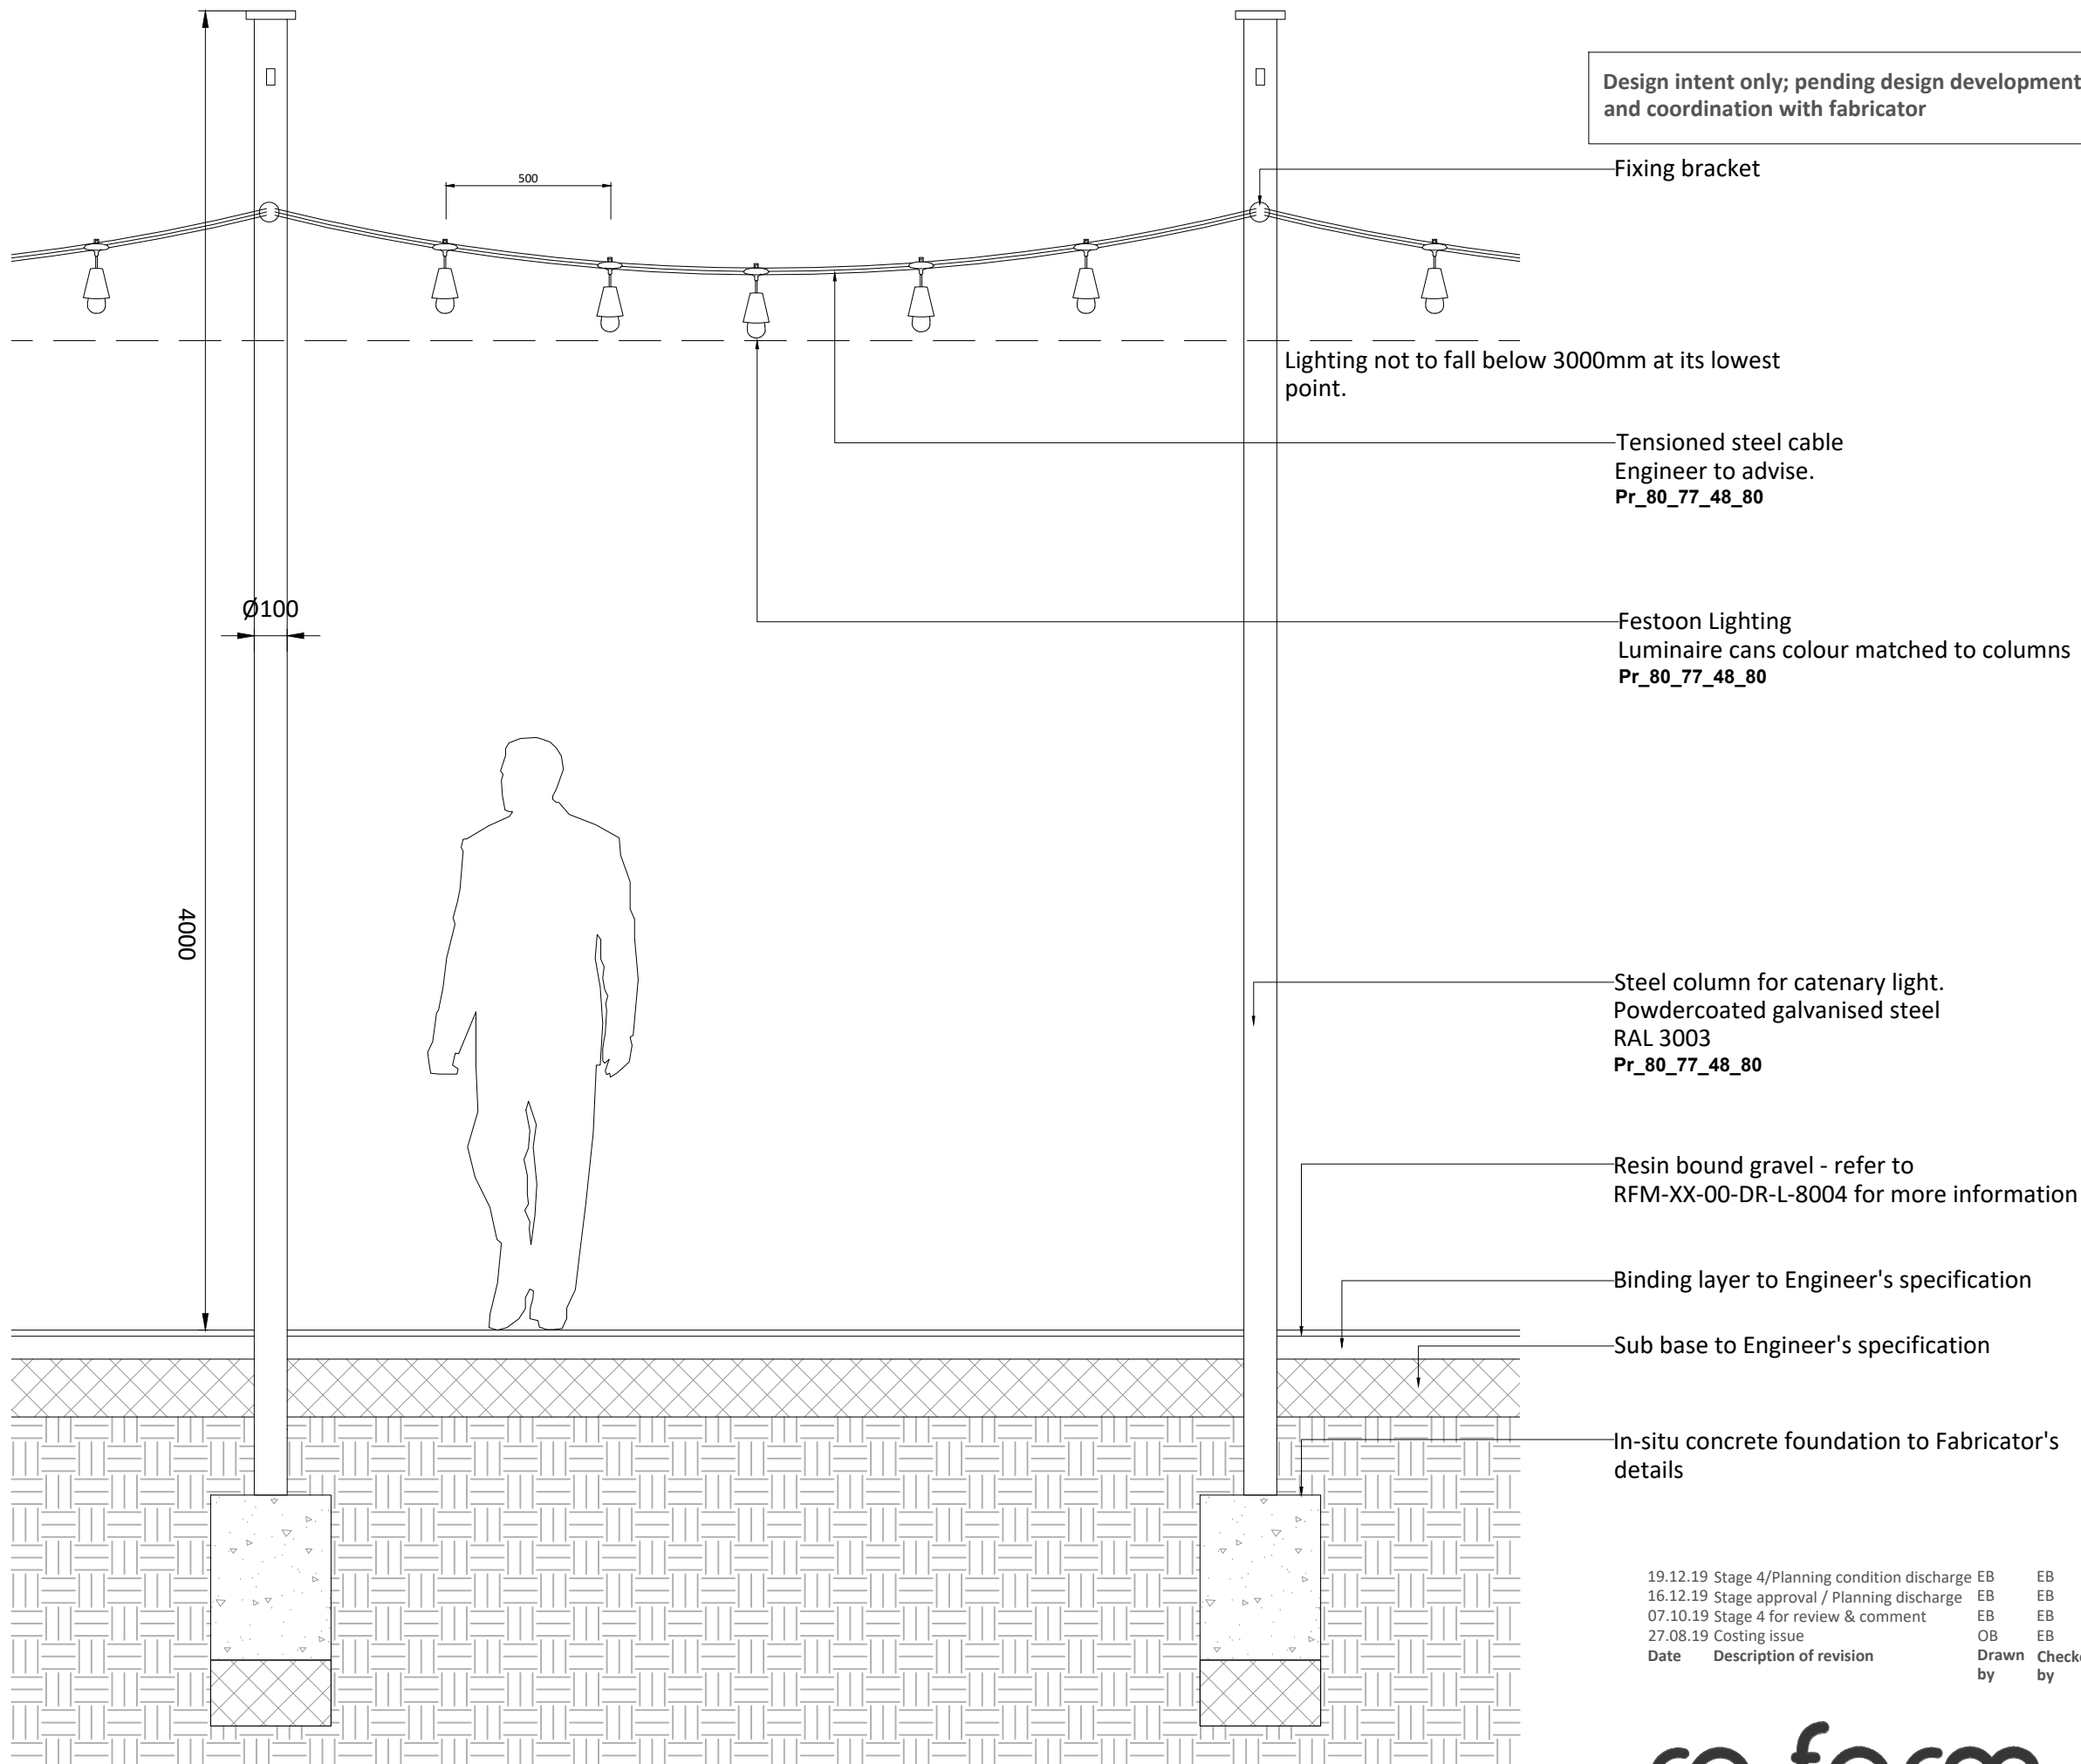

8007 Festoon Lighting DESIGN INTENT: Typical Section 1:20



8007 Festoon Lighting Precedent Image 08

- Notes
- Some elements are pending further design following information from design team consultants.
 - All dimensions in mm, unless otherwise stated.
 - Scaling from drawing if printed incorrectly may lead to errors.
 - All information outside red line boundary shown for contextual purpose only.
 - All hatch patterns are indicative only unless stated otherwise.
 - This drawing is to be read in conjunction with the following re-form landscape architecture documentation:
 - RFM-XX-00-DR-L-0001-General Arrangement Plan
 - RFM-XX-00-DR-L-0003-Section
 - RFM-XX-00-SP-L-0001-Landscape Hardworks Specification
 - AND all relevant documentation from the design team Levels information on this drawing illustrates the design intent. The contractor is to check and verify all levels and dimensions against site survey information.
 - Any discrepancies in the design information are to be brought to the attention of re-form landscape architecture, in writing, prior to commencement of construction works.
 - All proprietary products shall be installed in strict accordance with manufacturers written instructions. Refer to other consultants' drawings and specifications for the following design information:
 - Foundation details
 - Base course and/or sub bases design & specification
 - Waterproofing of any element
 - Levels & Drainage design and infrastructure
 - Lighting and ducting
 - Existing & proposed utilities
 - Items detailed as Design Intent are to be developed with fabricator. Bespoke items should not be ordered until fabricator's shop drawings have been developed with and approved by landscape architect

re-form
landscape architecture

Beehive Mill, Jersey Street,
Manchester M4 6JG
T: +44 (0)161 397 4953
E: info@re-formlandscape.com
W: re-formlandscape.com

Project
ADAIR STREET HOTEL
RF18-632

Client
BOWMER AND KIRKLAND

Document title
STREET FURNITURE
TYPICAL DETAILS

Paper size A1 Scale 1:20

Status FOR INFORMATION S2

Drawing number RFM-XX-00-DR-L-8007 Revision P04

© re-form landscape architecture