


Existing and Proposed Ground Floor Plan

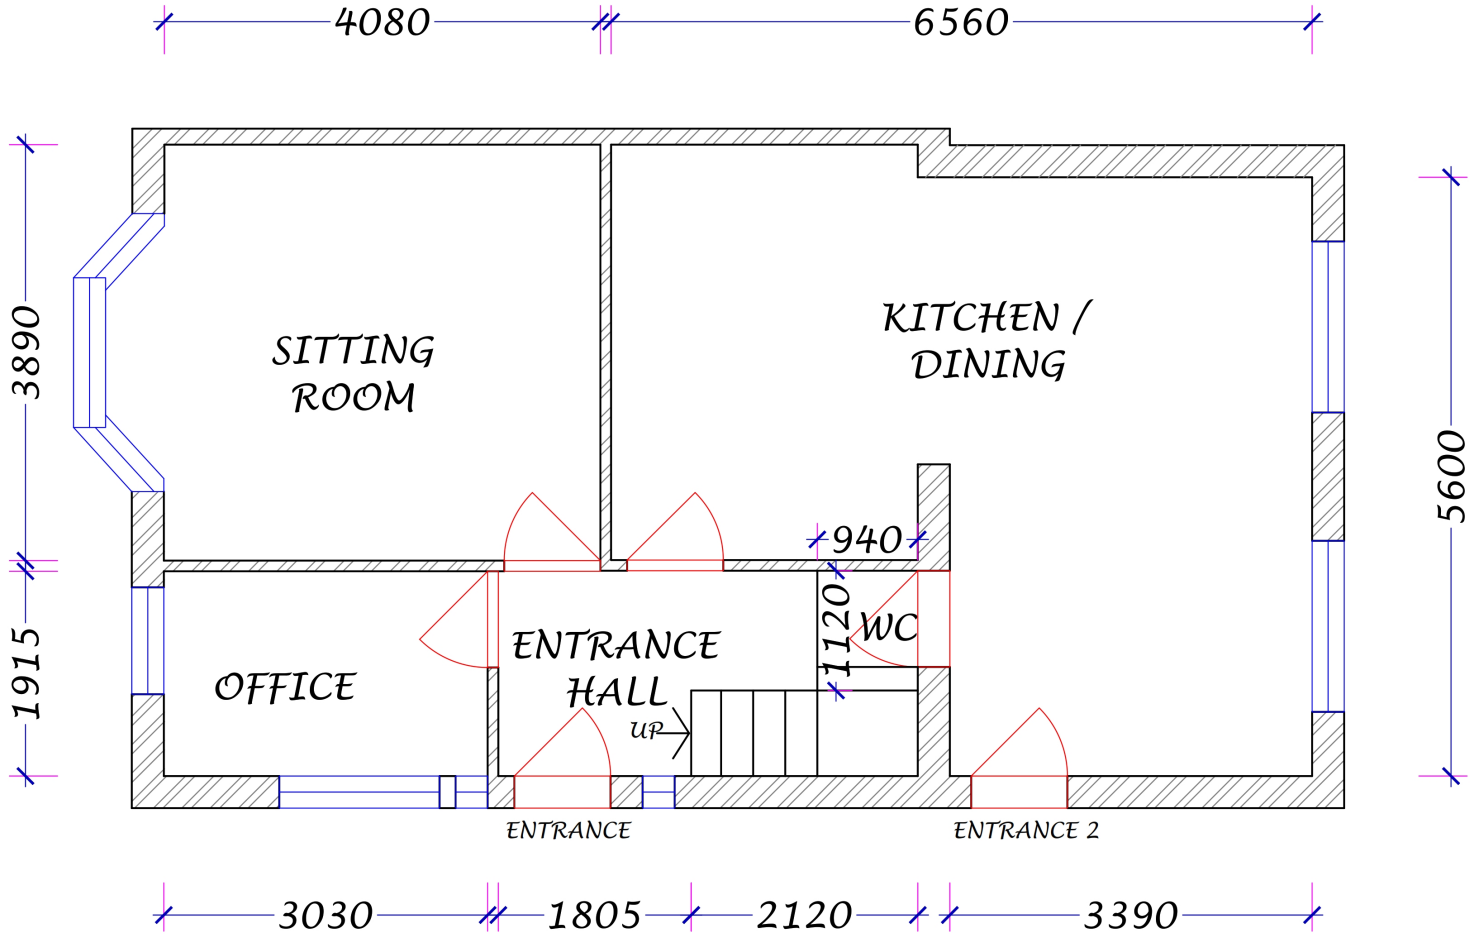

GROUND FLOOR PLAN

SCALE BAR 1:50

