


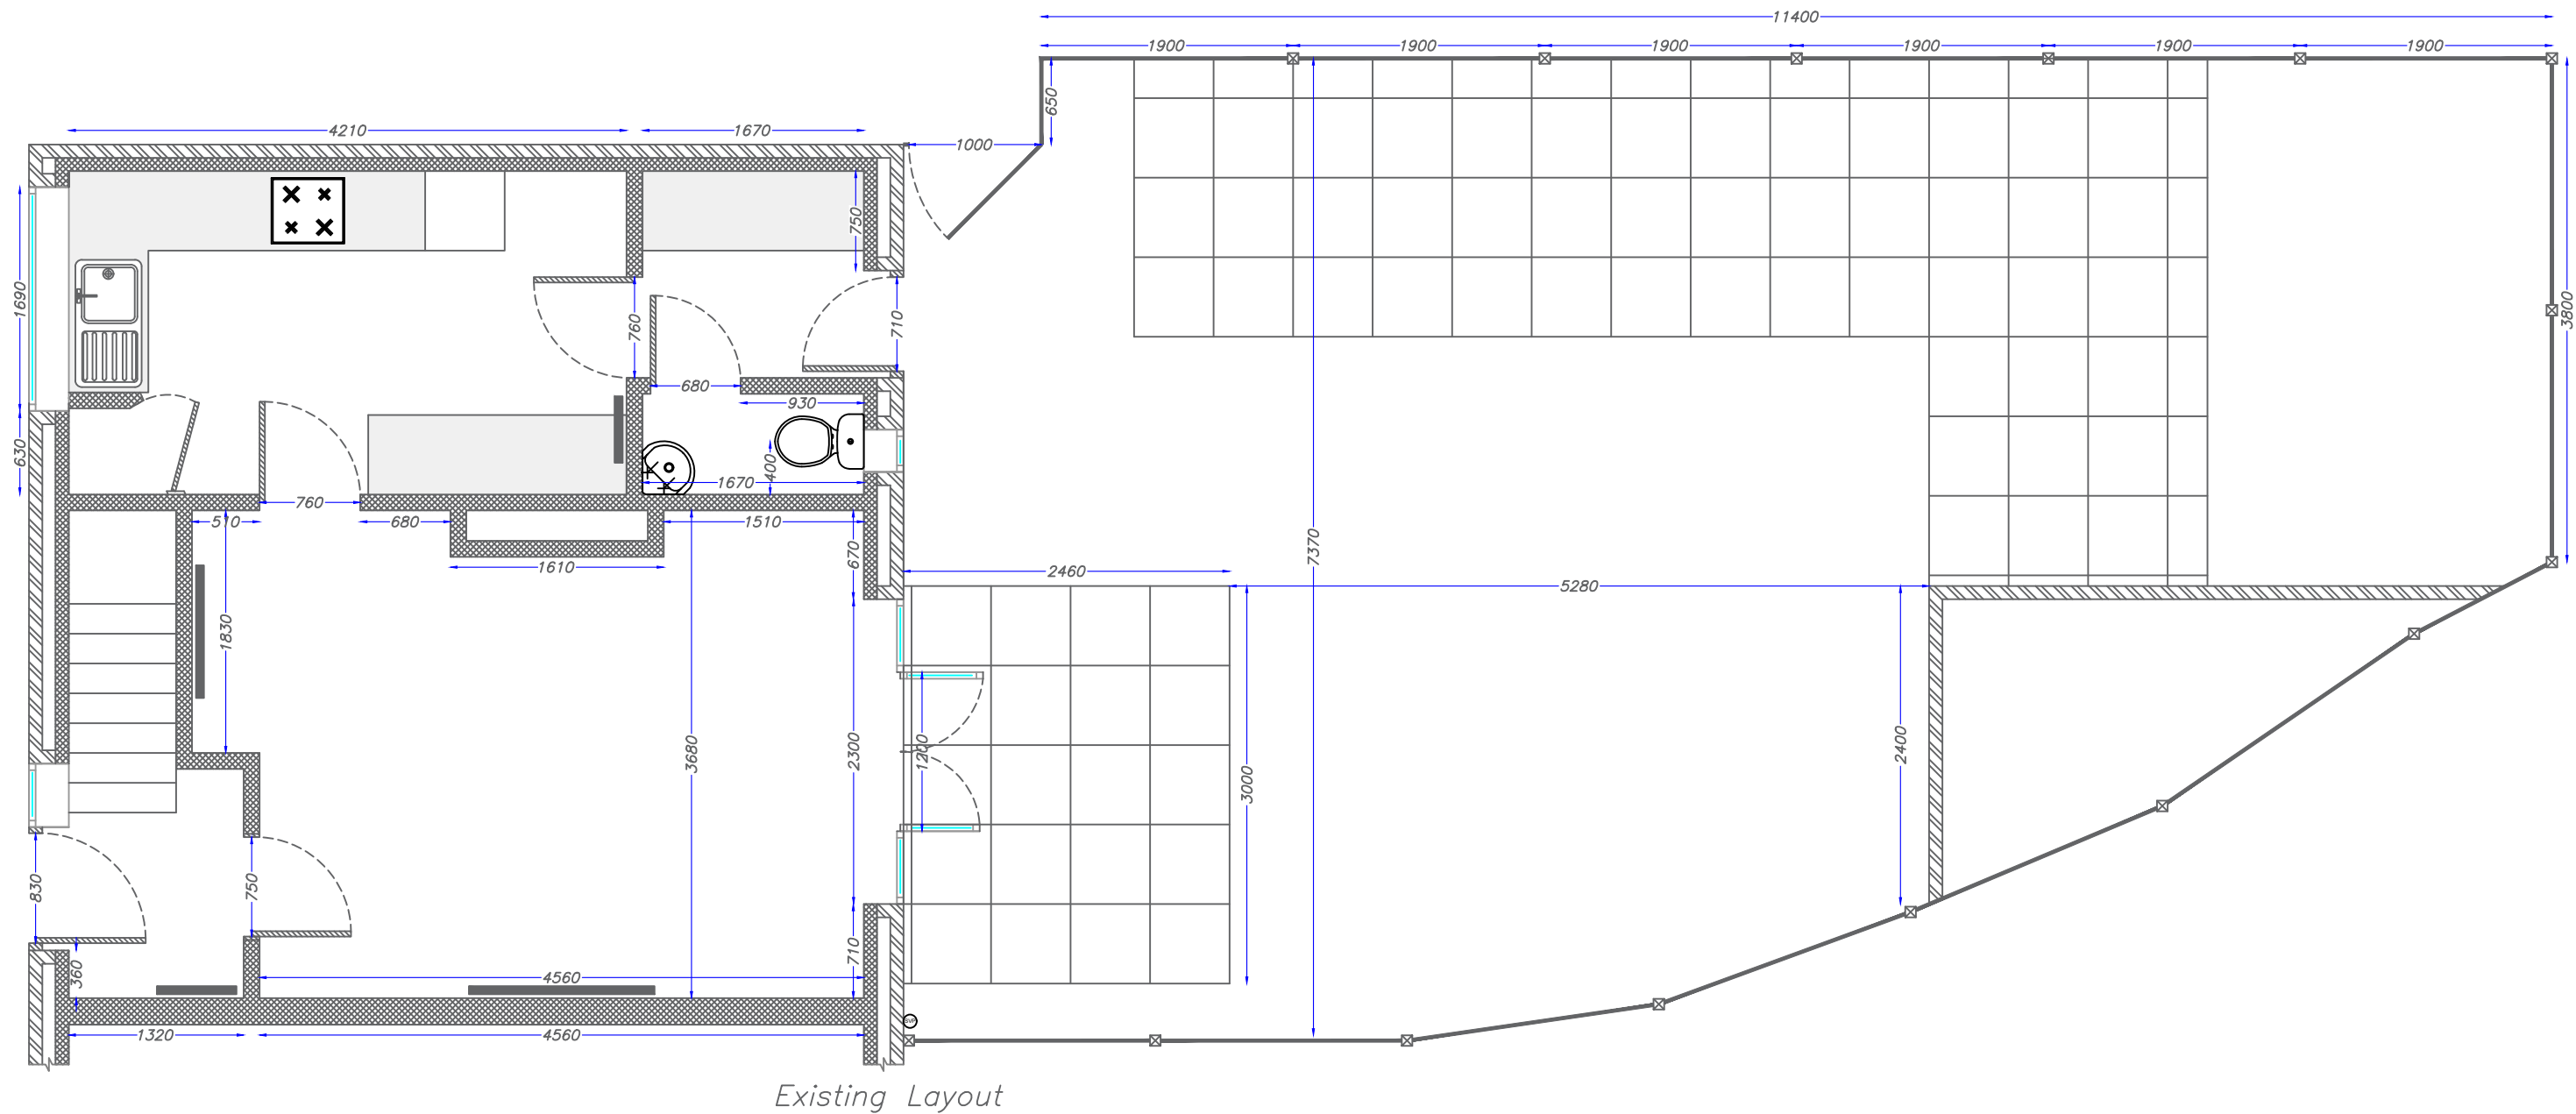

Manchester's Local Care Organisation

Technical Officer Service

29 Poland St, Unit 1
Ancoats,
Manchester,
M4 6AZ

Applicants Name:
Miss Jessica Bolton

Property Address:
4 Freckleton Avenue
Chorlton
Manchester
M21 7PR

REVISIONS -

Date: **01/06/2021**

Paper Size: **A3**

Scale: **1:50**

Drawn By:
Brian Taylor



Manchester
Equipment &
Adaptations
Partnership