All Dimensions should be checked on site.
Do not scale this drawing.
Any drawing errors should be brought to the attention of the architect.
COPYRIGHT DaC Design

REVISIONS:

REV:	DETAILS OF REVISION	DATE

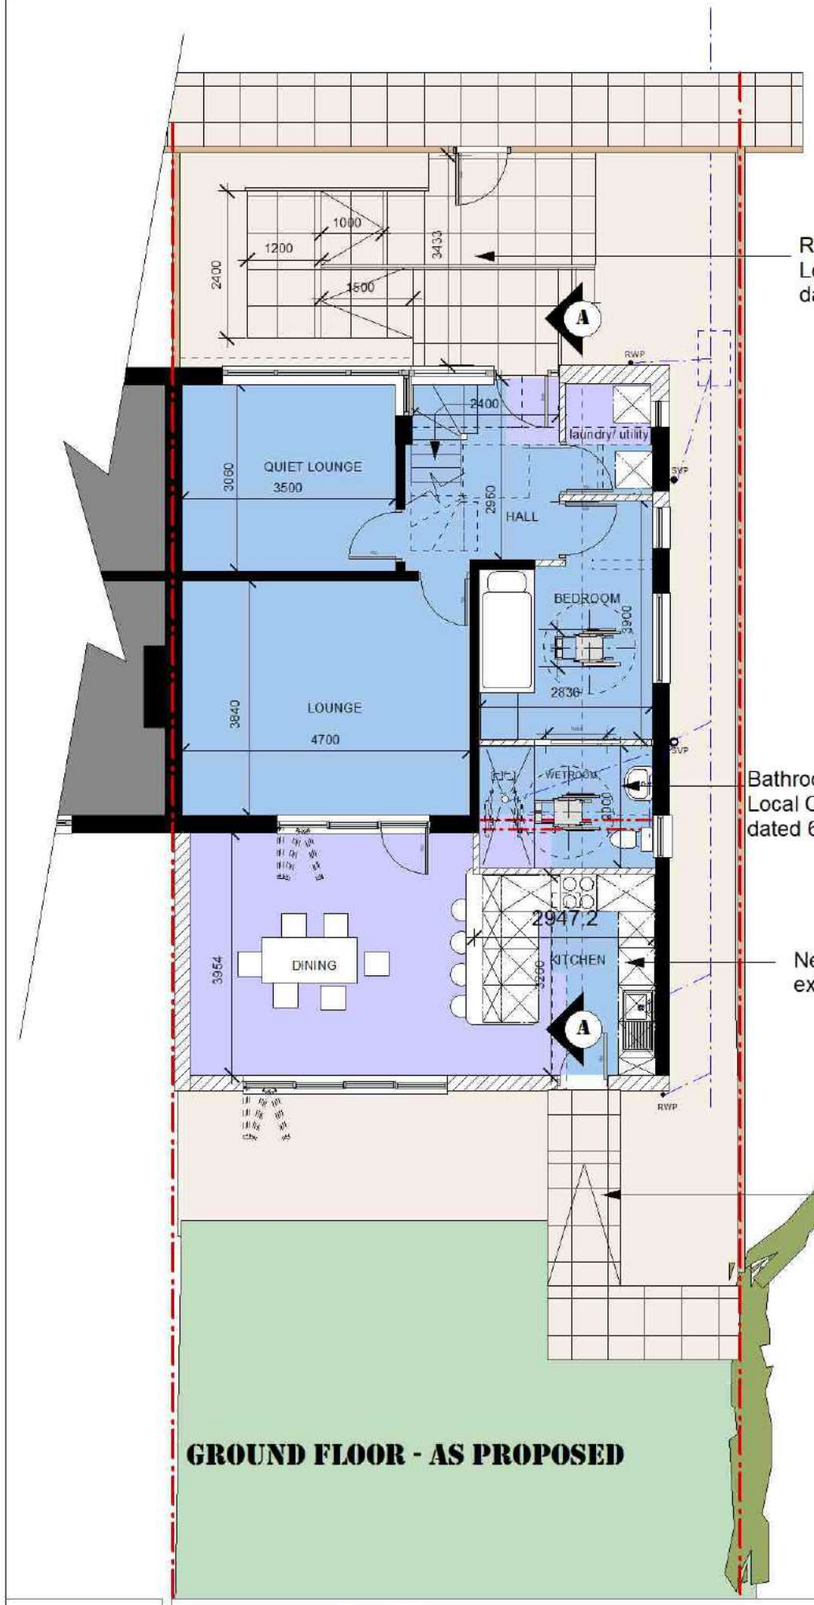

GROUND FLOOR - AS PROPOSED

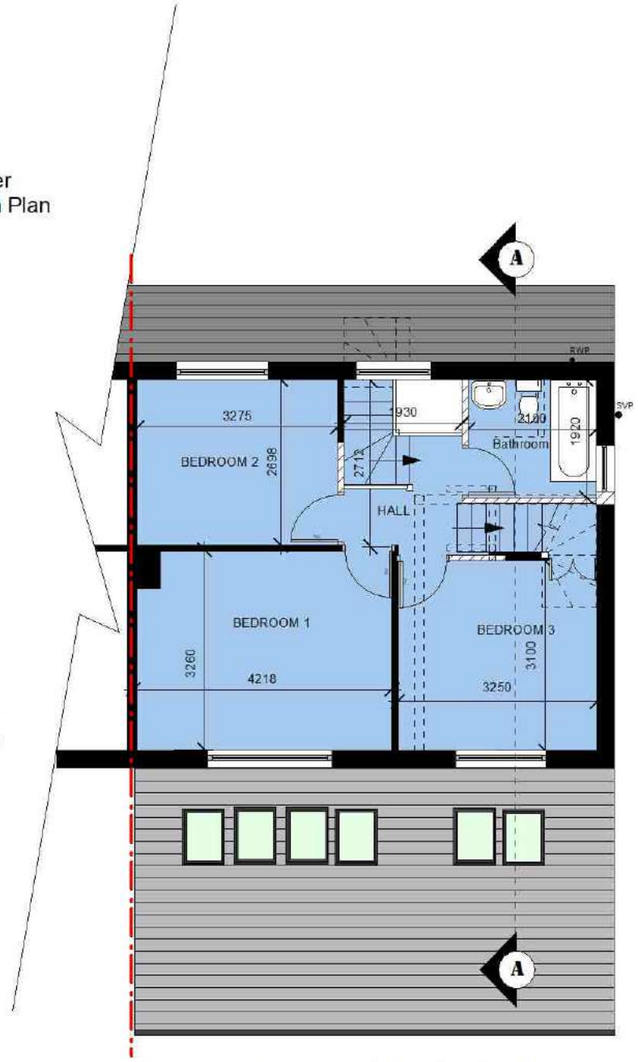

FIRST FLOOR - AS PROPOSED

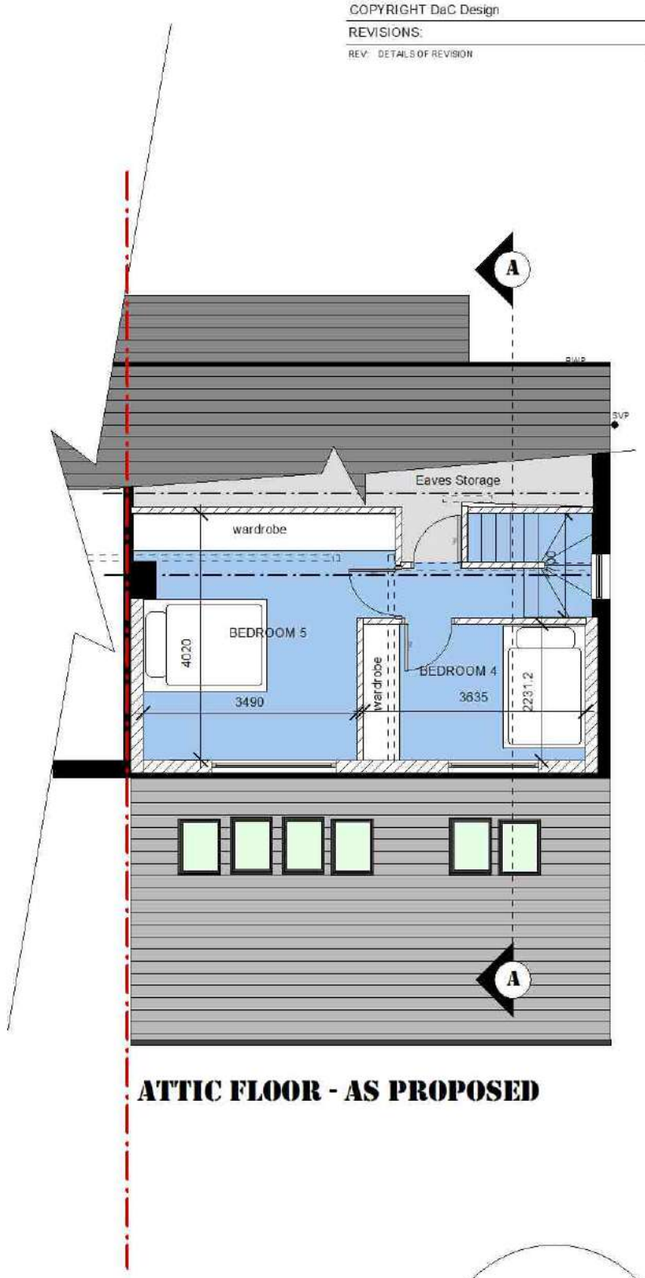

ATTIC FLOOR - AS PROPOSED

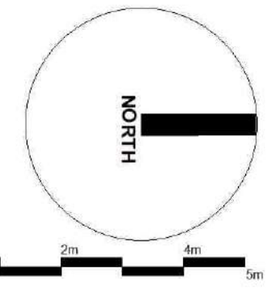

P04

DRAWING: **PLANS as PROPOSED**

JOB TITLE: **EXTENSION & DISABLED MODIFICATONS _ 3 Pengham Walk, Manchester, M23 0NH**

CLIENT: **Mrs Maqbool Shahnaz**

SCALE: **1:100 @ A3**

DATE: **July 2021**

D@C DESIGN
ARCHITECTURE & PLANNING
0776 452 3545 0161 425 3934