




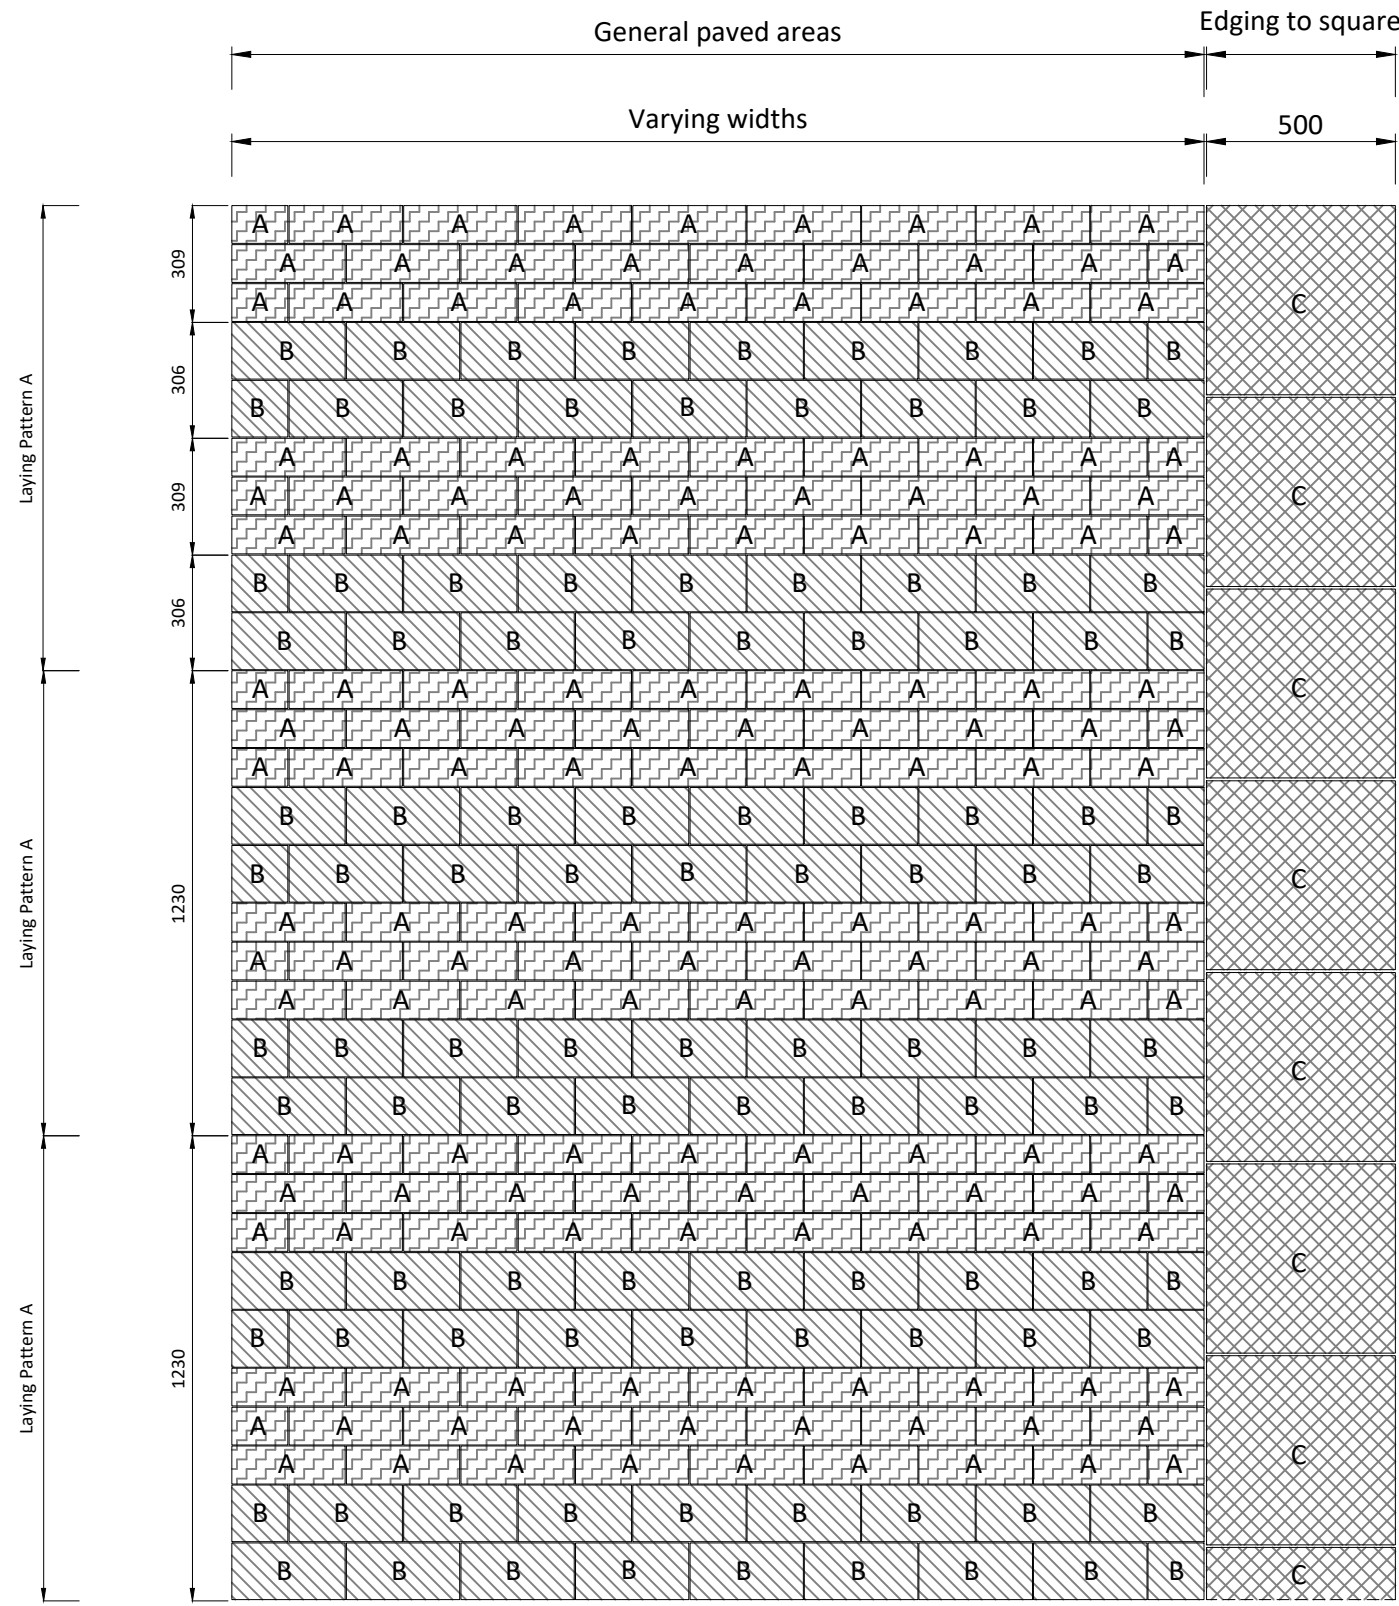


Key
Typical Laying Pattern for Bound and Unbound Concrete Block Paving
Refer to drg RFM-XX-DR-L-8004
Ss_30_14_90_75 & Ss_30_14_90_85

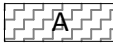

Paving Unit Type A
Type: Kellen
Finish: Lavaró
Colour: Magma mix
Dims: 100(w) x 300(l) x 80mm (d)

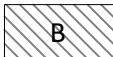


Paving Unit Type B
Type: Kellen
Finish: Lavaró
Colour: Magma mix
Dims: 150(w) x 300(l) x 80mm (d)

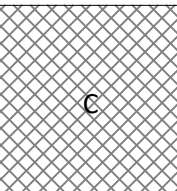

Paving Unit Type C
Type: Kellen
Finish: Lavaró
Colour: Magma mix
Dims: 500(w) x 500(l) x 80mm (d)

- Notes**
1. All dimensions in mm, unless otherwise stated.
 2. Scaling from drawing if printed incorrectly may lead to errors.
 3. All information outside red line boundary shown for contextual purpose only.
 4. All hatch patterns are indicative only unless stated otherwise.
 5. This drawing is to be read in conjunction with the following re-form landscape architecture documentation:
 - RFM-XX-00-DR-L-0001-General Arrangement Plan
 - RFM-XX-00-DR-L-0003-Sections
 - RFM-XX-00-DR-L-8004-Paving Details
 - RFM-XX-00-SP-L-00011-Landscape Hardworks SpecificationAND all relevant documentation from the design team
 6. Levels information on this drawing illustrates the design intent. The contractor is to check and verify all levels and dimensions against site survey information.
 7. Any discrepancies in the design information are to be brought to the attention of re-form landscape architecture, in writing, prior to commencement of construction works.
 8. All proprietary products shall be installed in strict accordance with manufacturers written instructions.
 9. Refer to other consultants' drawings and specifications for the following design information:
 - Foundation details
 - Base course and/or sub bases design & specification
 - Waterproofing of any element
 - Levels & Drainage design and infrastructure
 - Lighting and ducting
 - Existing & proposed utilities

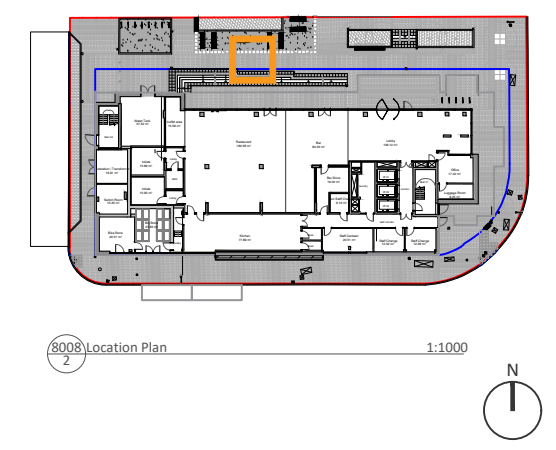

19.12.19	Stage 4/Planning condition discharge	EB	EB	DL	P04
16.12.19	Stage approval / Planning discharge	EB	EB	DL	P03
01.10.19	Stage 4; for review and comment	EB	EB	DL	P02
27.08.19	For costing	EB	EB	DL	P01
Date	Description of revision	Drawn	Checked	Approved	Revision

re-form
landscape architecture

Beehive Mill, Jersey Street,
Manchester M4 6JG
T: +44 (0)161 397 4953
E: info@re-formlandscape.com
W: re-formlandscape.com

Project
ADAIR STREET HOTEL
RF18-632

Client
CAPITAL & CENTRIC

Document title
TYPICAL PAVING LAYING PATTERN

Paper size A3	Scale 1:20
Status FOR INFORMATION	S2
Drawing number RFM-XX-00-DR-L-8008	Revision P04

© re-form landscape architecture