
All dimensions are to be checked on site. This drawing shall not be scaled to ascertain dimensions.

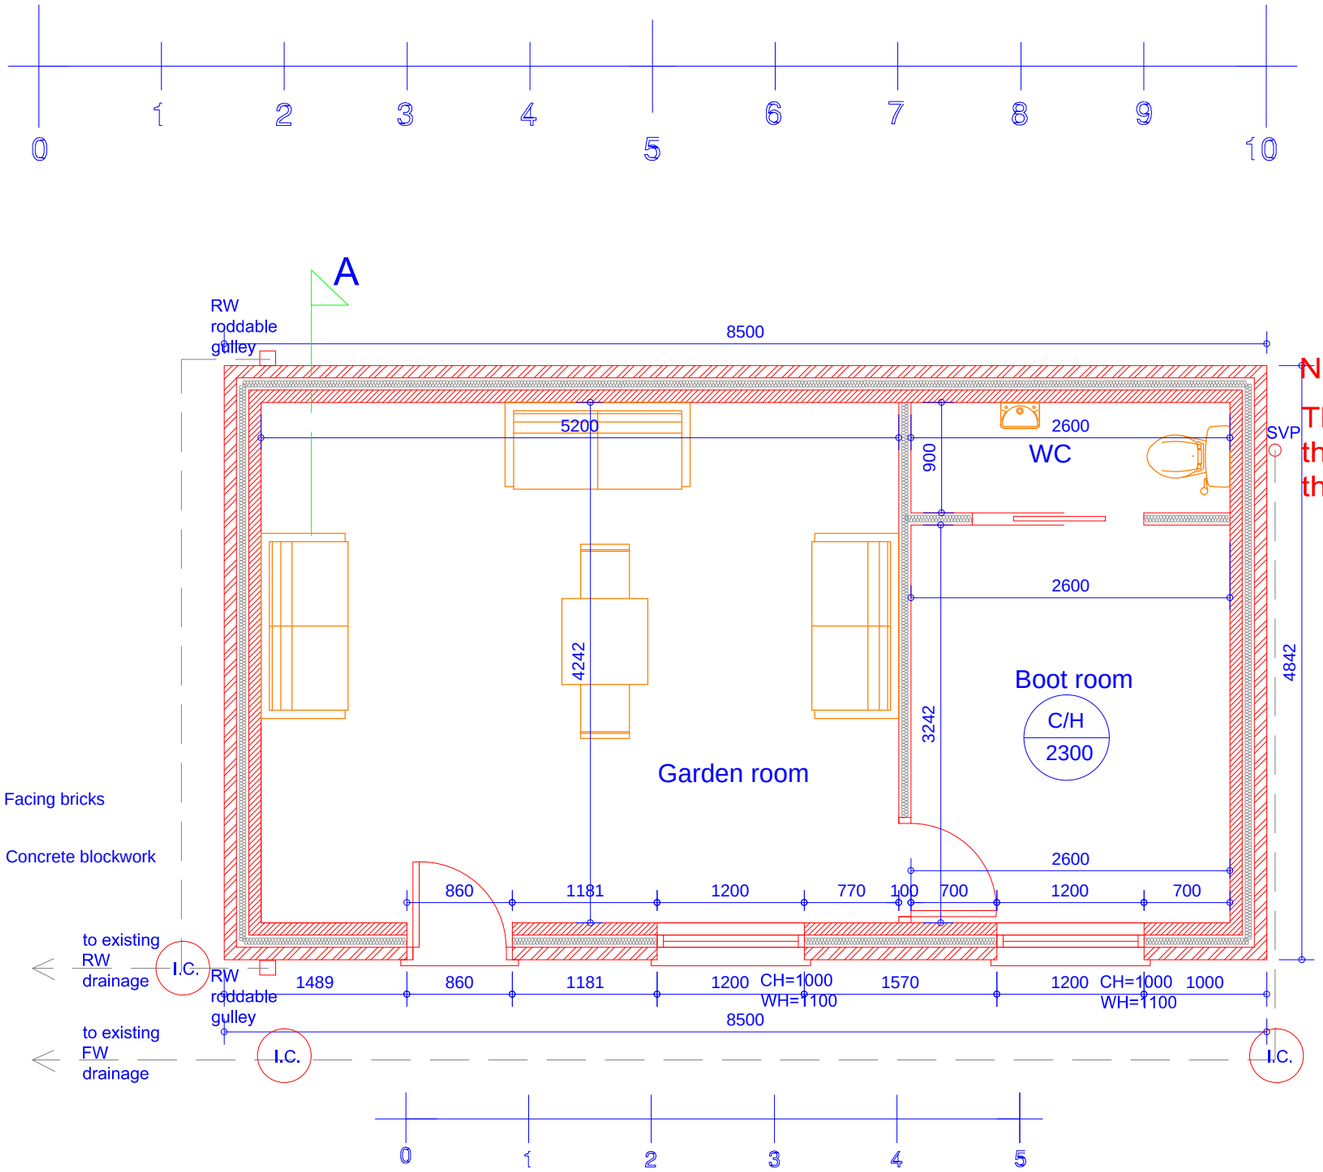

Proposed Floor Plan

Scale 1:50

Note for Planning Department:

The annex will not be occupied at any time other than for purposes ancillary to the residential use of the main dwelling known.

Rev	Date	Description

Issued For : INFORMATION PURPOSES ONLY

Client
Mr. Leon Mayhew

Project
185 Slade Lane, Levenshulme. M19 2AE.
Proposed Annex to the rear garden.

Scheme - Drawing Title
Proposed floor plans.

01 — Drawing No. Revision

Date 07.05.21

Scale 1:50 @A3

JK TECH SERVS

DOMESTIC, ARCHITECTURAL & SURVEYING SERVICES.
HOUSE EXTENSIONS, GARAGE/LOFT CONVERSIONS.
PLANS FOR PLANNING & BUILDING CONTROL

www.jktechservs.co.uk