


HIGHWAYS AT MANCHESTER IN THE CITY OF MANCHESTER

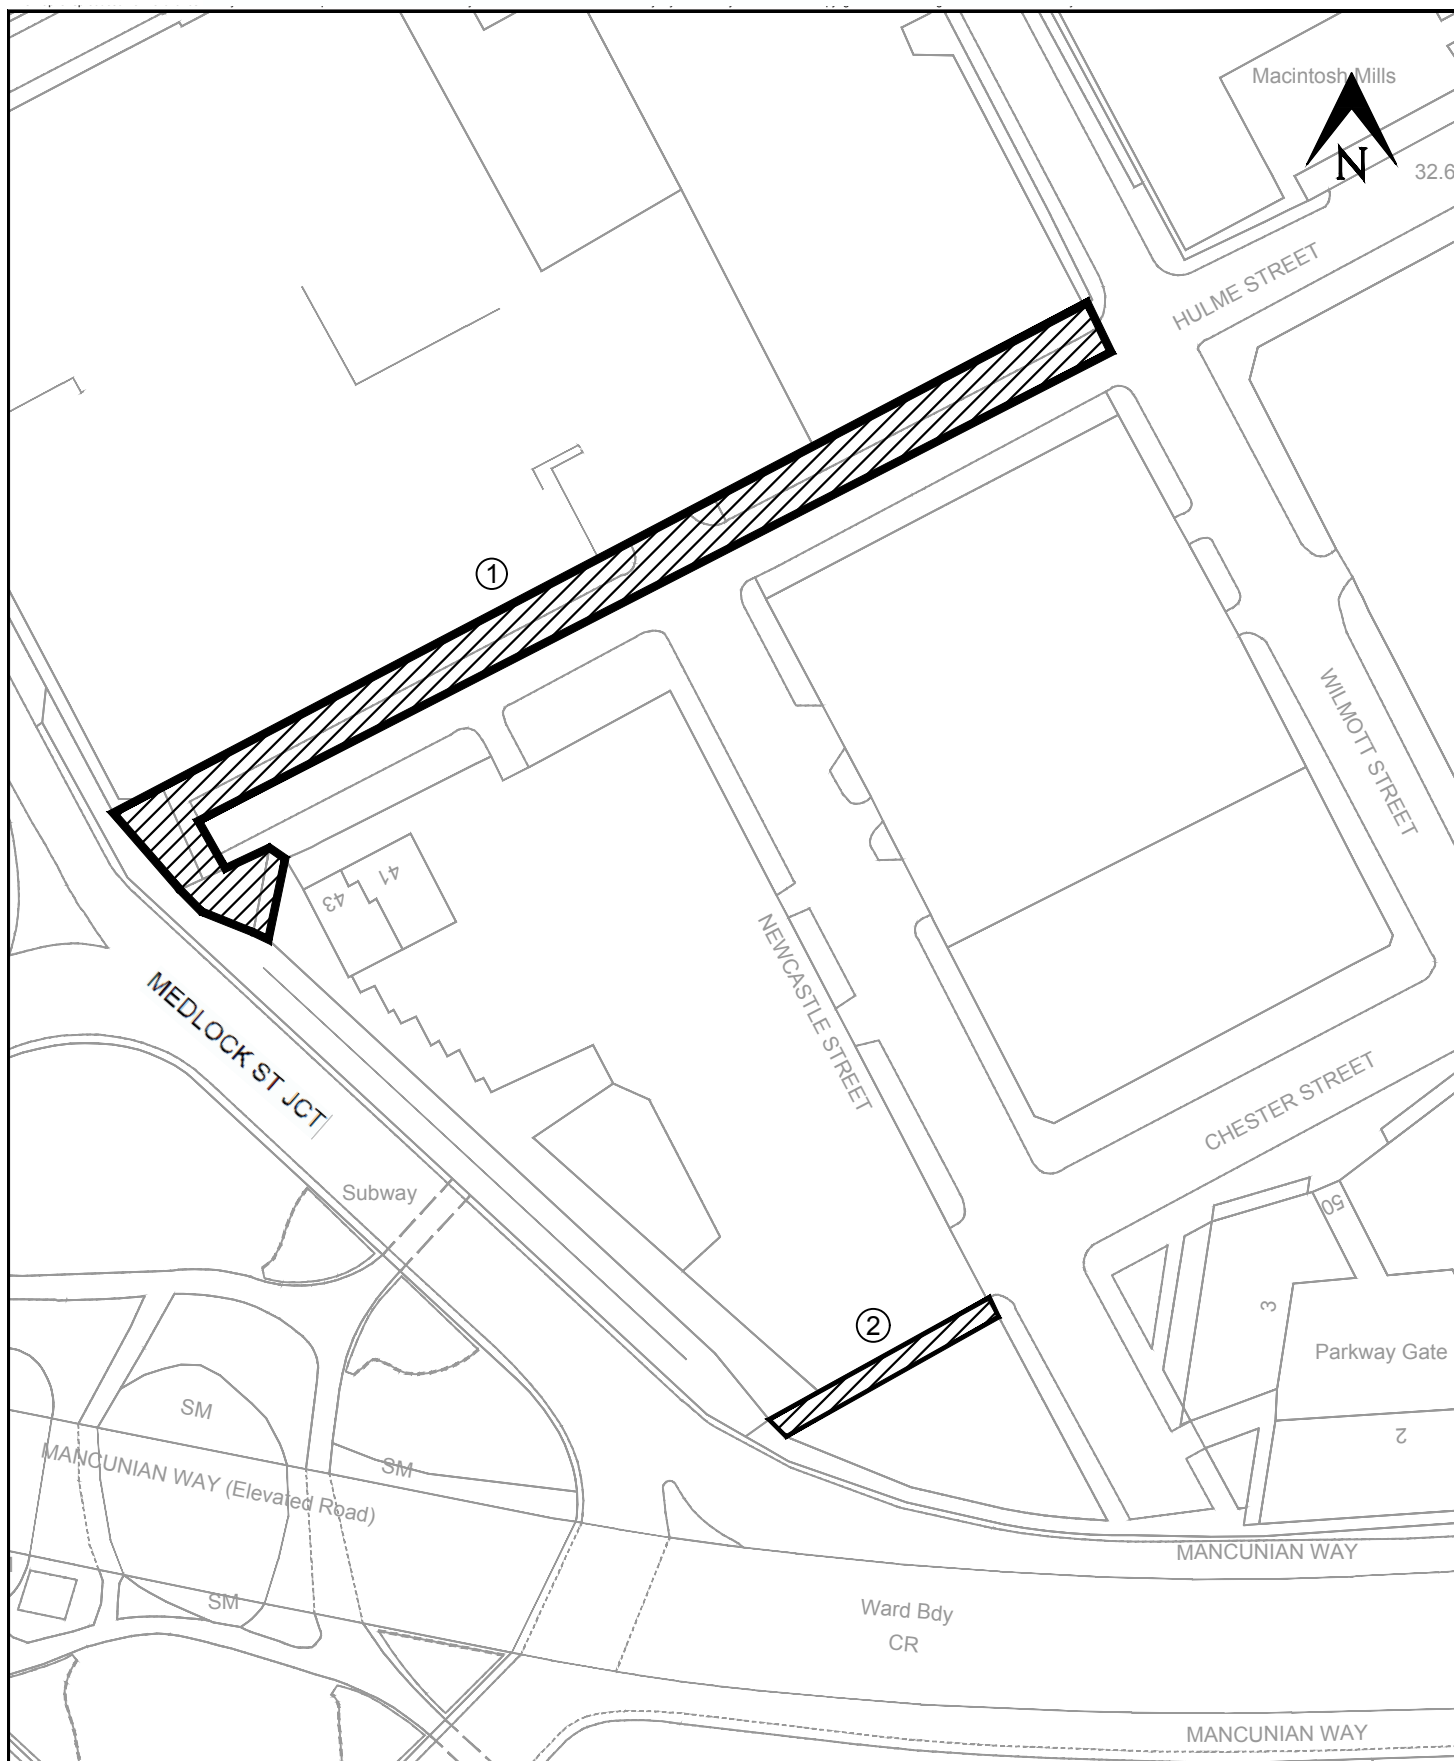

Key Scale 1:1000 @A4	National Transport Casework Team	Signed by Authority of the Secretary of State
Highways to be stopped up	Department for Transport	26 March 2021
	Plan No: NATTRAN/NW/S247/2653	on... Signature.....  DAVE CANDLISH An Official in the National Transport Casework Team Department for Transport