


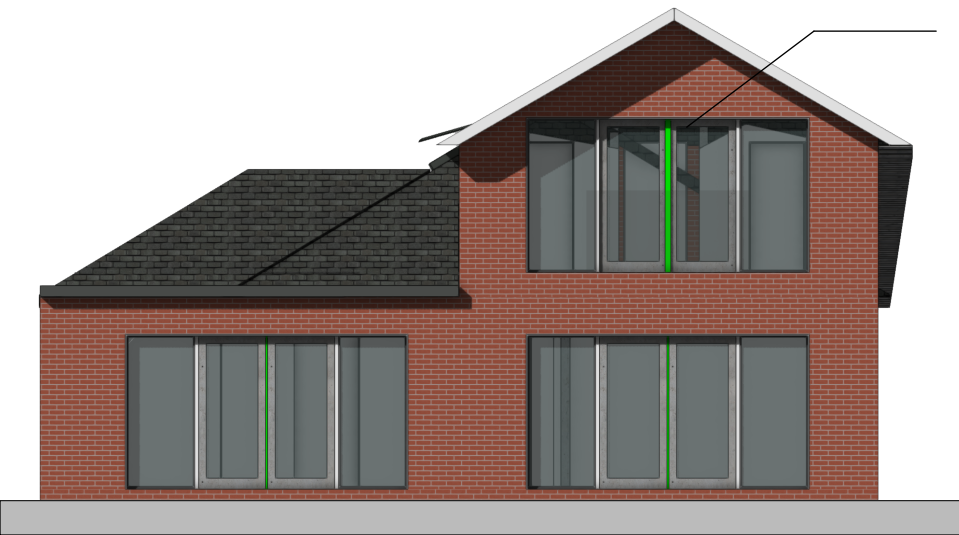

Rear Elevation

new rear two storey extension. Materials to match existing.


remodeled front elevation. Materials to match existing.



Side Elevation



Front Elevation

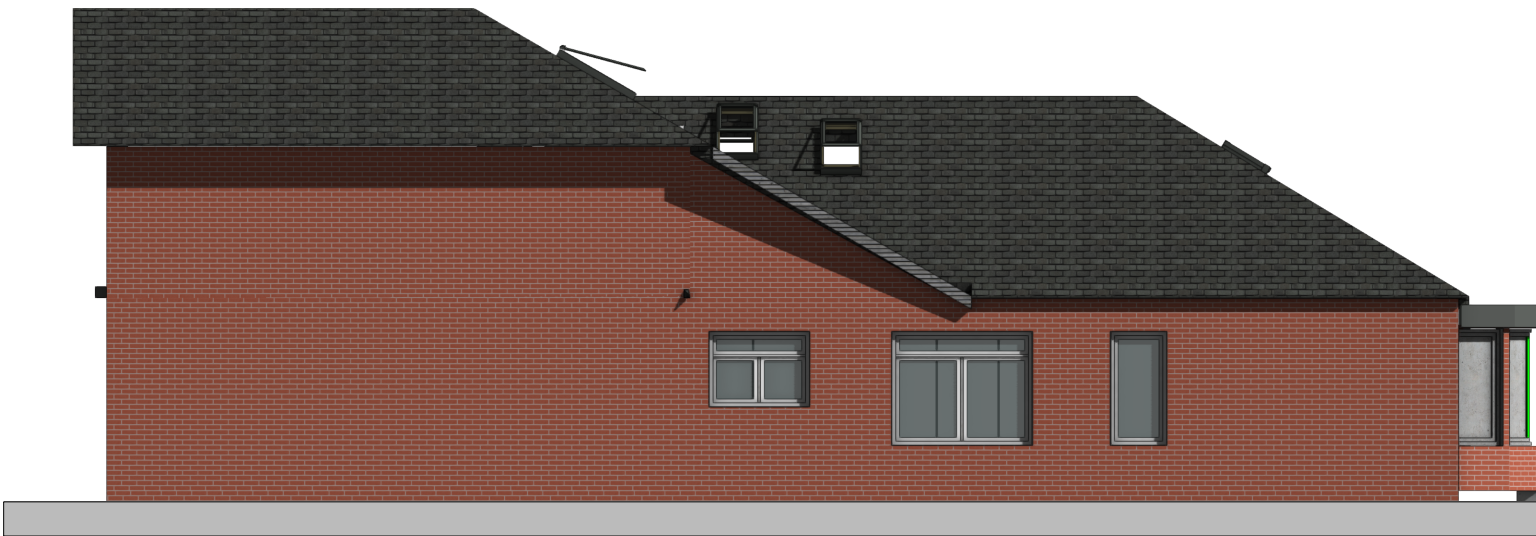

Side Elevation

DO NOT SCALE FROM THIS DRAWING  
DIMENSIONS TO BE CHECKED ON SITE

|                        |                                         |         |
|------------------------|-----------------------------------------|---------|
| <b>C</b><br>19/12/2021 | Front bays revised as existing.         | AB      |
| <b>B</b><br>15/12/2021 | front patio doors replaced with windows |         |
| <b>A</b><br>06/10/2021 | notes revised                           |         |
| Rev                    | Note                                    | DRN CHK |

|                           |            |
|---------------------------|------------|
| <b>I Park Road</b>        |            |
| Model Proposed Elevations |            |
| scheme                    | 208        |
| drwg no.                  | <b>250</b> |
| revision                  | C          |
| scale                     | 1:100      |