




Attention! During erection, always ensure that all scaffolding components are at least 100mm from Memorial elements, to prevent possible damage caused by global movements.

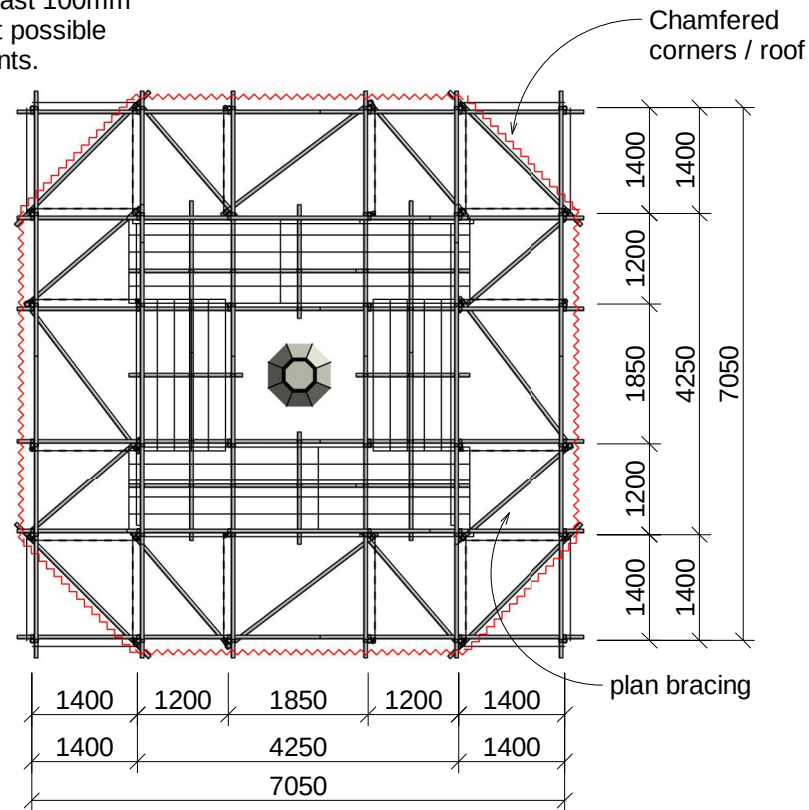


Level 09


Ladder or stair access to lower and upper levels to be determined in the field

Lifting rail for Spire take down & rebuild.
NIKO Scaffolding Runway system:
SWL = 500kg. Niko profile 26.000


Exact location to be determined in the field.
Fixation and usage according to manufacturer's manual. It is NOT allowed to use more than one rail system at the same time.

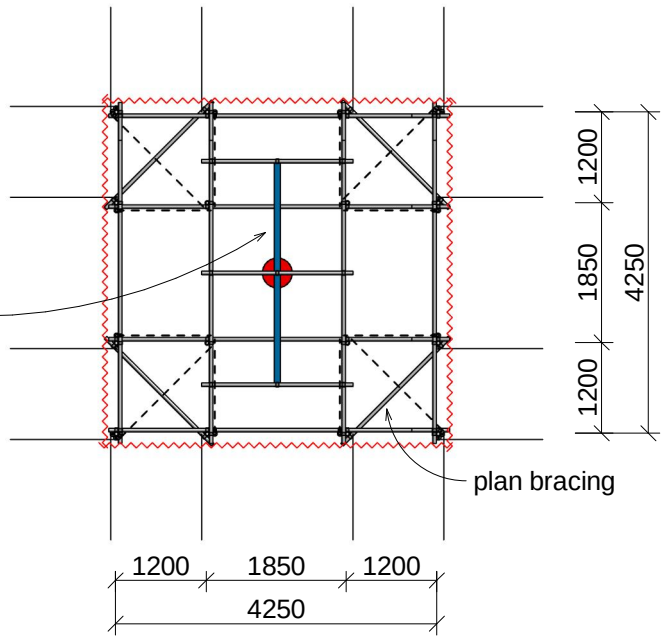


Level 10

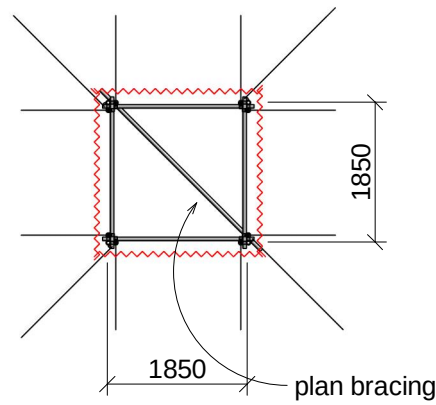

Level 11

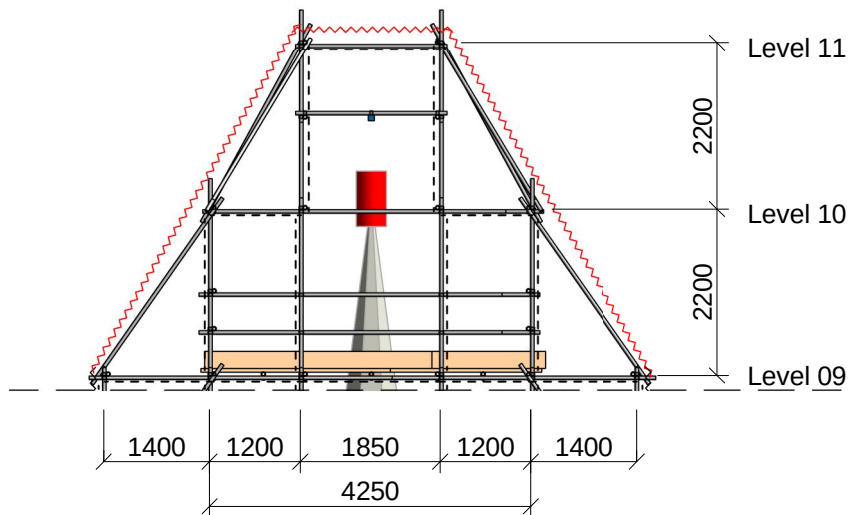

East view: level 09 - level 11

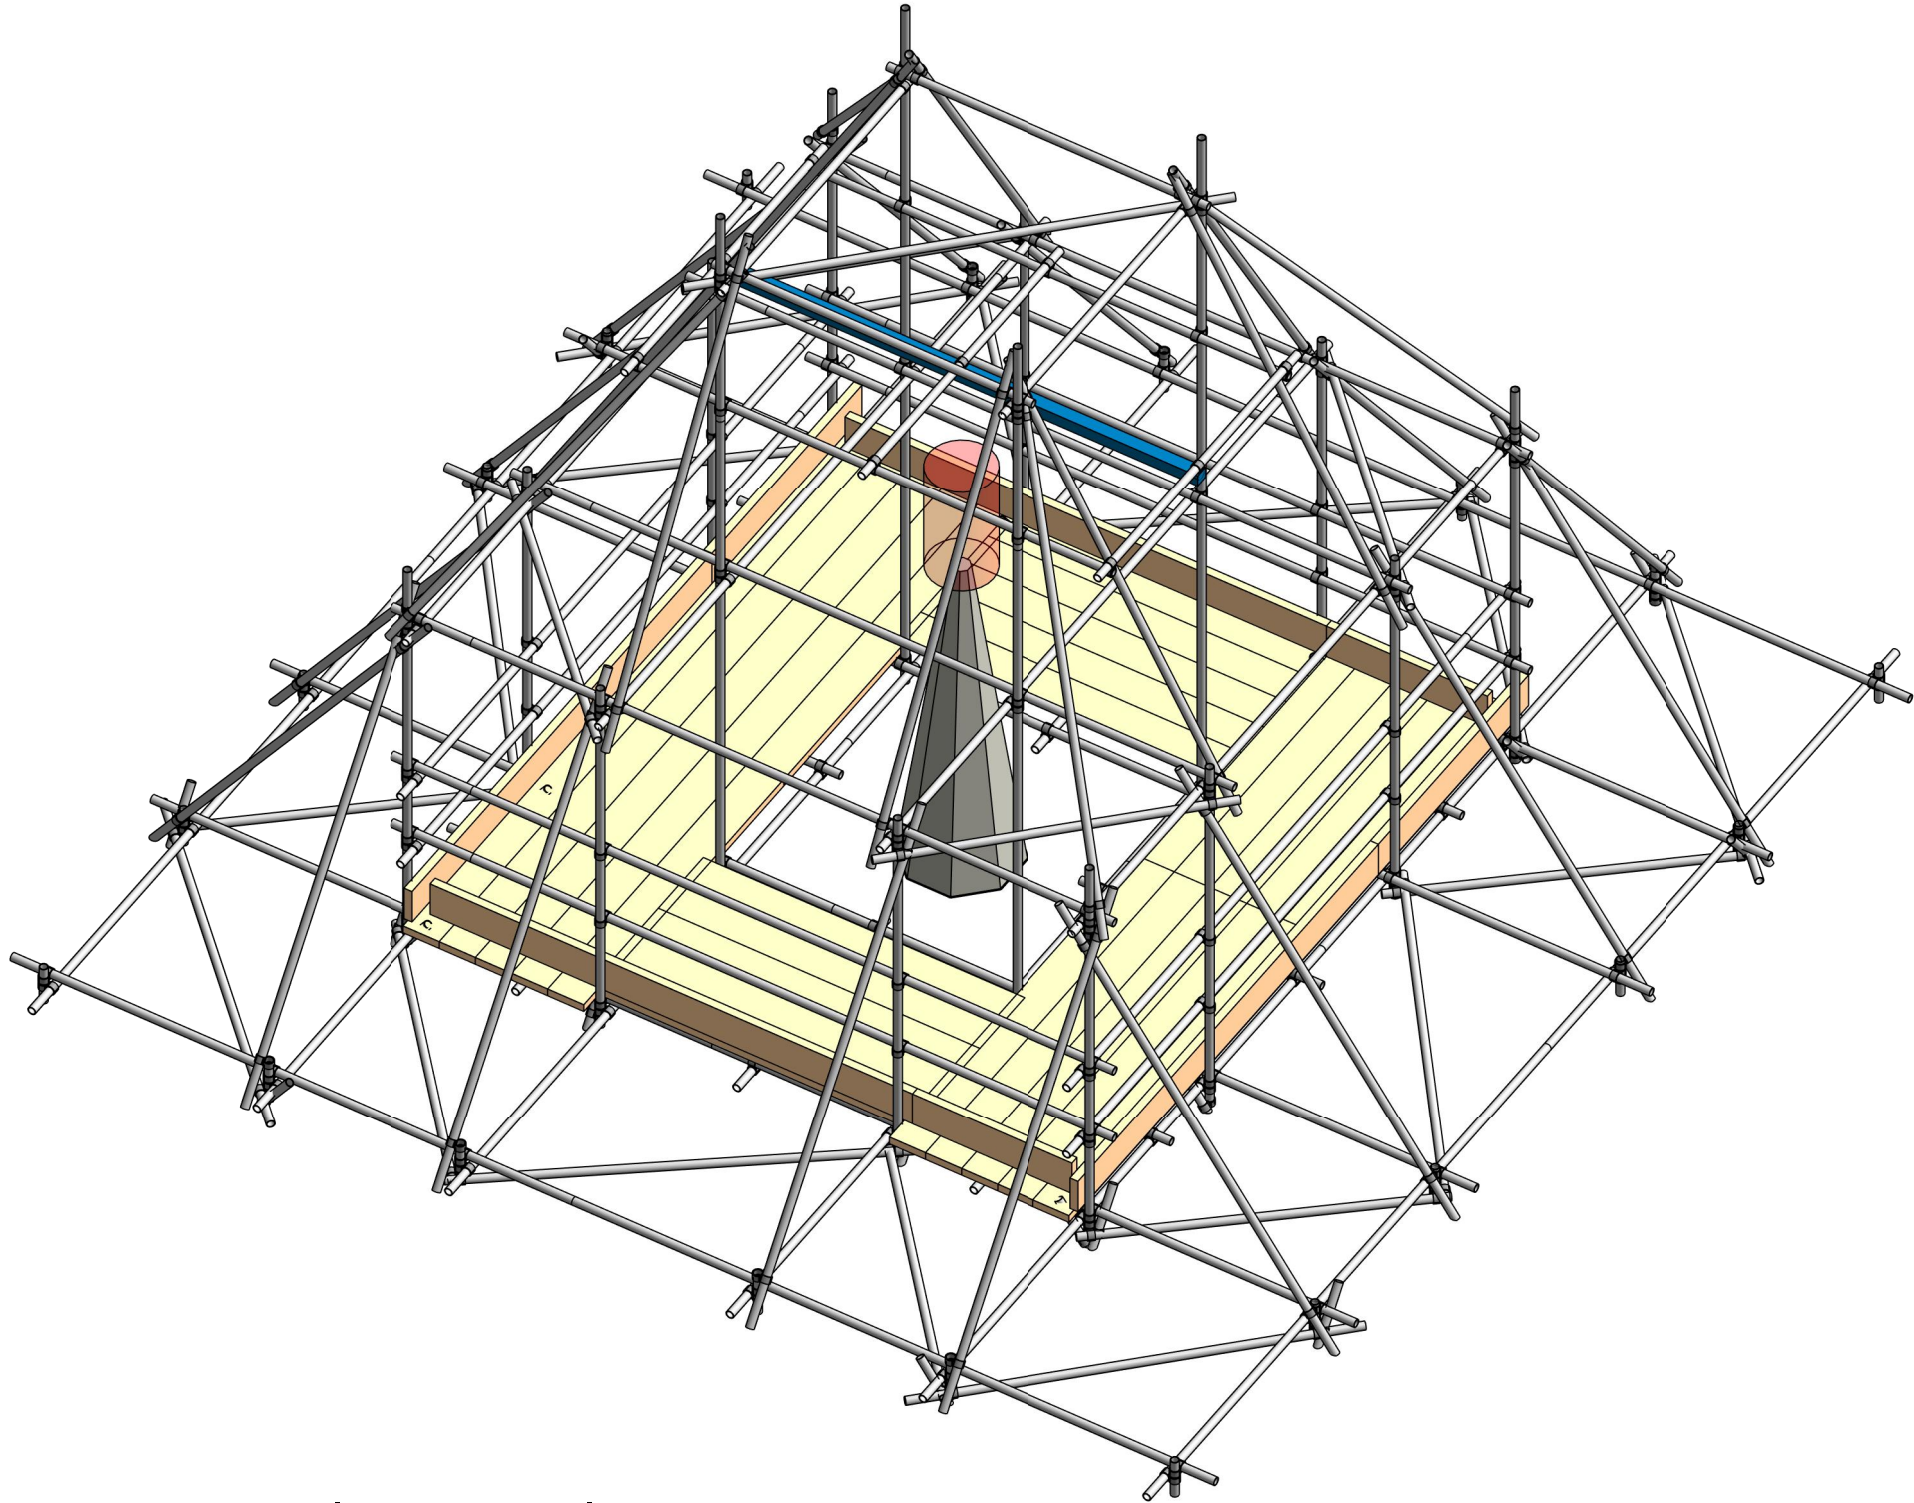

3D Level 09 - Level 11

Watch the entire 3D on your mobile phone! Scan the QR code below



After assembly, it is required to send the completed inspection form to the Engineering Department

This drawing is valid until: 2 years after the last drawing date

Accompanying project report: C21-NL860086-1-03rev0

Difficulty level: 3

Deviations, ambiguities and/or changes to be reported to the Engineering Department

This drawing is based on the information given by the client and based on exceptional use of BRAND accessories or by BRAND delivered accessories.

The client must verify the capacity of the foundation and adjacent structures to bear the calculated loads.

Revision:	C01	First issue
Revision:		
Revision:		
Revision:		

CHECKED BY
BEIS ENGINEERING

Client:
Lendlease
Project:
Manchester Town Hall - Albert Memorial
Part:
Erection plan - Level 09 - Level 11

Lyndon / SGB
BY BRAND SAFWAY



Vlietskade 1019, 4241 WE Arkel, Netherlands | europe-engineering@brandsafway.com

CONSTRUCTION
DRAWING

Rev:	Drawn:	Date:	Sign:	Check:
C01	MvD	27-05-2021		TR

Rev: C01 Drawing status: A

Drawing no.: OTH-BEI-EE-ES-DWG-X-0217

Key	Bracing	Cladding
	-----	~~~~~

For DRAWING NOTES, see drawing OTH-BEI-EE-ES-DWG-X-0207

Property of Brand Energy & Infrastructure Services.
Multiplication or copying in any form what so ever is strictly forbidden unless a written approval in advance is given by Brand Energy & Infrastructure Services.

Scale: 1:100
Size: A2