



Notes:

- a. Existing UPVC windows
- b. Existing clay roof tiles
- c. Existing brick garage (cement board roof)
- d. Existing aluminum front door
- e. Existing basement
- f. Existing rear garden steps

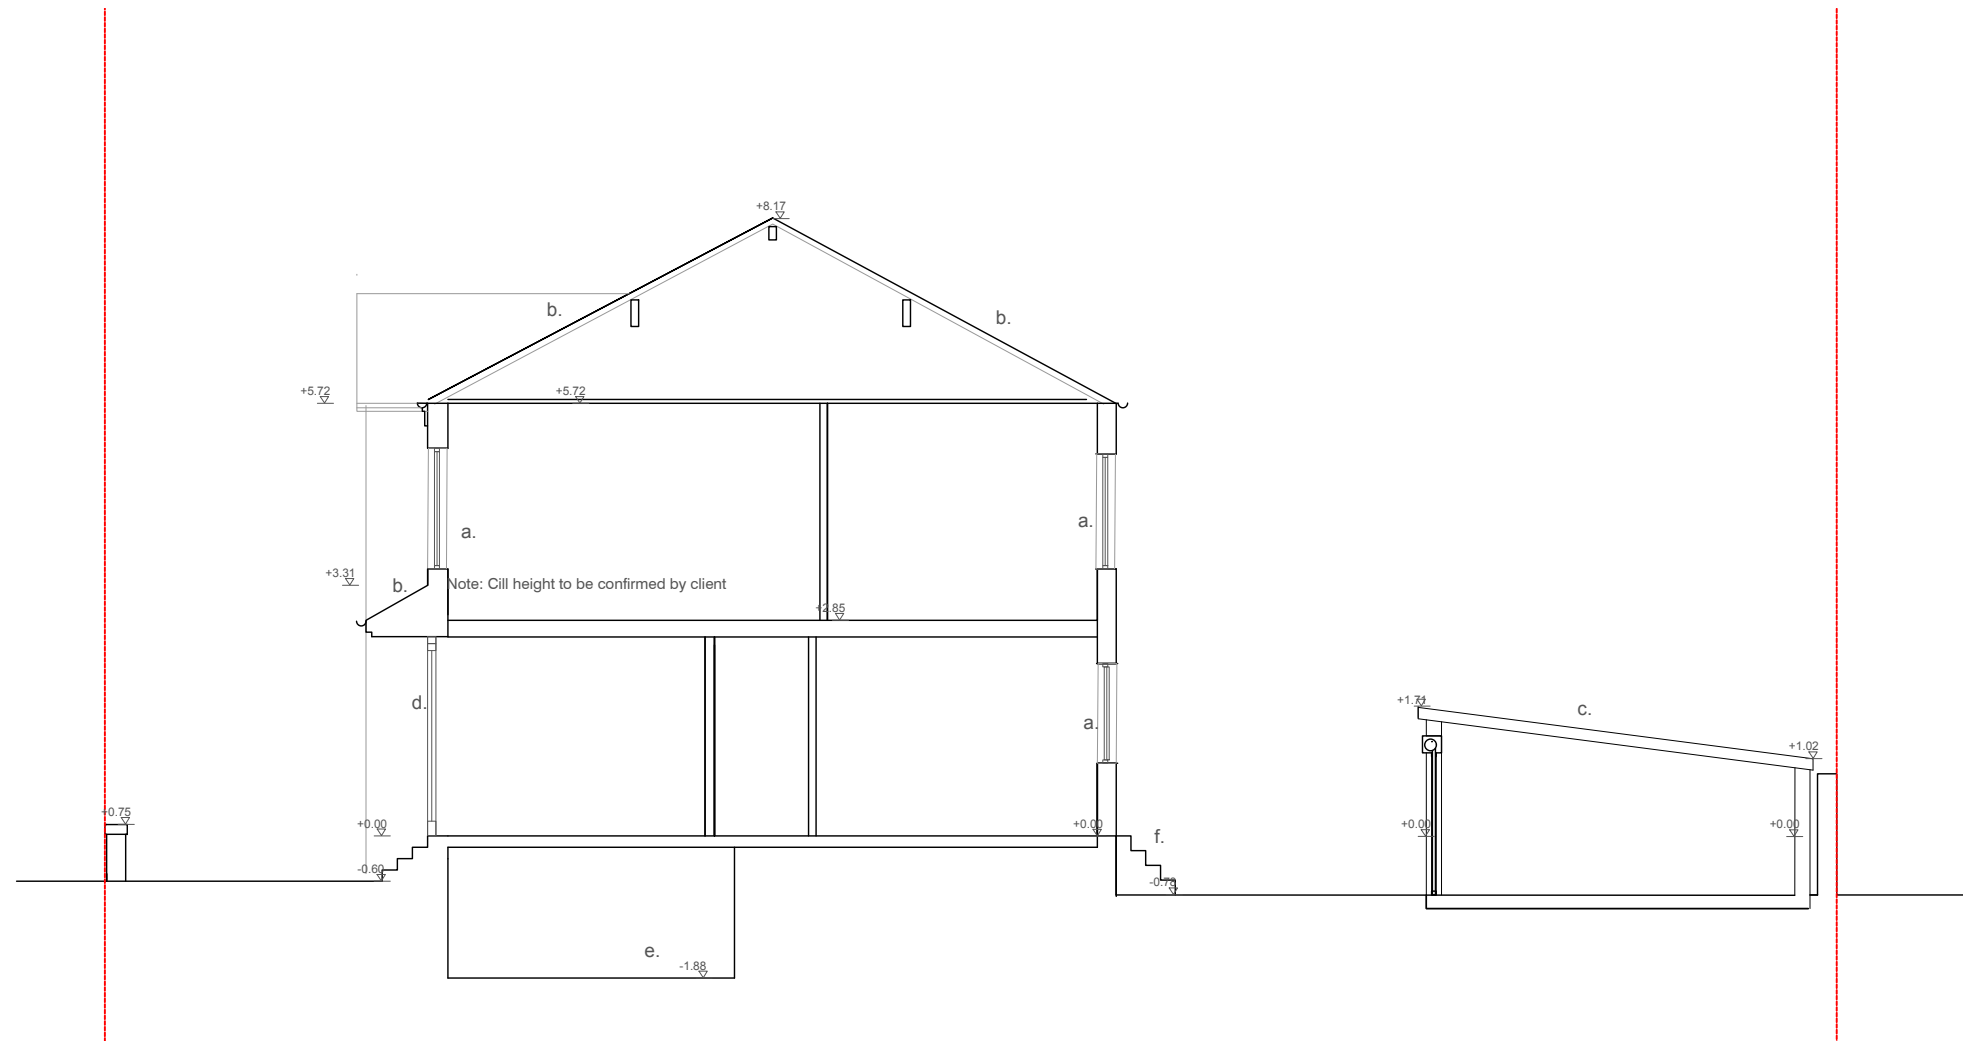

Section AA as existing

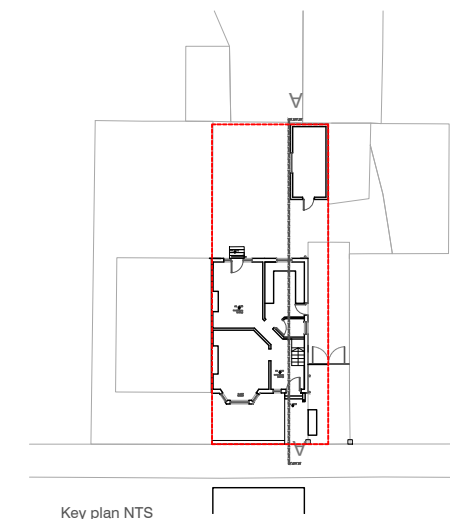

Note: This drawing is copyright  
Do not scale from this drawing  
Note: to be read in conjunction with Structural Engineers  
Information, specification and drawings  
All setting out dimensions to be checked on site by  
contractor and any discrepancies to be noted ASAP.  
Windows, steelwork, to be site sized.  
All sundry work not shown to be undertaken in accordance  
with the British standards

Michael Collins Architect LLP

17 Linden park

Job No.  
**095** Section  
as Existing

Stage: 3  
Status: Pre-planning

**006**

REVISION: Scale  
1:100  
@:A3

12 Purwell Lane  
Hitchin, SG4 0NE  
01462 236866  
michael@michaelcollinsarchitects.com  
www.michaelcollinsarchitects.com

500 1 2 1:100