



DO NOT SCALE. All dimensional details are to be checked against actual site dimensions before any work is executed. This drawing is copyright

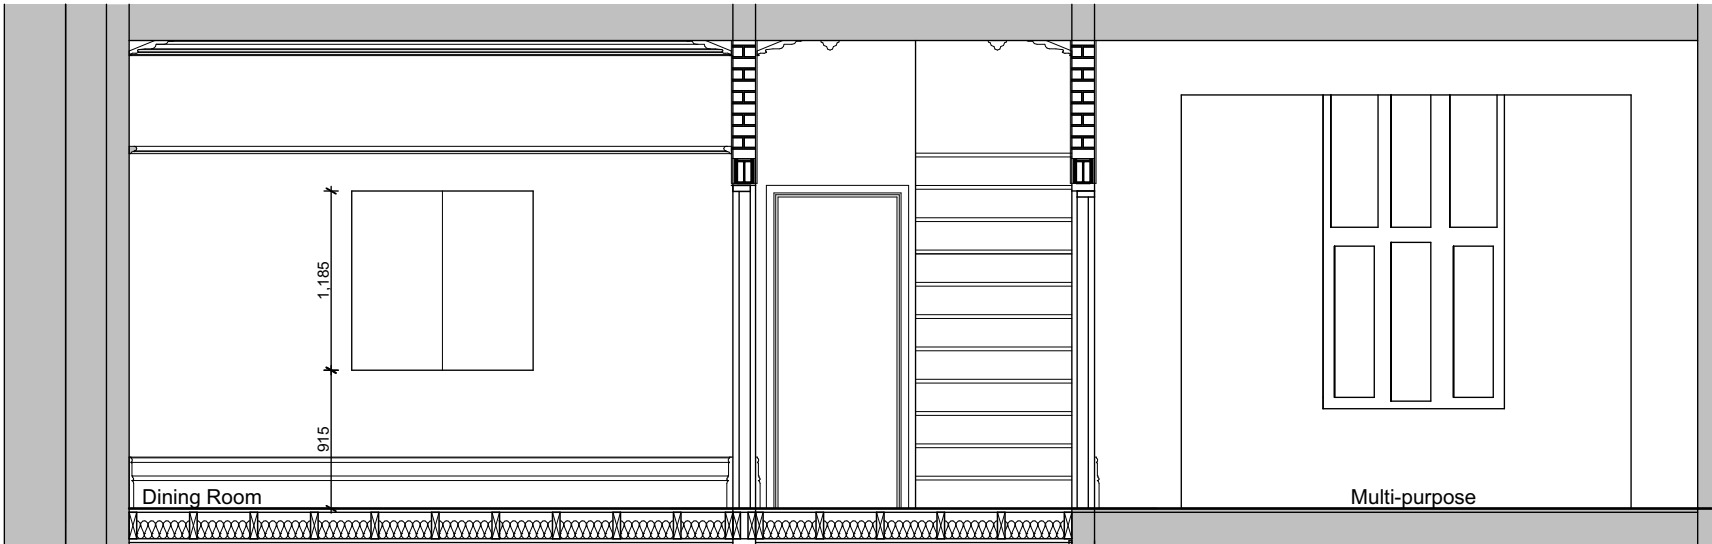


Part Section at Ground Floor

Scale 1:50

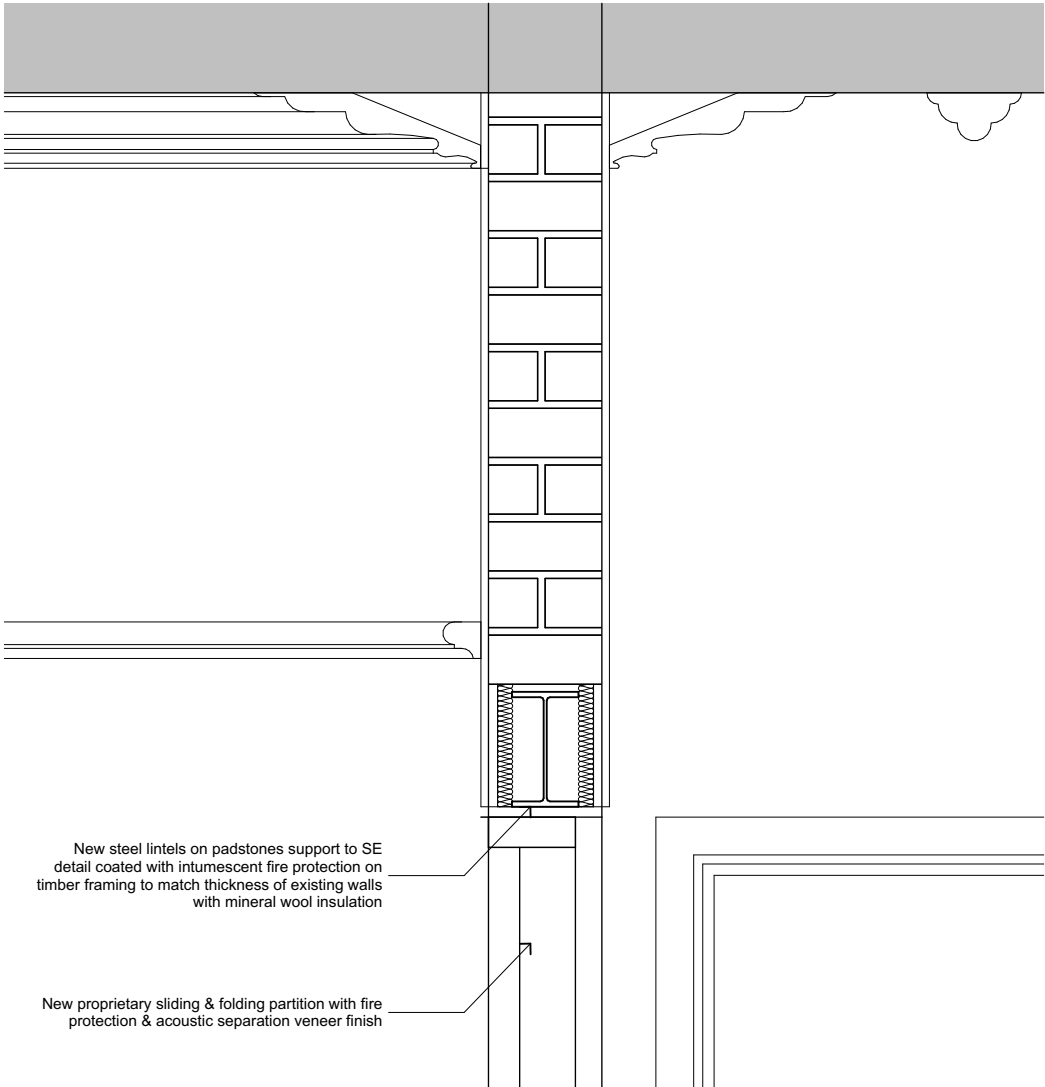


1 Section through beam

Scale 1:10

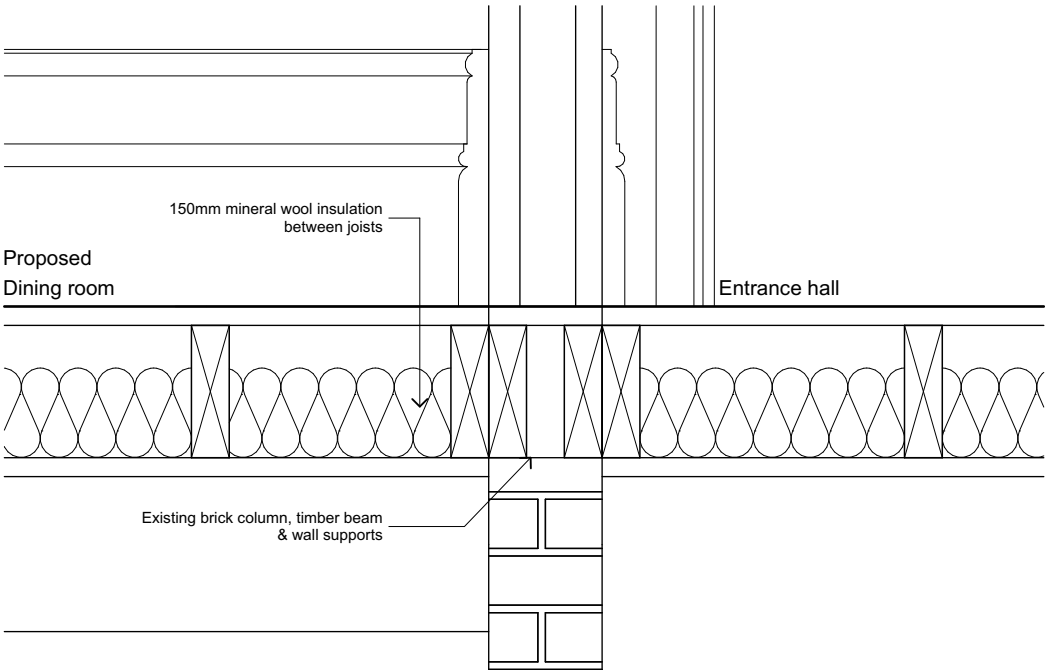


2 Section through floor

Scale 1:10

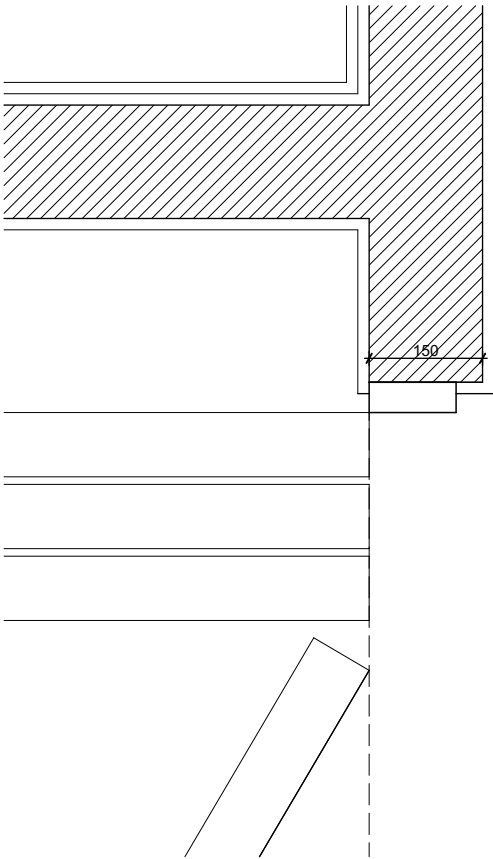

3 Plan at opening

Scale 1:10

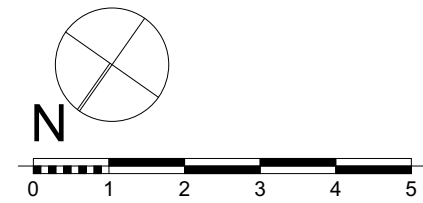

StuDiO 34 34 Sefton Road, Sale, M33 7FH marzita@btinternet.com		
Client	Myriad Foundation Slade Lane Neighbourhood Centre Slade Lane M13 0QJ	
Job Title	Listed Building Consent for Proposed Alterations & Refurbishment to Slade Lane Neighbourhood Centre Slade Lane M13 0QJ	
Drawing Name	Proposed Detail Sections	
Drawing Status	Planning	
Drawn by MAR	Date 12.11.21	
Checked by MAR	Date 14.12.21	
Drawing Scale	1:10@A3	
Layout ID 70SL-06	Status P	Revision