




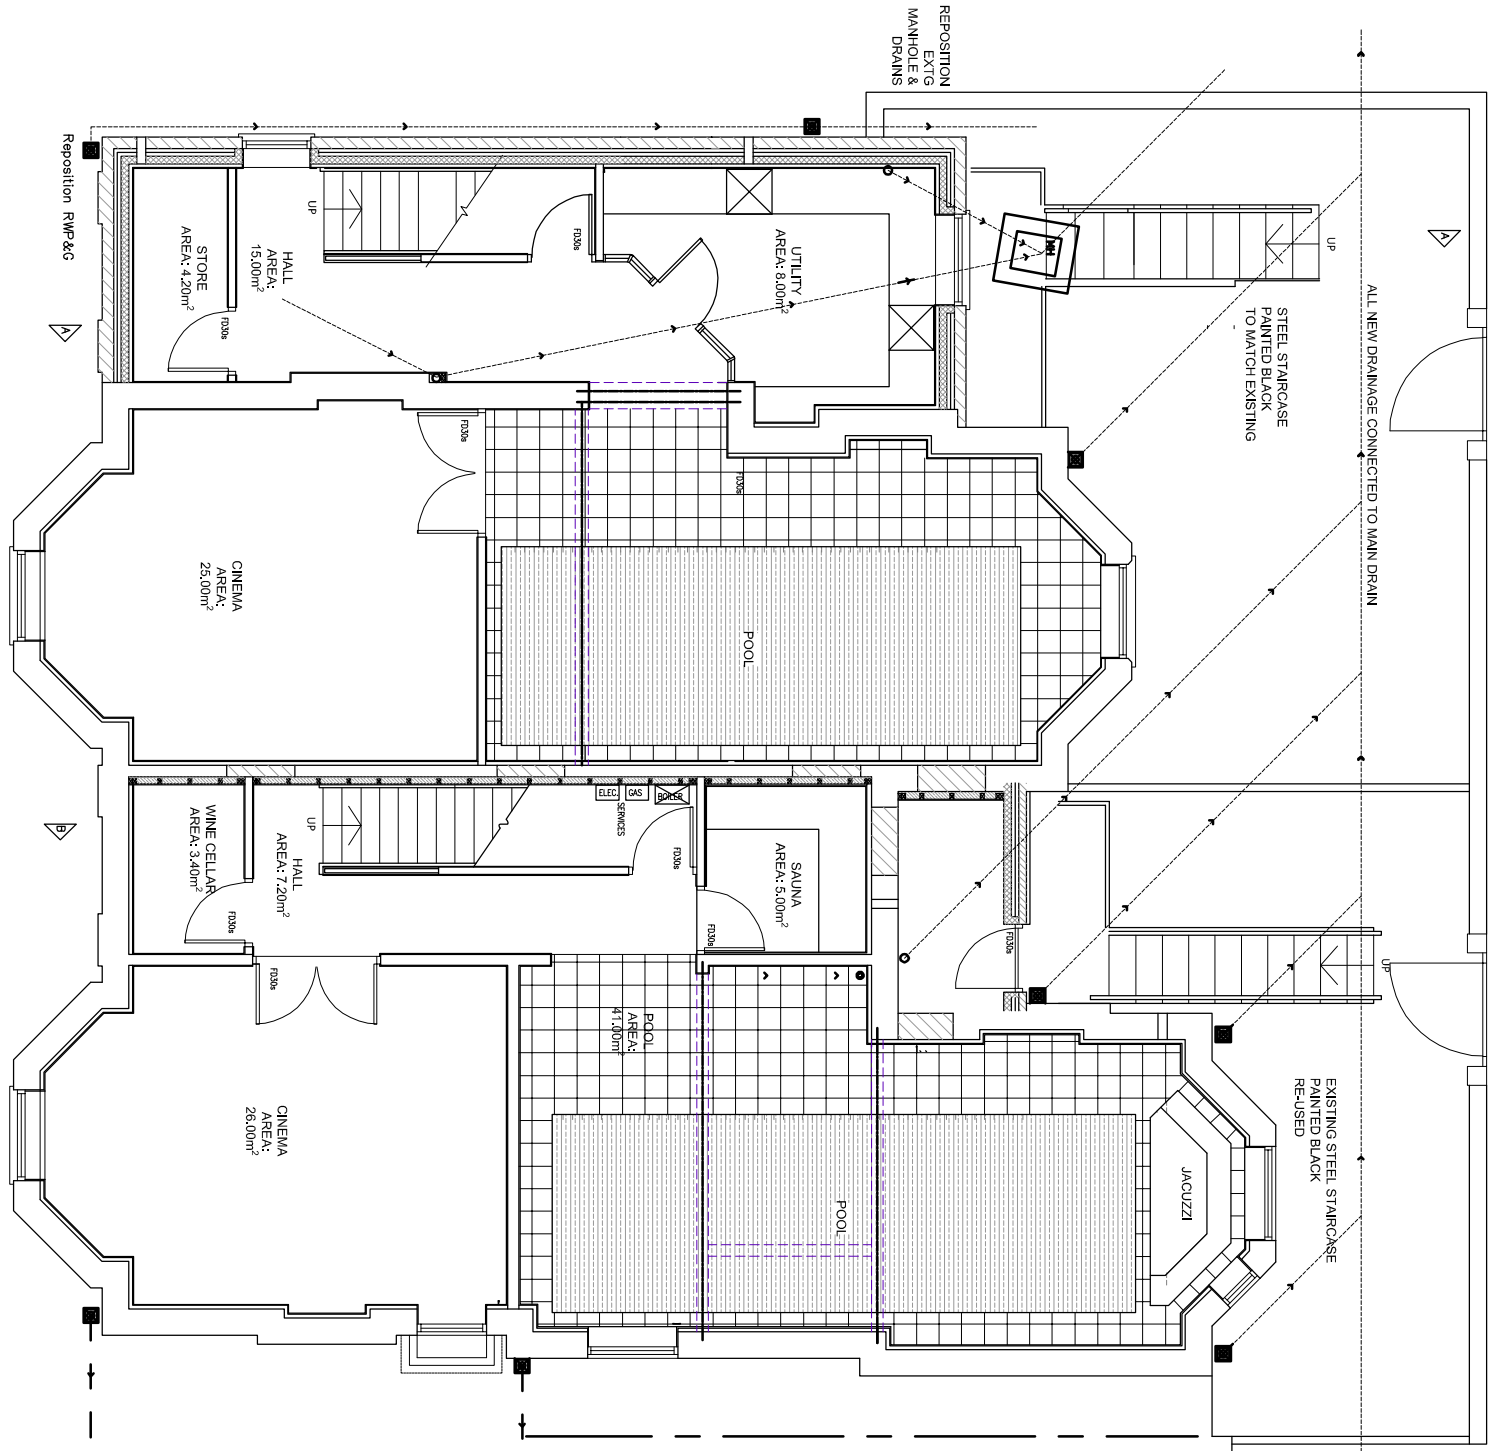


PROPOSED BASEMENT PLANS

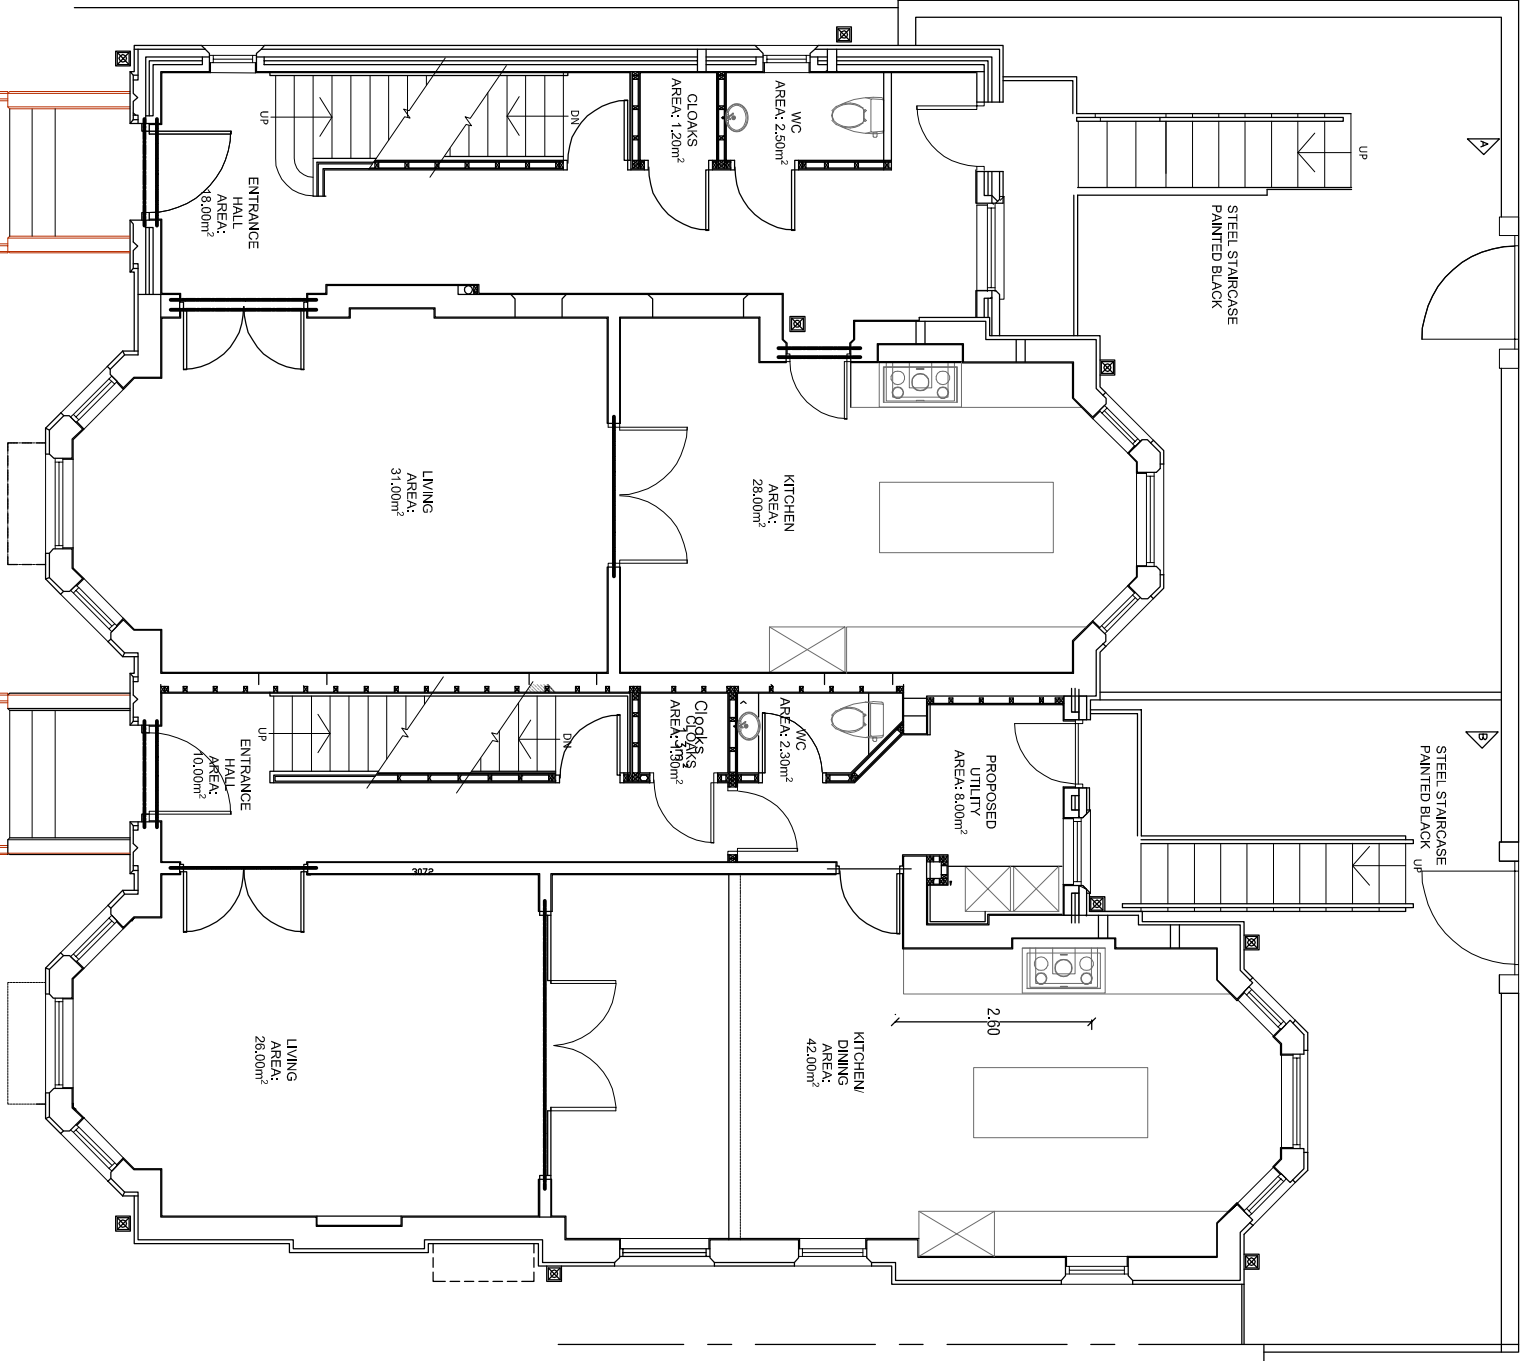


PROPOSED GROUND FLOOR PLANS

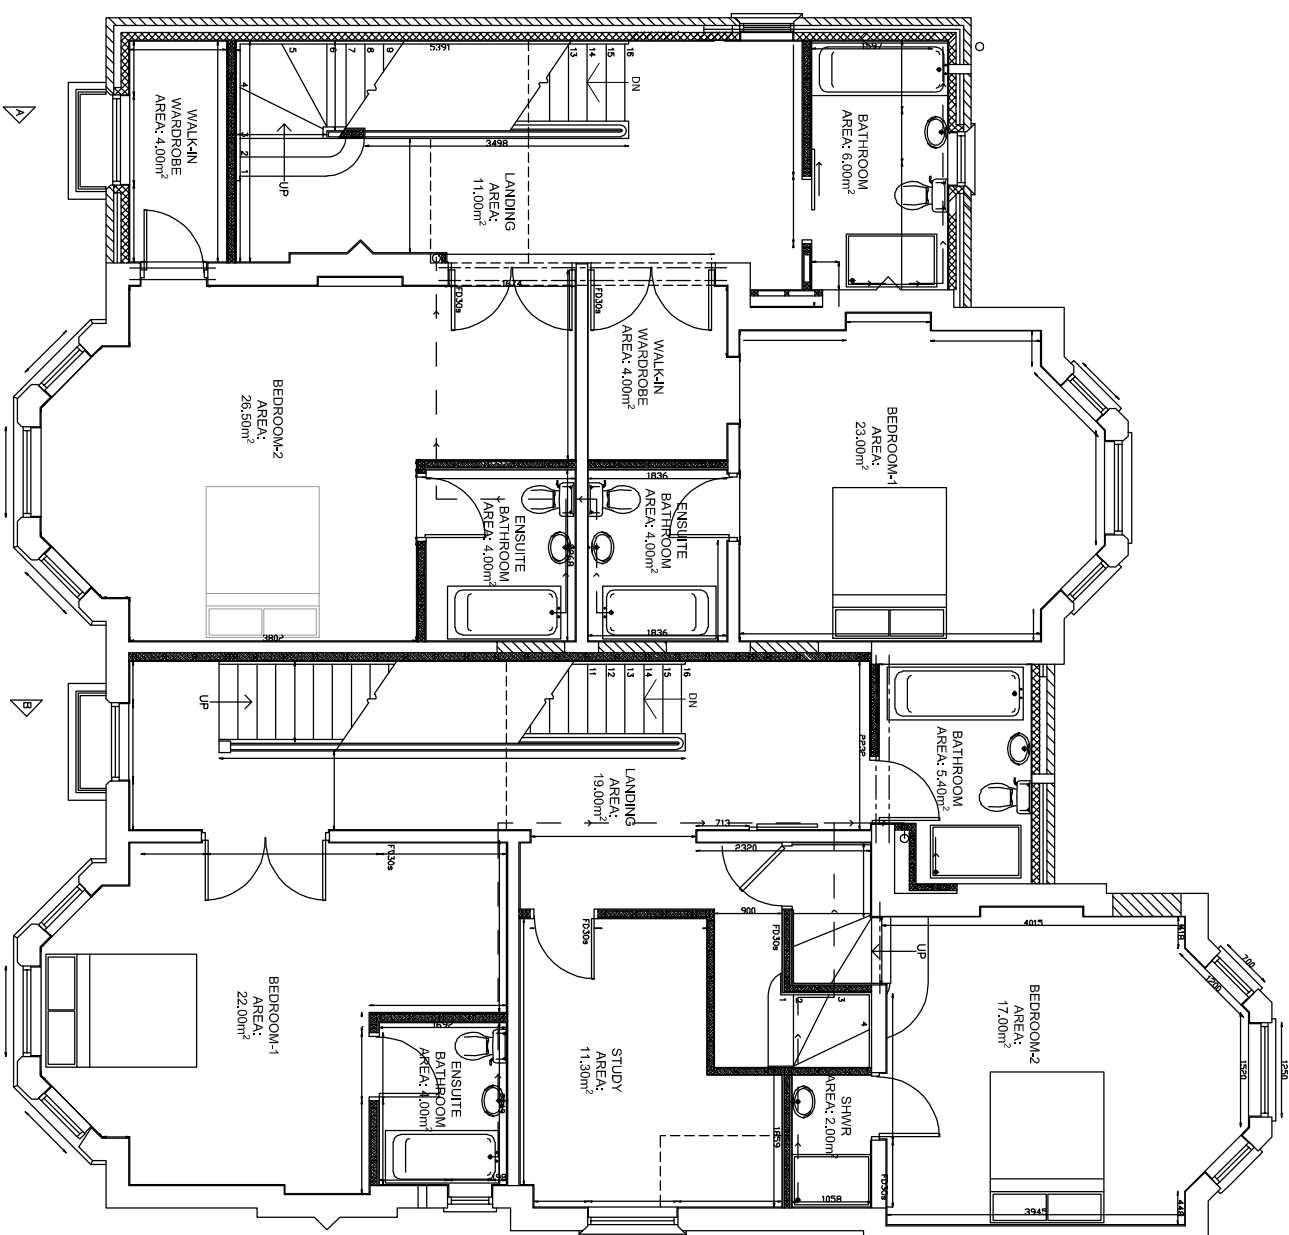


PROPOSED FIRST FLOOR PLANS

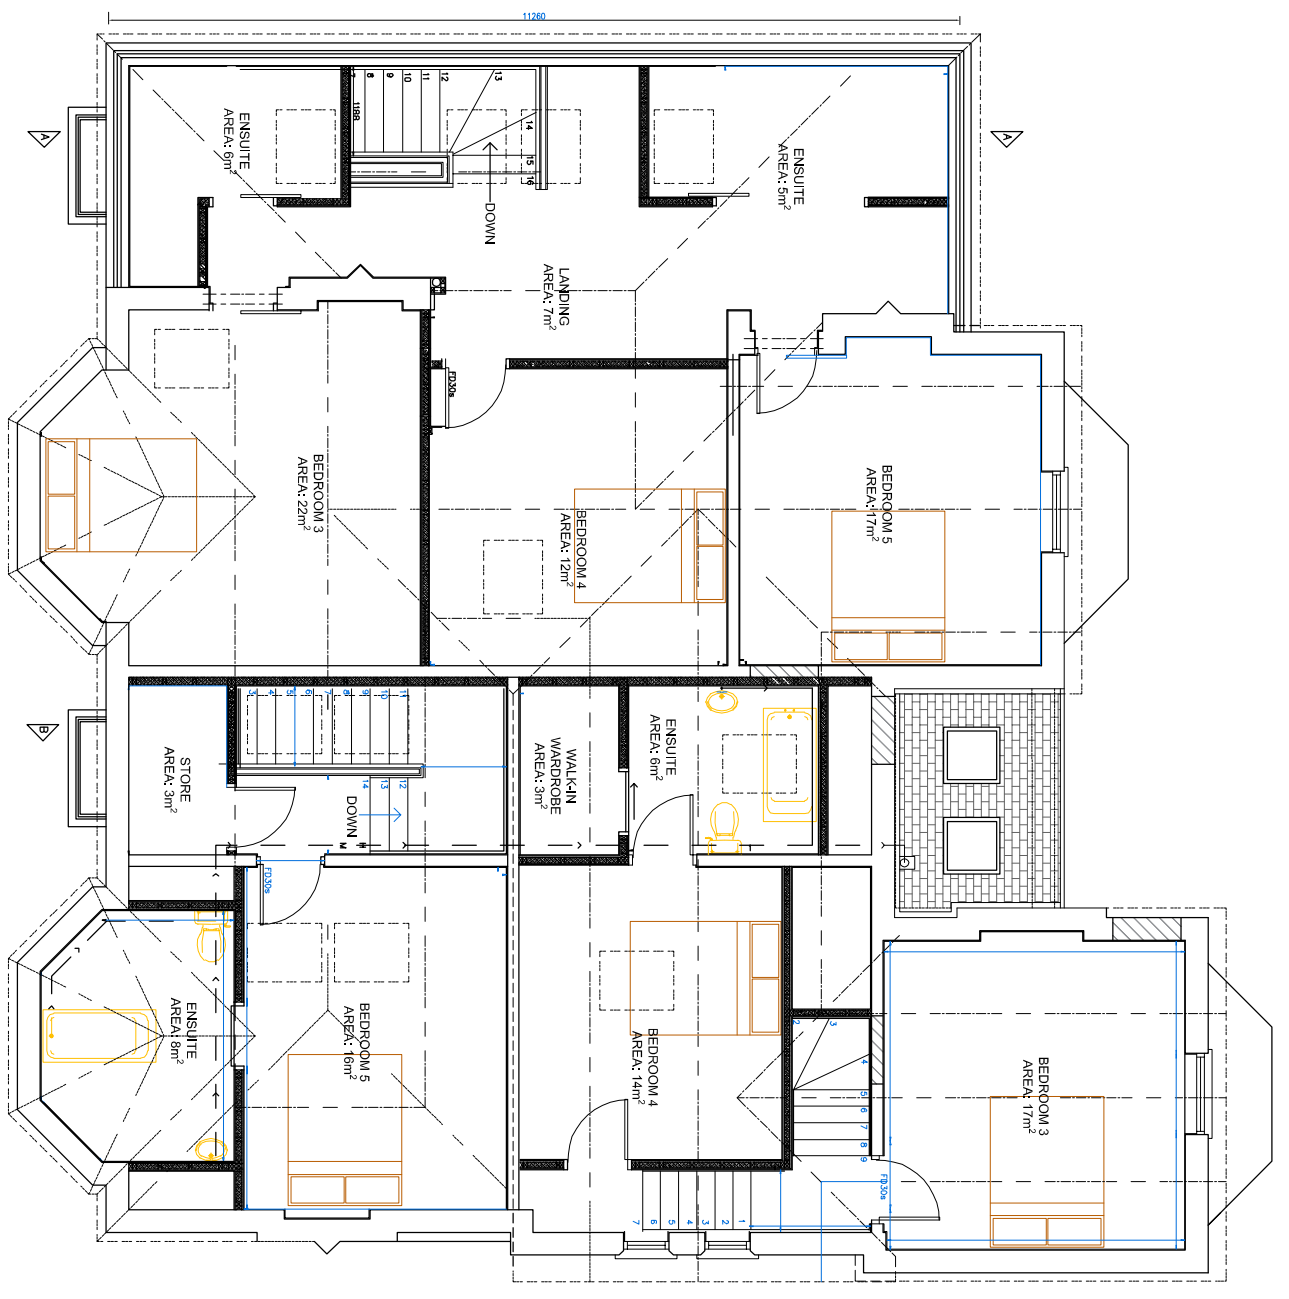

PROPOSED SECOND FLOOR PLANS

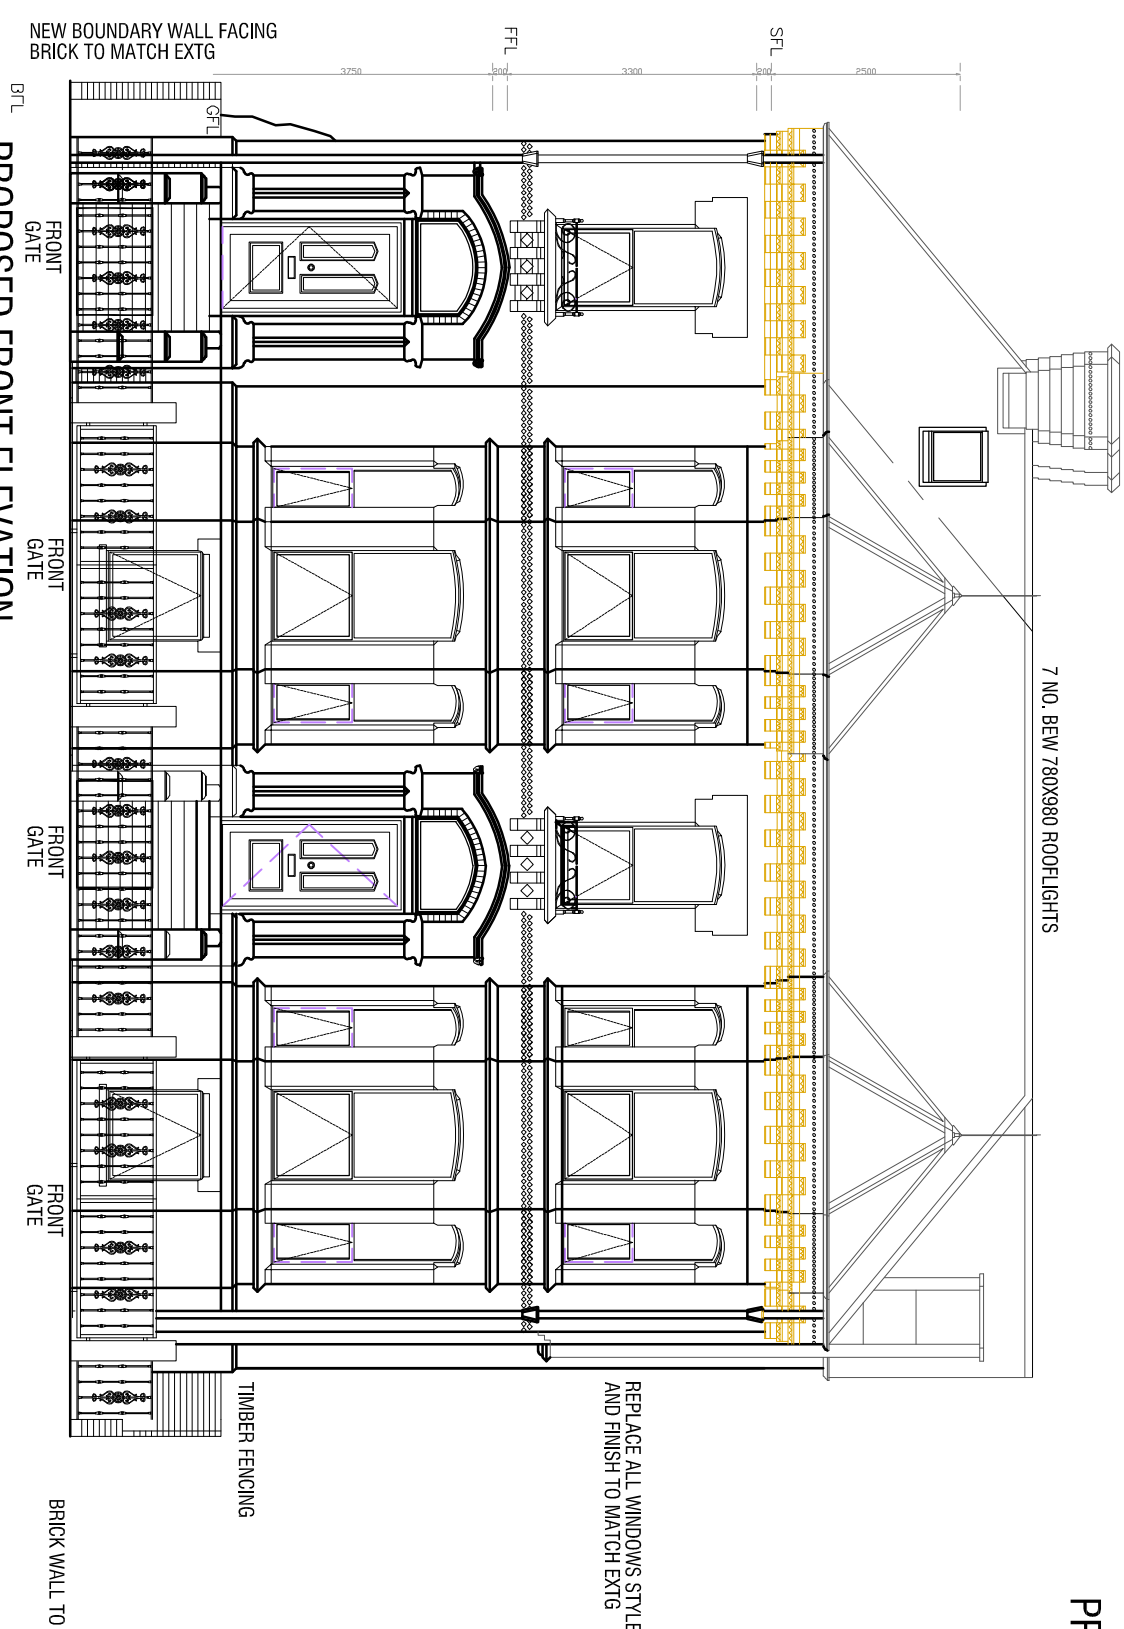

PROPOSED FRONT ELEVATION

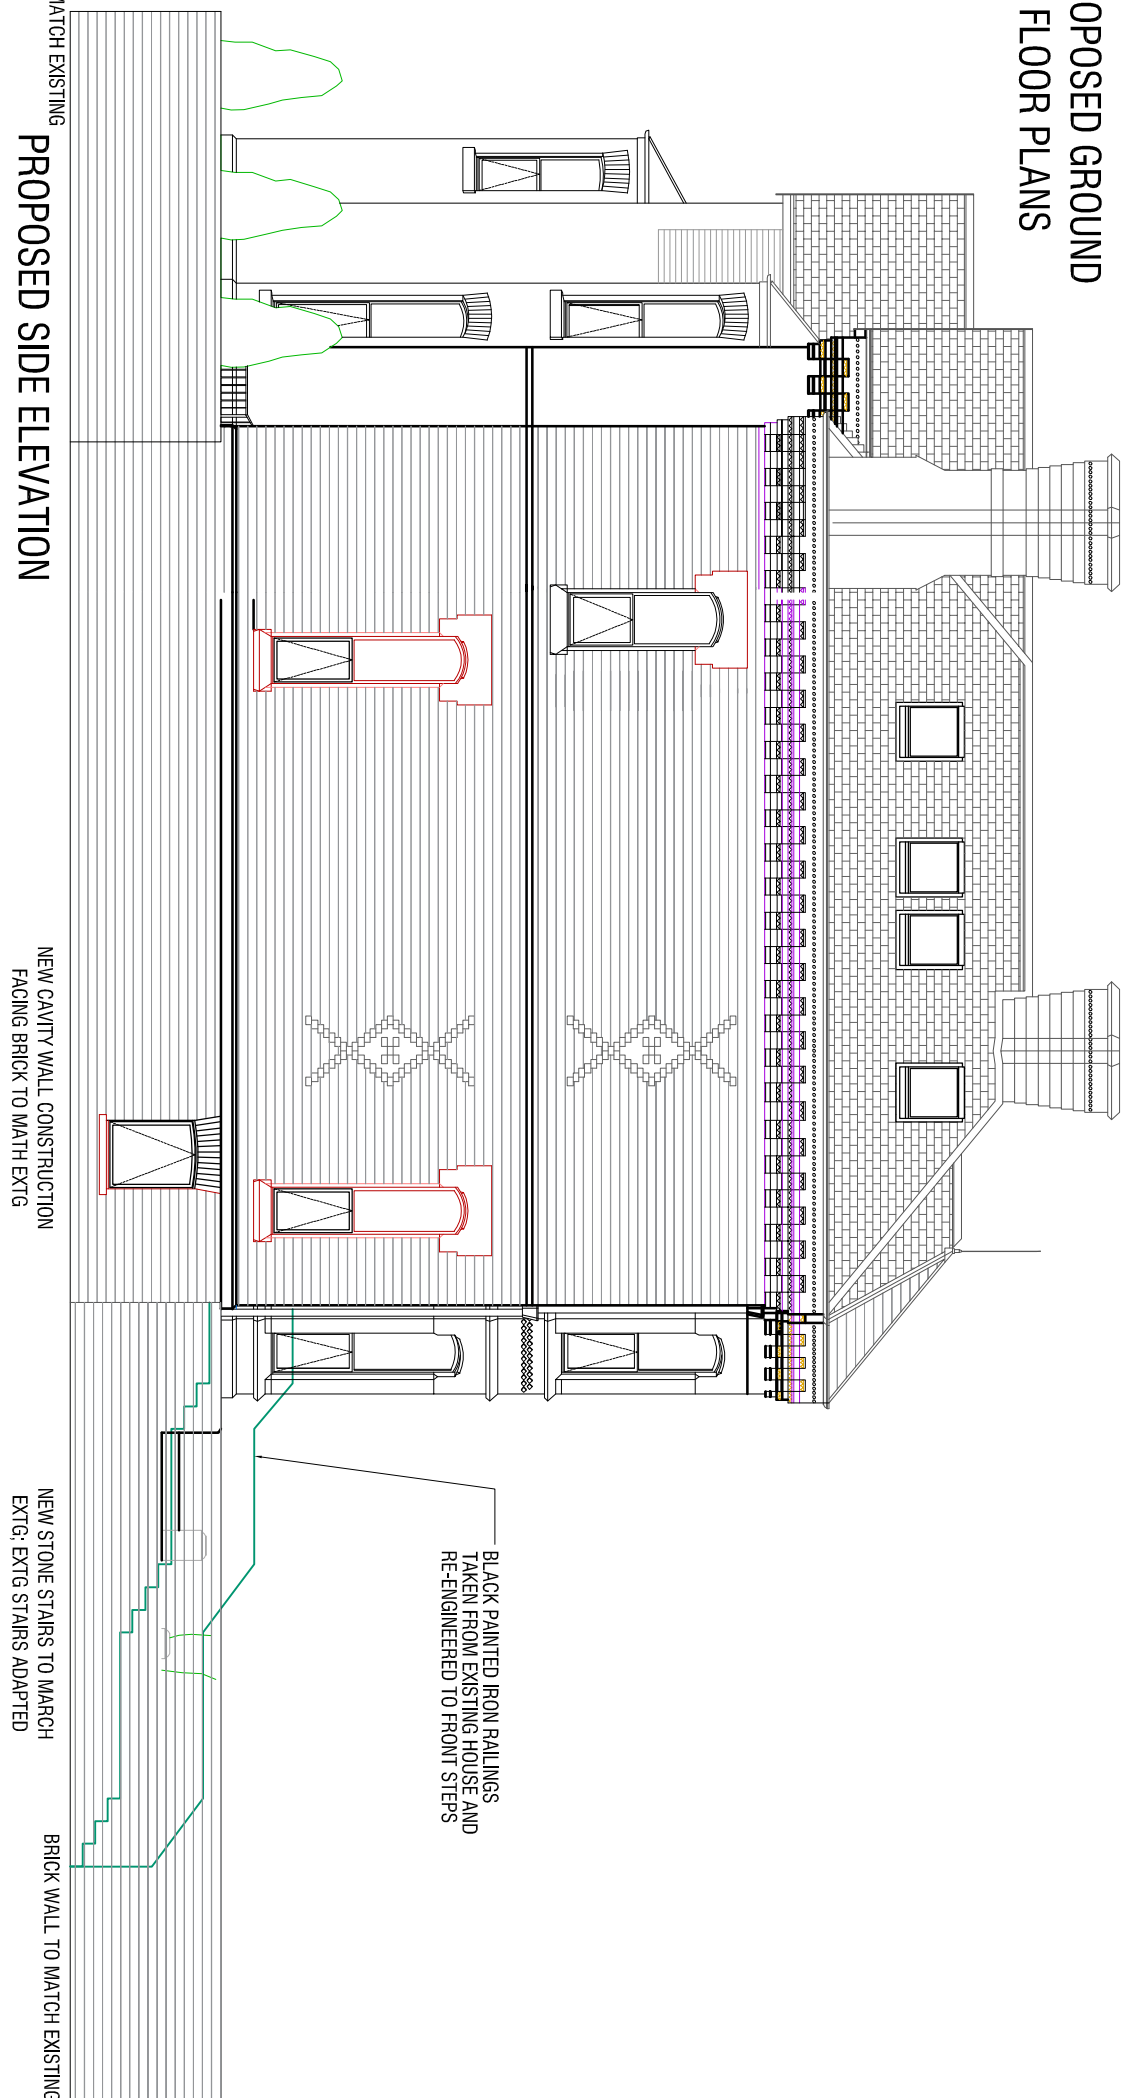

PROPOSED SIDE ELEVATION



PROPOSED REAR ELEVATION

Proposal: Conversion of property into two dwelling houses (Class C3) including three-storey side extension, two storey rear extension and associated landscaping and car parking.

Location: 84 Demesne Road, Manchester, M16 8PJ.

Application Number: 129641/FO/2021.

1:100@A1

14.11.2021 - A-PLANNING-100 Rev A1
15.11.2021 - A-PLANNING-100 Rev B
16.11.2021 - A-PLANNING-100 Rev C



PROPOSED SITE PLAN

L1 - LAUREL PLANTS
C1 - CONIFER