



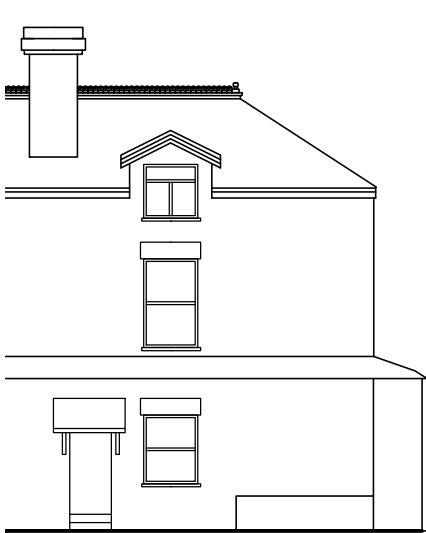


Site Extent

1 EXISTING STREET ELEVATIONS - BIRCH LANE
SCALE 1:200

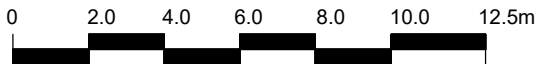

The copyright of this drawing is vested with Corstorphine & Wright Ltd and must not be copied or reproduced without the consent of the company.

Rev.	Description	Date	Drawn	Chk.
------	-------------	------	-------	------

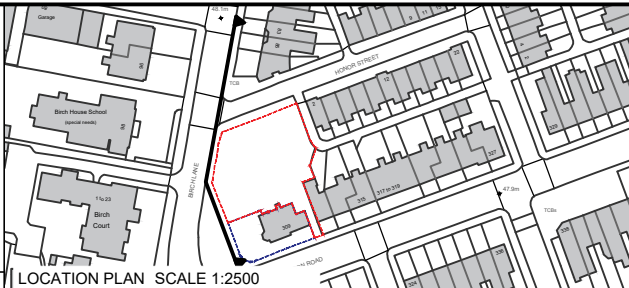

LOCATION PLAN SCALE 1:2500

Client
ZENO LIMITED

Project
DICKENSON ROAD
MANCHESTER

Drawing Title
EXISTING STREET ELEVATION
BIRCH LANE

Drawing Status
PLANNING

Corstorphine & Wright

Manchester Studio
The Stables, Paradise Wharf, Ducie Street, Manchester, M1 2JN
0161 272 8100
corstorphine-wright.com

Drawing No. 19584-0202		Revision P-01	
---------------------------	--	------------------	--

Drawn JH	Checked LM	Paper Size A3	Scale 1:200/1:2500	Date 20.04.2020
-------------	---------------	------------------	-----------------------	--------------------