




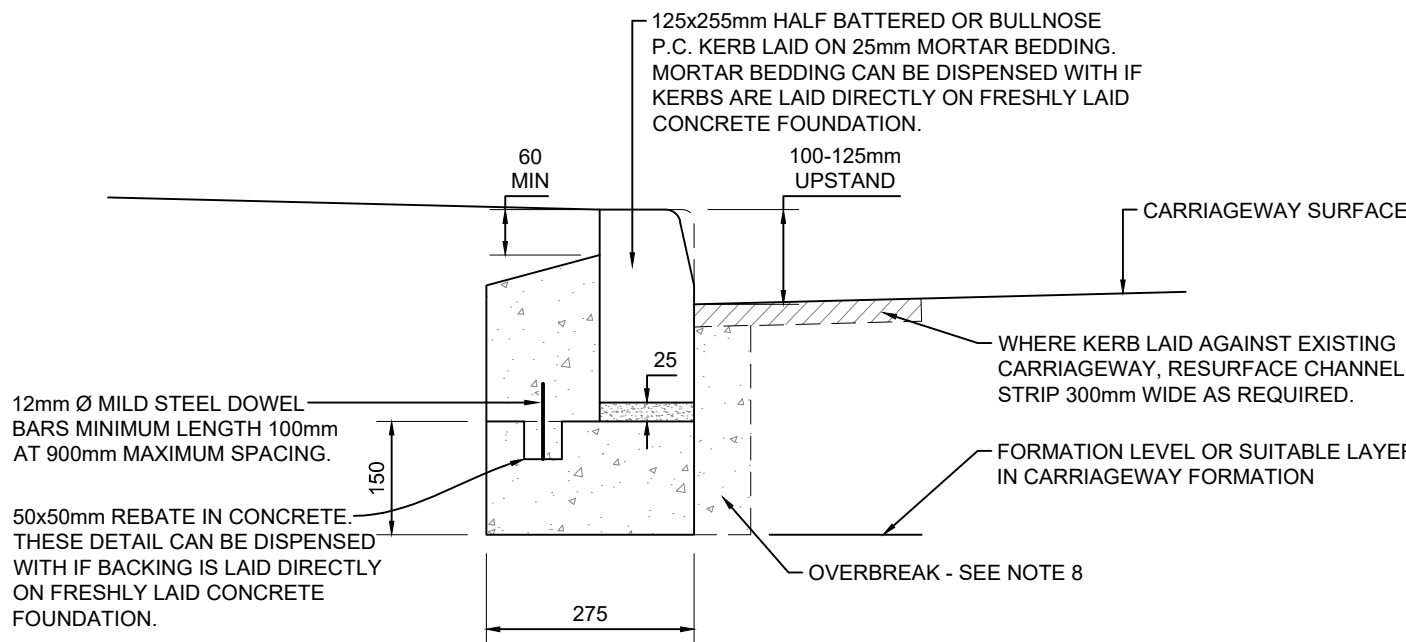

STANDARD KERB TYPE K1
SCALE 1:10

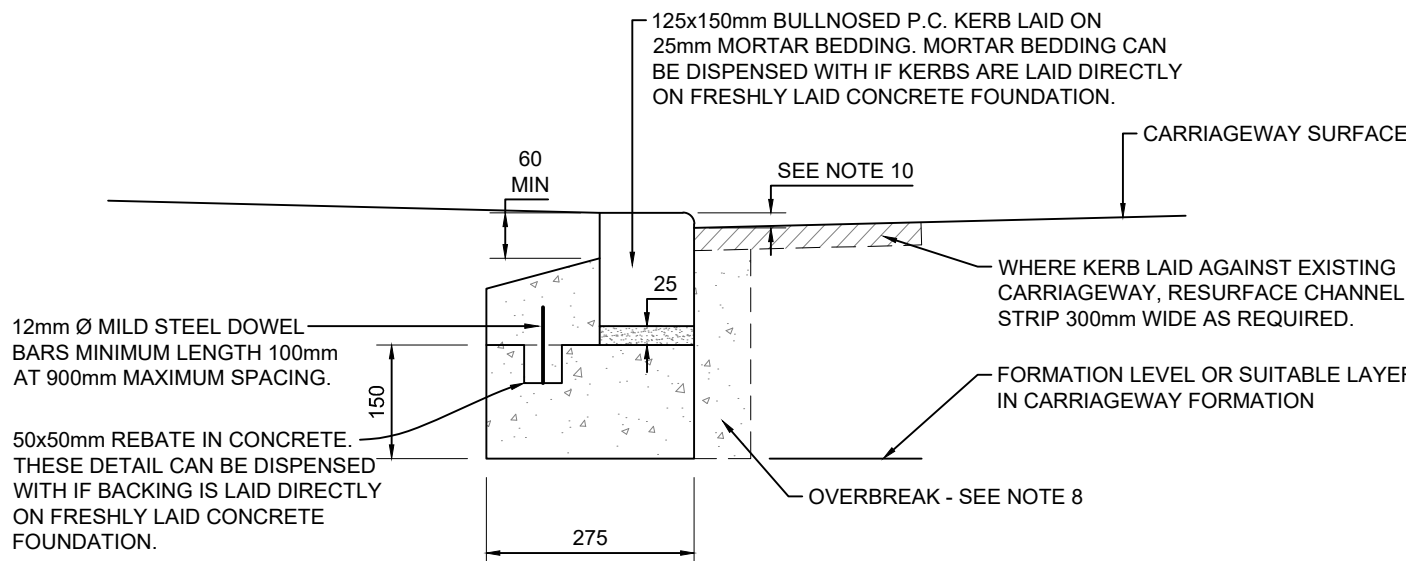

STANDARD KERB TYPE K2
SCALE 1:10

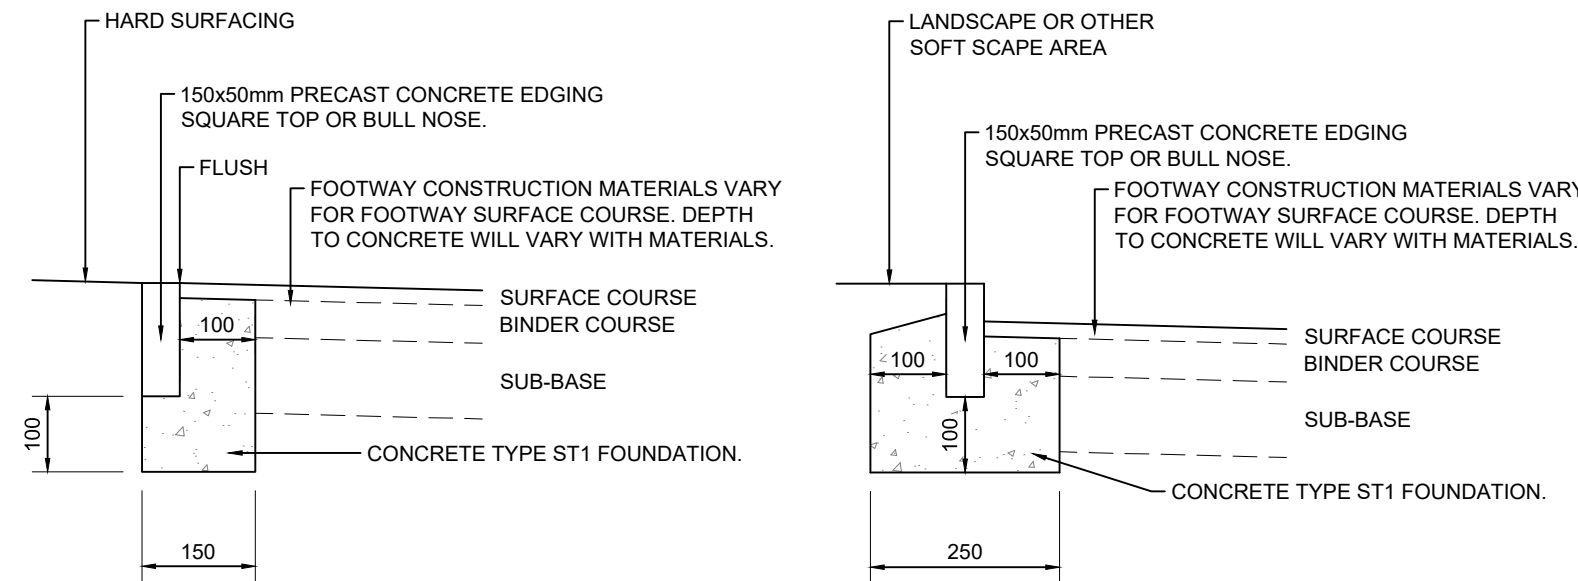


STANDARD KERB TYPE K5
(AGAINST HARD SURFACING)
SCALE 1:10


STANDARD KERB TYPE K5
(AGAINST SOFT LANDSCAPING)
SCALE 1:10

KERB NOTES:


- CONCRETE EDGING AND BACKING SHALL BE TYPE ST1 TO CLAUSE 2602 TABLE 26/1
- KERBS SHALL COMPLY WITH BS EN 1340
- CEMENT SHALL BE ORDINARY PORTLAND CEMENT TO BS EN 197-1
- JOINTS TO KERBS SHALL BE POINTED WITH CLASS (iii) MORTAR TO CLAUSE 2404
- CUT LENGTHS OF KERB ARE TO BE CUT USING A DISC CUTTER MIN. LENGTH 450mm
- IN THE CASE OF NEW CARRIAGEWAY CONSTRUCTION THE SUB BASE LAYER IS EXTENDED 300mm BEYOND THE BACK OF KERB FOUNDATION. THE CONTRACTOR SHALL ALLOW FOR FILLING IN BETWEEN THE ROAD SUB BASE AND THE FOOTWAY FORMATION WITH SUB BASE MATERIAL IN THE RATE FOR KERBING.
- RECONSTRUCTION OF EXISTING CARRIAGEWAY CHANNELS WILL BE MEASURED SEPARATELY
- KERBS LAID IN EXISTING CARRIAGEWAY FORMATION - RATE TO INCLUDE INFILL OF OVERBREAK IN FRONT OF KERB WITH CONCRETE TYPE ST1 TO BINDER COURSE FINISH LEVEL.
- FOUNDATION DETAIL FOR TAPER KERBS WILL BE AS FOUNDATION FOR 125x150mm AND 125x255mm KERBS.
- KERB UPSTAND FOR KERB TYPE K2 SHALL BE:
 - 0-6mm PEDESTRIAN & CYCLEWAY CROSSINGS
 - 25mm FOR VEHICULAR CROSSINGS
- KERB TYPE K5 - TOP OF EDGING LAID FLUSH WITH FOOTPATH WHERE USED ON A VEHICULAR CROSSING OR AS DETAILED ON THE DRAWING AND/OR IN THE B OF Q.
- CLAUSES QUOTED REFER TO THE DEPARTMENT OF TRANSPORT SPECIFICATION FOR HIGHWAY WORKS, AMENDED AS APPROPRIATE
- ALL DIMENSIONS IN MILLIMETRES

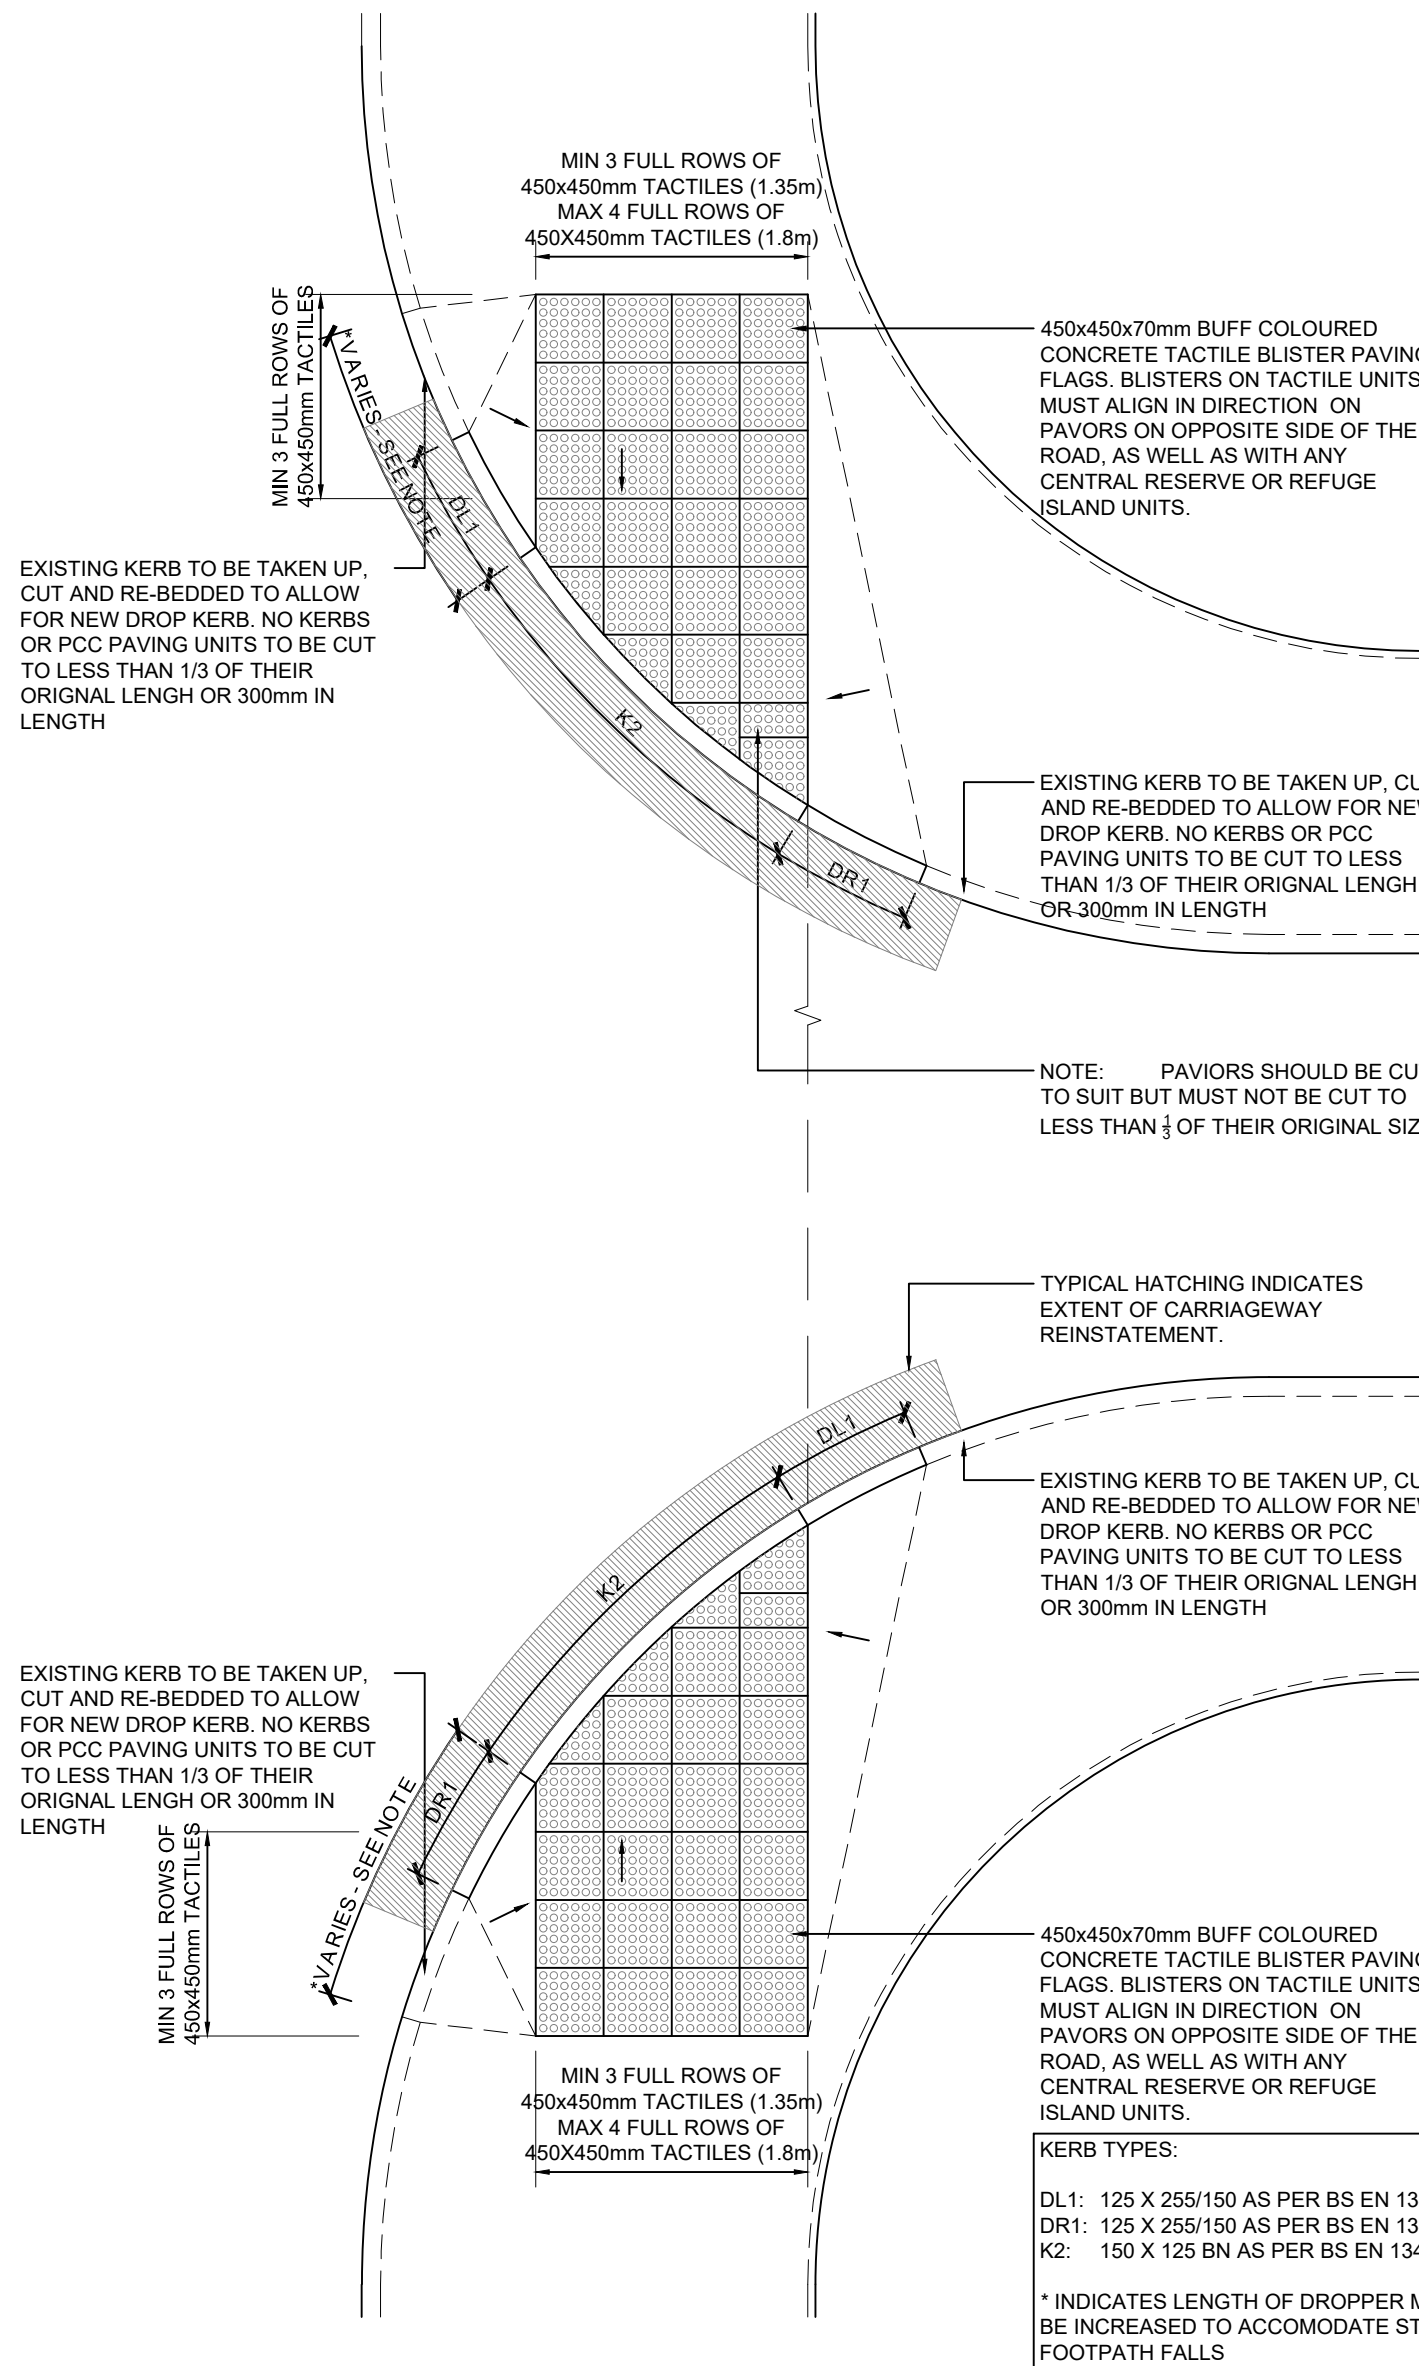


NON-STANDARD IN LINE UNCONTROLLED PEDESTRIAN DROPPED CROSSING

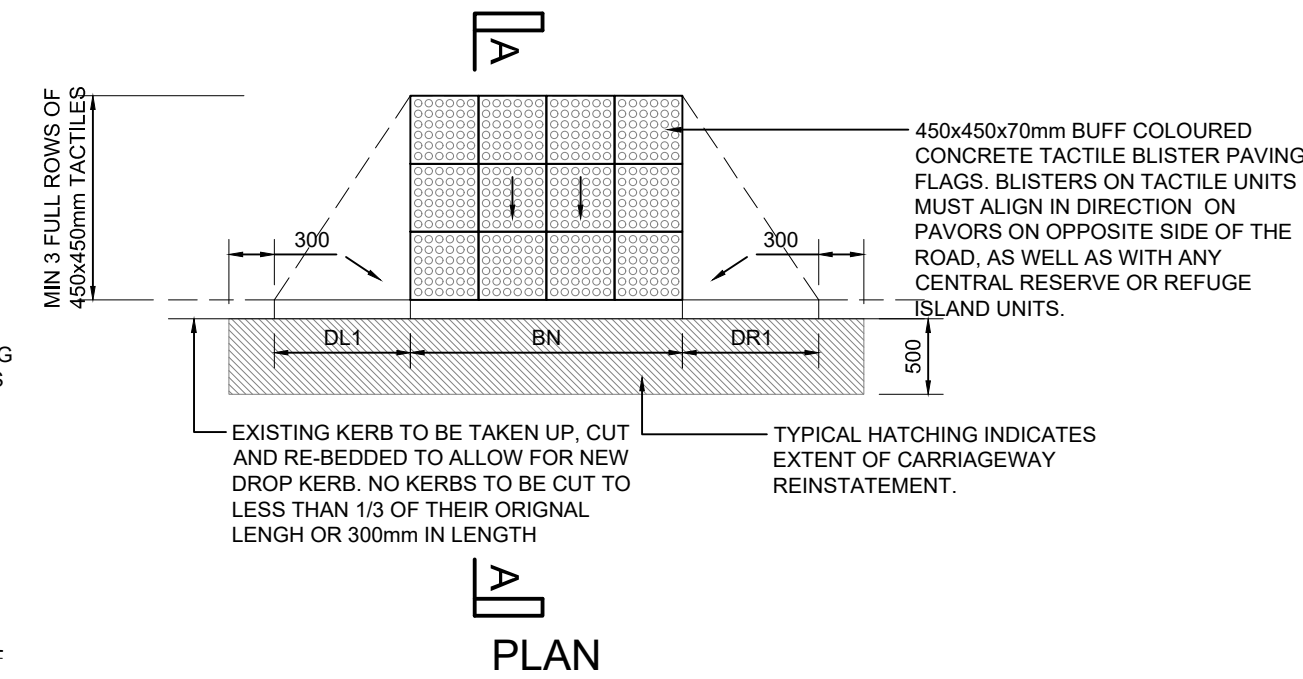

PLAN

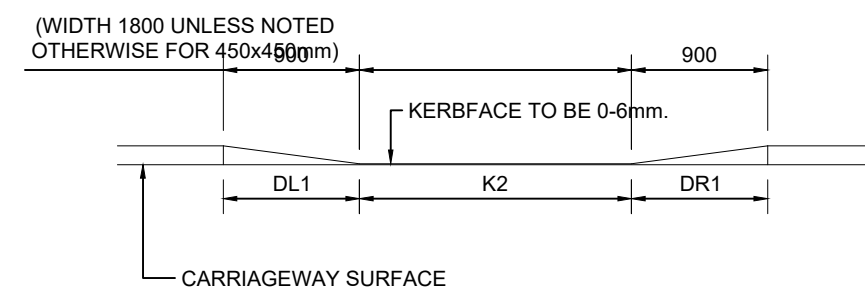

ELEVATION

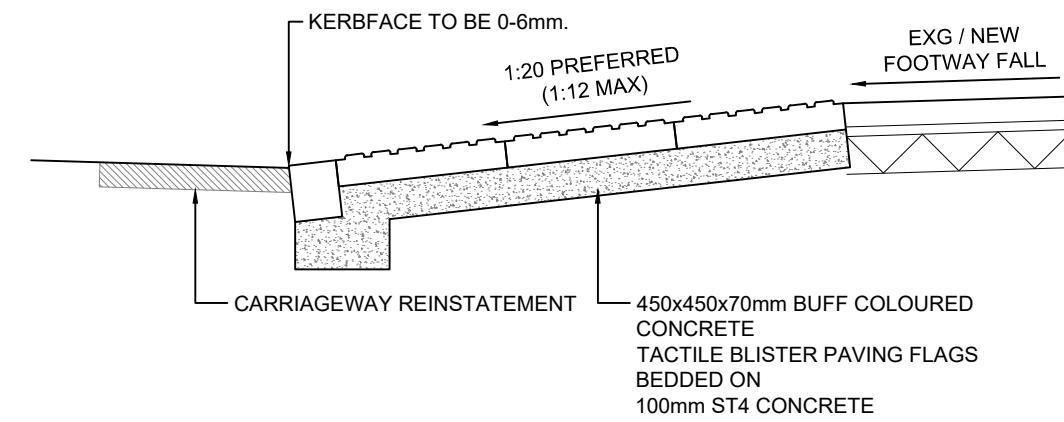

SECTION A-A
SCALE 1:50

- TACTILE PAVING SURFACES TO BE LAID IN ACCORDANCE WITH DETR PUBLICATION 'GUIDANCE ON THE USE OF TACTILE PAVING SURFACES' PUBLISHED 1999
- ANY MAKE UP IN PAVED CONSTRUCTION TO BE IN CUT FLAGS SAVED FROM EXISTING FOOTWAY. CONCRETE INFILL ONLY TO BE USED WITH THE INSTRUCTION OF OVERSEEING ORGANISATIONS REPRESENTATIVE ON SITE.
- BLISTERS ON TACTILE UNITS MUST ALIGN IN DIRECTION WITH BLISTERS ON PAVIORS ON OPPOSITE SIDE OF ROAD AS WELL AS WITH ANY CENTRAL RESERVE OR REFUGE ISLAND UNITS
- NO KERBS OR PCC PAVING UNITS ARE TO BE CUT TO LESS THAN ONE THIRD OF THEIR ORIGINAL SIZE
- ALL KERBS TO BE TRANSPORTED AND POSITIONED BY MECHANICAL MEANS AS REQUIRED BY CURRENT LEGISLATION INCLUDING THE MANUAL HANDLING OPERATIONS REGULATIONS 1992 AS AMENDED 2004
- EACH CROSSING LOCATION IS TO BE ASSESSED FOR THE PROVISION OF A GULLY ON THE UPSTREAM SIDE. CRITERIA TO INCLUDE EXISTING FOOTWAY AND CARRIAGEWAY FALLS AND THE LOCATION OF AND EXISTING DRAINAGE TO TIE INTO.
- ANY MAKE UP IN PAVED CONSTRUCTION FOOTWAYS TO BE CUT IN FLAGS SAVED FROM EXTG FOOTWAY. FLAGS TO BE ARRANGED AS SUCH AS TO AVOID SMALL CUT PIECES. CONCRETE INFILL ONLY TO BE USED WITH THE INSTRUCTION OF THE SITE ENGINEER
- AT PEDESTRIAN CROSSING POINTS A KERB UPSTAND OF 6MM SHOULD BE INSTALLED REGARDLESS OF WHETHER OR NOT THE CHANNEL IS DRY.

GENERAL NOTES

- THIS DRAWING TO READ IN CONJUNCTION WITH ALL RELEVANT STRUCTURAL AND ARCHITECTURAL DRAWINGS AND SPECIFICATIONS.
- ALL DIMENSIONS TO BE CHECKED ON SITE BY THE CONTRACTOR / FABRICATOR PRIOR TO COMMENCEMENT OF WORKS.
- ALL DIMENSIONS ARE IN MILLIMETRES UNLESS STATED OTHERWISE.
- ALL WORKS TO BE CARRIED OUT IN STRICT ACCORDANCE WITH THE ENGINEER'S SPECIFICATIONS, RELEVANT BRITISH STANDARDS AND WHERE APPLICABLE LOCAL AUTHORITIES REQUIREMENTS.
- THE DEVELOPER SHALL NOT COMMENCE ANY WORK WHICH AFFECTS THE PUBLIC HIGHWAY UNTIL ALL THE APPROVED TRAFFIC SAFETY AND MANAGEMENT MEASURES NECESSITATED BY THE WORKS ARE IN PLACE.
- THE DEVELOPER SHALL MAINTAIN ACCESS TO AND ALONG ALL EXISTING FOOTWAYS, PRIVATE ACCESSES, PUBLIC RIGHTS OF WAY AND PROPOSED CROSSINGS OF THE WORKS THROUGHOUT THE CONSTRUCTION PHASE.
- FOOTPATHS ADJACENT TO THE DEVELOPMENT SHALL BE MADE GOOD TO THE SATISFACTION OF THE LOCAL AUTHORITY HIGHWAYS ENGINEER.
- ALL MATERIALS SHALL BE TRANSPORTED & LAID IN ACCORDANCE WITH THE RECOMMENDATIONS OF THE APPROPRIATE CURRENT BRITISH STANDARD FOR THAT MATERIAL.
- ALL KERBS ARE TO BE TRANSPORTED AND POSITIONED BY MECHANICAL MEANS
- ALL CLAUSES ARE FROM THE SPECIFICATION OF HIGHWAY WORKS VOLUME 1
- WORKMANSHIP AND MATERIALS TO BE IN ACCORDANCE WITH CLAUSE 1101
- ALL ROAD OPENING NOTICES ETC., AS REQUIRED UNDER THE HIGHWAYS ACTS ARE TO BE OBTAINED PRIOR TO COMMENCEMENT OF WORKS ON SITE. ALL WORKS ARE TO BE INSPECTED BY THE LOCAL AUTHORITY, NHBC, OR NWWA AS APPLICABLE.
- THE CONTRACTOR SHALL BE RESPONSIBLE FOR ATTAINING ALL NECESSARY APPROVALS FOR ANY SERVICE DIVERSIONS REQUIRED TO FACILITATE THE PROPOSED WORKS

P01				
Rev	Description	Date	By	Chkd

Drawing Status

PRELIMINARY DRAWING

Sutcliffe Structural & Civil Engineering
Geotechnical & Environmental Investigations
Building Surveying
Pavement Services

Liverpool Head Office: 0151 227 2115
 Manchester Office: 0161 871 5180
 North Wales Office: 01753 664017
 London Office: 020 816 4200

www.sutcliffe.co.uk

Client **INTERSERVE**

Project
**Manchester SEND
Prospect House Primary School
Blackley**

Drawing Title
**SECTION 278
ADDITIONAL DETAILS**

Date **04.05.21** Drawn By **CR** Checked By **SB**

Scale at A1 **AS SHOWN** Project Number **30186**

Sheet Number **FS0831-SUT-ZZ-XX-DR-C-650-0002** Revision **P01**