
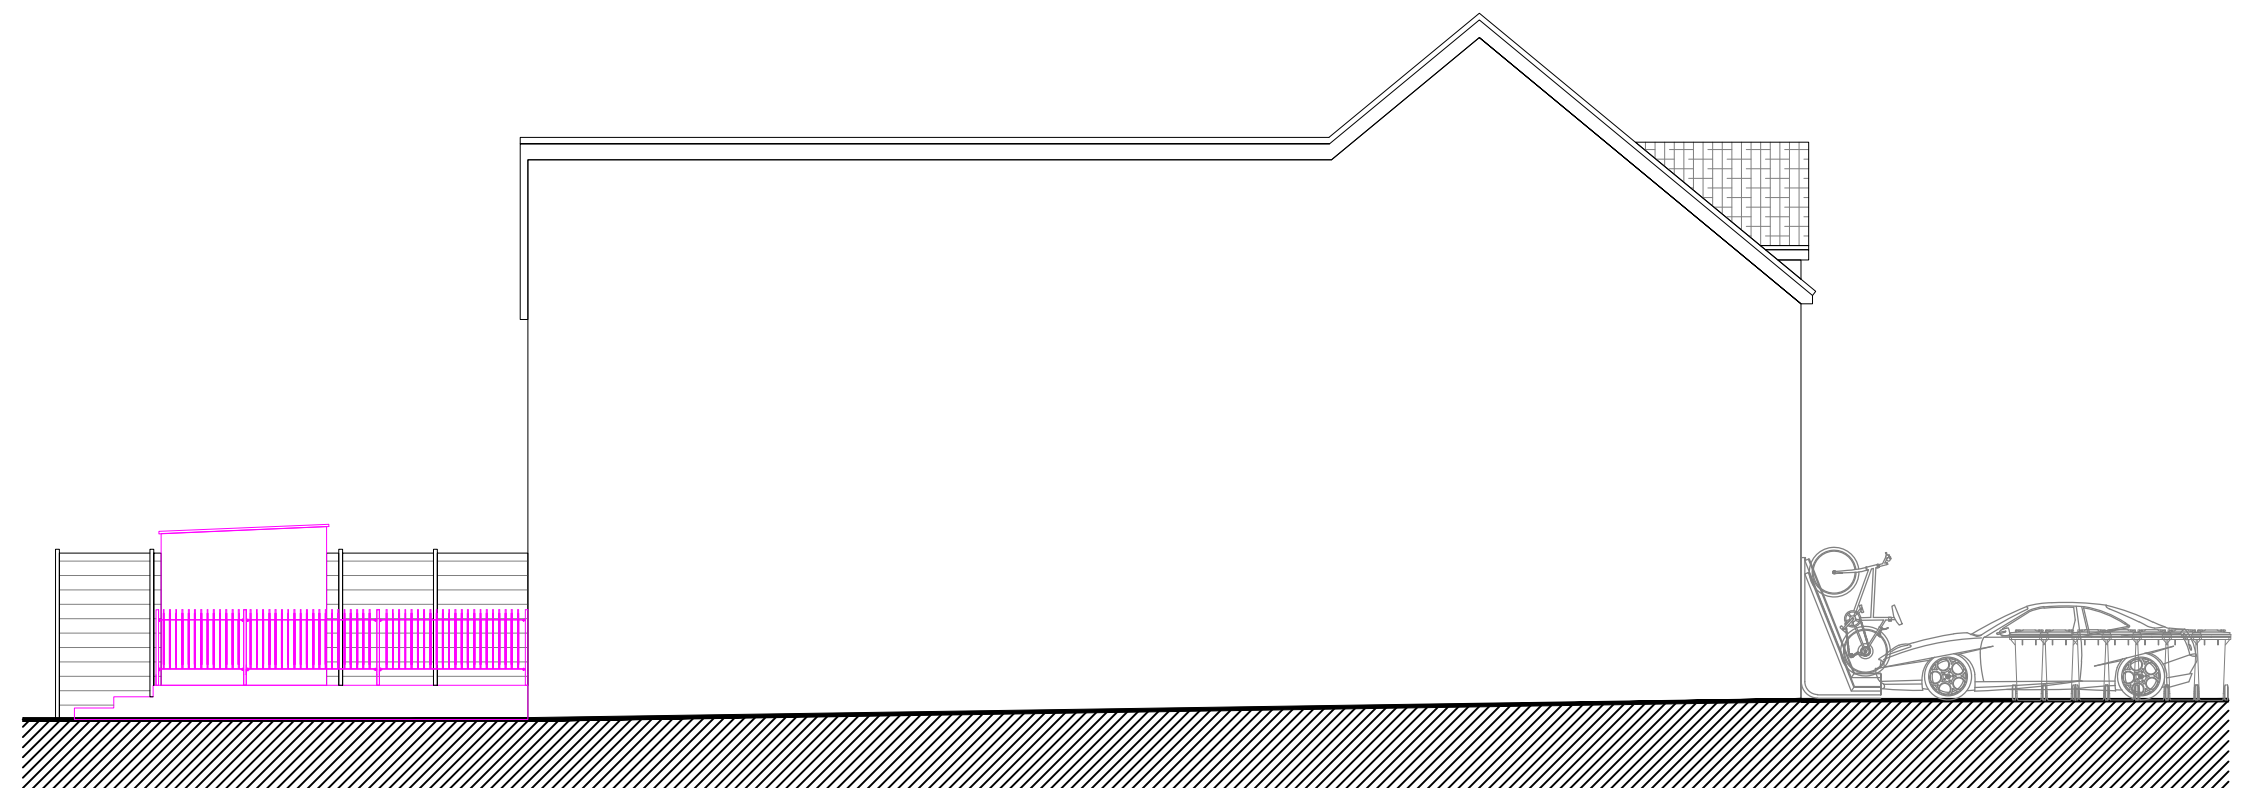
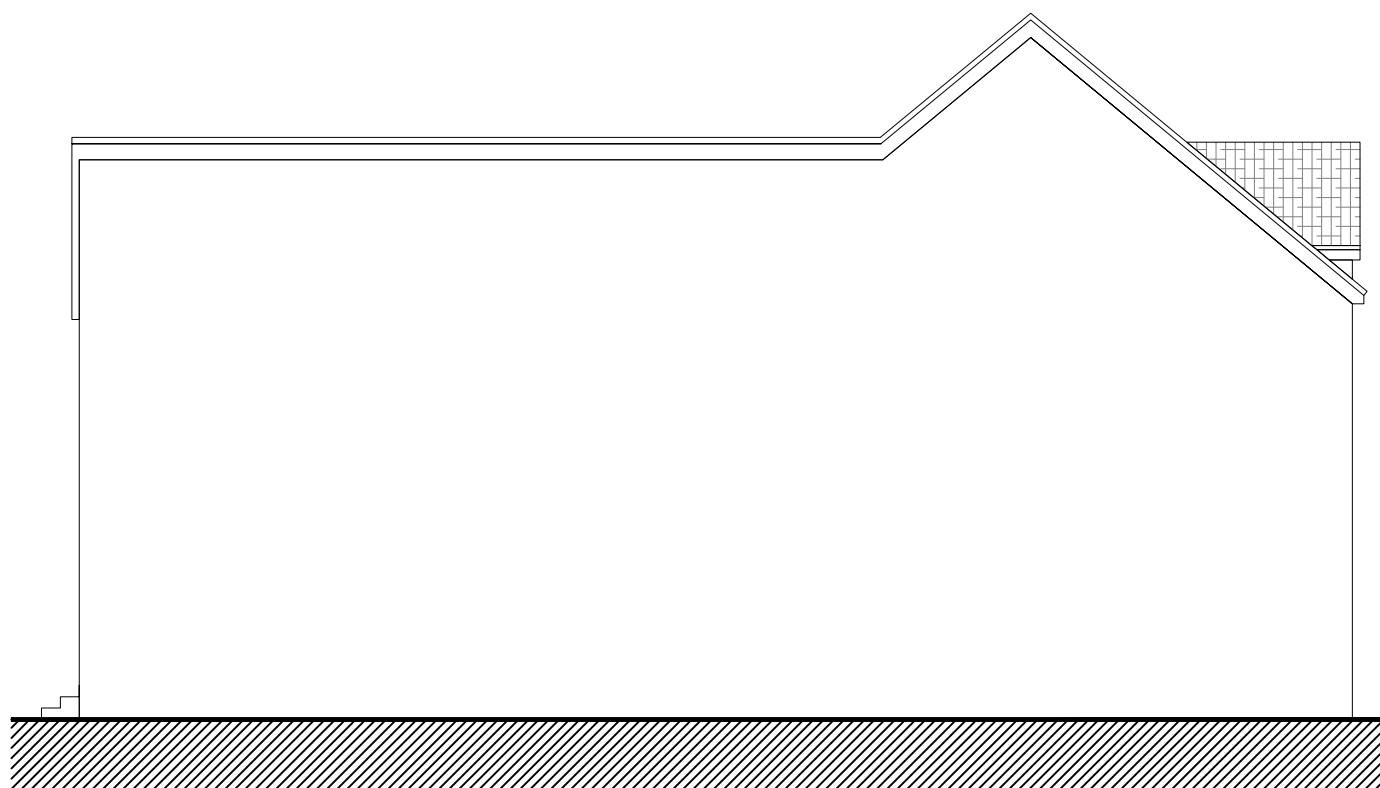
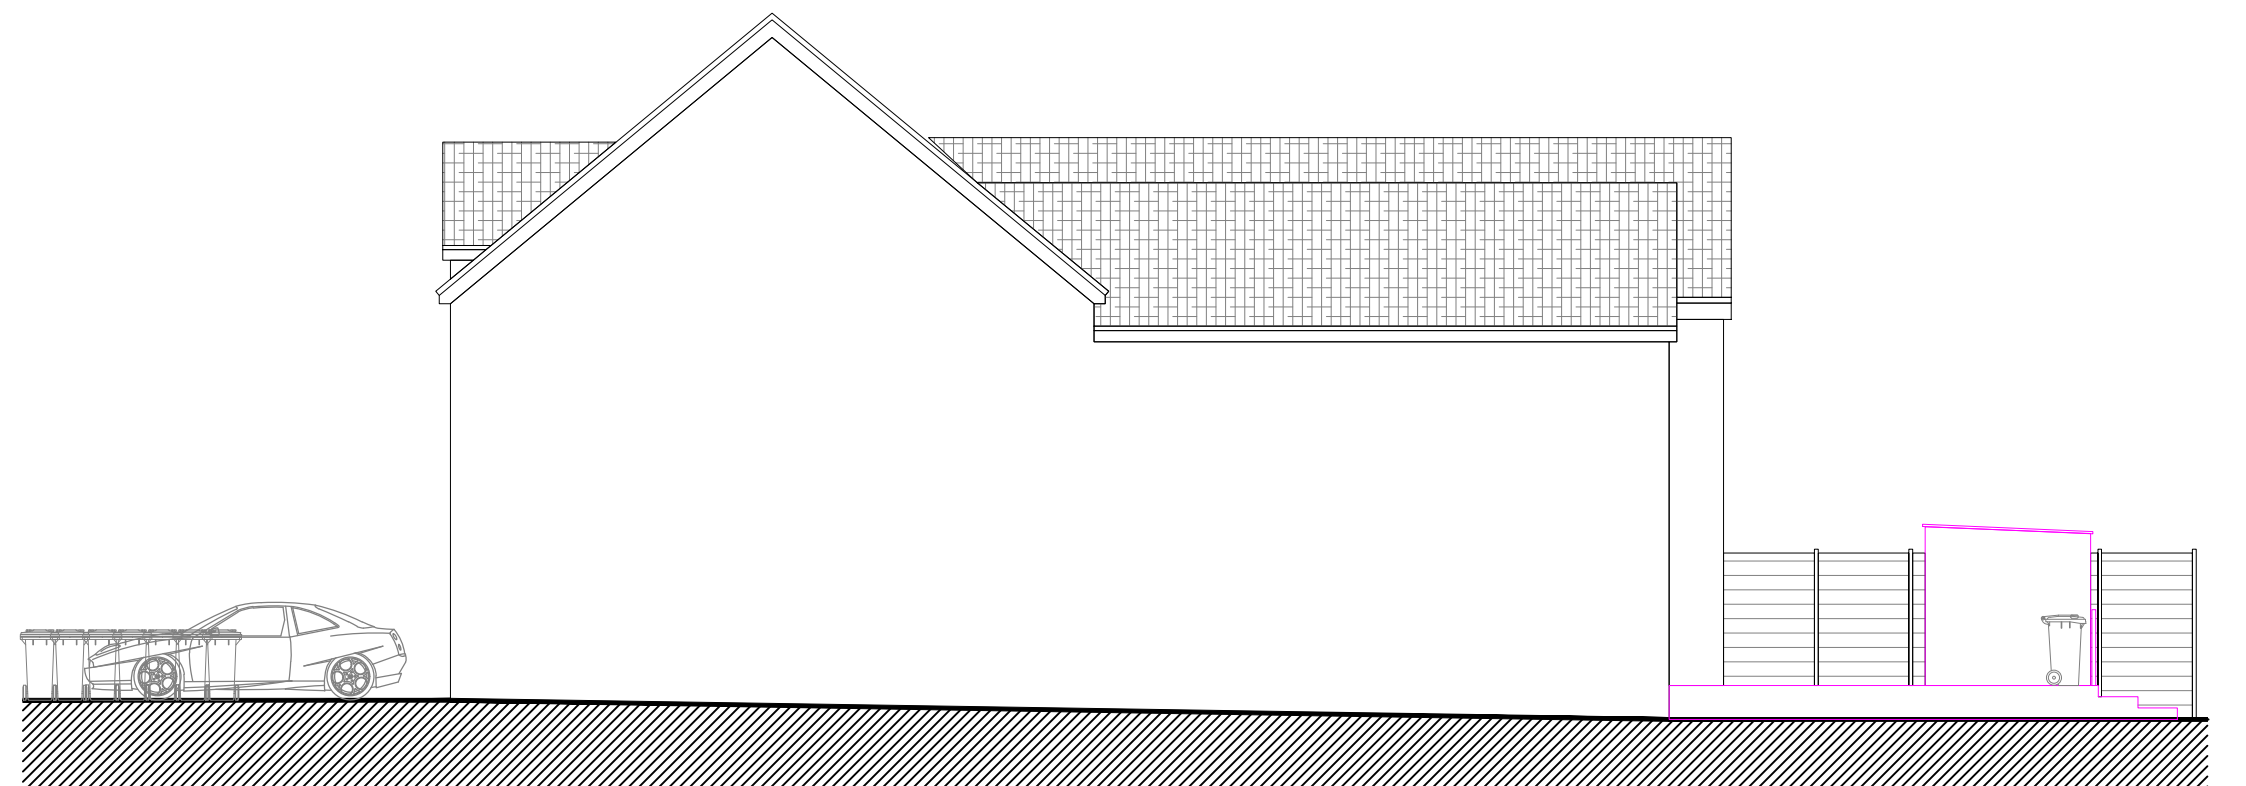
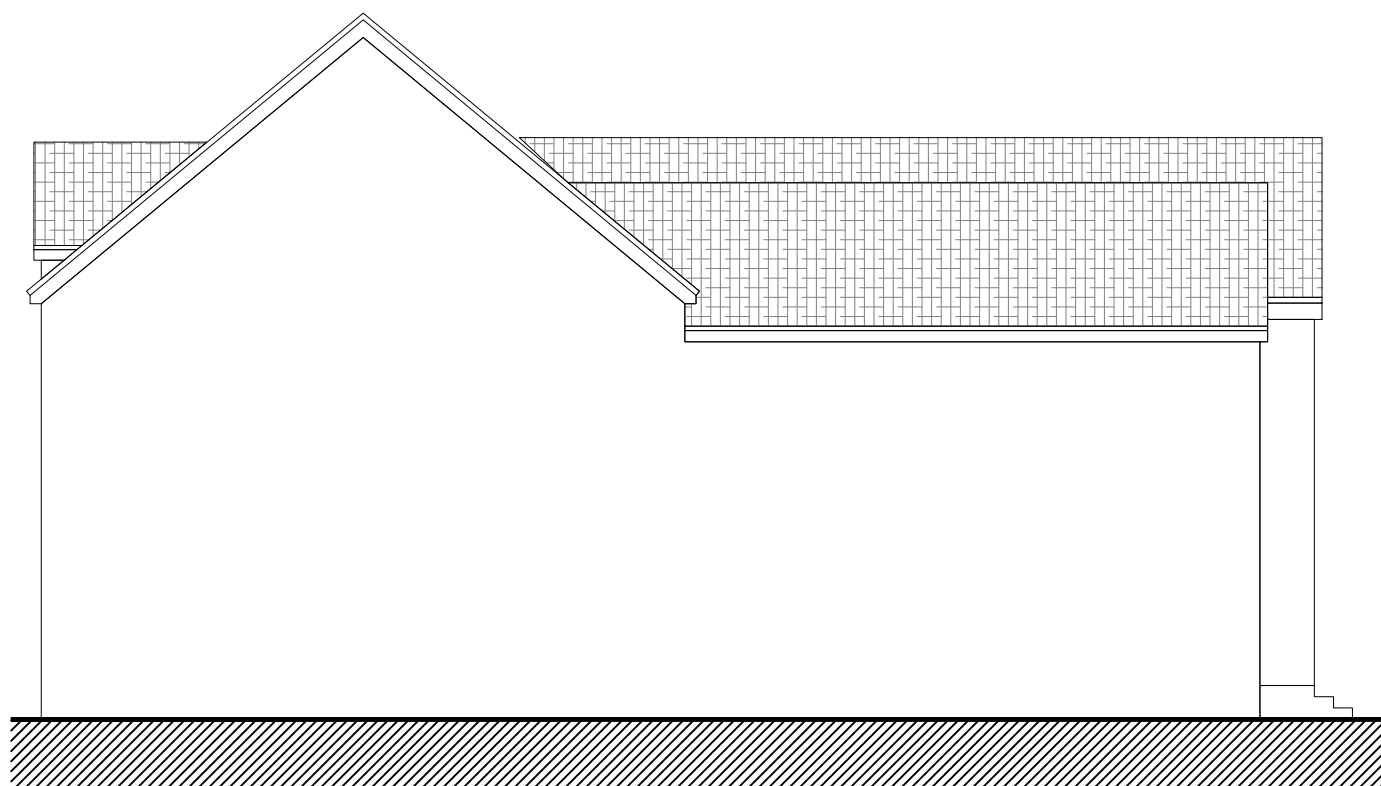
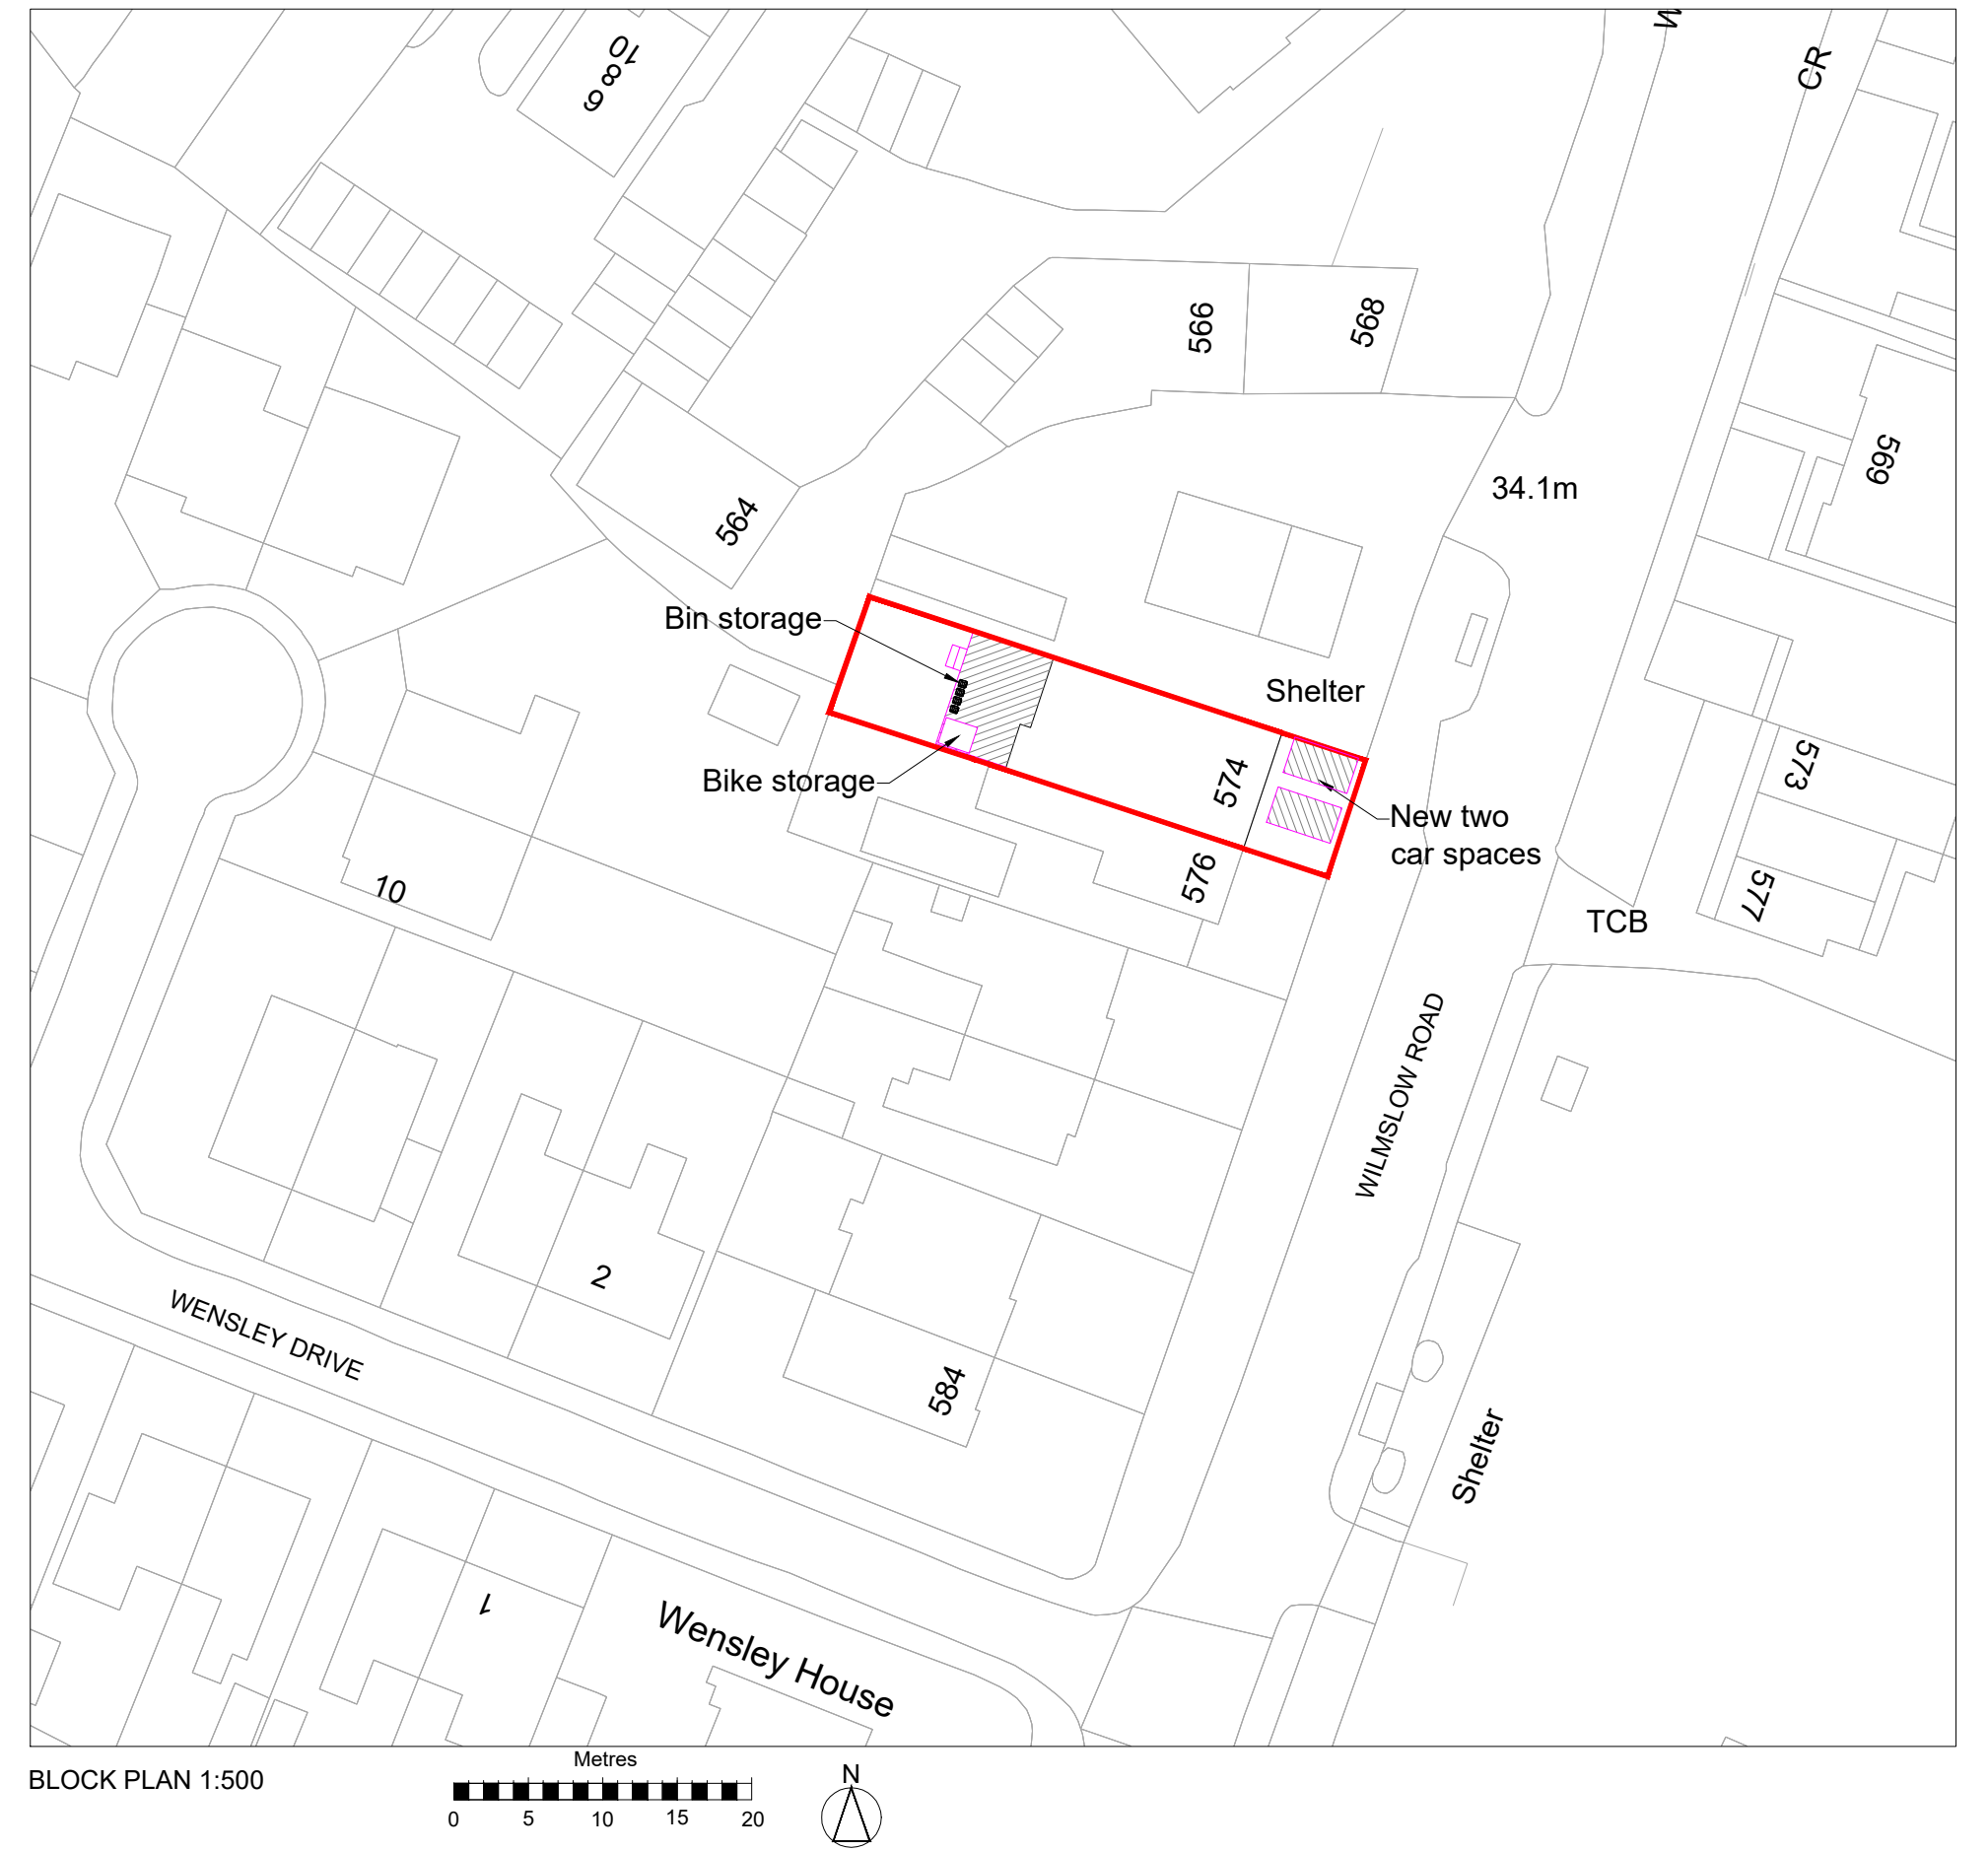
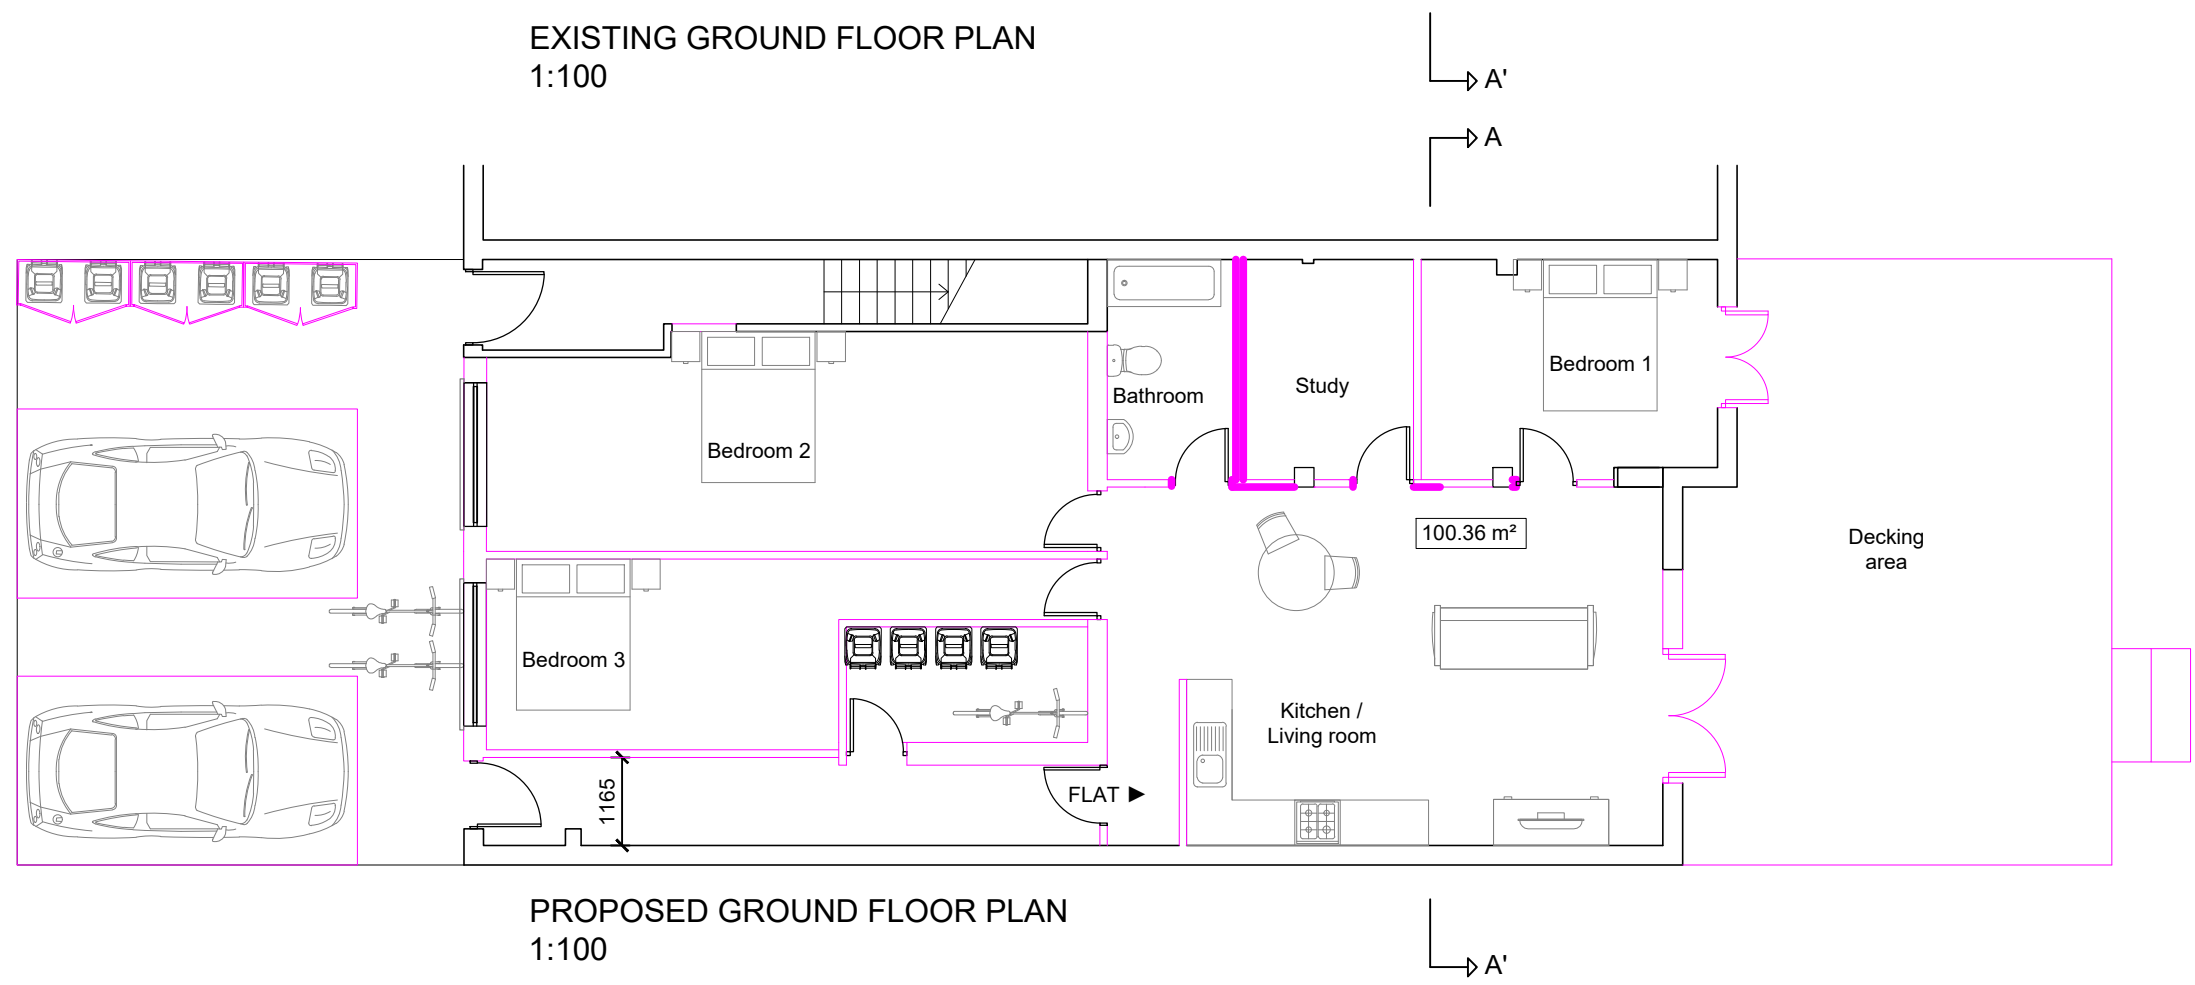


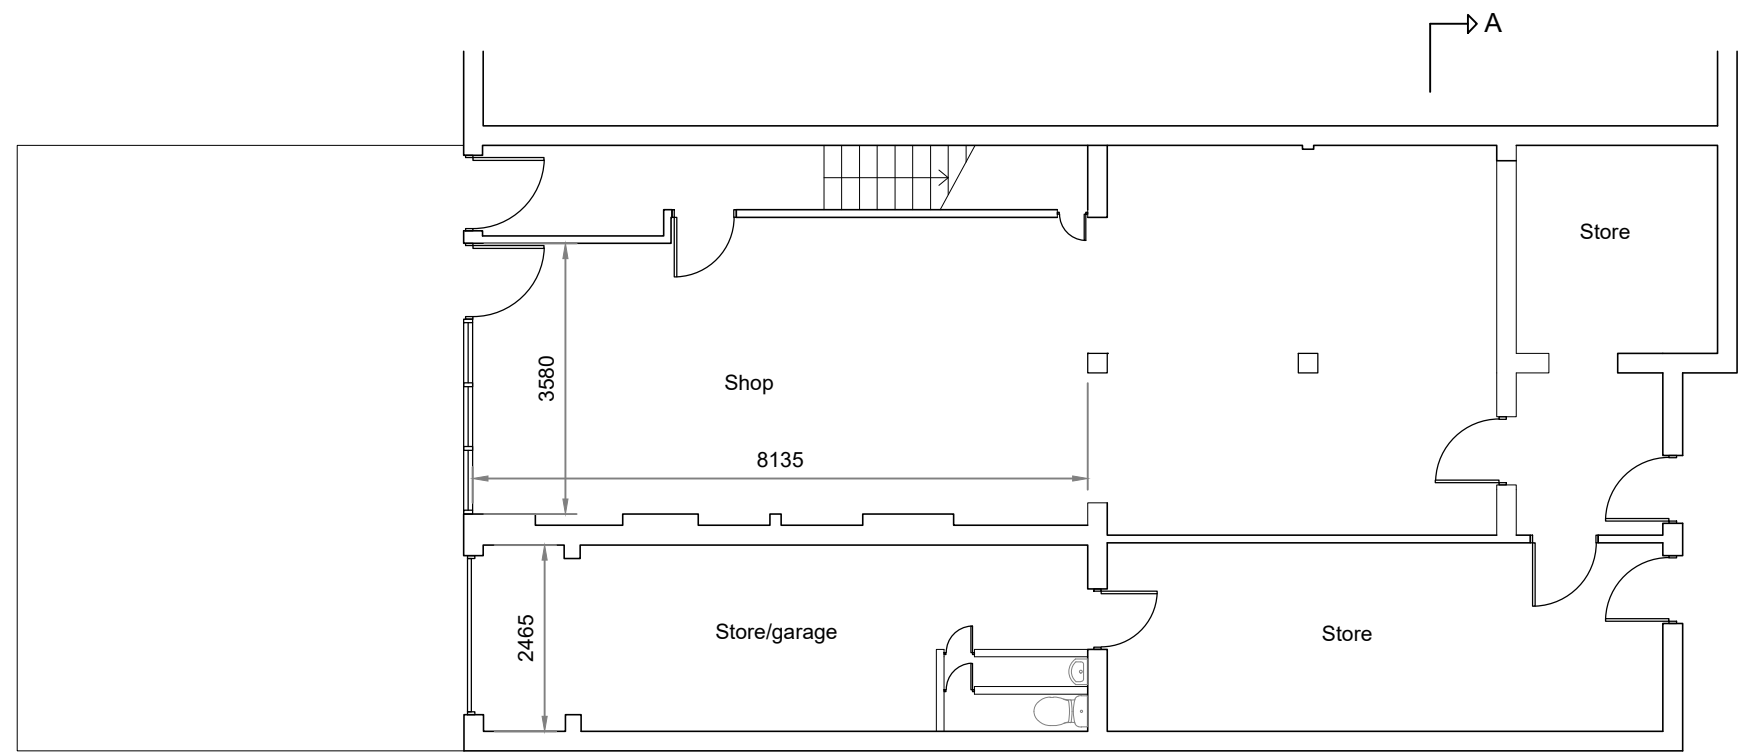

Chandos Meads 340 Chandos Road Redland, BS6 6PF Bristol	Sahel Ahmed Mob: 07424 612952 Tel: 0117 214 1590 Email: engr_s.a@hotmail.com	Project 574 Winslow Road Manchester	Date 28/09/21	Scale 1:100, 1:500, 1:1250 @ A1
		Title Proposed new office and flat	Drw No. M45/P-01	Rev - G