


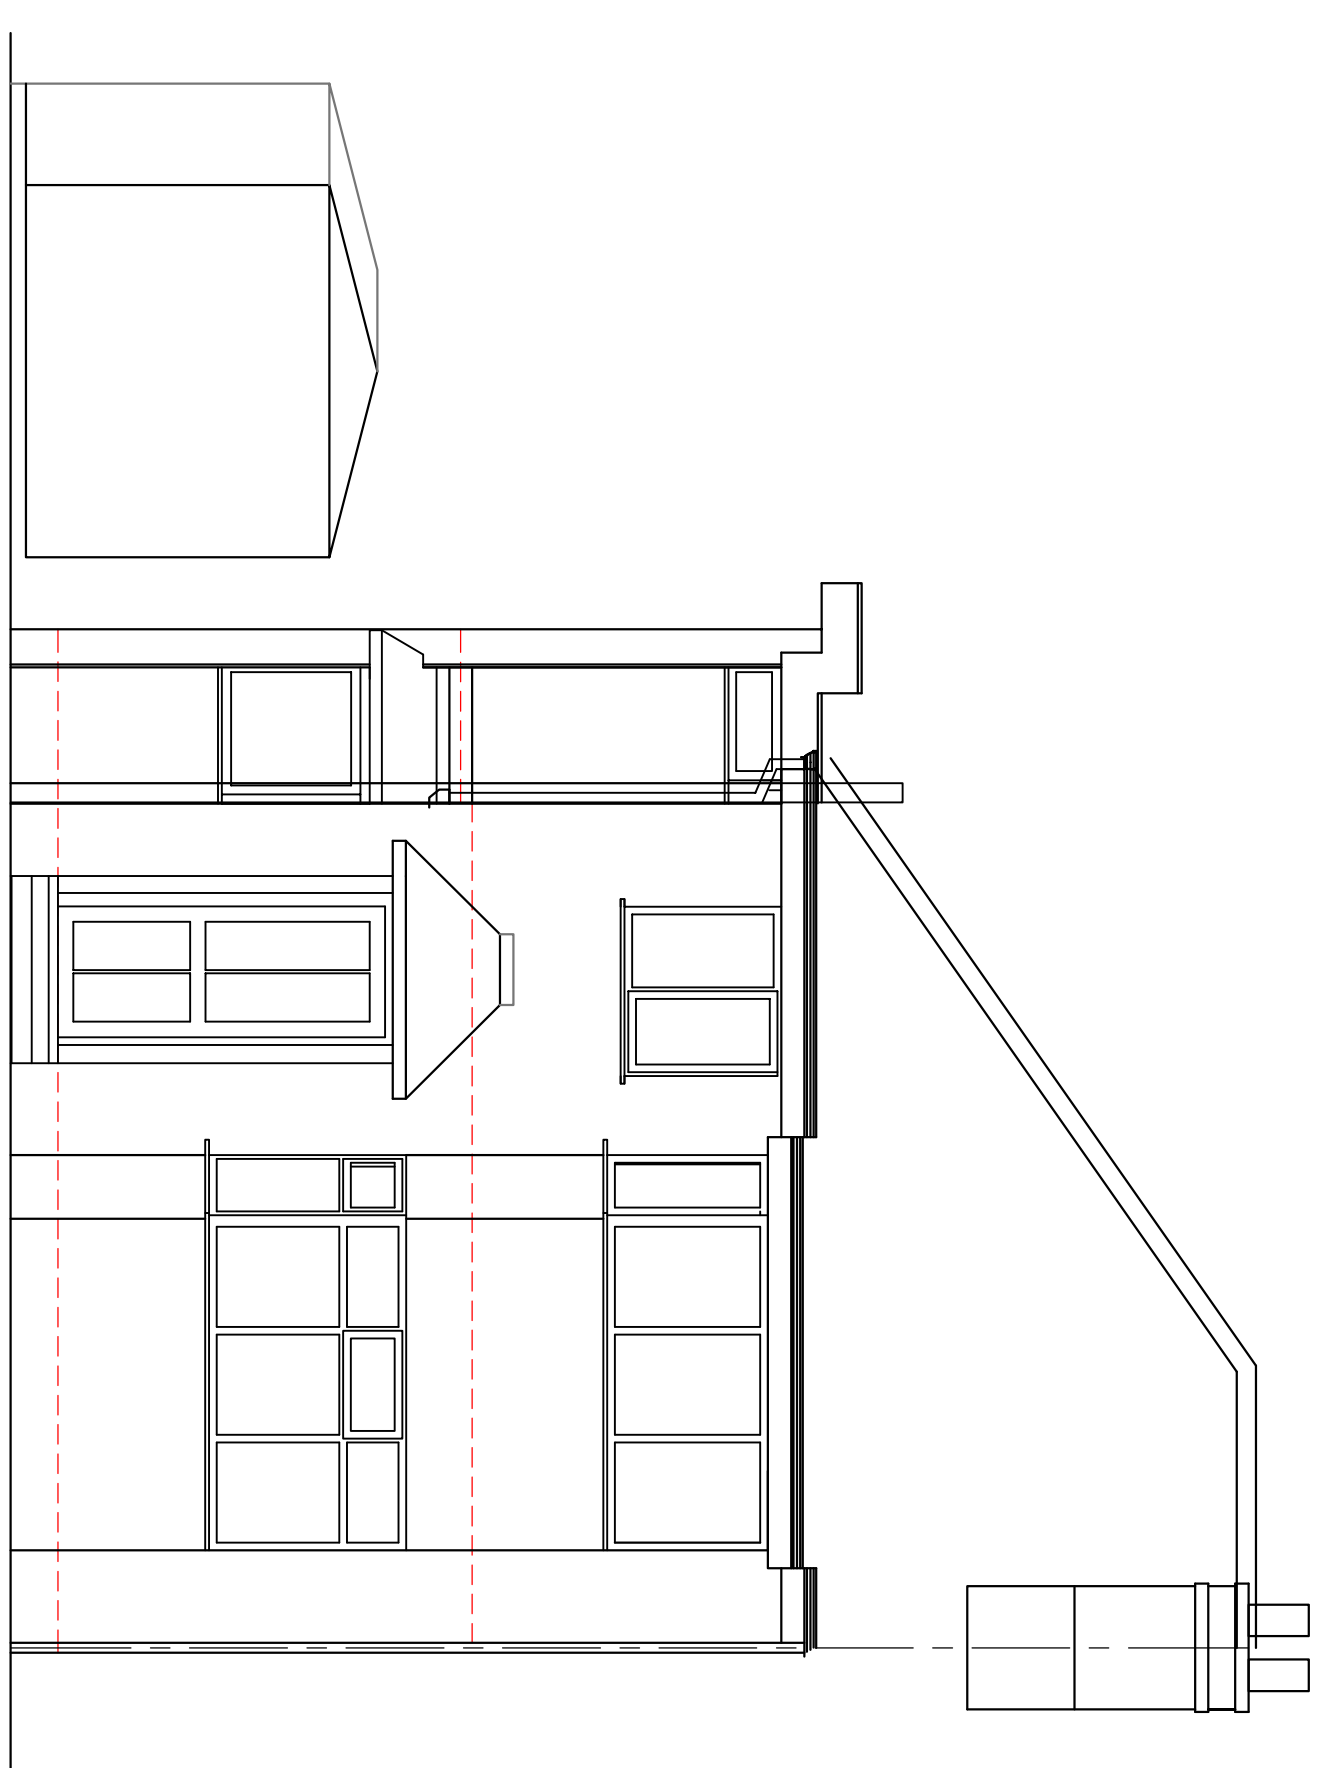
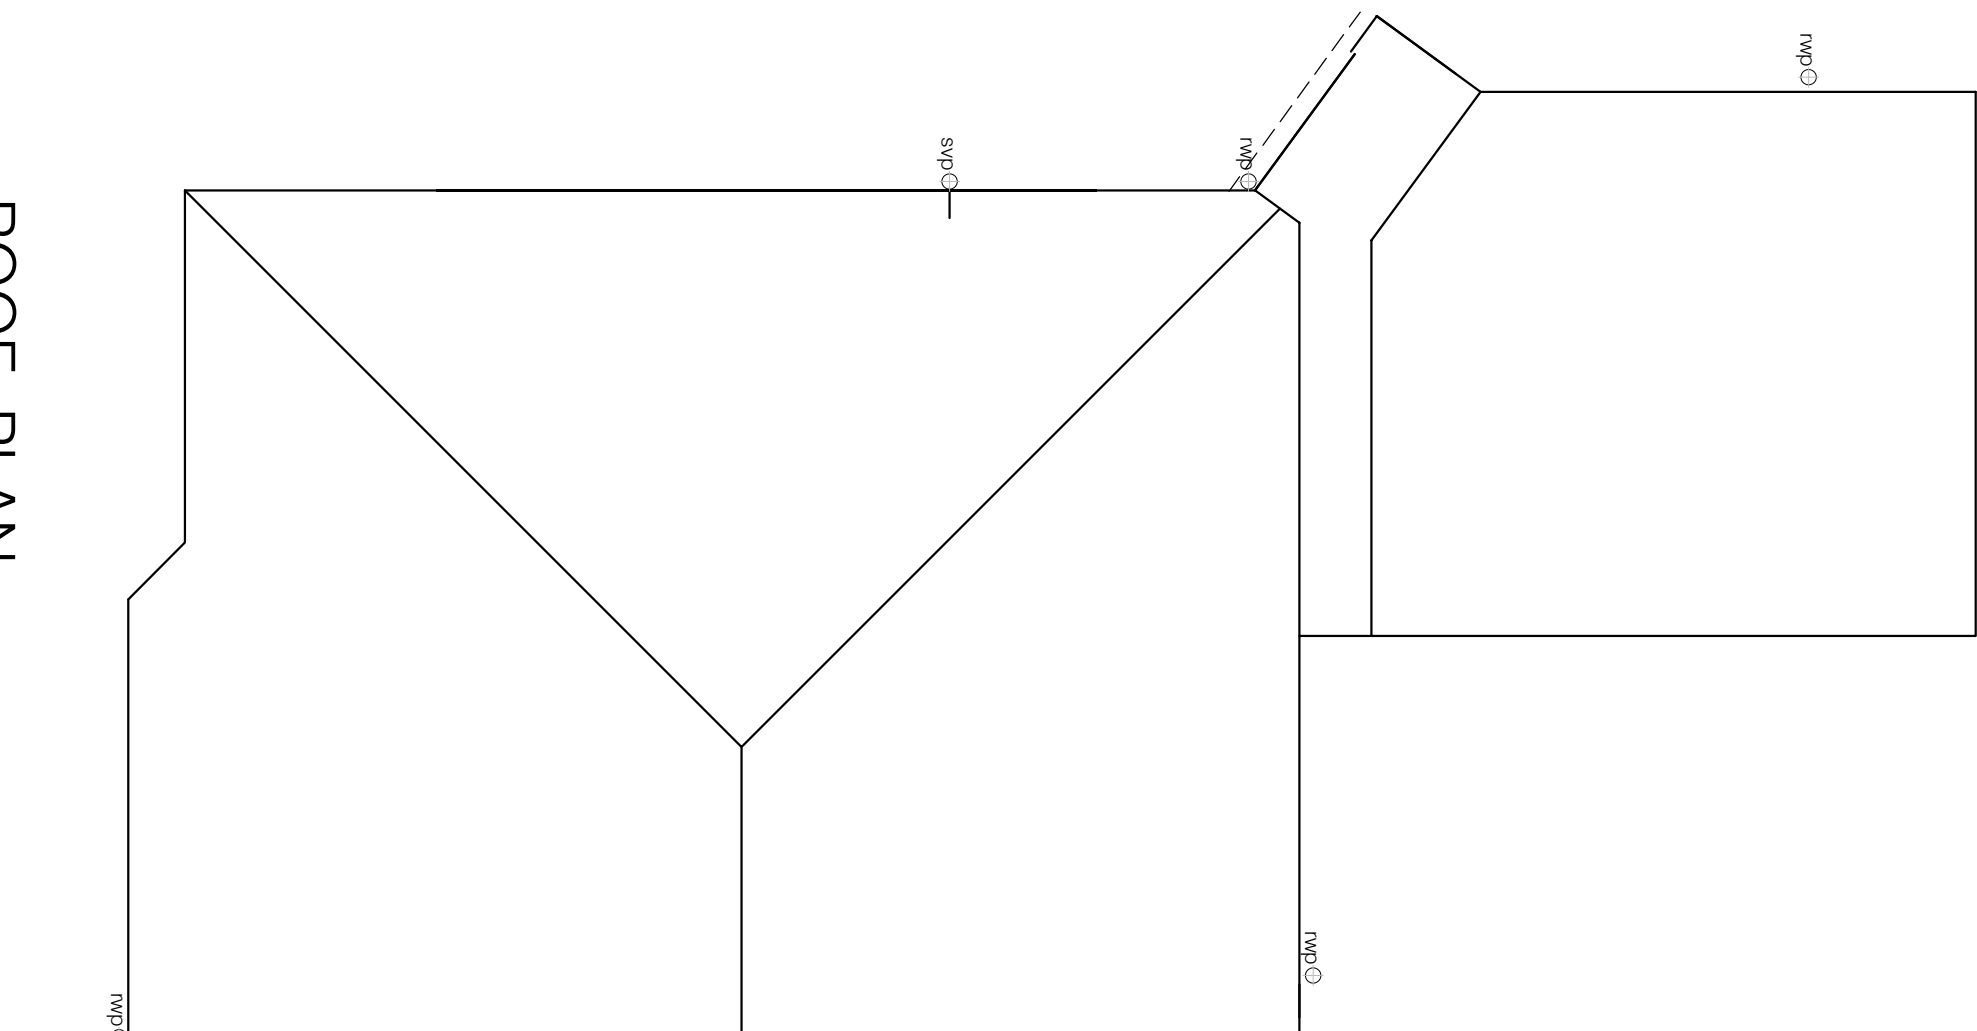
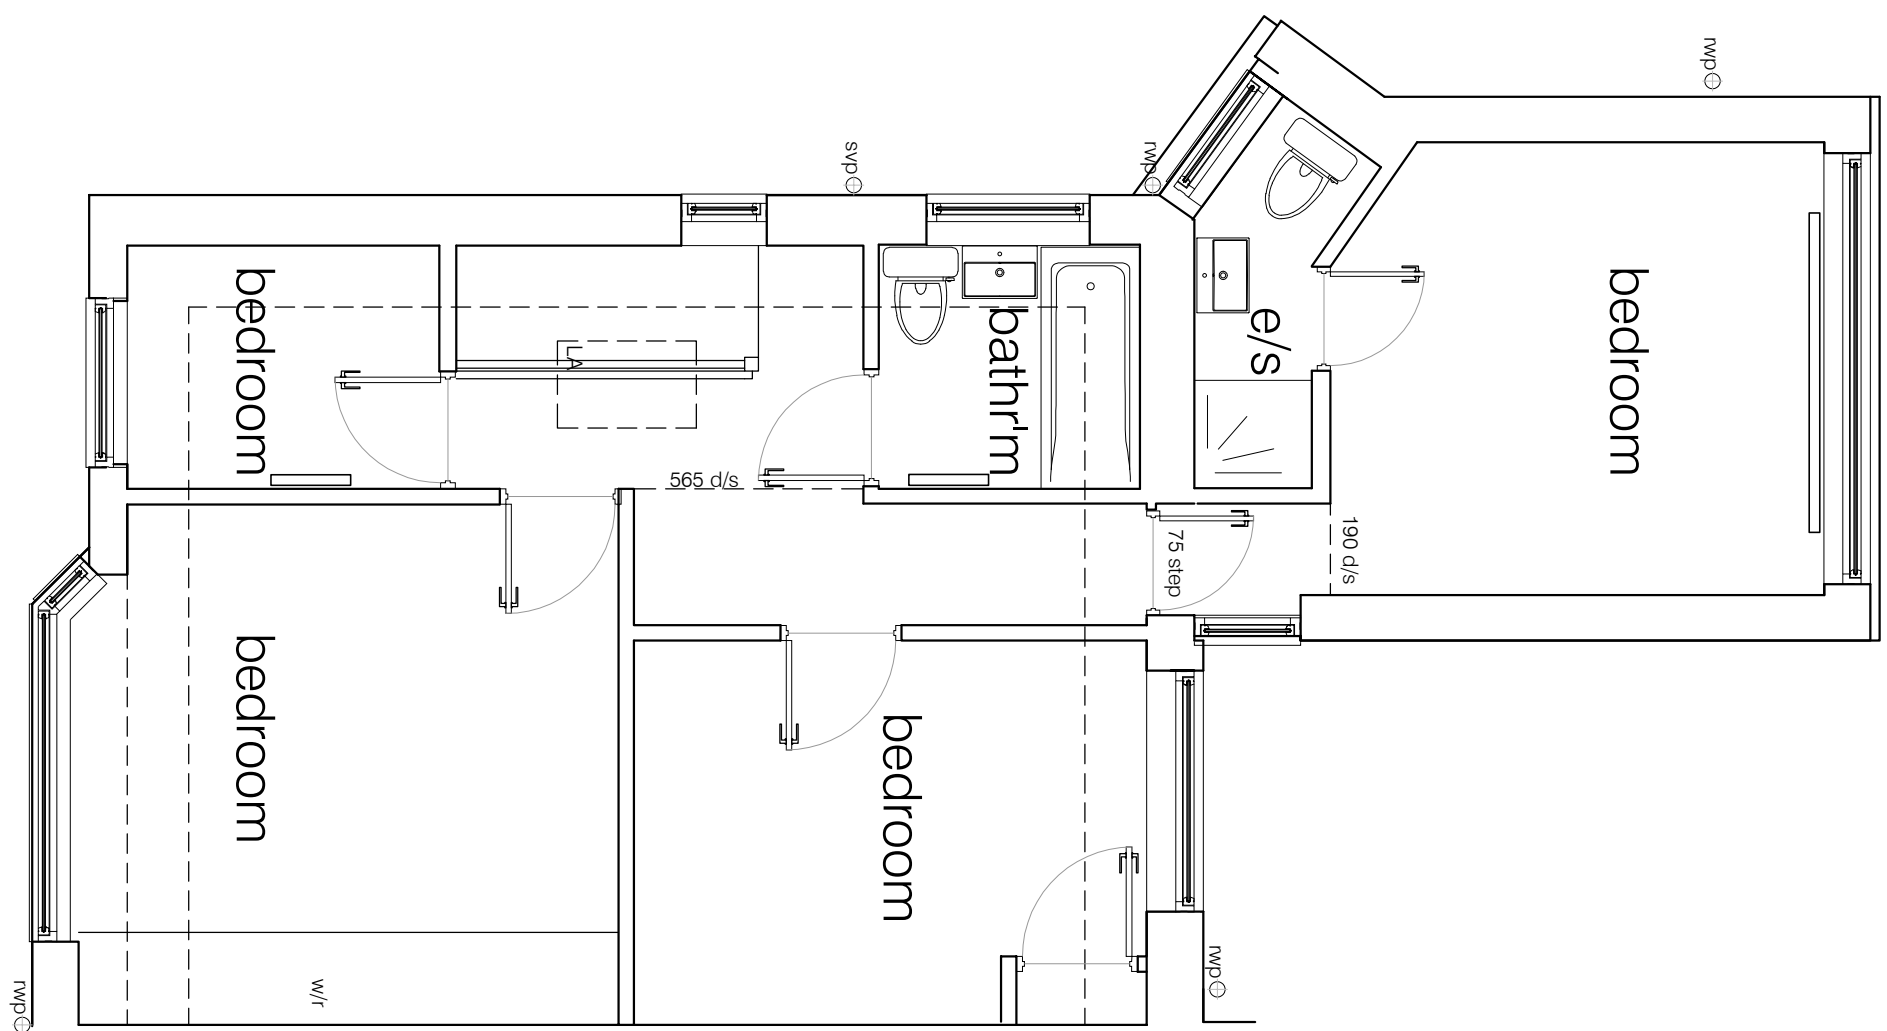
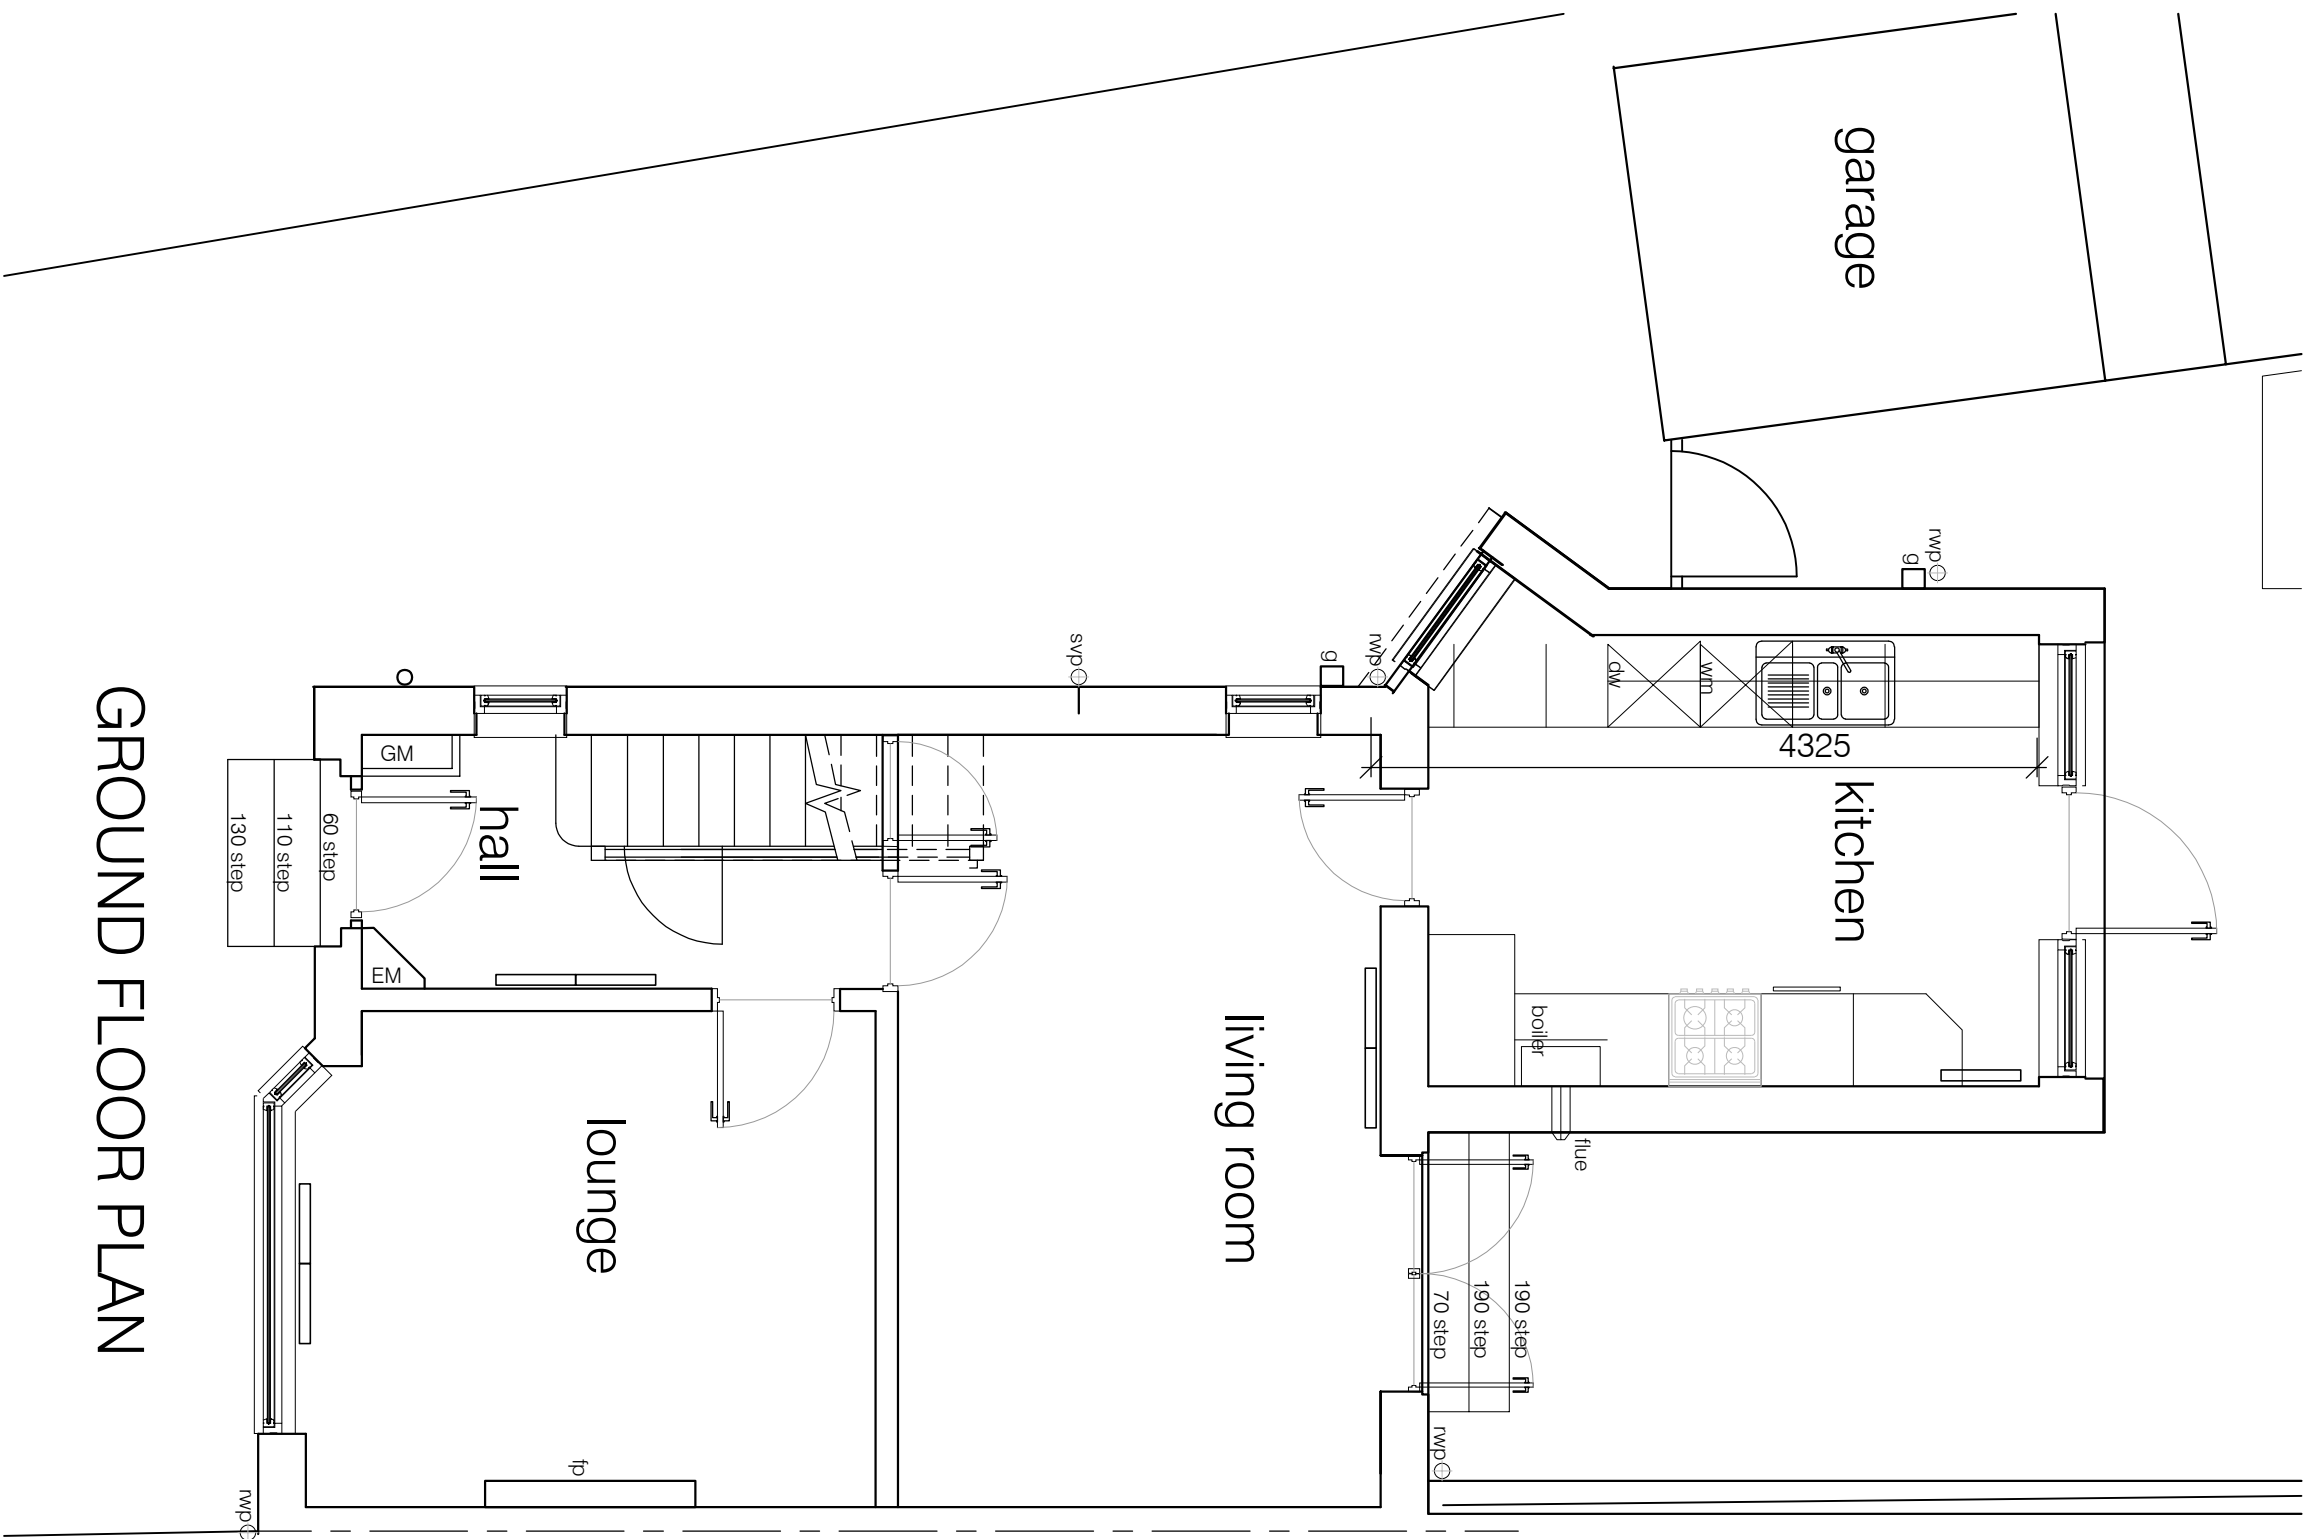


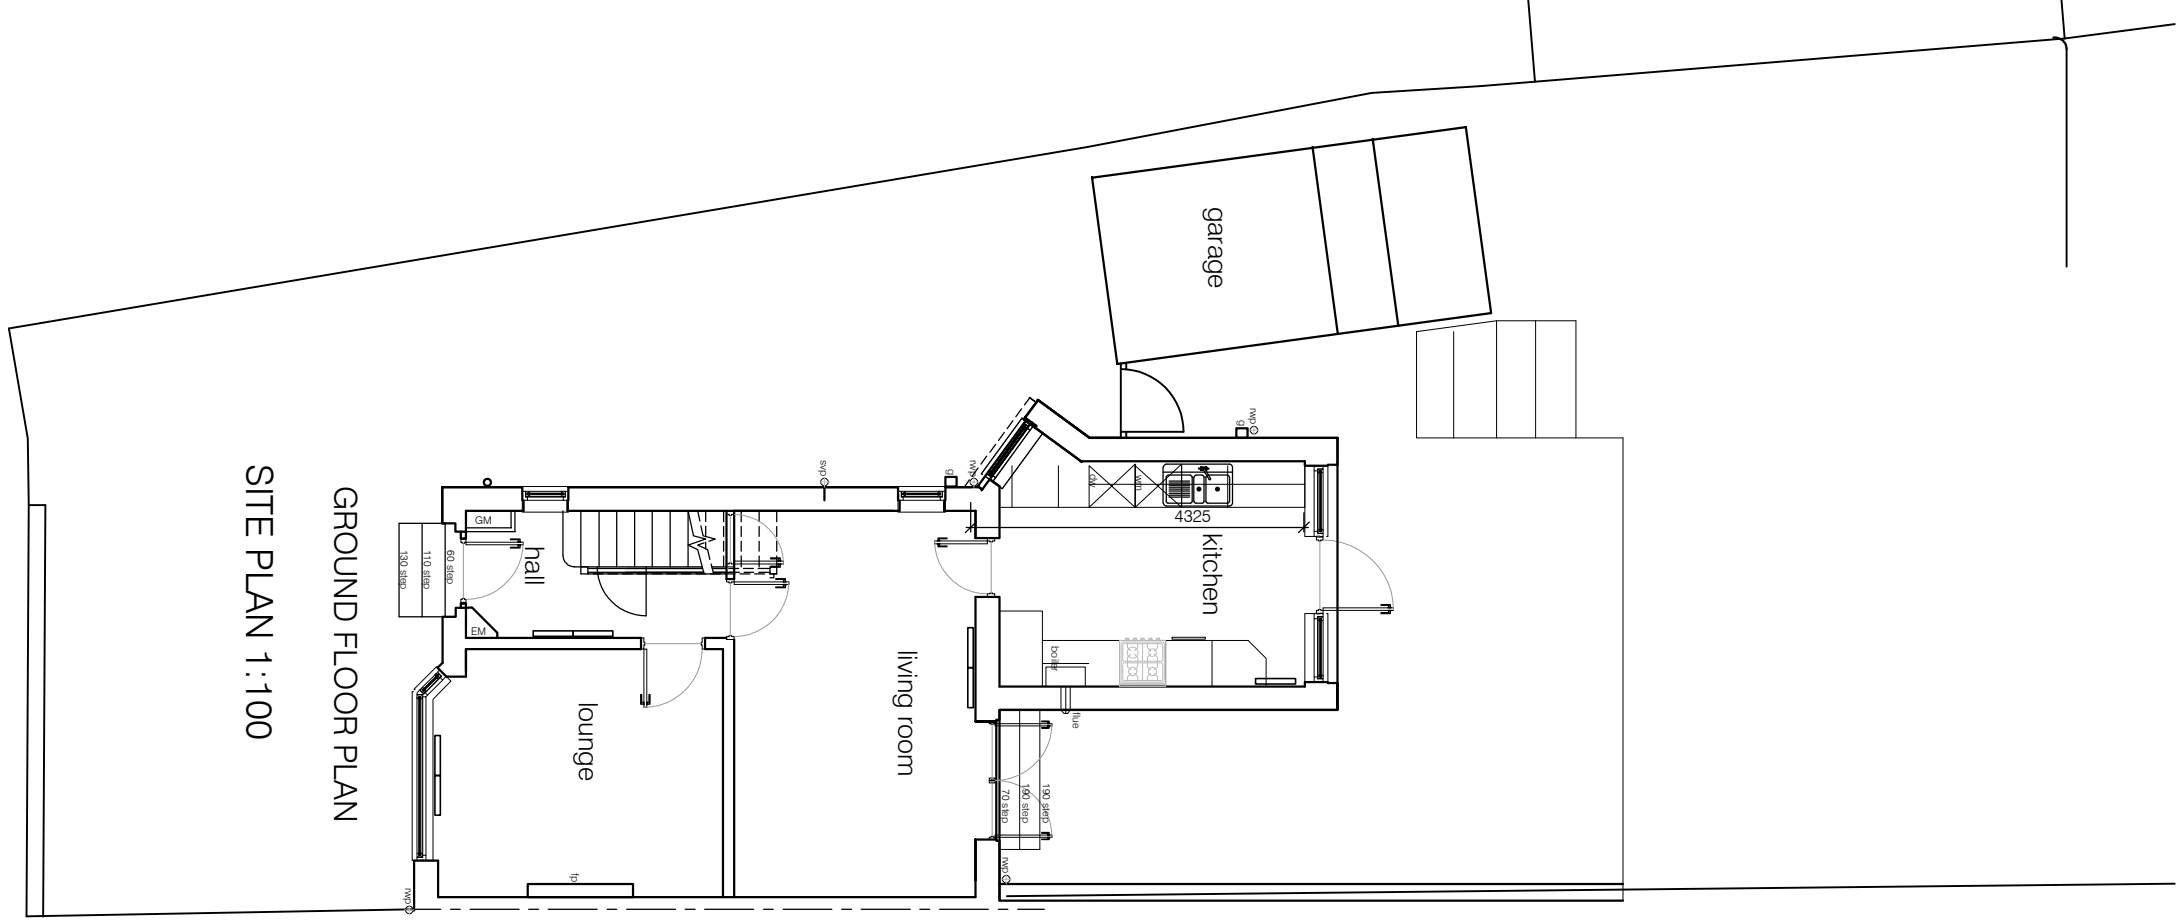

FRONT ELEVATION

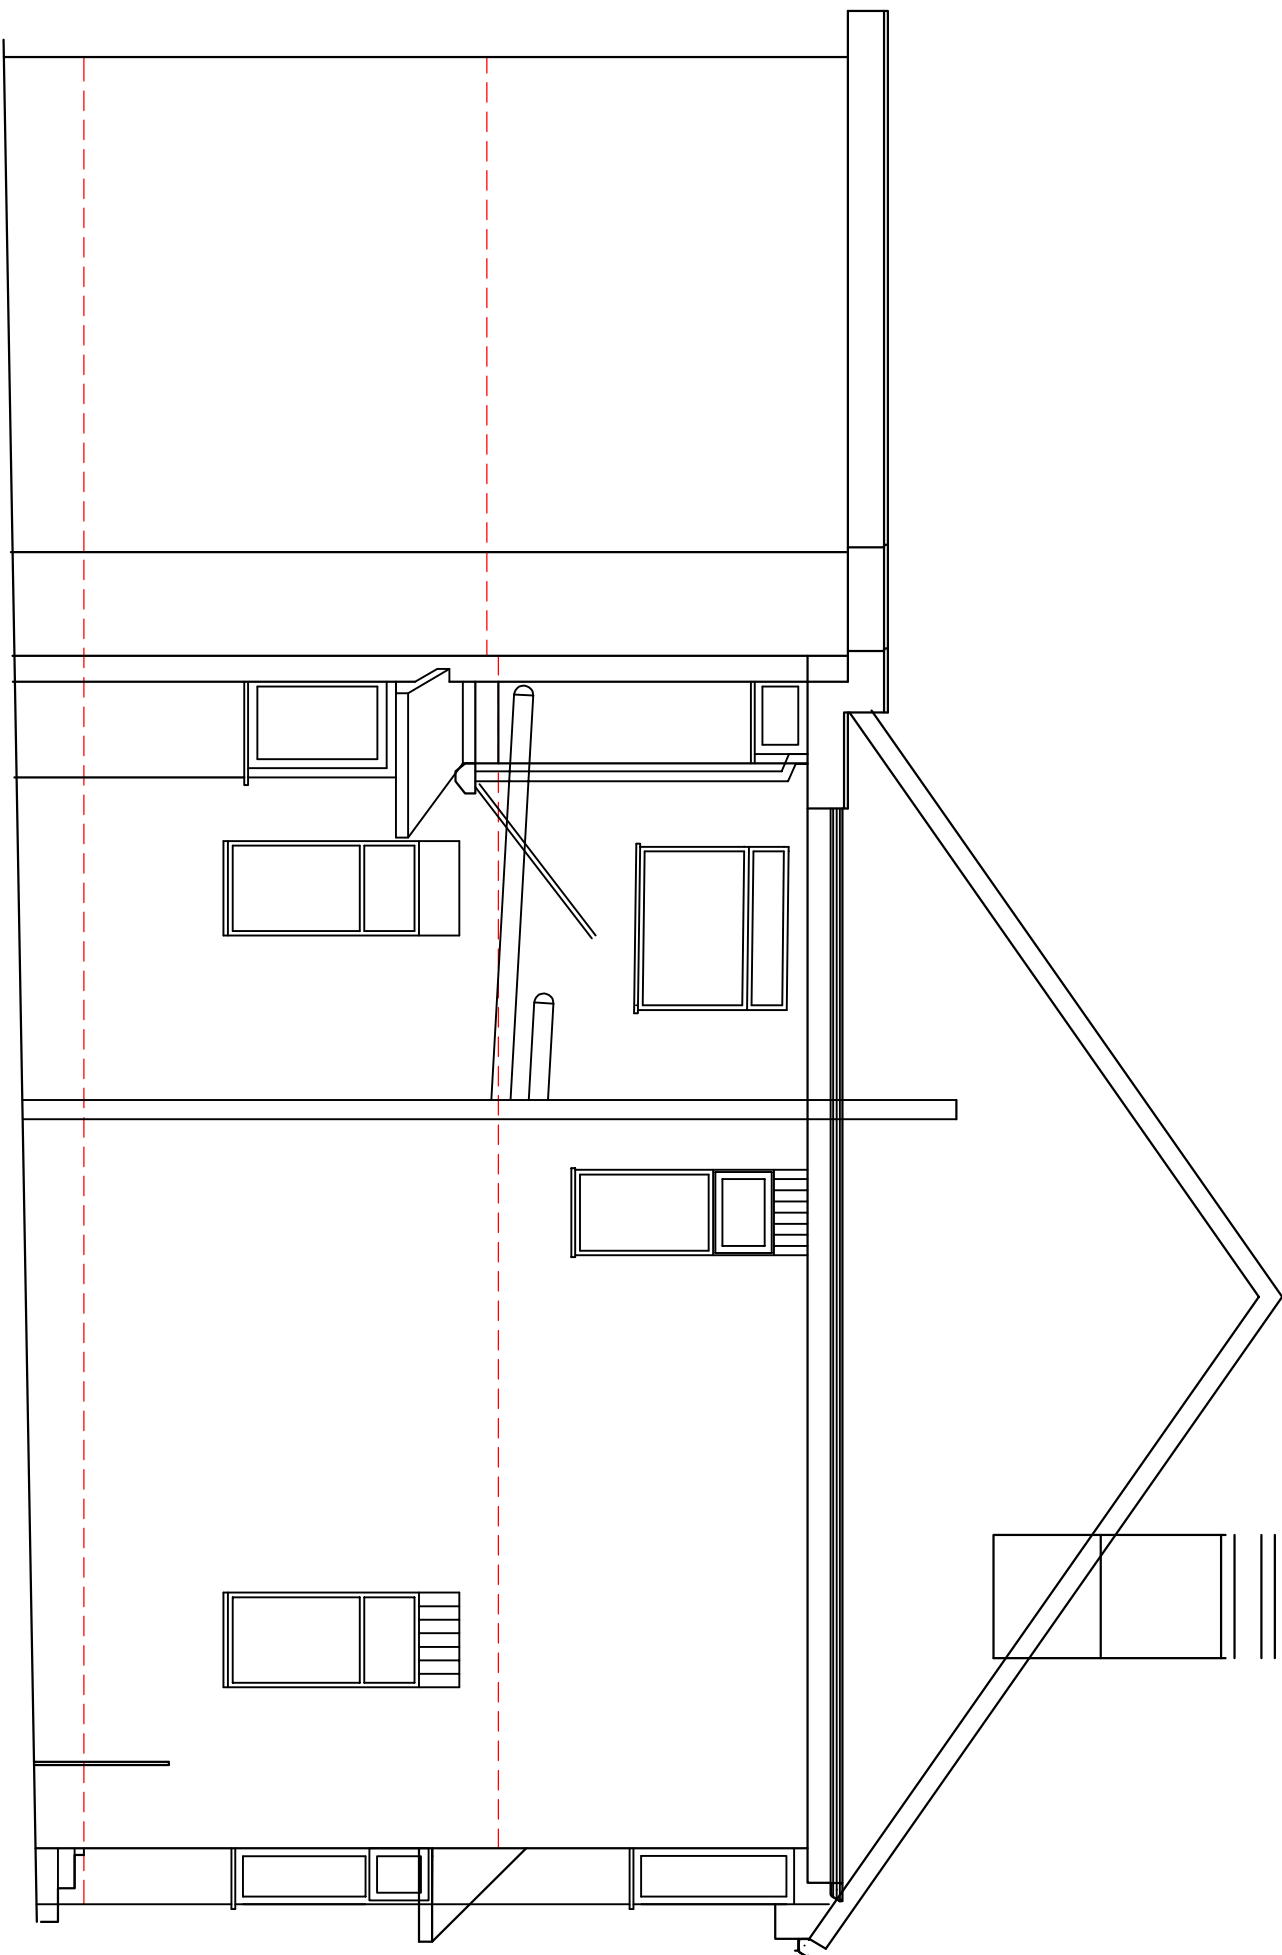

SIDE ELEVATION

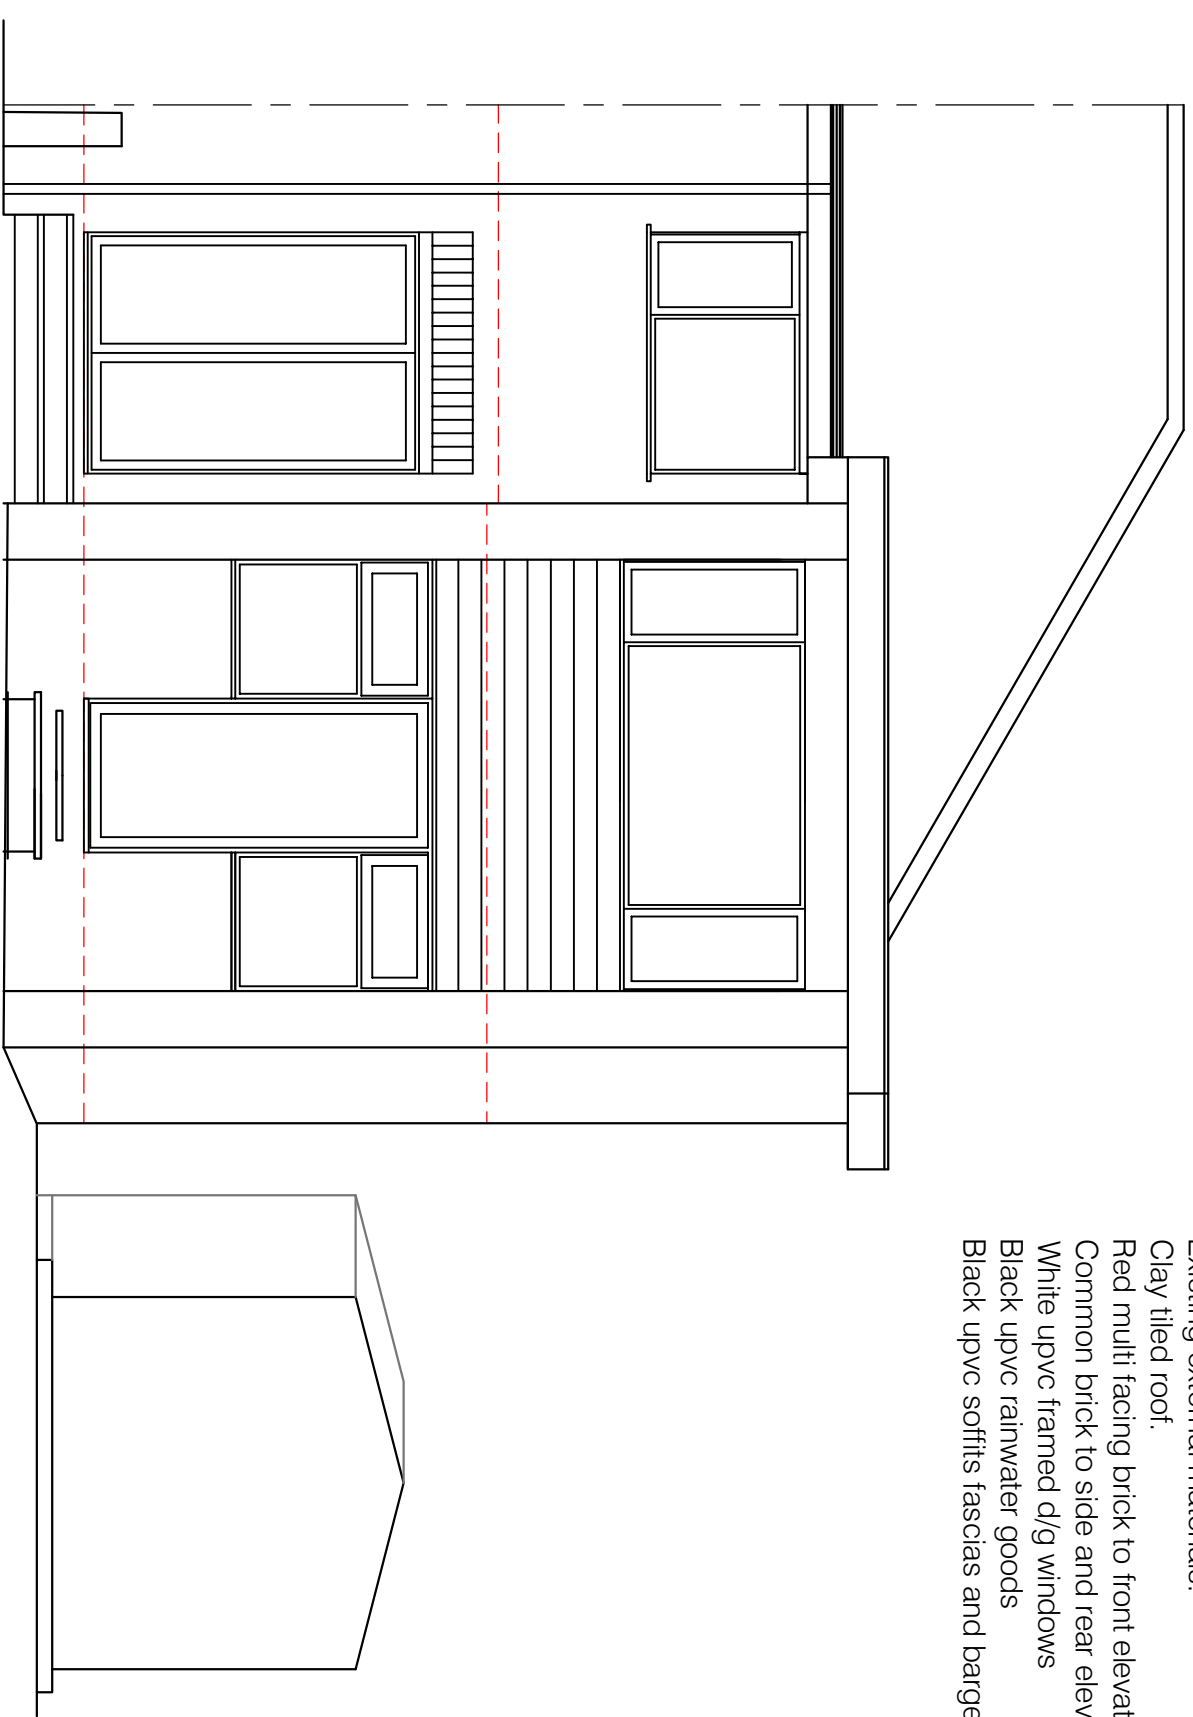

REAR ELEVATION

Existing external materials:
Clay tiled roof.
Red multi facing brick to front elevation,
Common brick to side and rear elevations
White upvc framed d/g windows
Black upvc rainwater goods
Black upvc soffits fascias and bargeboards